


This floor plan shows a house with the following layout:


- Dining Area:** Located at the top left, featuring a rectangular table and six chairs.
- Kitchen:** Located at the top right, featuring a long counter and three chairs.
- Lounge:** Located at the bottom left, featuring a sofa and an armchair.
- WC:** Located in the center, containing a toilet and a sink.
- Garage:** Located on the right side, featuring a large open space and a dashed line indicating a potential structure.
- Plot 1 & 2:** A label indicating the specific plots the house is situated on.
- Stairs:** A staircase labeled "UP" is located near the WC.

GROUND FLOOR PLAN AS PROPOSED

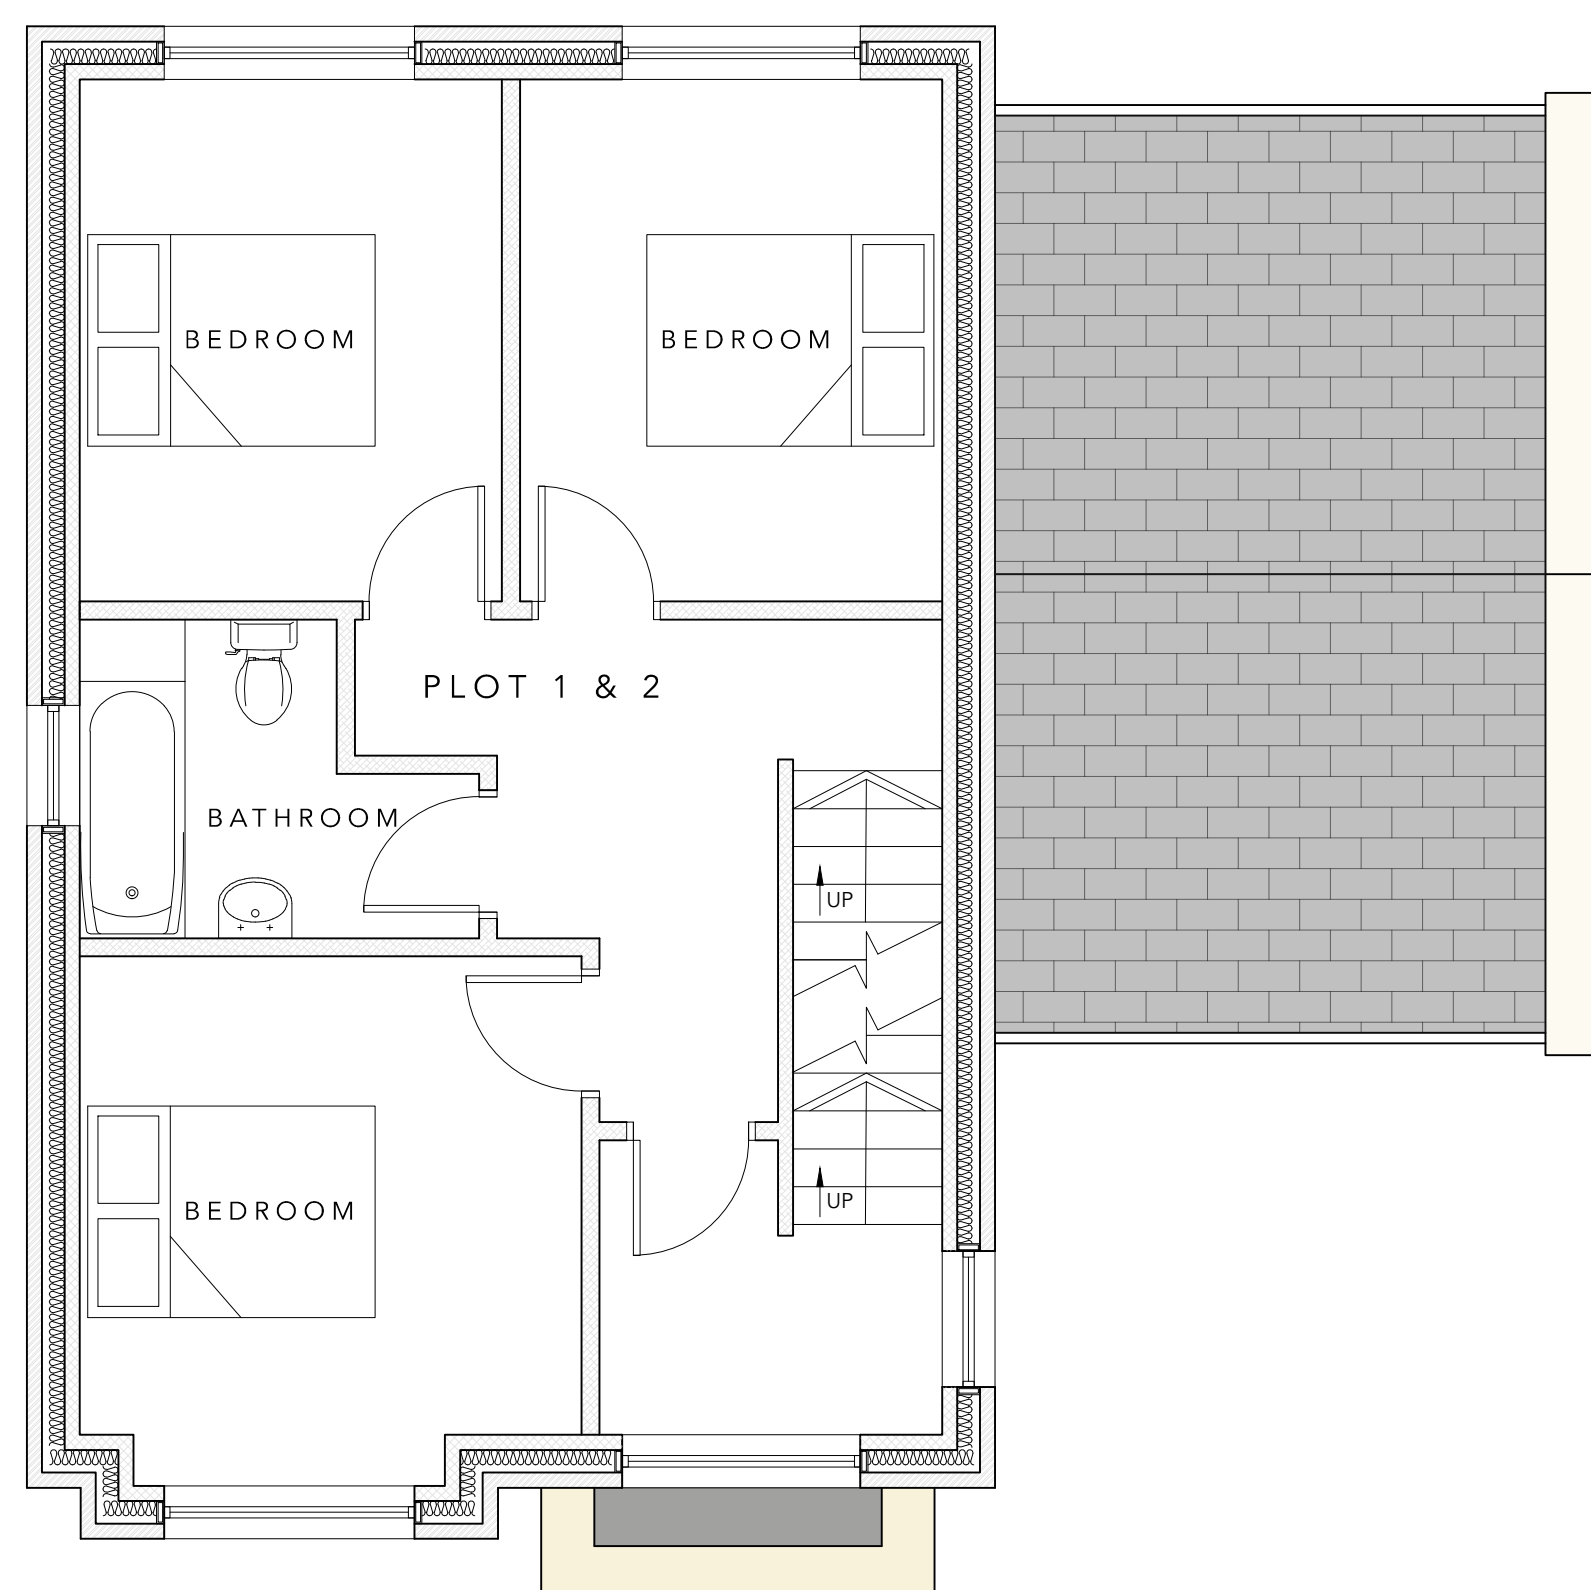


FIRST FLOOR PLAN AS PROPOSED (1:50)

0 1m 2m 3m 4m 5m
SCALE

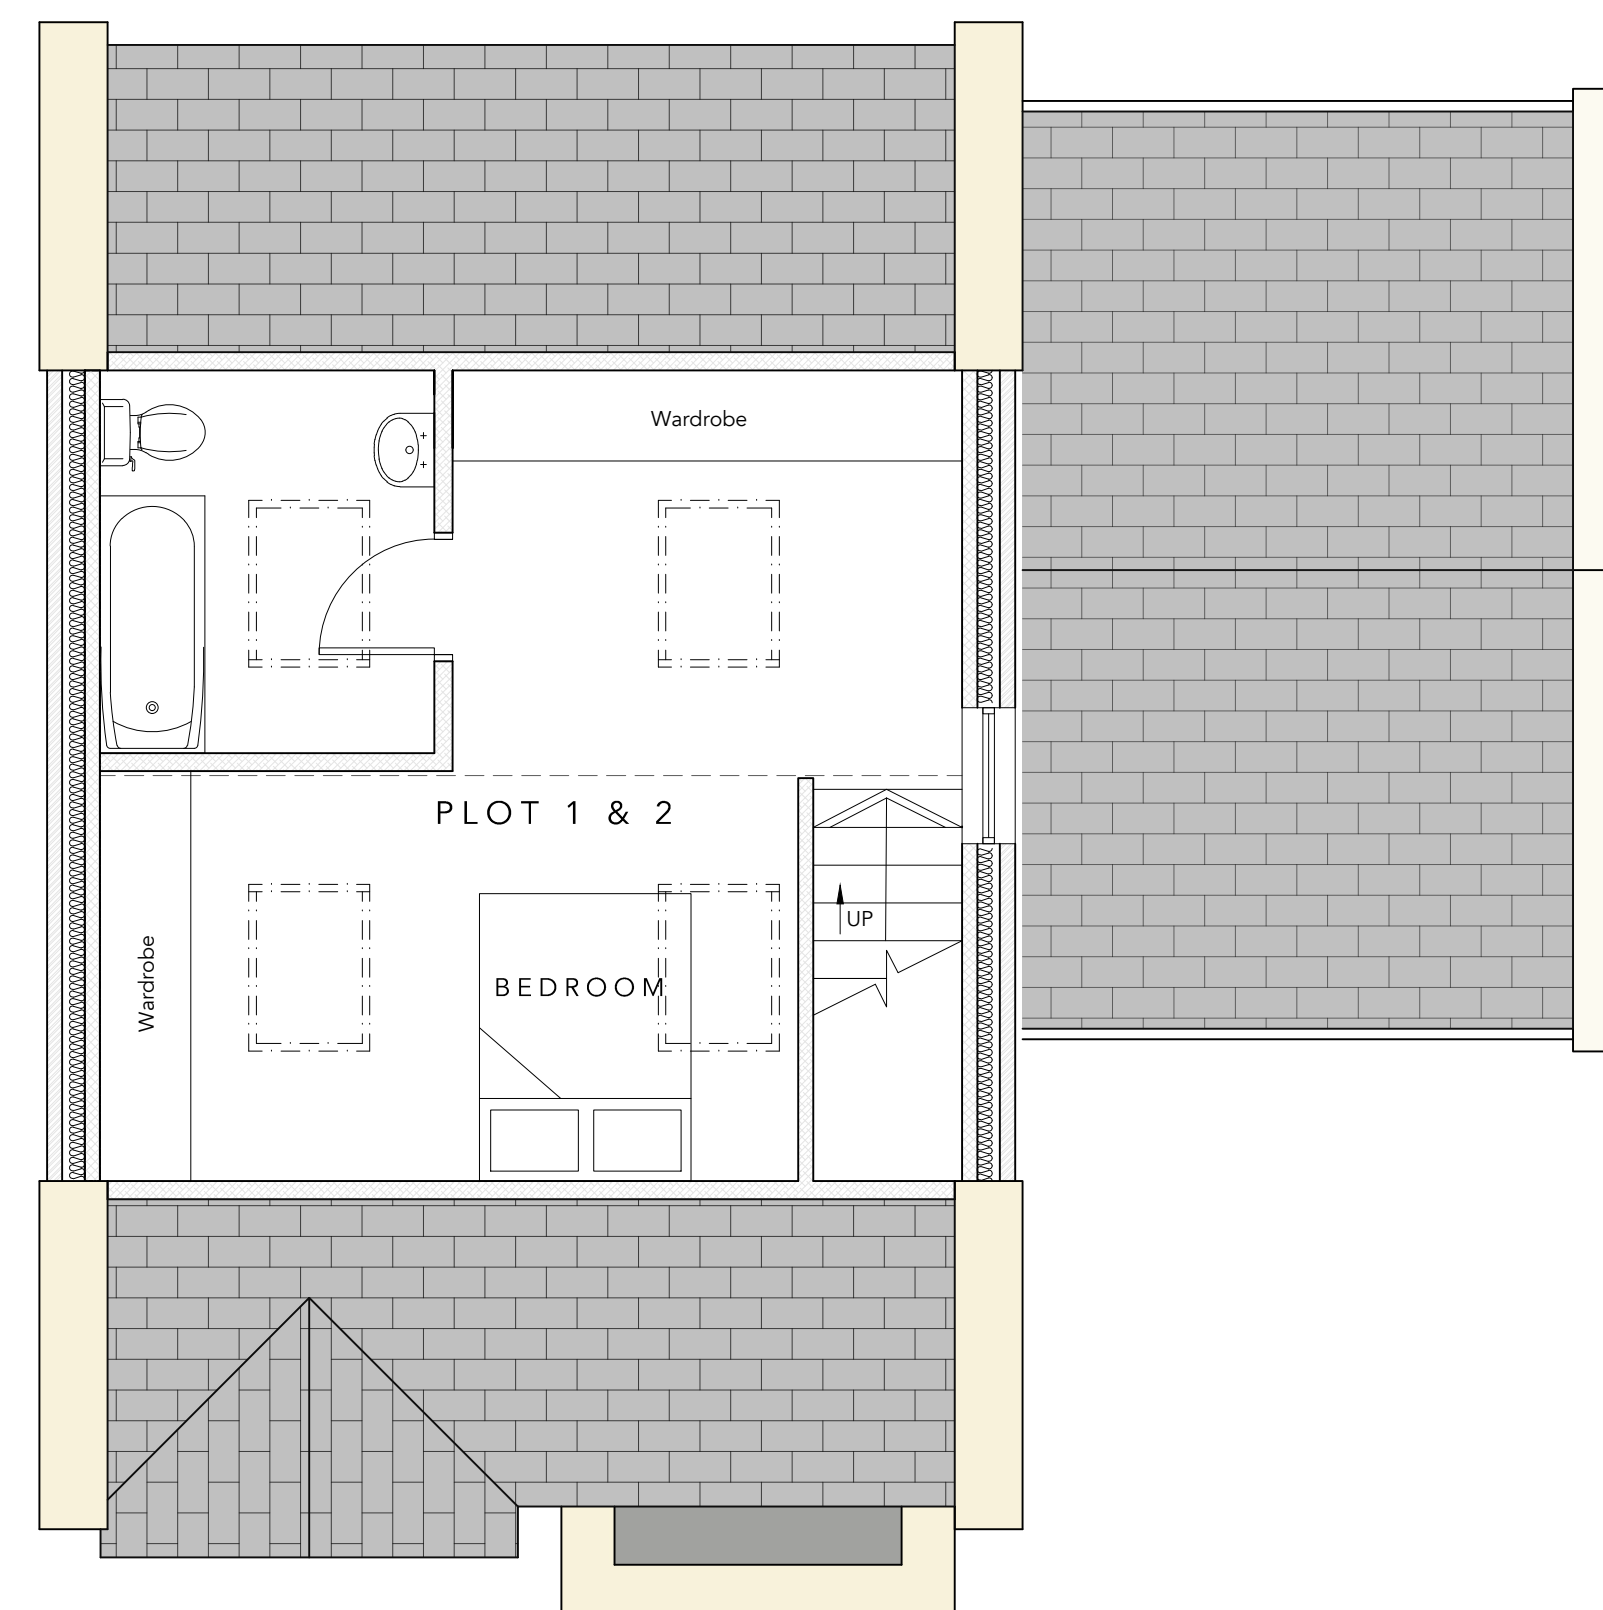

SECOND FLOOR PLAN AS PROPOSED

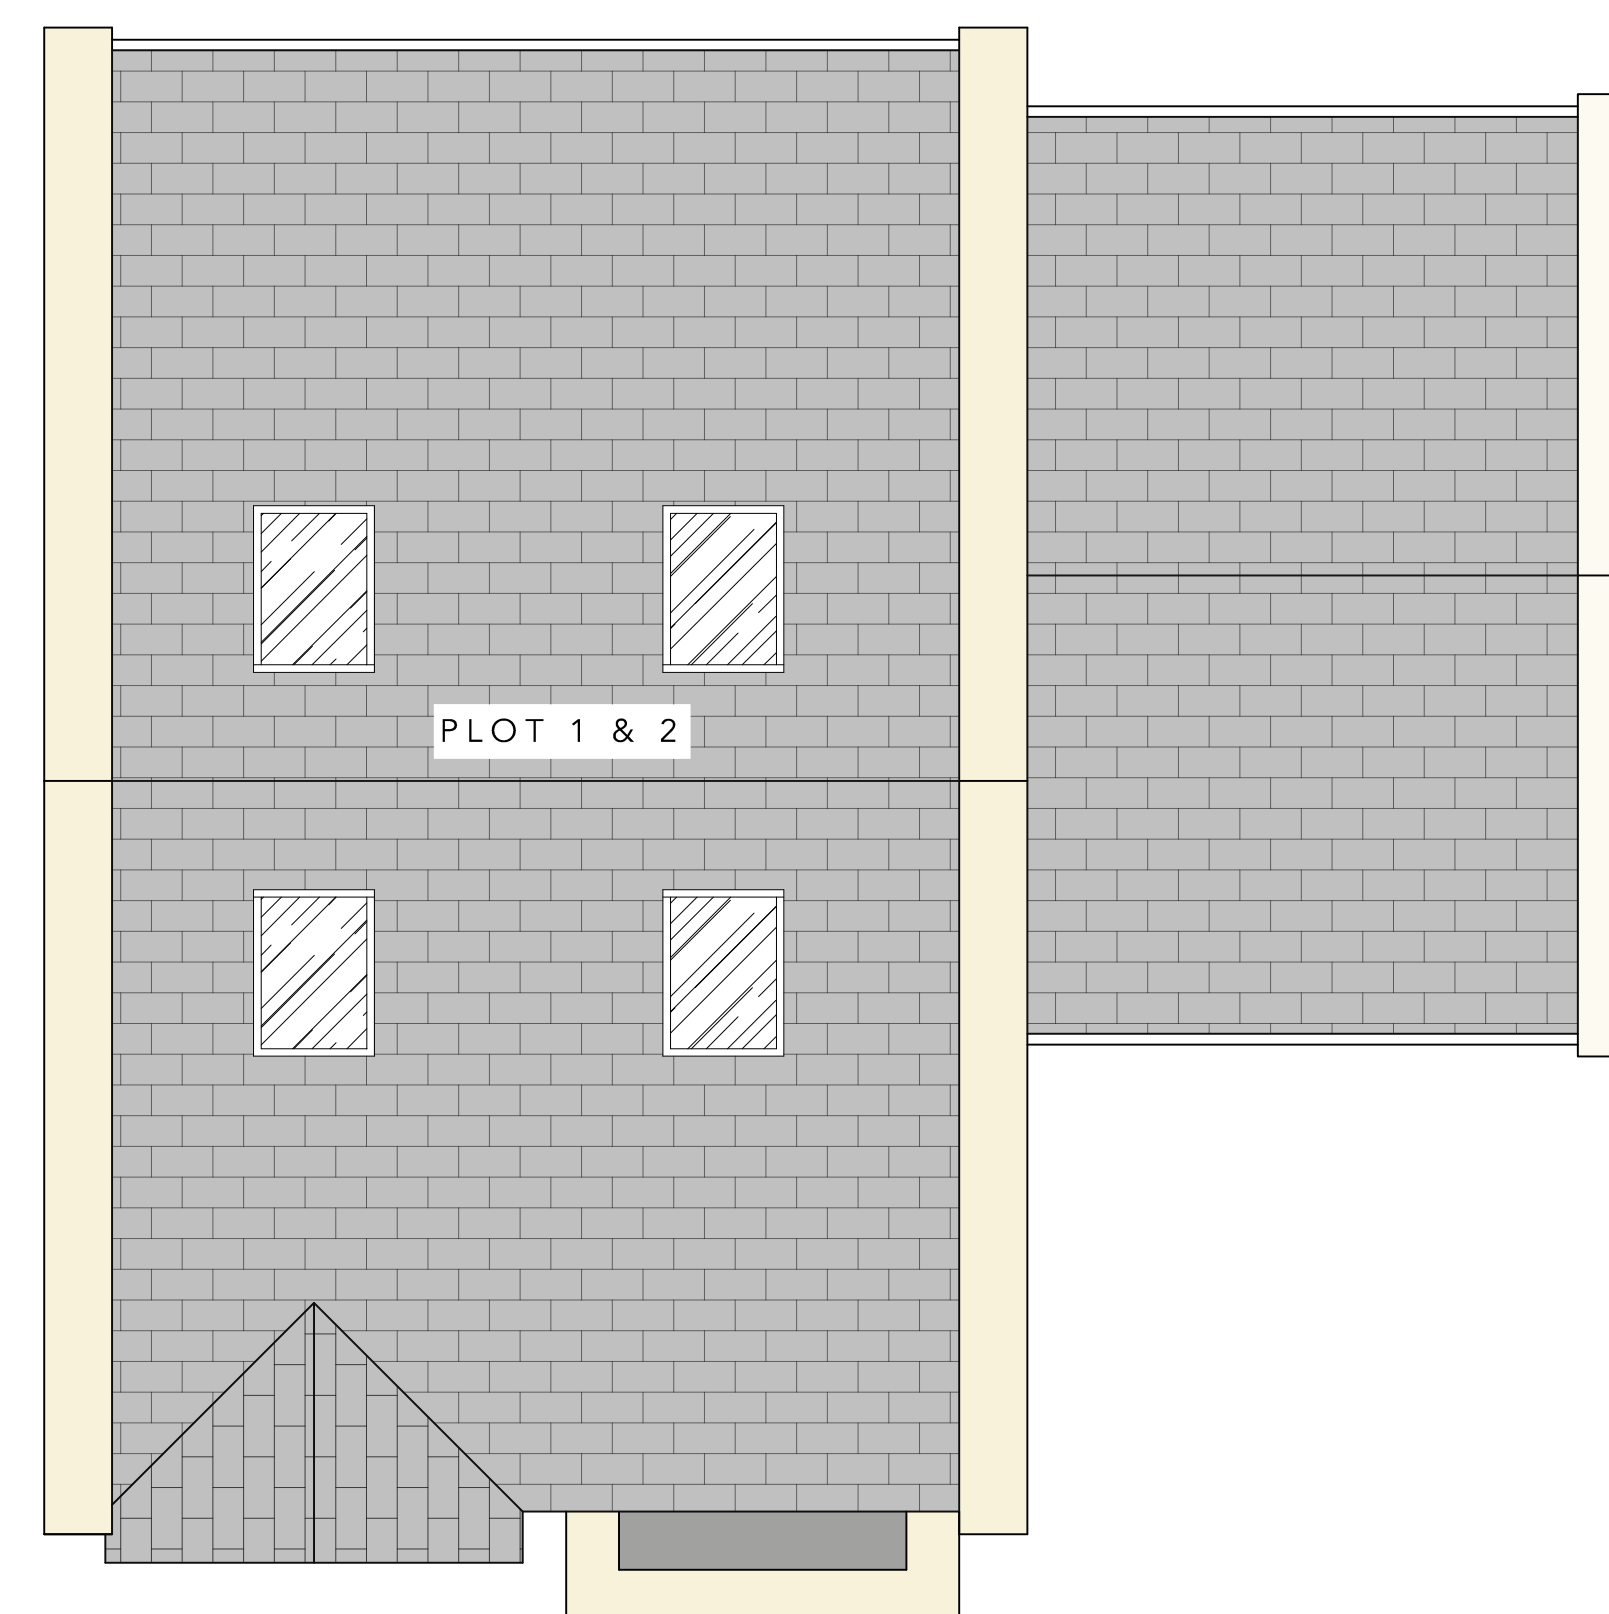

ROOF PLAN AS PROPOSED (1:50)

0 1m 2m 3m 4m 5m

SCALE

			
H A D A S			
ARCHITECTURAL & CGI			
Enquires@hadas-architectural.co.uk 0161 870 2306			
-	-	-	-
Rev	Description	By	Date
HADAS ARCHITECTURAL ARCHITECTURAL DESIGN			
769 Rochdale Road, Slattocs, Middleton Manchester M24 2			
(HILLBANK STREET) Land Adjacent to Rochdale Road, Slattocs, Middleton M24 2RA PLOT 1 & 2 PLANS AS PROPOSED			
DRAWN	JVJ	DATE	10-12-24
		DRAWING NO.	2501 - 301
SCALE	1:50 @Δ1	REV.	—