



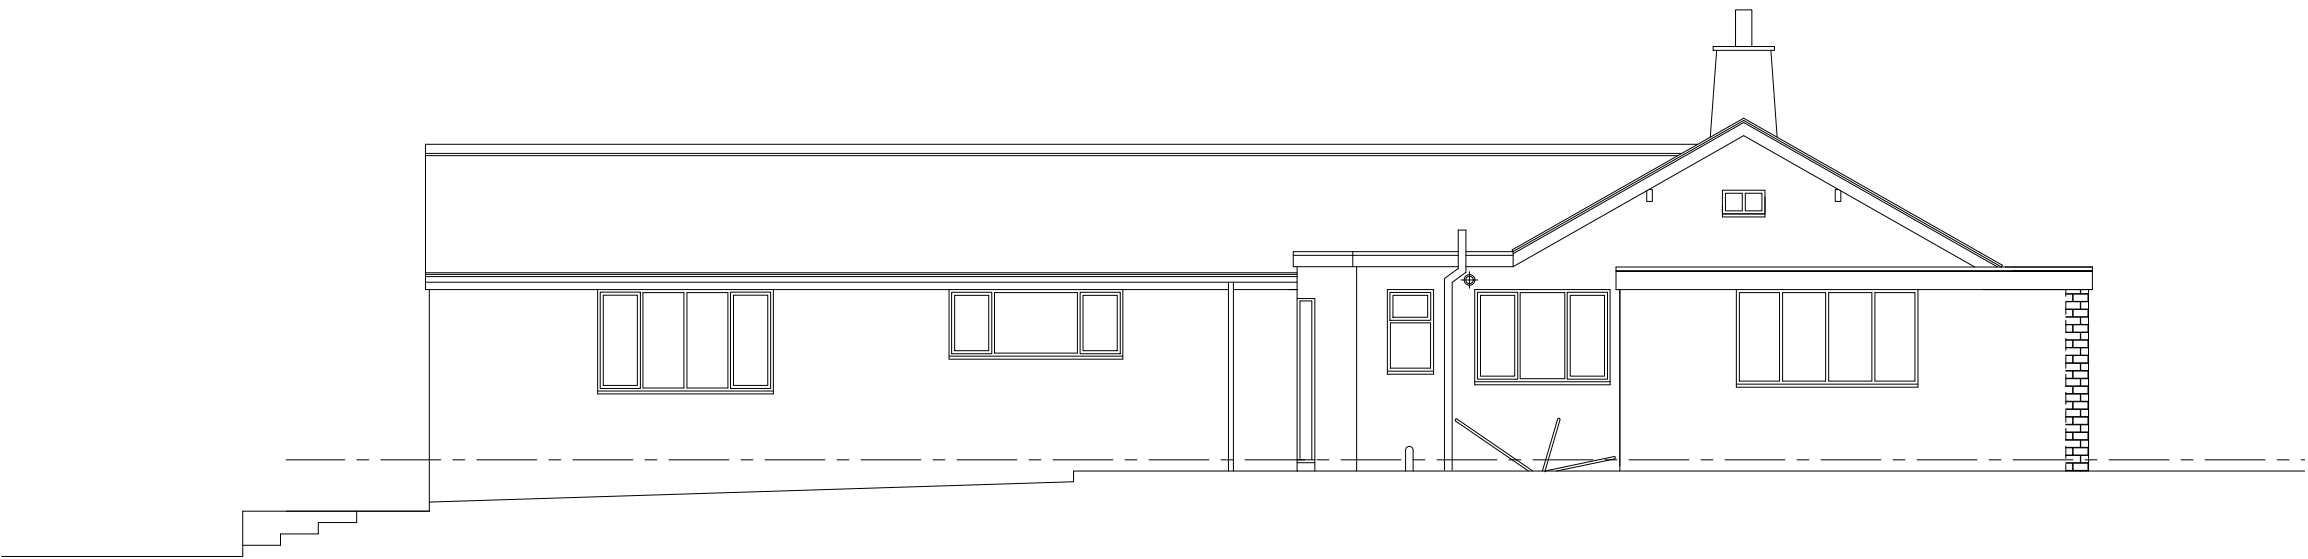

Front Elevation




Side Elevation

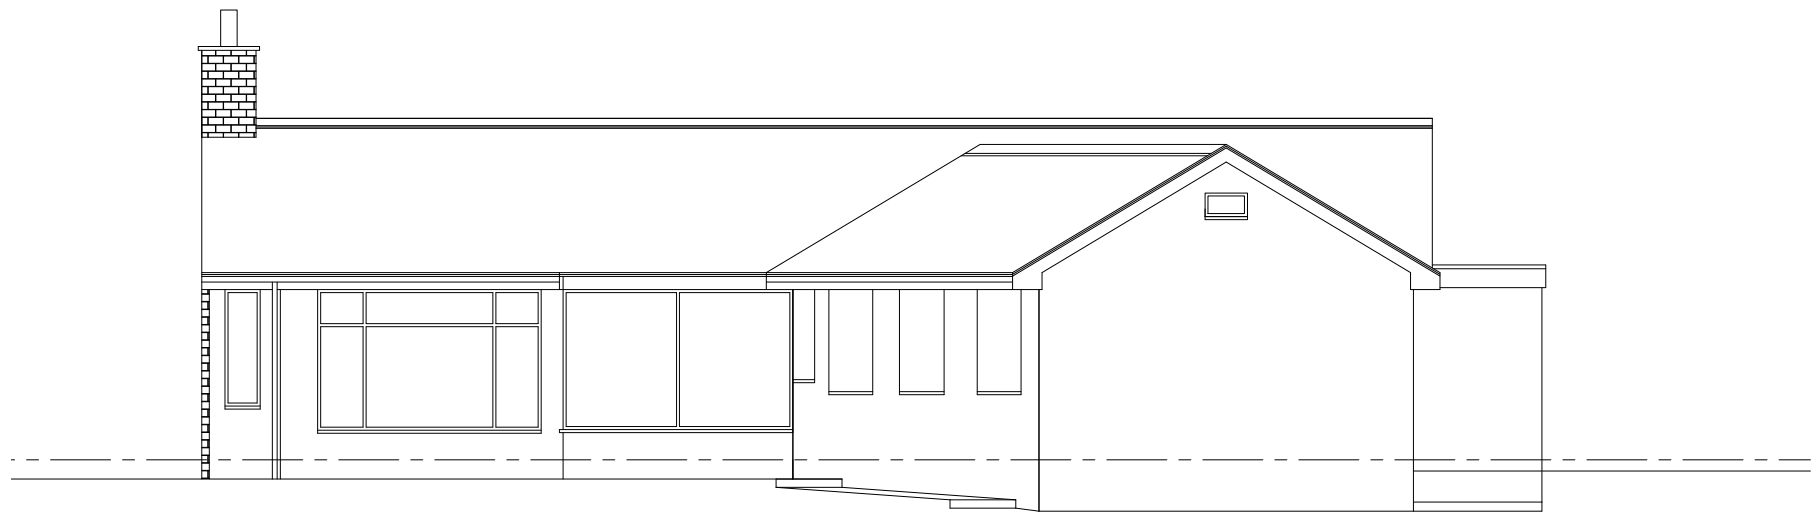


Rear Elevation



Side Elevation

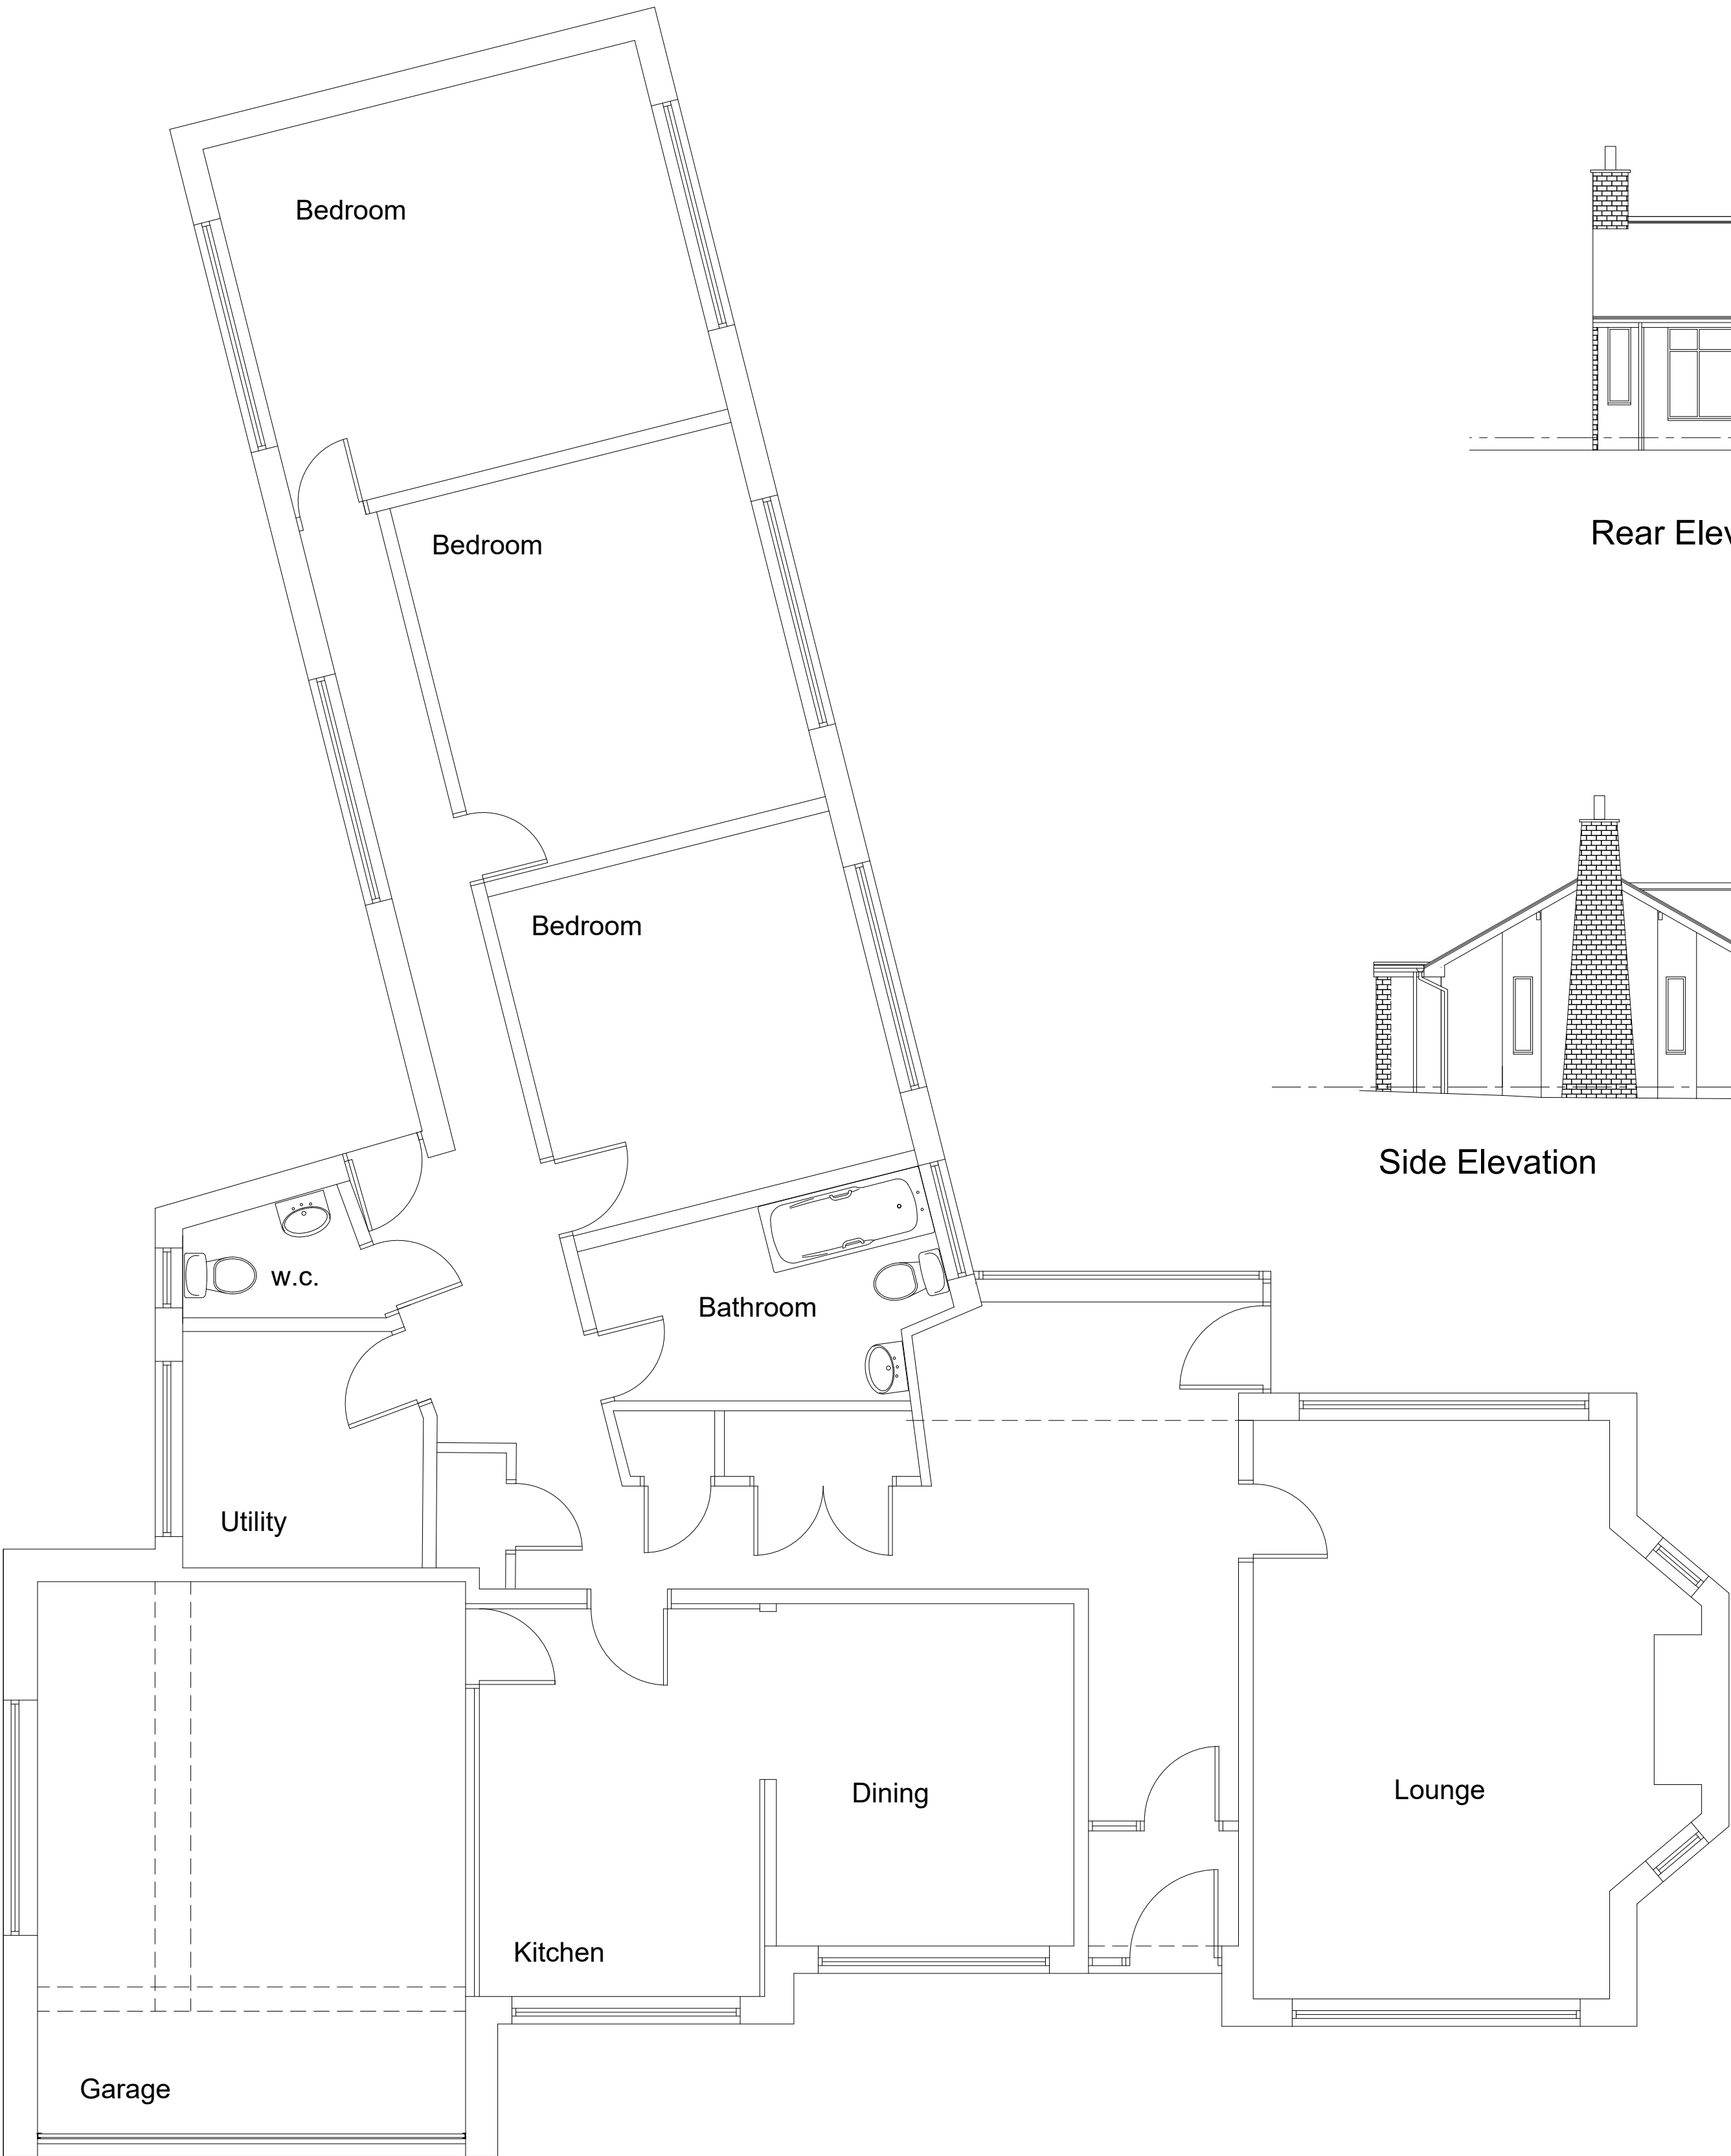

Plan

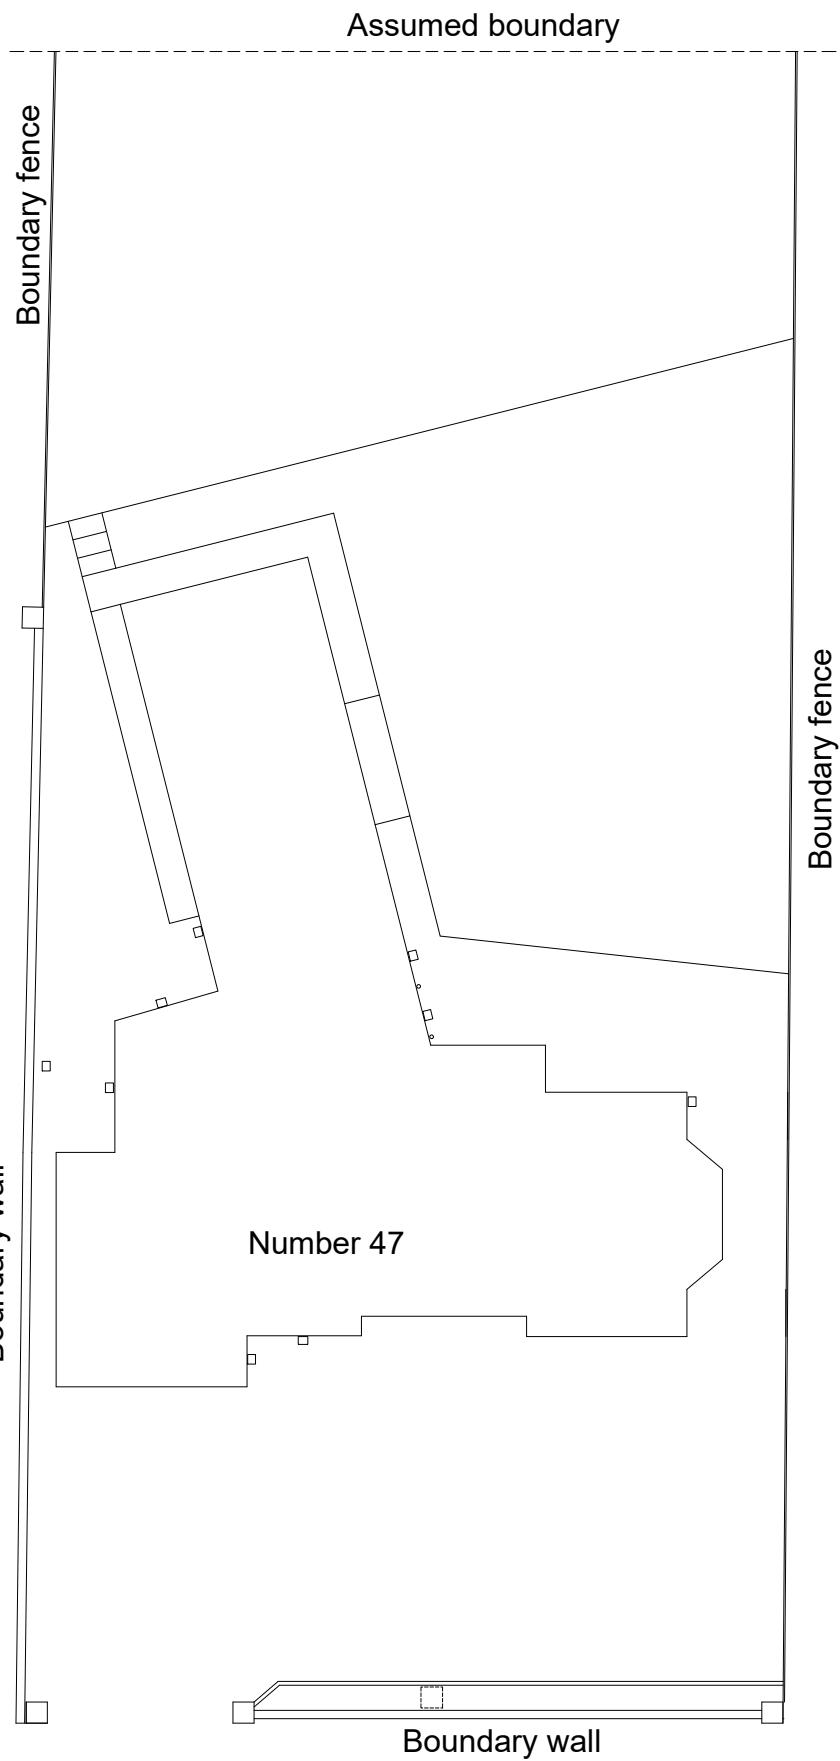

Site Plan 1:200

rev:	date:	description
ajc AJ COCKER ASSOCIATES CHARTERED BUILDING SURVEYORS New Century House 176 Drake Street Rochdale OL16 1UP Tel: 01706 764880 Fax: 01706 764881 www.ajcockerassociates.co.uk mail@ajcockerassociates.co.uk  RICS the mark of property professionalism worldwide		
Project:		scale: 1:50/1:100
47 Bamford Way		date: Nov. 22
Rochdale		drawn: NL
Existing		
Client:	M.Sajjad	Dwg. Nr. S484-01