


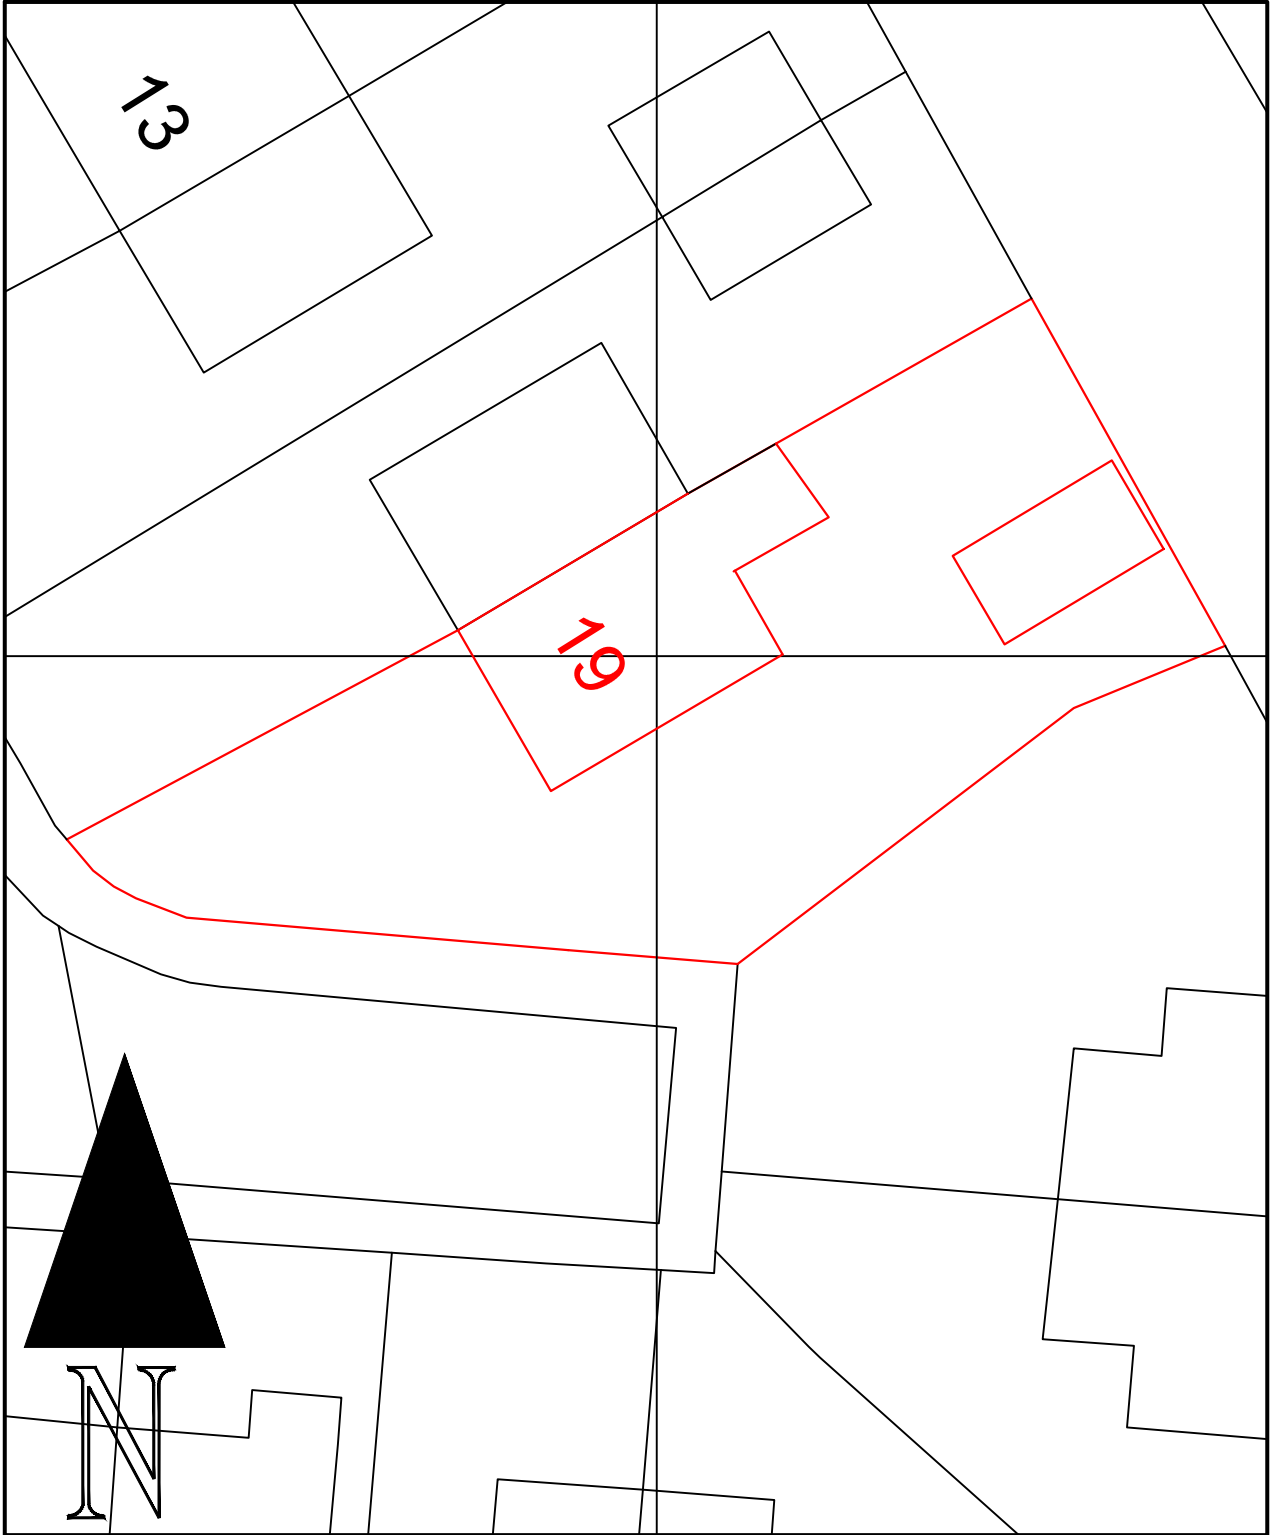

SITE PLAN @1:200

Scale	1:200
Drawn	
Checked	
Date	27.10.2024
CAD File	19DEAN/250573
Dwg No	001
Revision	000

Project

19 Dean Court,
Rochdale, OL11 1TX

Title

EXISTING SITE PLAN

