


This drawing is provided as a document to gain either Planning Permission or Building Regulation approval purposes only. It is not a guarantee that Planning Permission will be granted.


The contract for the works is between the client and his / her contractor. Contractor to visit site, study the details provided within the drawing and be familiar with both the work to be carried out in accordance with the details provided. Any stated dimension must be checked prior to any form of construction. All works and materials to comply with all relevant British Standards and carry a genuine BBA certificate. The materials specified within this drawing are a guide for the contractor as they are recognised materials with genuine BBA certificates etc. Any contractor who decides to use any different materials than that noted on the drawing must inform client and Building Control where applicable.

Any discrepancies discovered or items found that where not visible at the time of the initial survey should be reported.

CONSTRUCTION NOTES:-

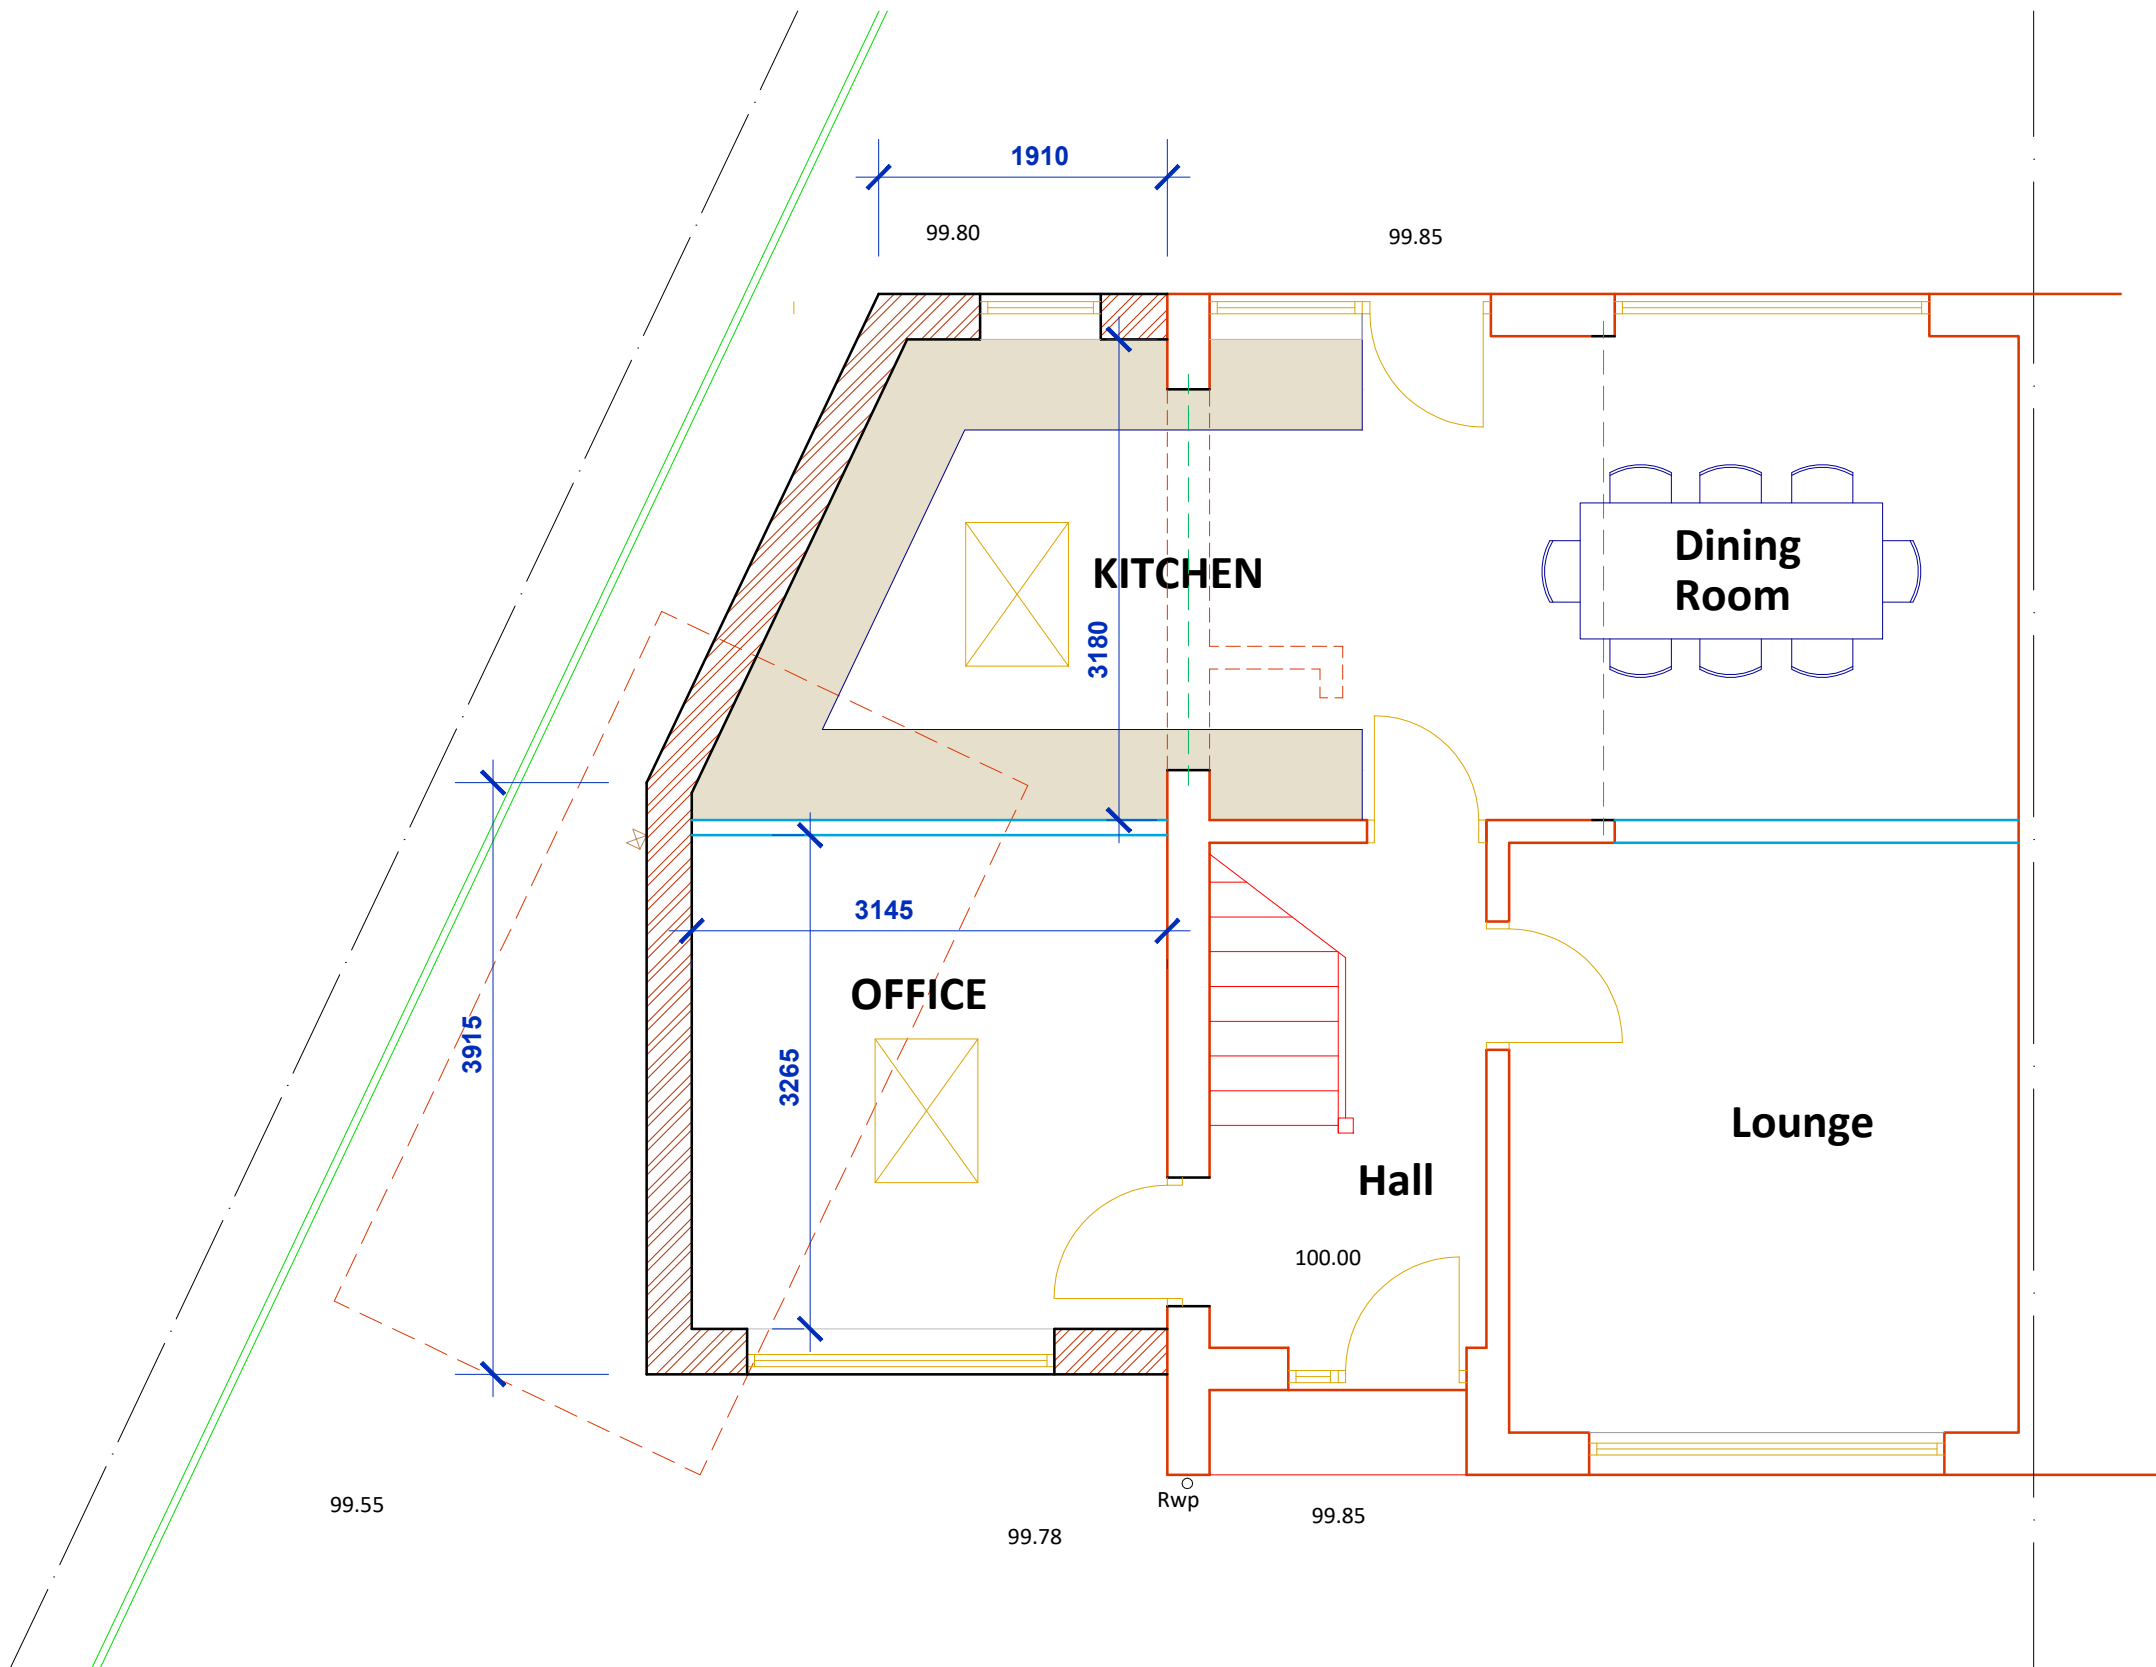

PROPOSED GROUND FLOOR PLAN

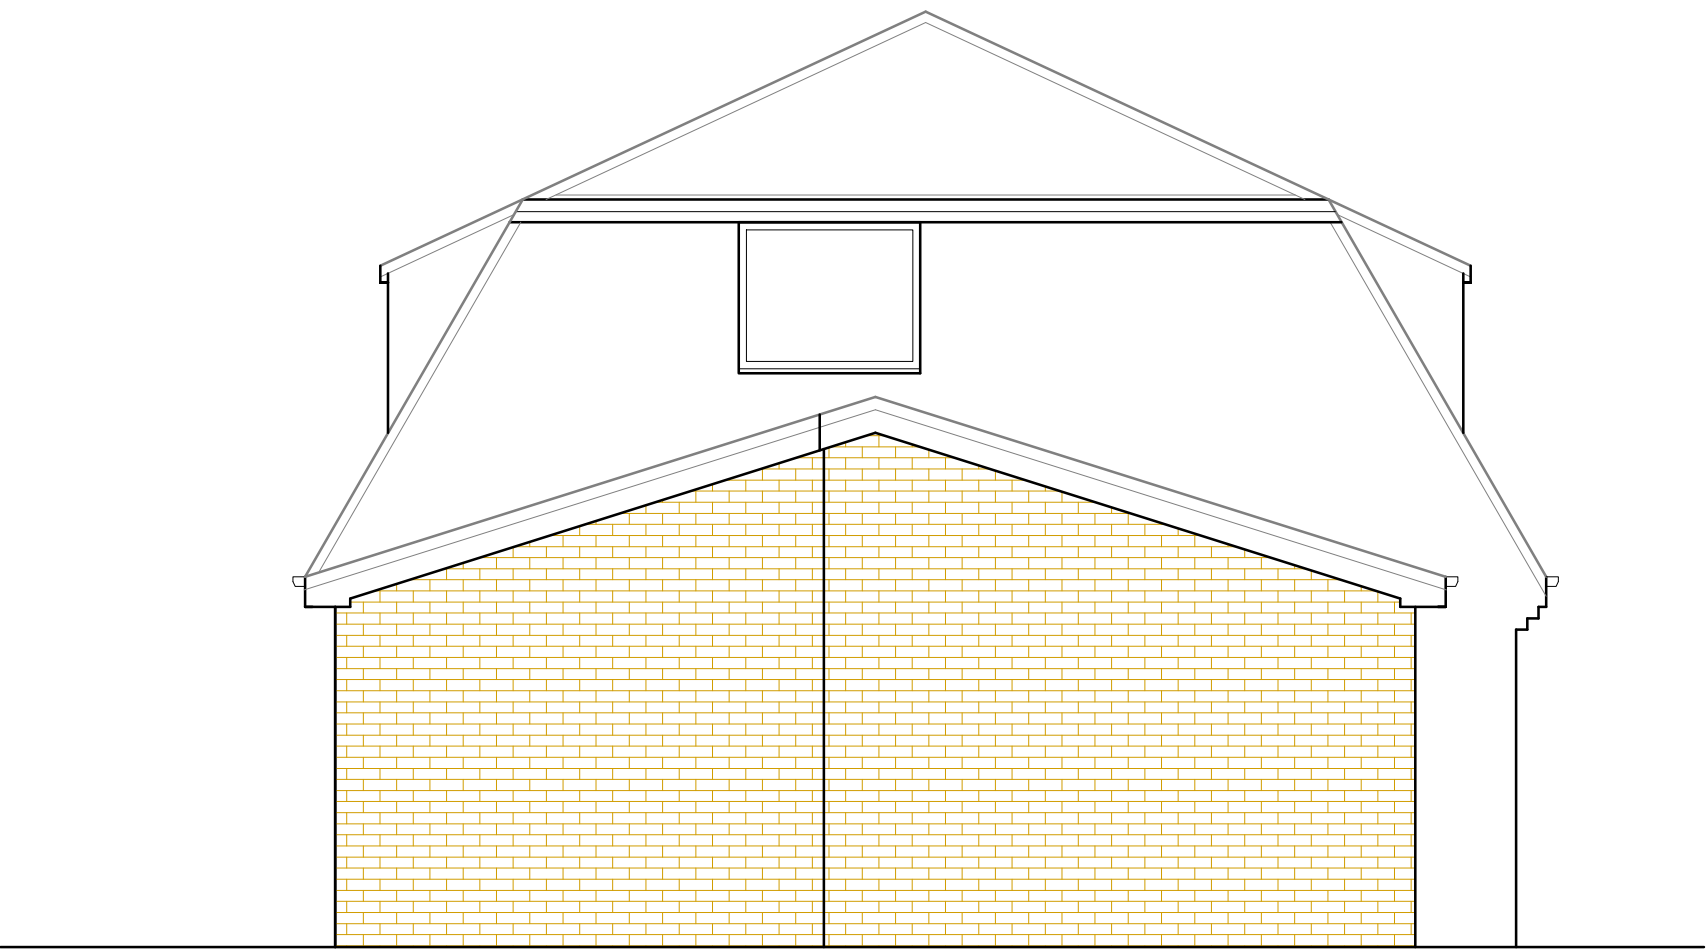

Facing brickwork to match existing.

PROPOSED SIDE ELEVATION



Facing brickwork to match existing.

PROPOSED FRONT ELEVATION



Facing brickwork to match existing.

PROPOSED REAR ELEVATION

DRAWING TITLE	SCHEME 1 PROPOSED DETAILS	
PROJECT	PROPOSED SIDE EXTENSION	
LOCATION	33 Holstein Avenue Shawclough Rochdale	
DRAWN:-	MA	DRAWING NUMBER:-
DATE:-	November 2024	14.135.SC1.1B
SCALE:-	1:50 at A1	
ISSUE:-	B	