




Floor Plan

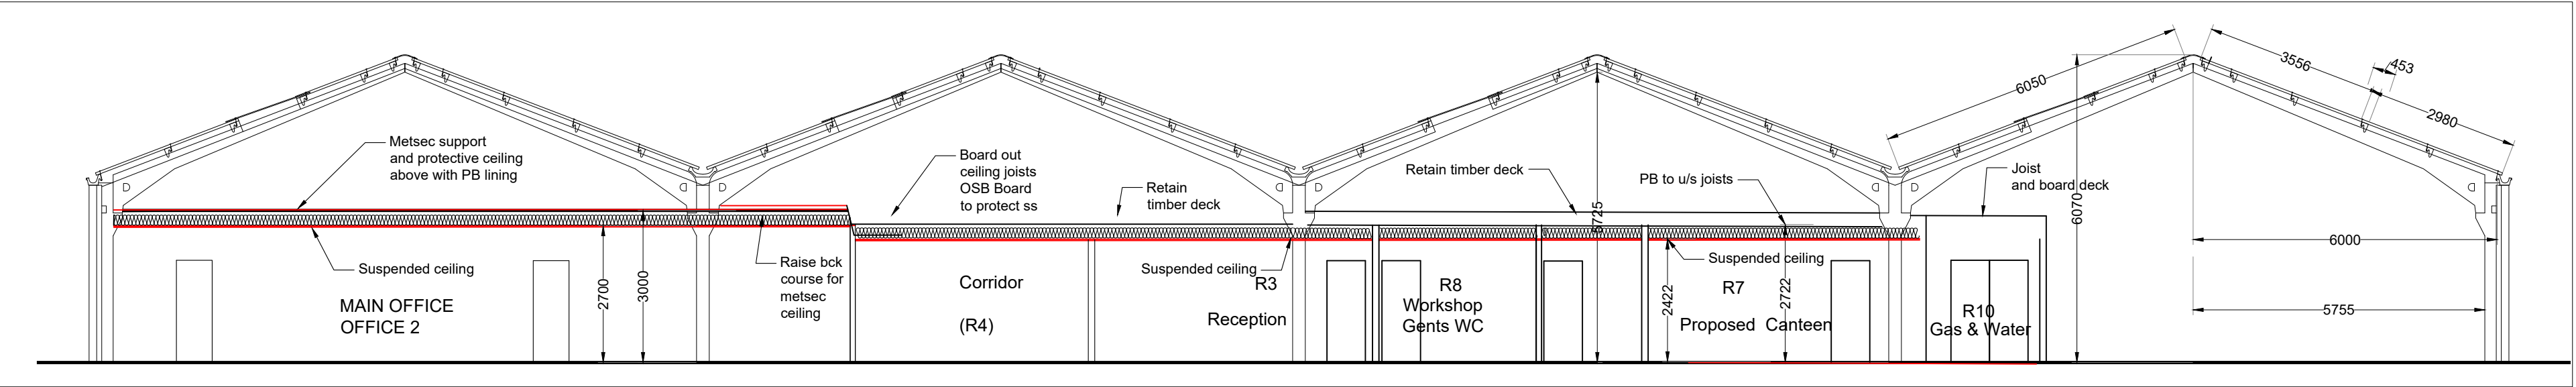


Main Office Section

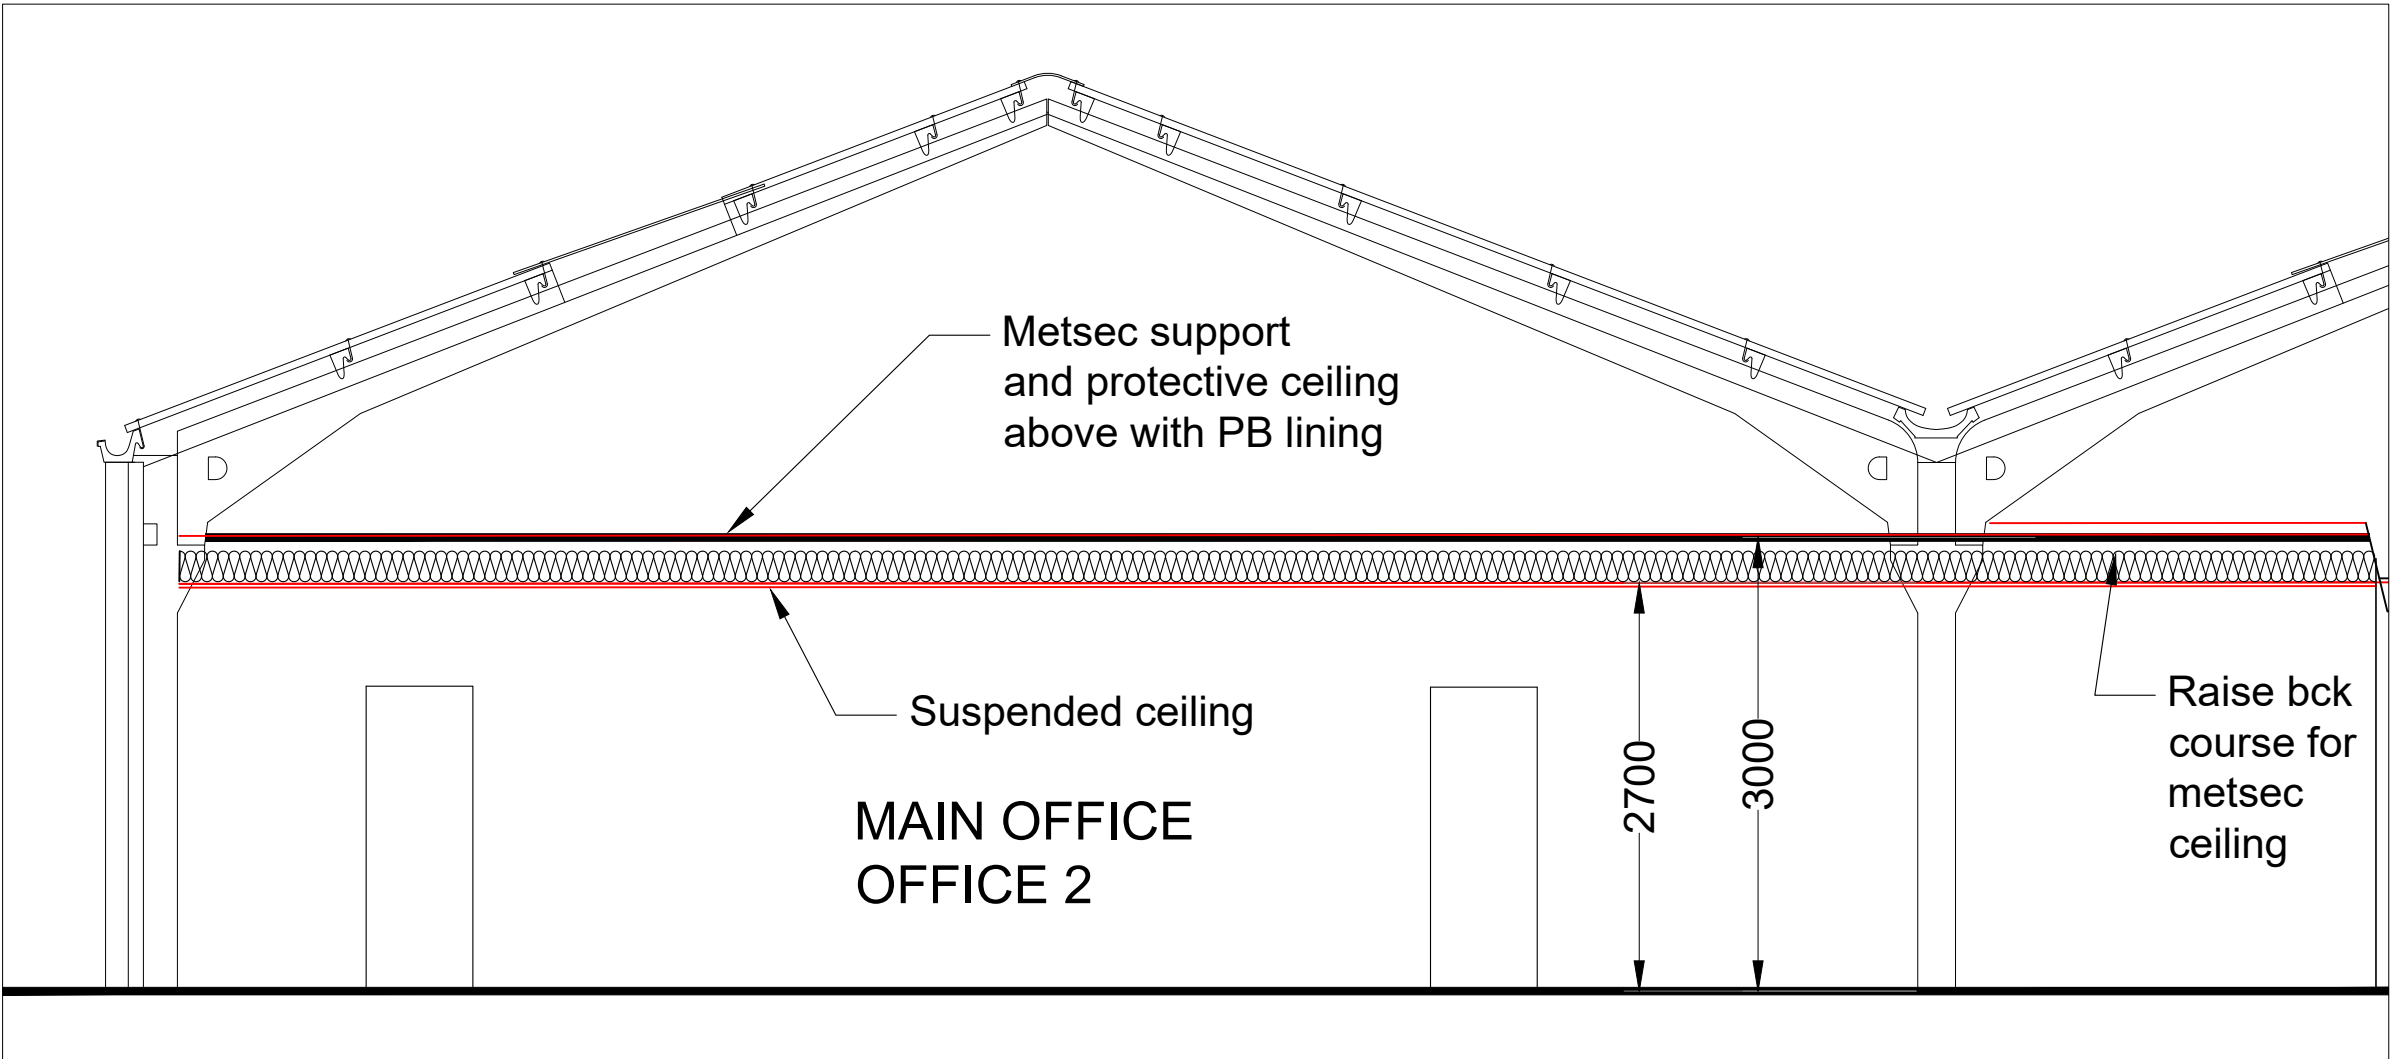

Main office

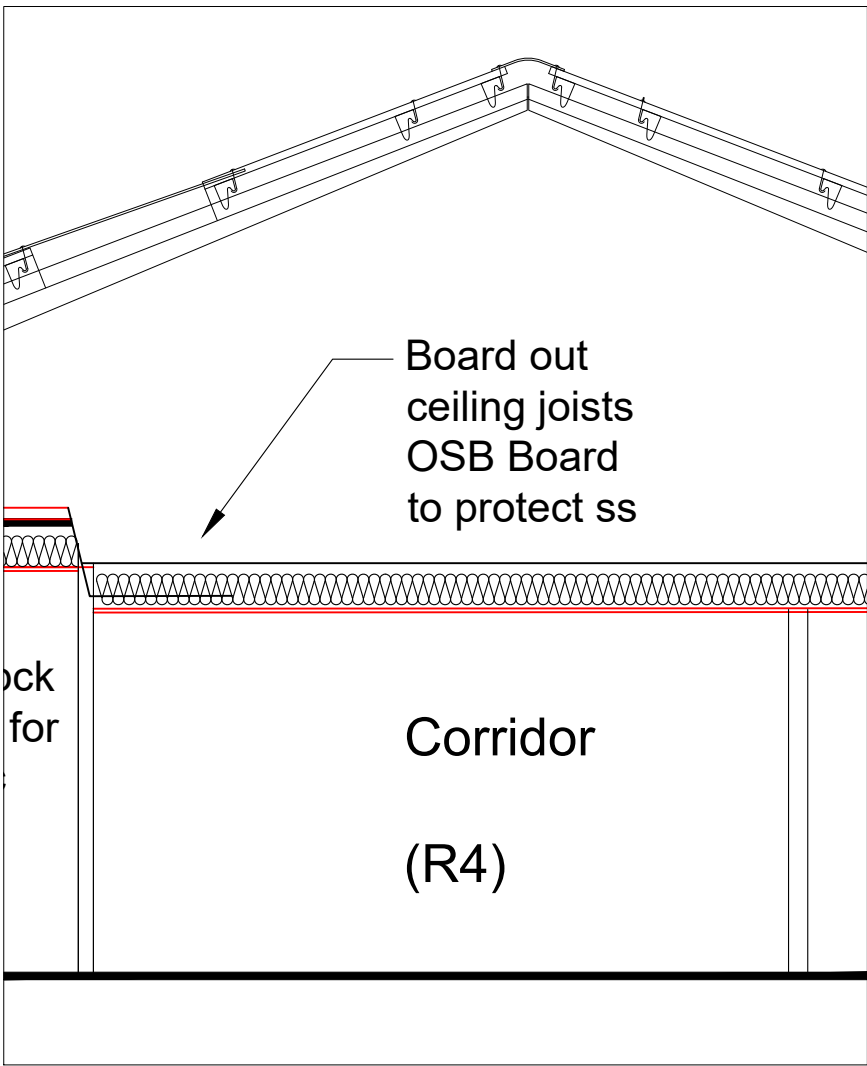

Corridor

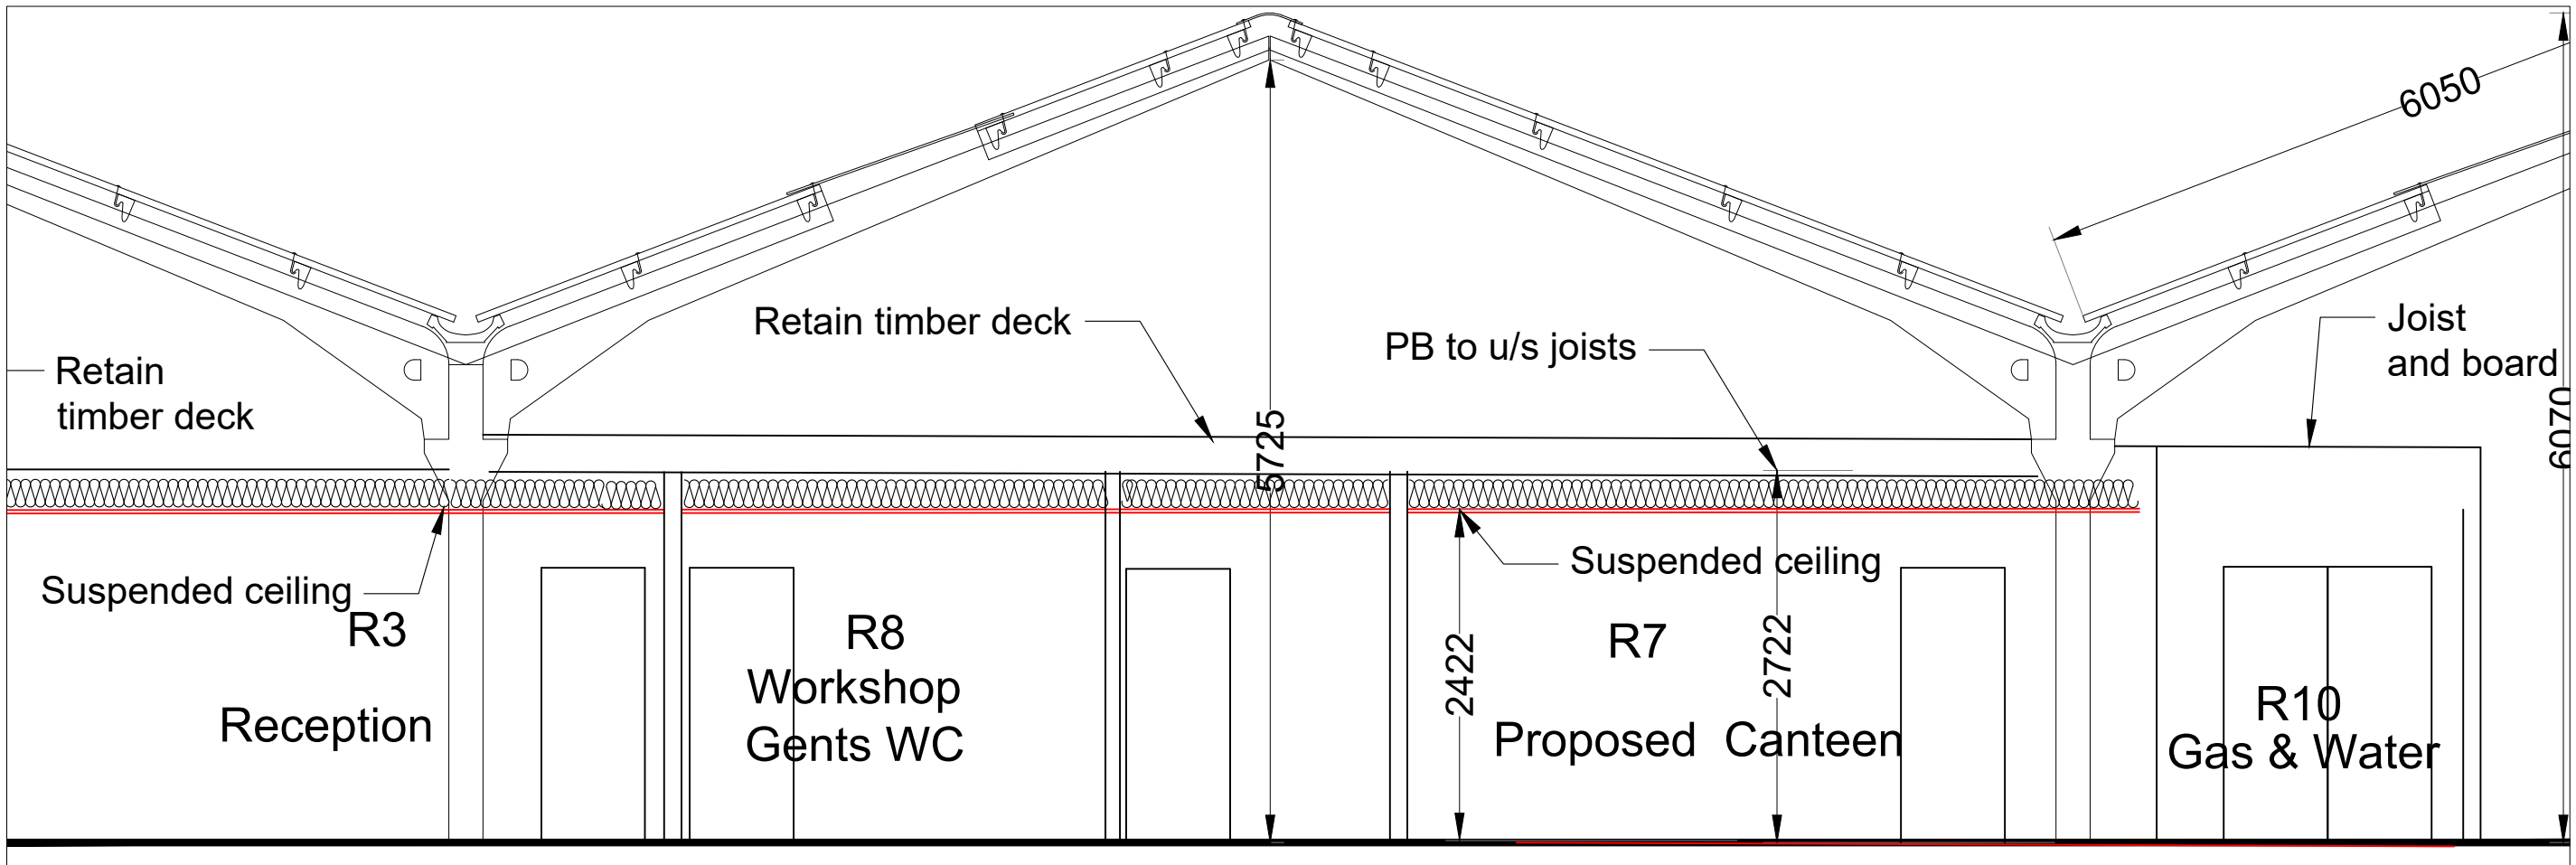

WC and Canteen

MGRA CONSULTING LTD  
346 DEANS GATE  
MANCHESTER  
M3 4LY  
CAD@MGRA.CO.UK  
TEL: 0161 835 9936

© MGRA Consulting Ltd  
Reproduction is prohibited  
in whole or in part  
without the express agreement of  
MGRA Consulting Ltd.

Note: Where possible install insulation between roof  
joists to main entrance lobby and Main WC rooms  
prior to installing suspended grid.

Client: Hamida.am Ltd  
234 Leicester Park Road  
Leicester  
LE5 5FD

Property Address  
Bentley Avenue  
Stakehill Industrial Estate  
Middleton  
M24 2RW

|                                             |                      |
|---------------------------------------------|----------------------|
| Project Title<br>Refurbishment              | DWG Ref:<br>284- DWG |
| DWG Title:<br>PROPOSED Ceiling installation | DWG No.<br>012       |

|                        |                    |                |
|------------------------|--------------------|----------------|
| Scale<br>various 1/100 | Date<br>10/11/2021 | Job No<br>264  |
| Surveyed<br>PWM/LPM    | Drawn<br>LPM       | Checked<br>PWM |