



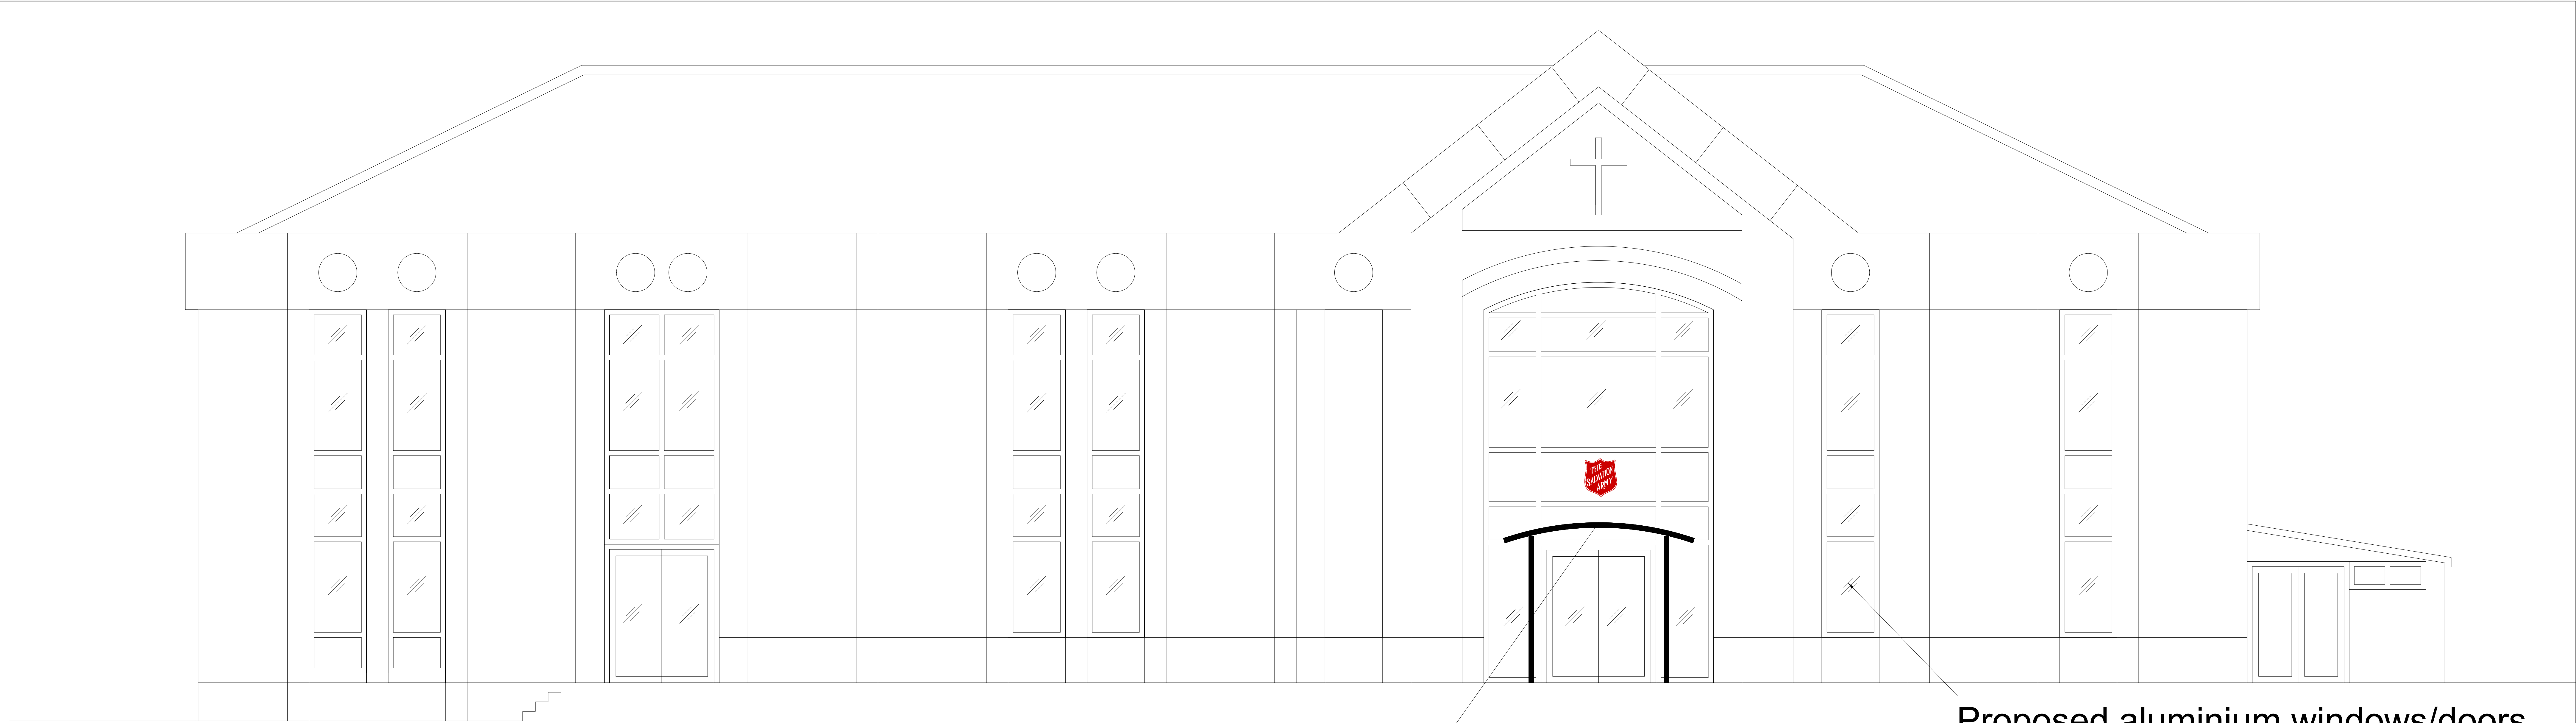

FRONT ELEVATION

Proposed canopy
with new sign

Proposed aluminium windows/doors.
Frames: RAL 3004 Purple Red
in Satin finish

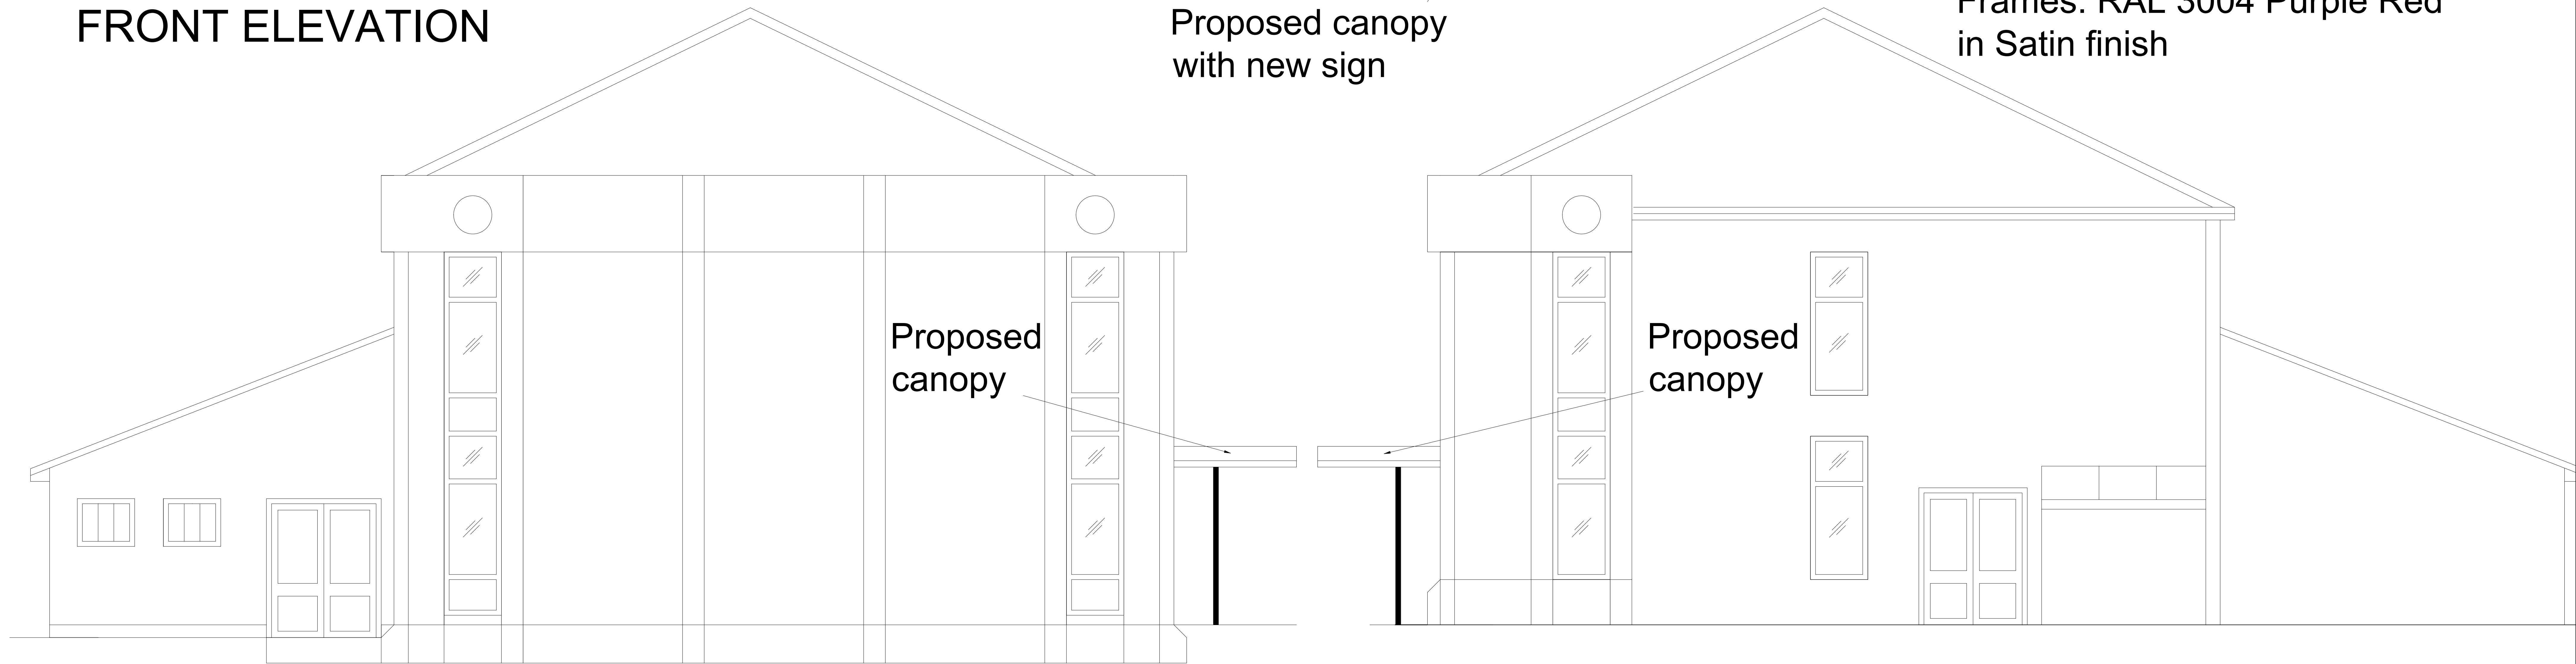

Proposed
canopy

Proposed
canopy

LEFT HAND SIDE ELEVATION

RIGHT HAND SIDE ELEVATION



Surverify Ltd
Suite One, The Parade Enterprise Centre
14 The Parade, Blacon, Chester, CH1 5HN

Project
Salvation Amry - Rochdale Corp
Window & Door replacement
scheme including canopy

Drawing Title
Proposed Elevations

Scale 1:100@A3	Date 07.08.23	Drawn CPW
Drawing Number 02		Revision