




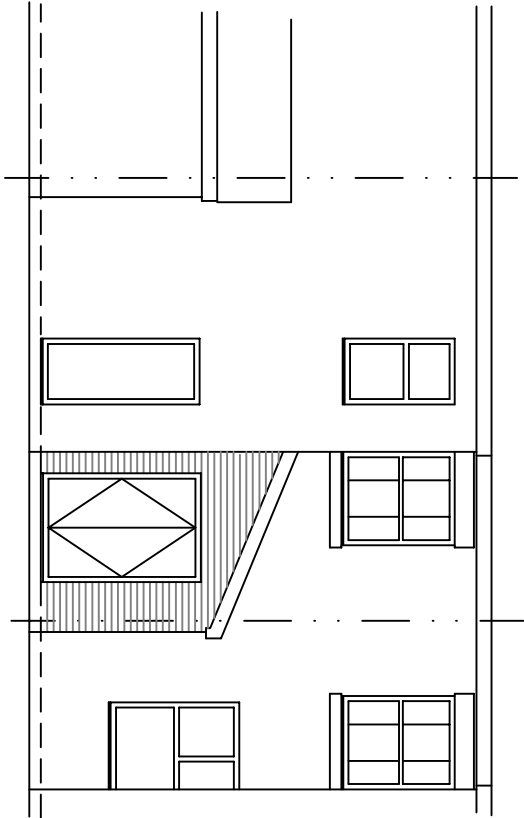


PROPOSED REAR ELEVATION

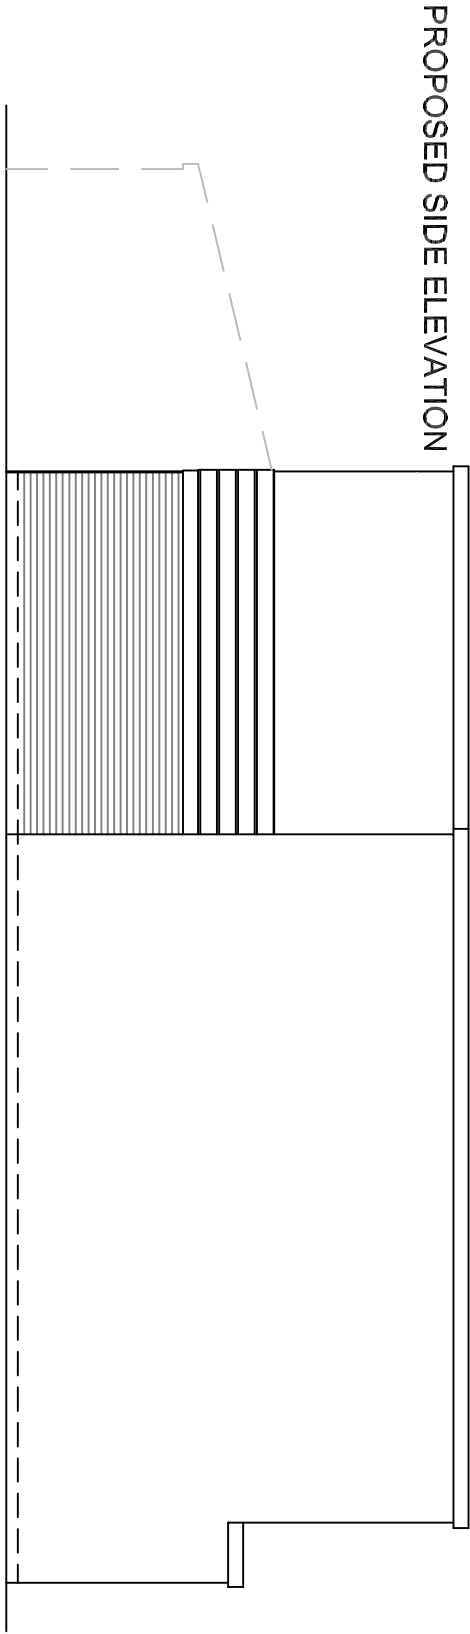


PROPOSED SIDE ELEVATION

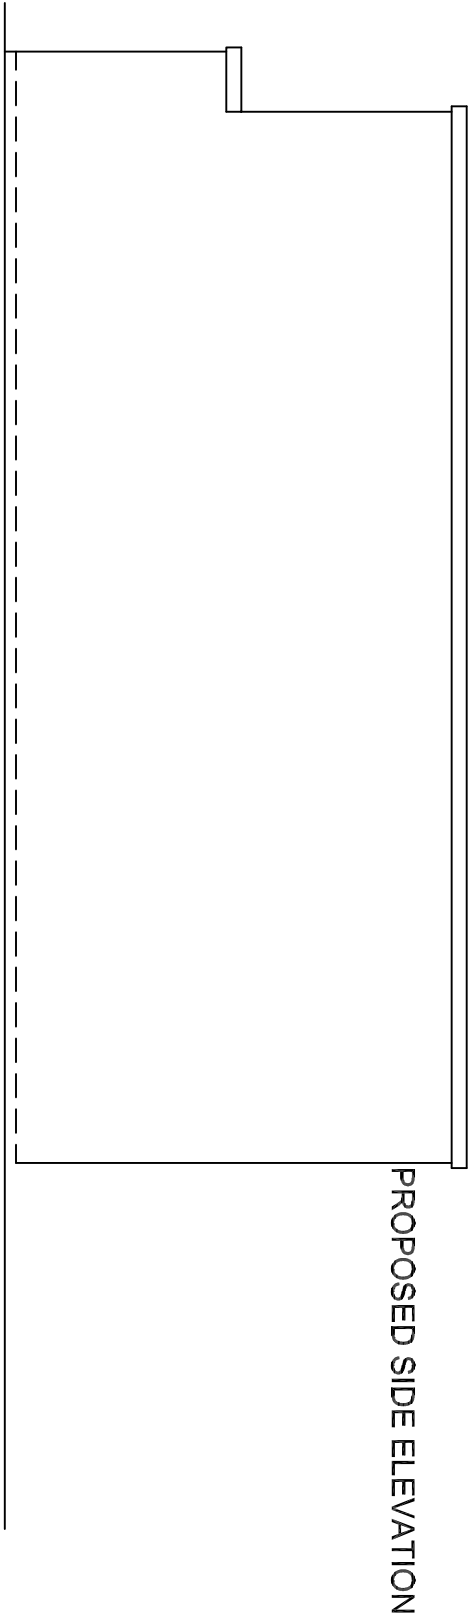


PROPOSED SIDE ELEVATION

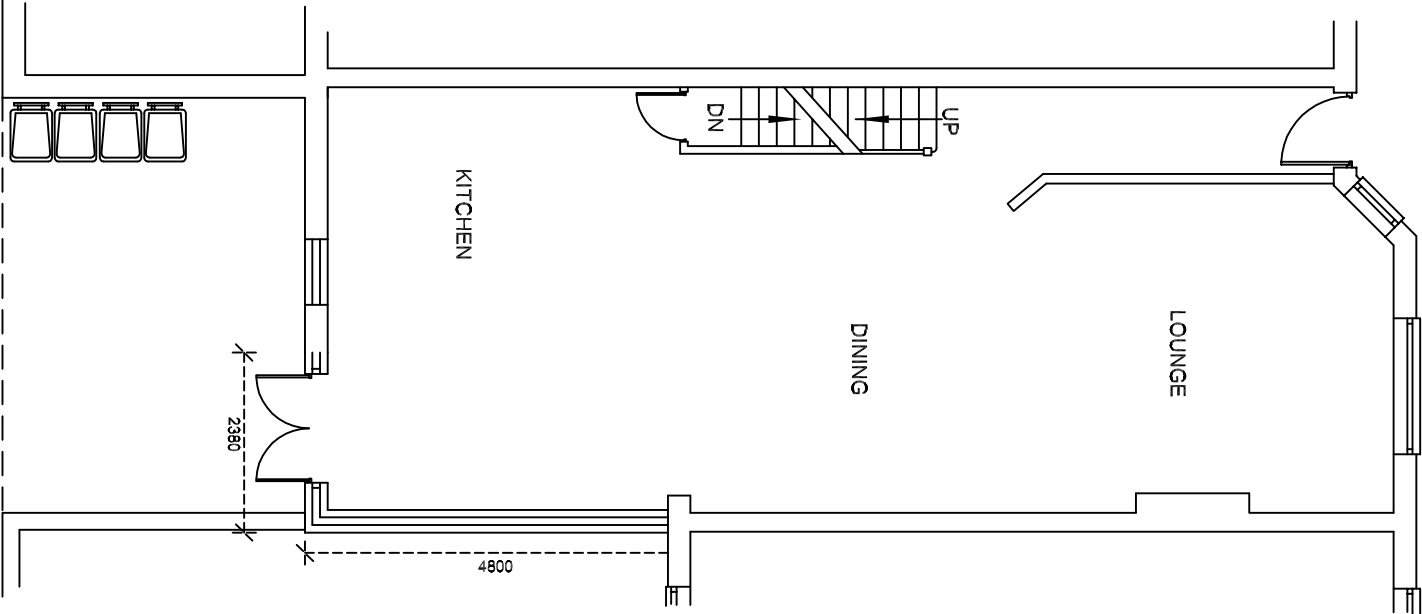


PROPOSED GROUND FLOOR PLAN

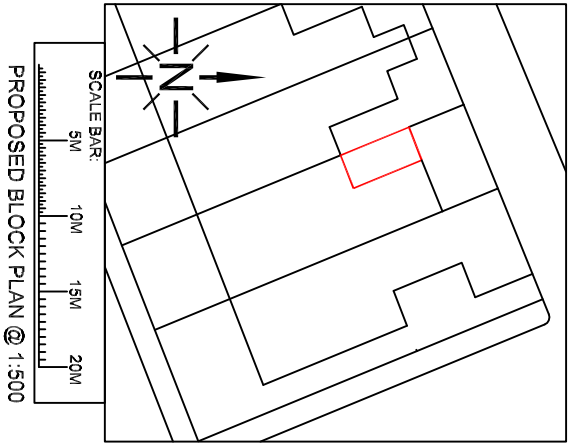


PROPOSED BLOCK PLAN @ 1:500

 

PROPOSED SITE PLAN @ 1:200

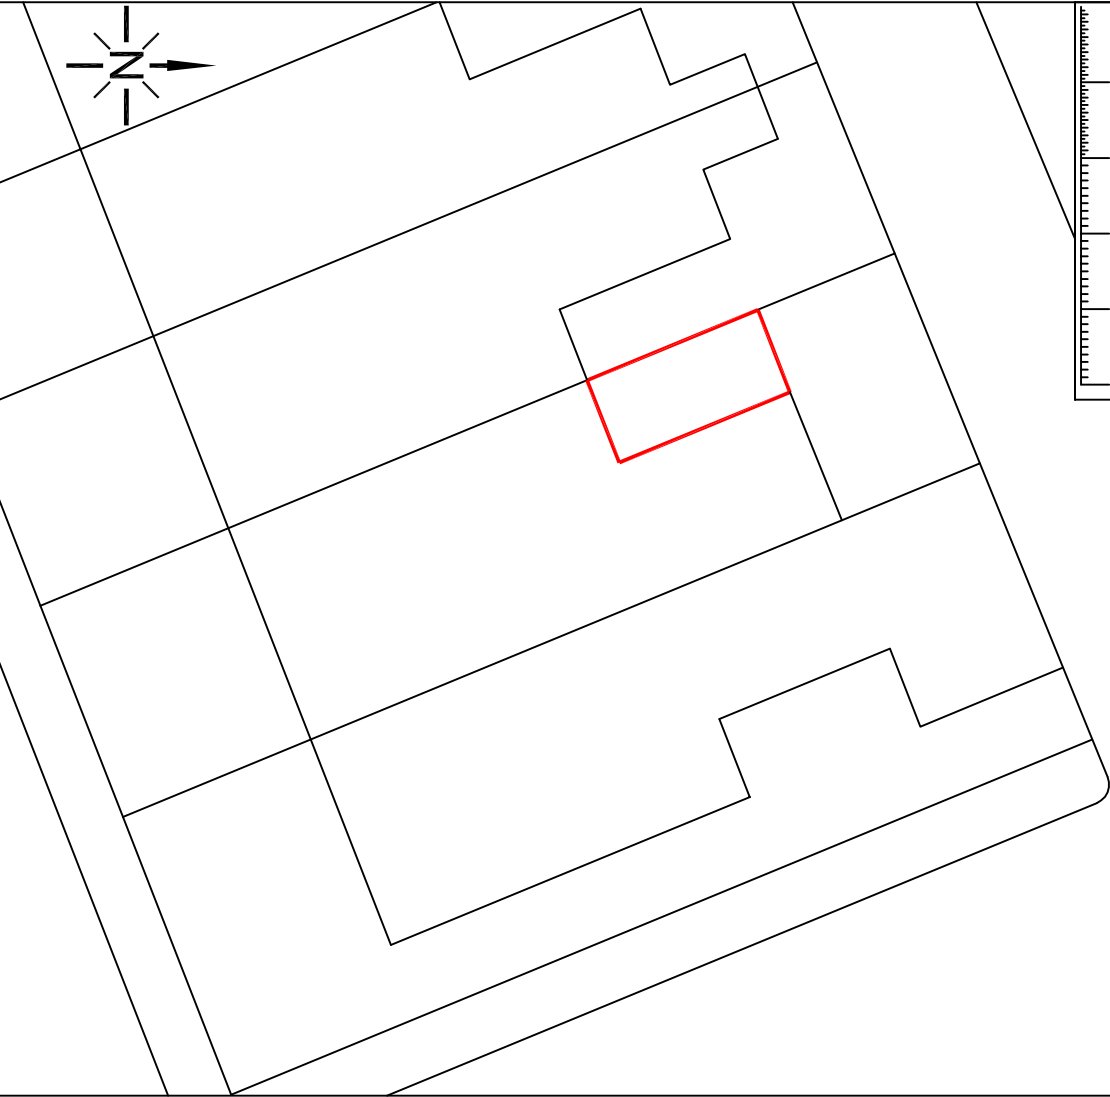

Work carried out prior to all necessary Approvals is considered to be at the applicants own risk.
The designer is not responsible for any drains, voids or other underground obstructions under or near the site.
Notification under the Party Wall Act and the exact boundary location is the responsibility of the client.

 

SLW DESIGNS

Tel: 0161-678 2055
Mob: 07796-617945
e-mail: brian_slwdesigns@talktalk.net

ADDRESS: 3 PALATINE AVENUE
NORDEN
OL11 5YP

PROJECT: SINGLE STOREY
SIDE EXTENSION.

DRAWING: SLW/BH/02/PN

SCALE 1:100
DATE 27.06.2023