




Proposed Front Elevation  
Scale: 1:100



Proposed Side Elevation  
Scale: 1:100



Proposed Rear Elevation  
Scale: 1:100

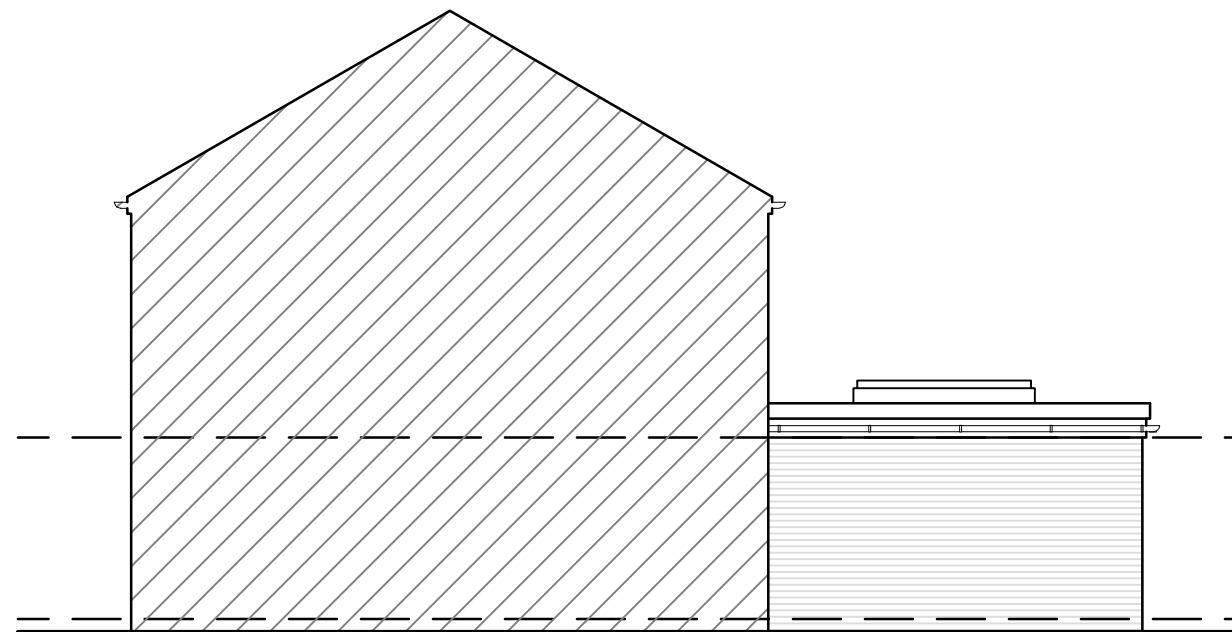

Proposed Side Elevation  
Scale: 1:100



Site Location Plan  
Scale: 1:1250



Key

■ Site Boundary

| REV | Notes | Date | By |
|-----|-------|------|----|
|     |       |      |    |

# CRISP

## architecture

Email: [crisparchitecture@gmail.com](mailto:crisparchitecture@gmail.com)

Chartered Institute of  
Architectural Technologists  
**Chartered Practice**

Project: 620 Rochdale Road, Middleton  
Manchester, M24 2QW

Drawing Title: Proposed Elevations

|                   |                            |
|-------------------|----------------------------|
| Project No: 2309  | File Identifier:2309_72_05 |
| Drawing No: 72_05 | Revision: .....            |
| Drawn By: SMH     | Checked By:SMH             |
| Scale: 1:100 @ A3 | Date: 12/03/2023           |

Purpose of Issue: FEASIBILITY

Drawing Status: PLANNING