


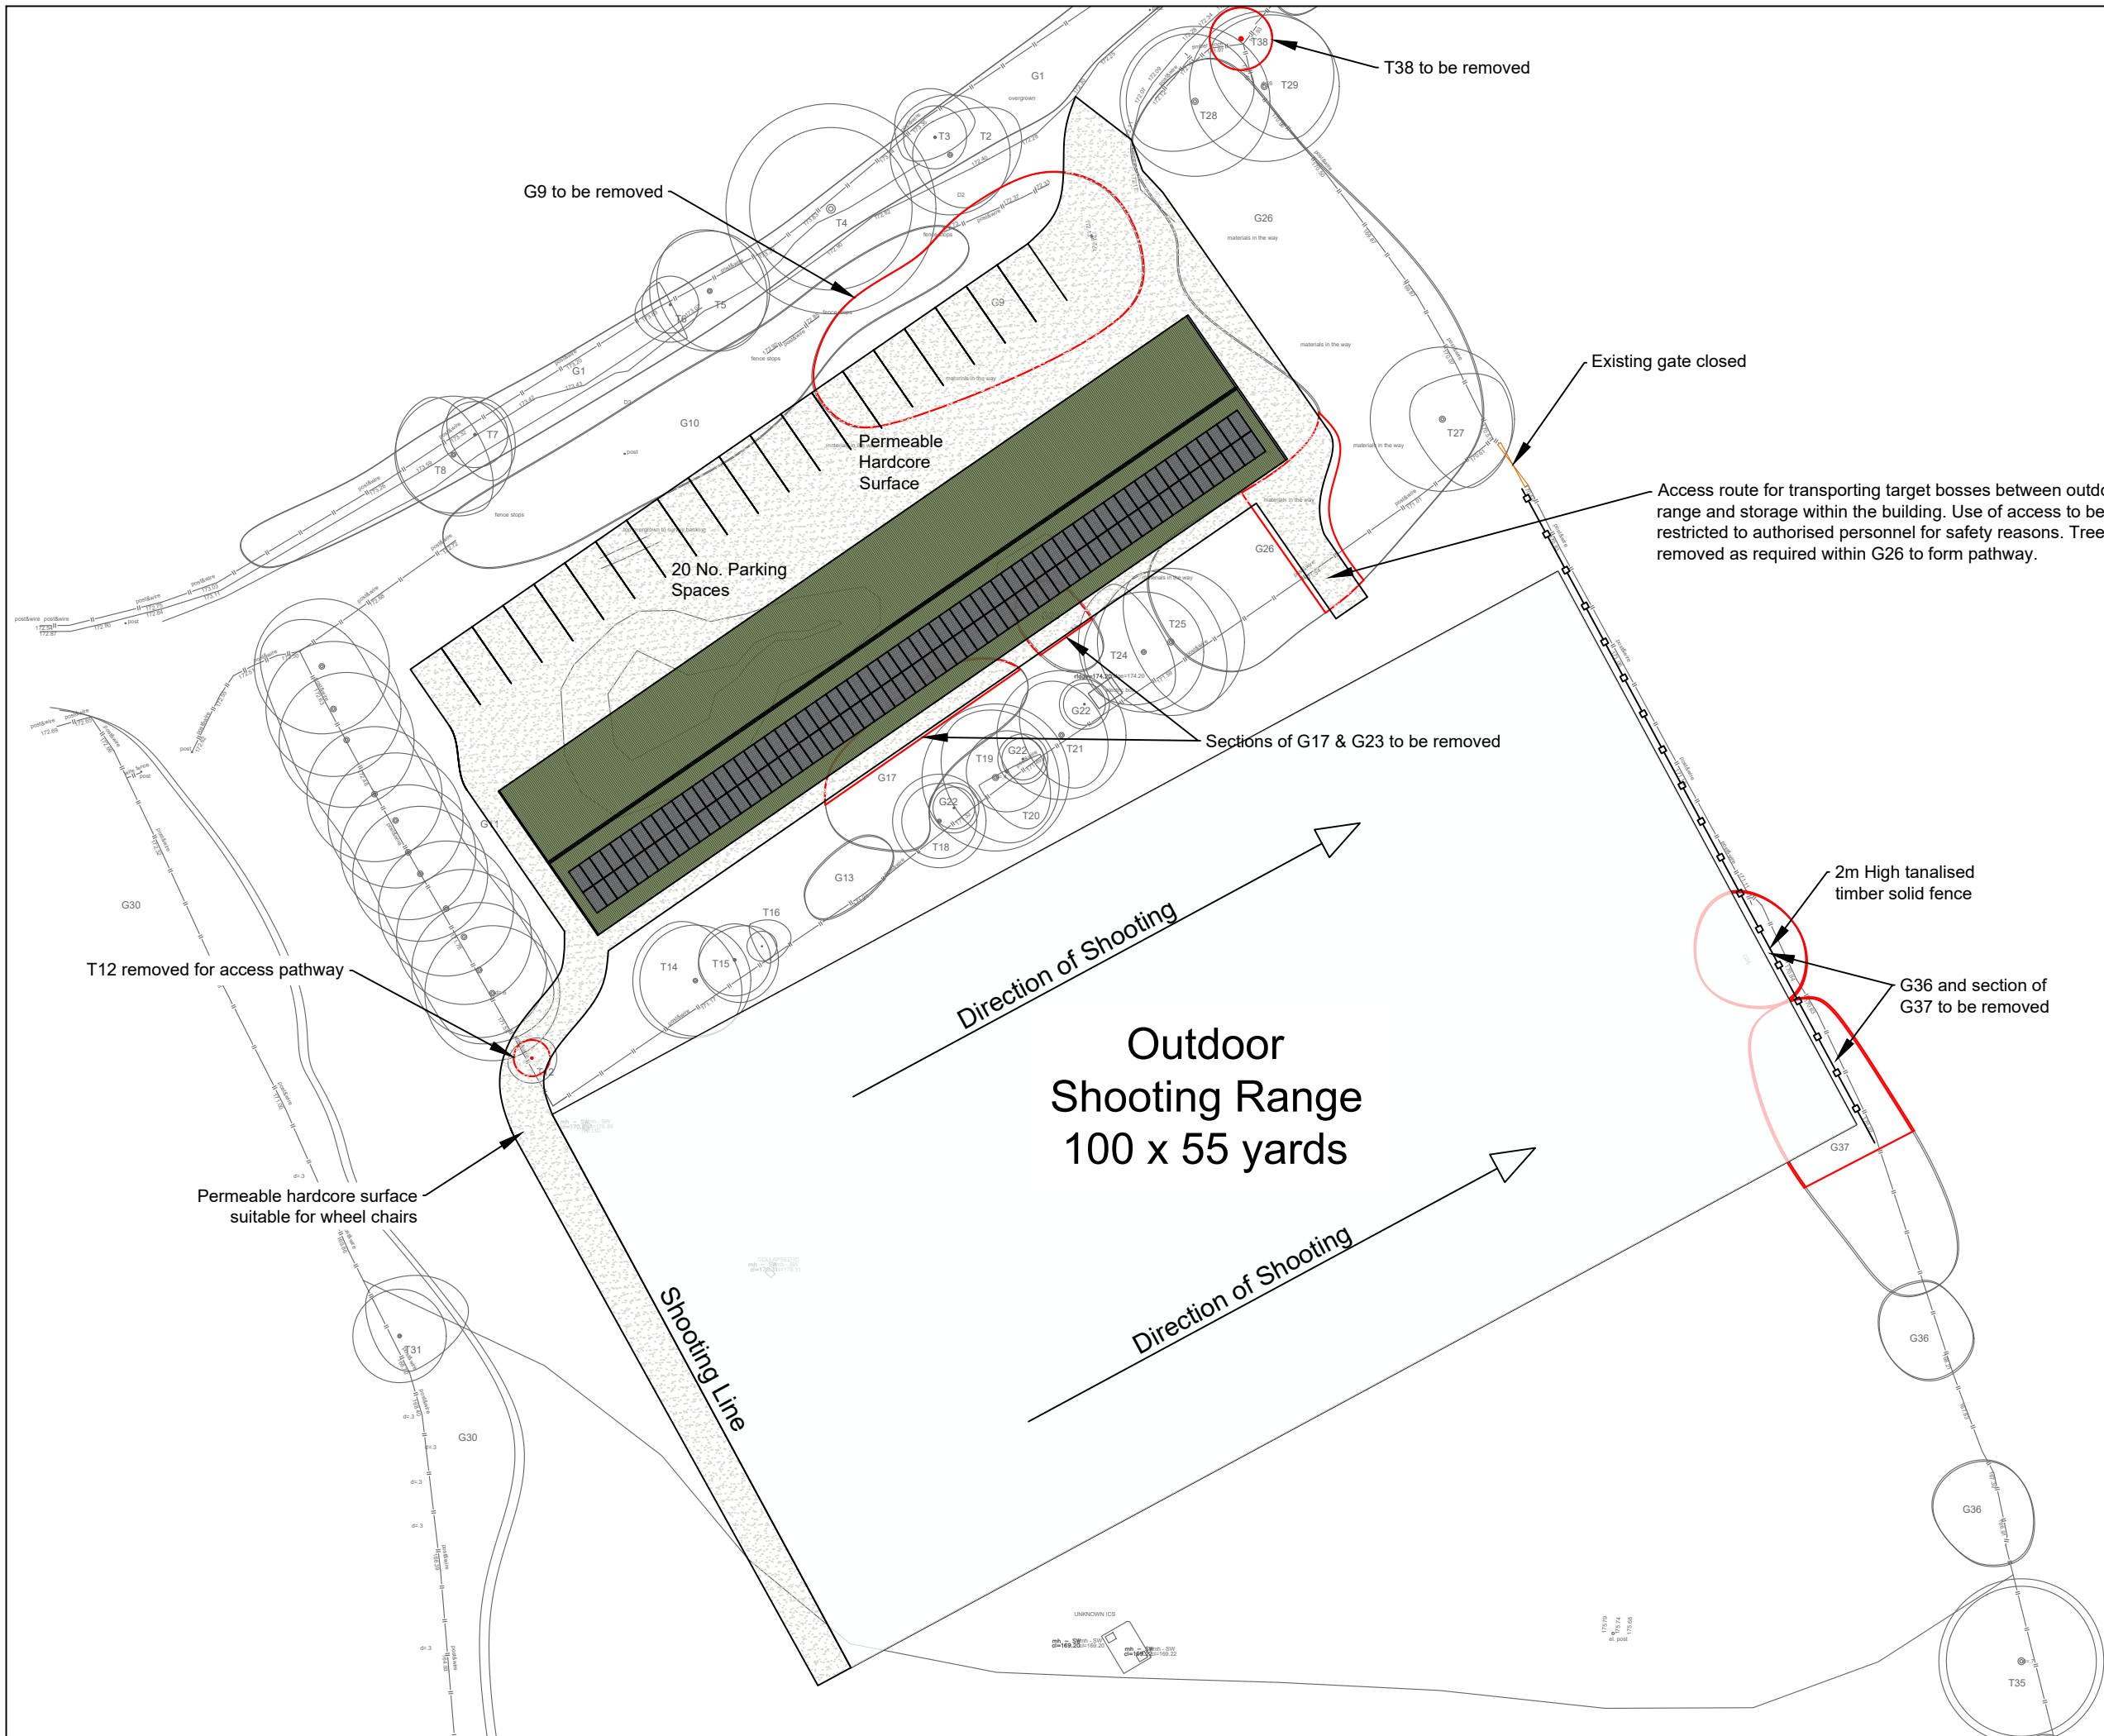

WBW Surveyors Ltd
Skipton Auction Mart
Gargrave Road
Skipton, BD23 1UD
T: 01756 692900
F: 01756 692901
E: info@wbwsurveyors.co.uk

Dwg No.: TS537-1

Revision:

Client: Rochdale Company of Archers

Project: Indoor & Outdoor Ranges

Title: Site Plan

Date: 12 March 2024

Drawn by: T Simpkins



Scale 1:500
Sheet Size A3