


AS EXISTING ROOF PLAN - 1:50

Note:
Contractor is to verify all dimensions and levels on site prior to site works commencement. Under no circumstances are any dimensions or levels to be scaled from this drawing number for the purpose of manufacturing components. Contractor to report any discrepancies to the Designer.

DRAWING KEY

 Denotes area of existing flat roof structure.

 Denotes area of existing canopy.

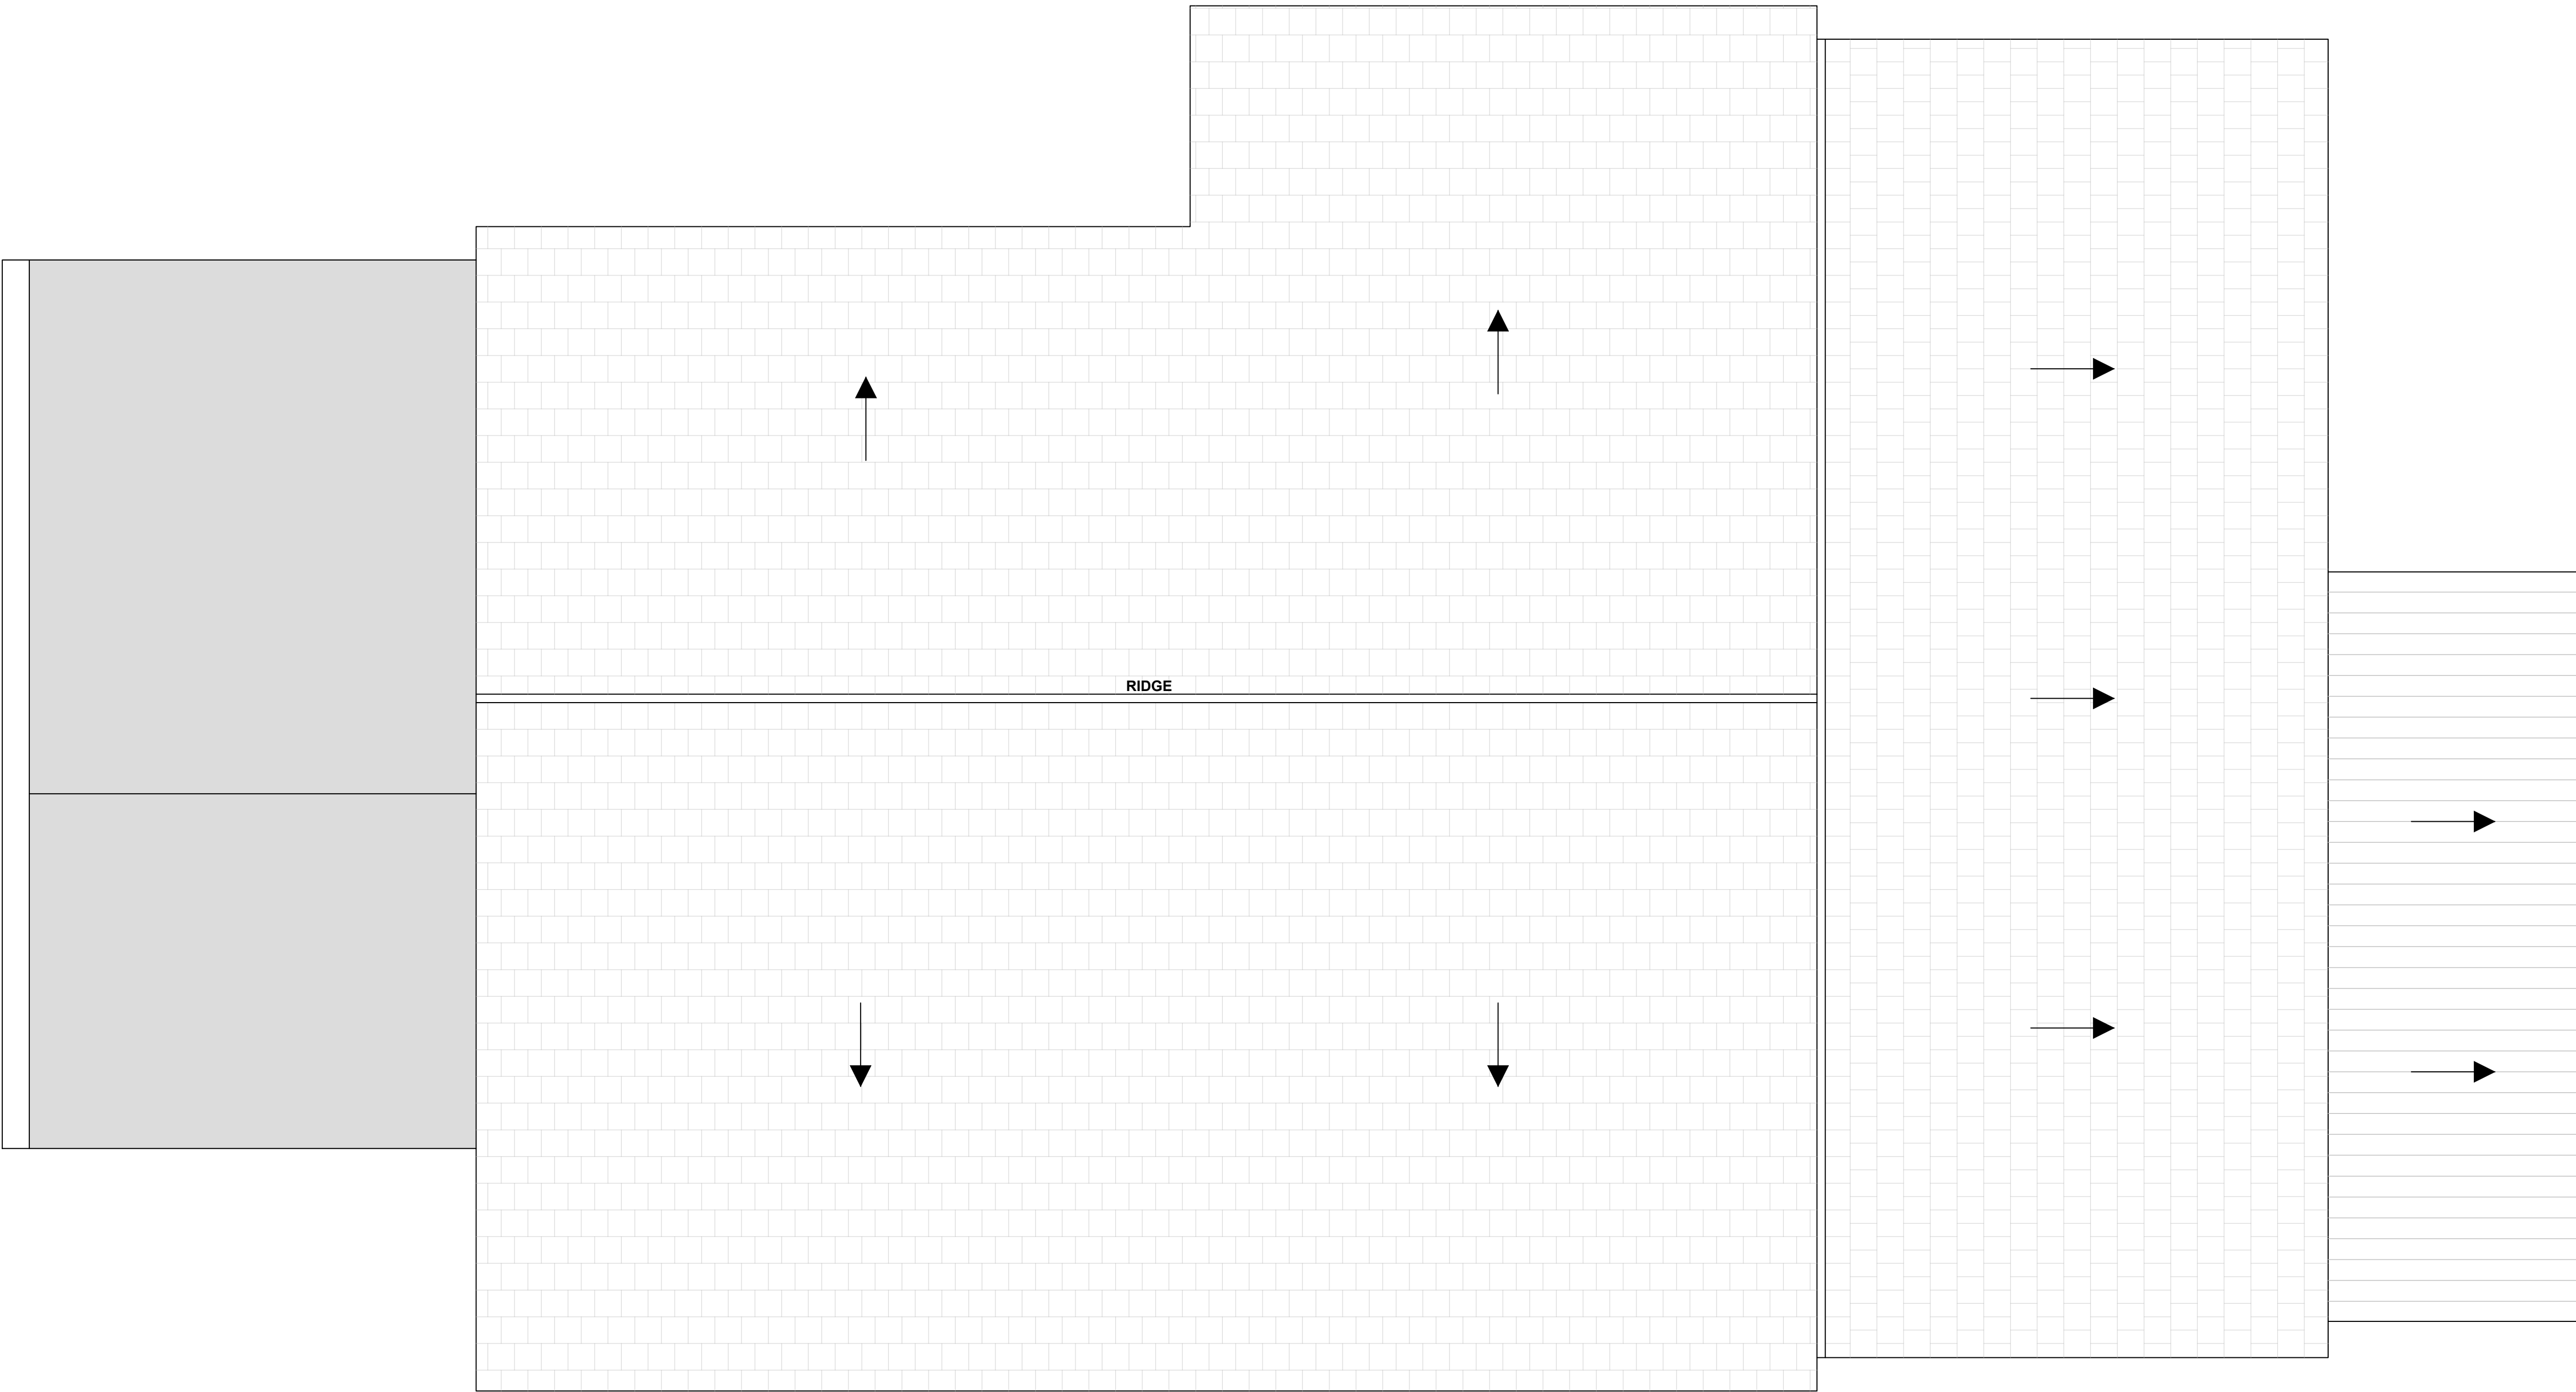

REVISION	DESCRIPTION		DATE
A	PLANNING - INCLUSION OF EXISTING CANOPY		APRIL 24
--	PLANNING		MAR 24
SCALE		SIGNATURE	DATE
1:50		JC	APRIL 2024
ORIGINAL SIZE		LK	APRIL 2024
A1		MB	APRIL 2024
This drawing is copyright and may not be reproduced or made use of unless expressly agreed by M Bradbury Consulting Ltd			
CLIENT The Board of Governors Deepish Primary Academy Derby Street Rochdale OL11 1LT			
PROJECT S.E.N Building Redevelopment & Safeguarding Works			
 59 Wilmslow Road, Handforth, Cheshire, SK9 3EN WEB: www.bradbury-consulting.co.uk TEL: 01625 522 209			
TITLE As Existing Roof Plan			
JOB NUMBER		2023.036	
DRAWING NUMBER		2023.036.PL07A	