




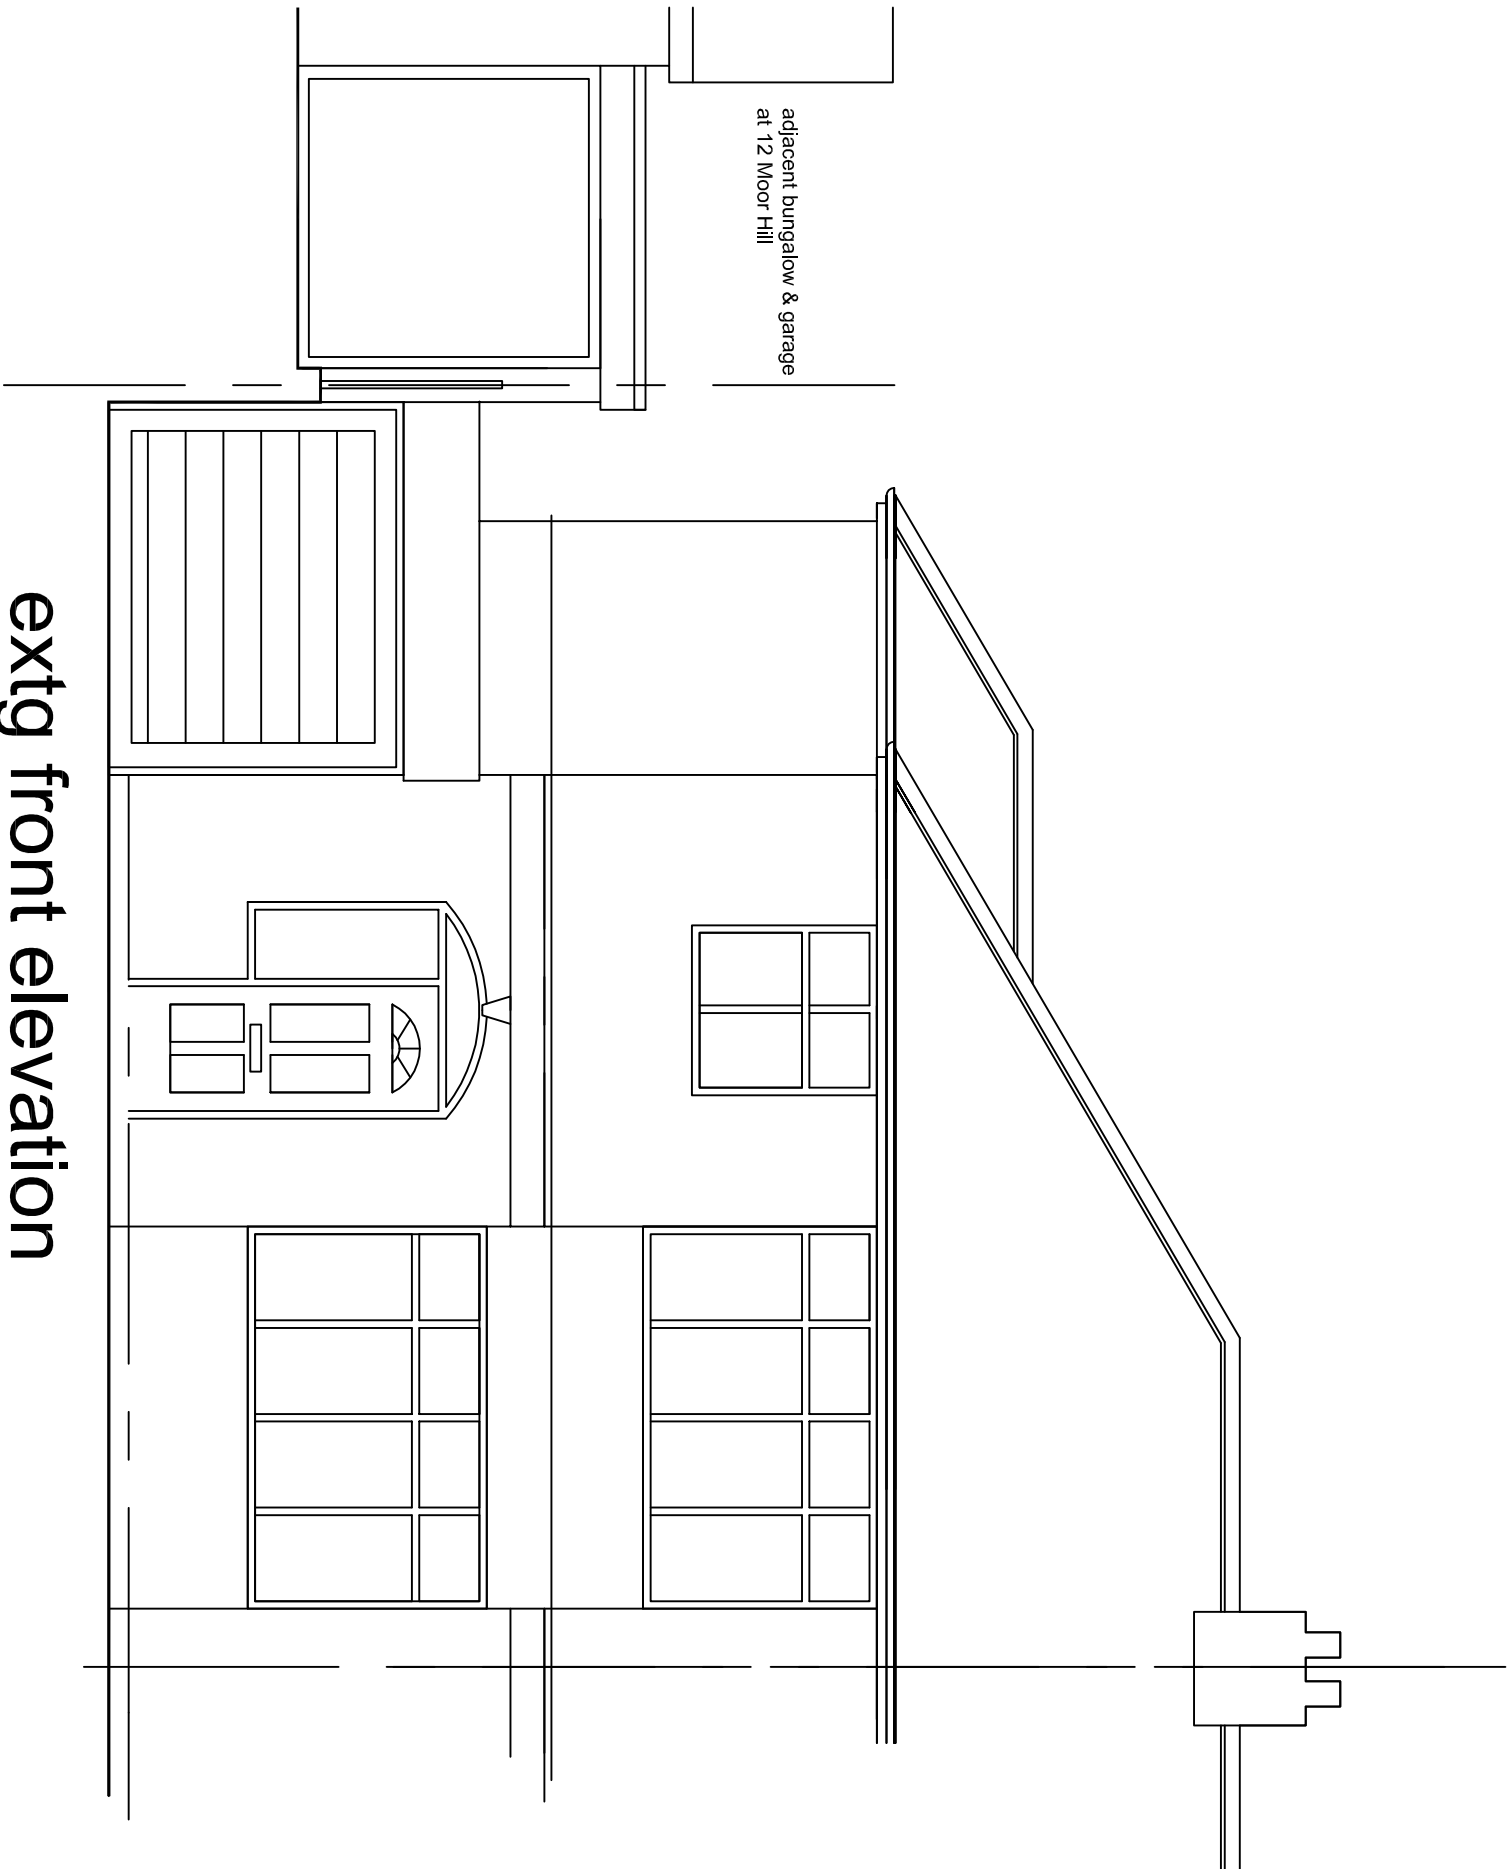


extg front elevation

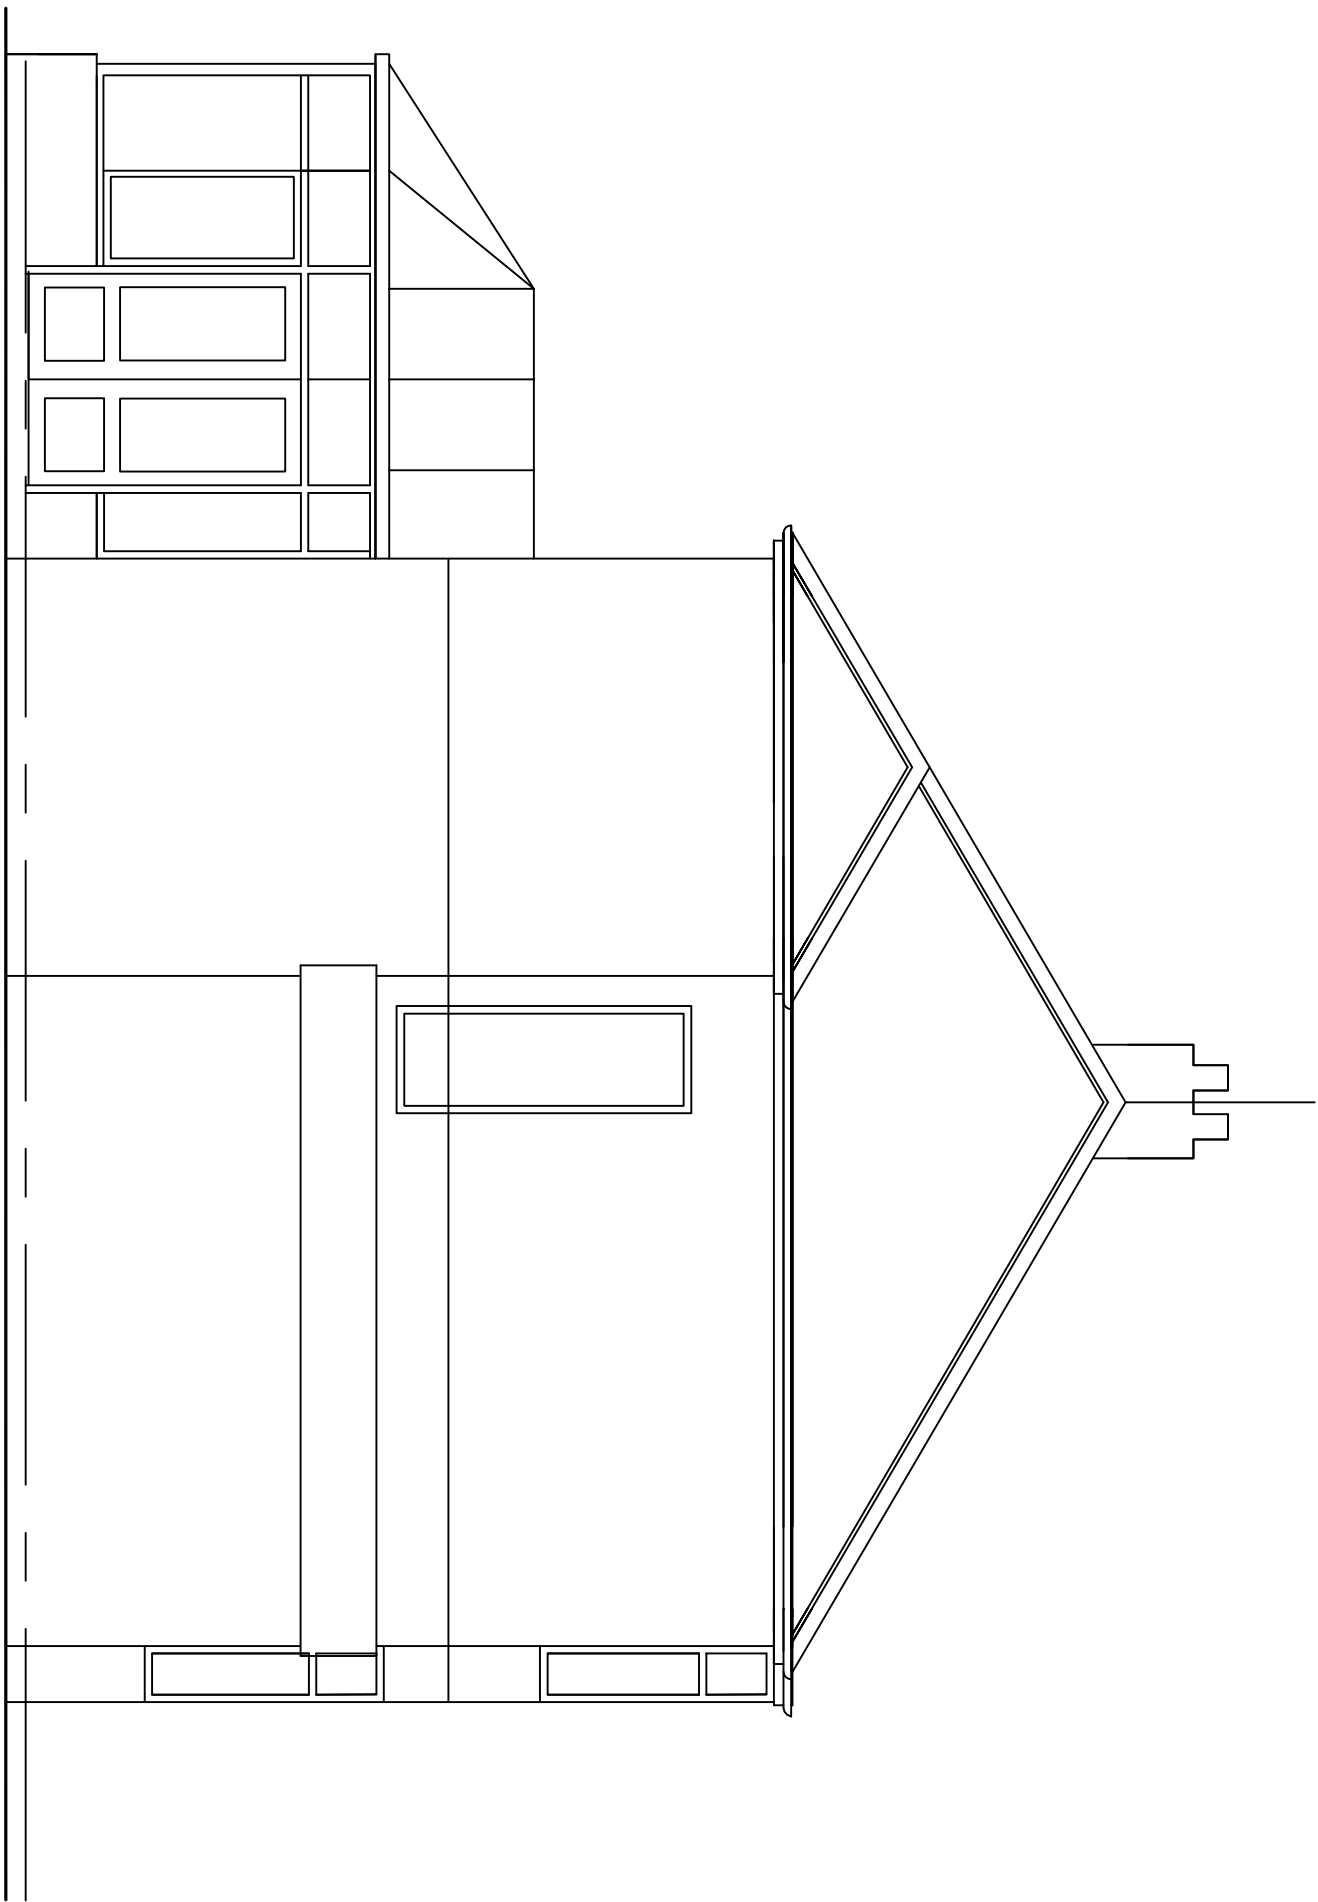


extg side elevation

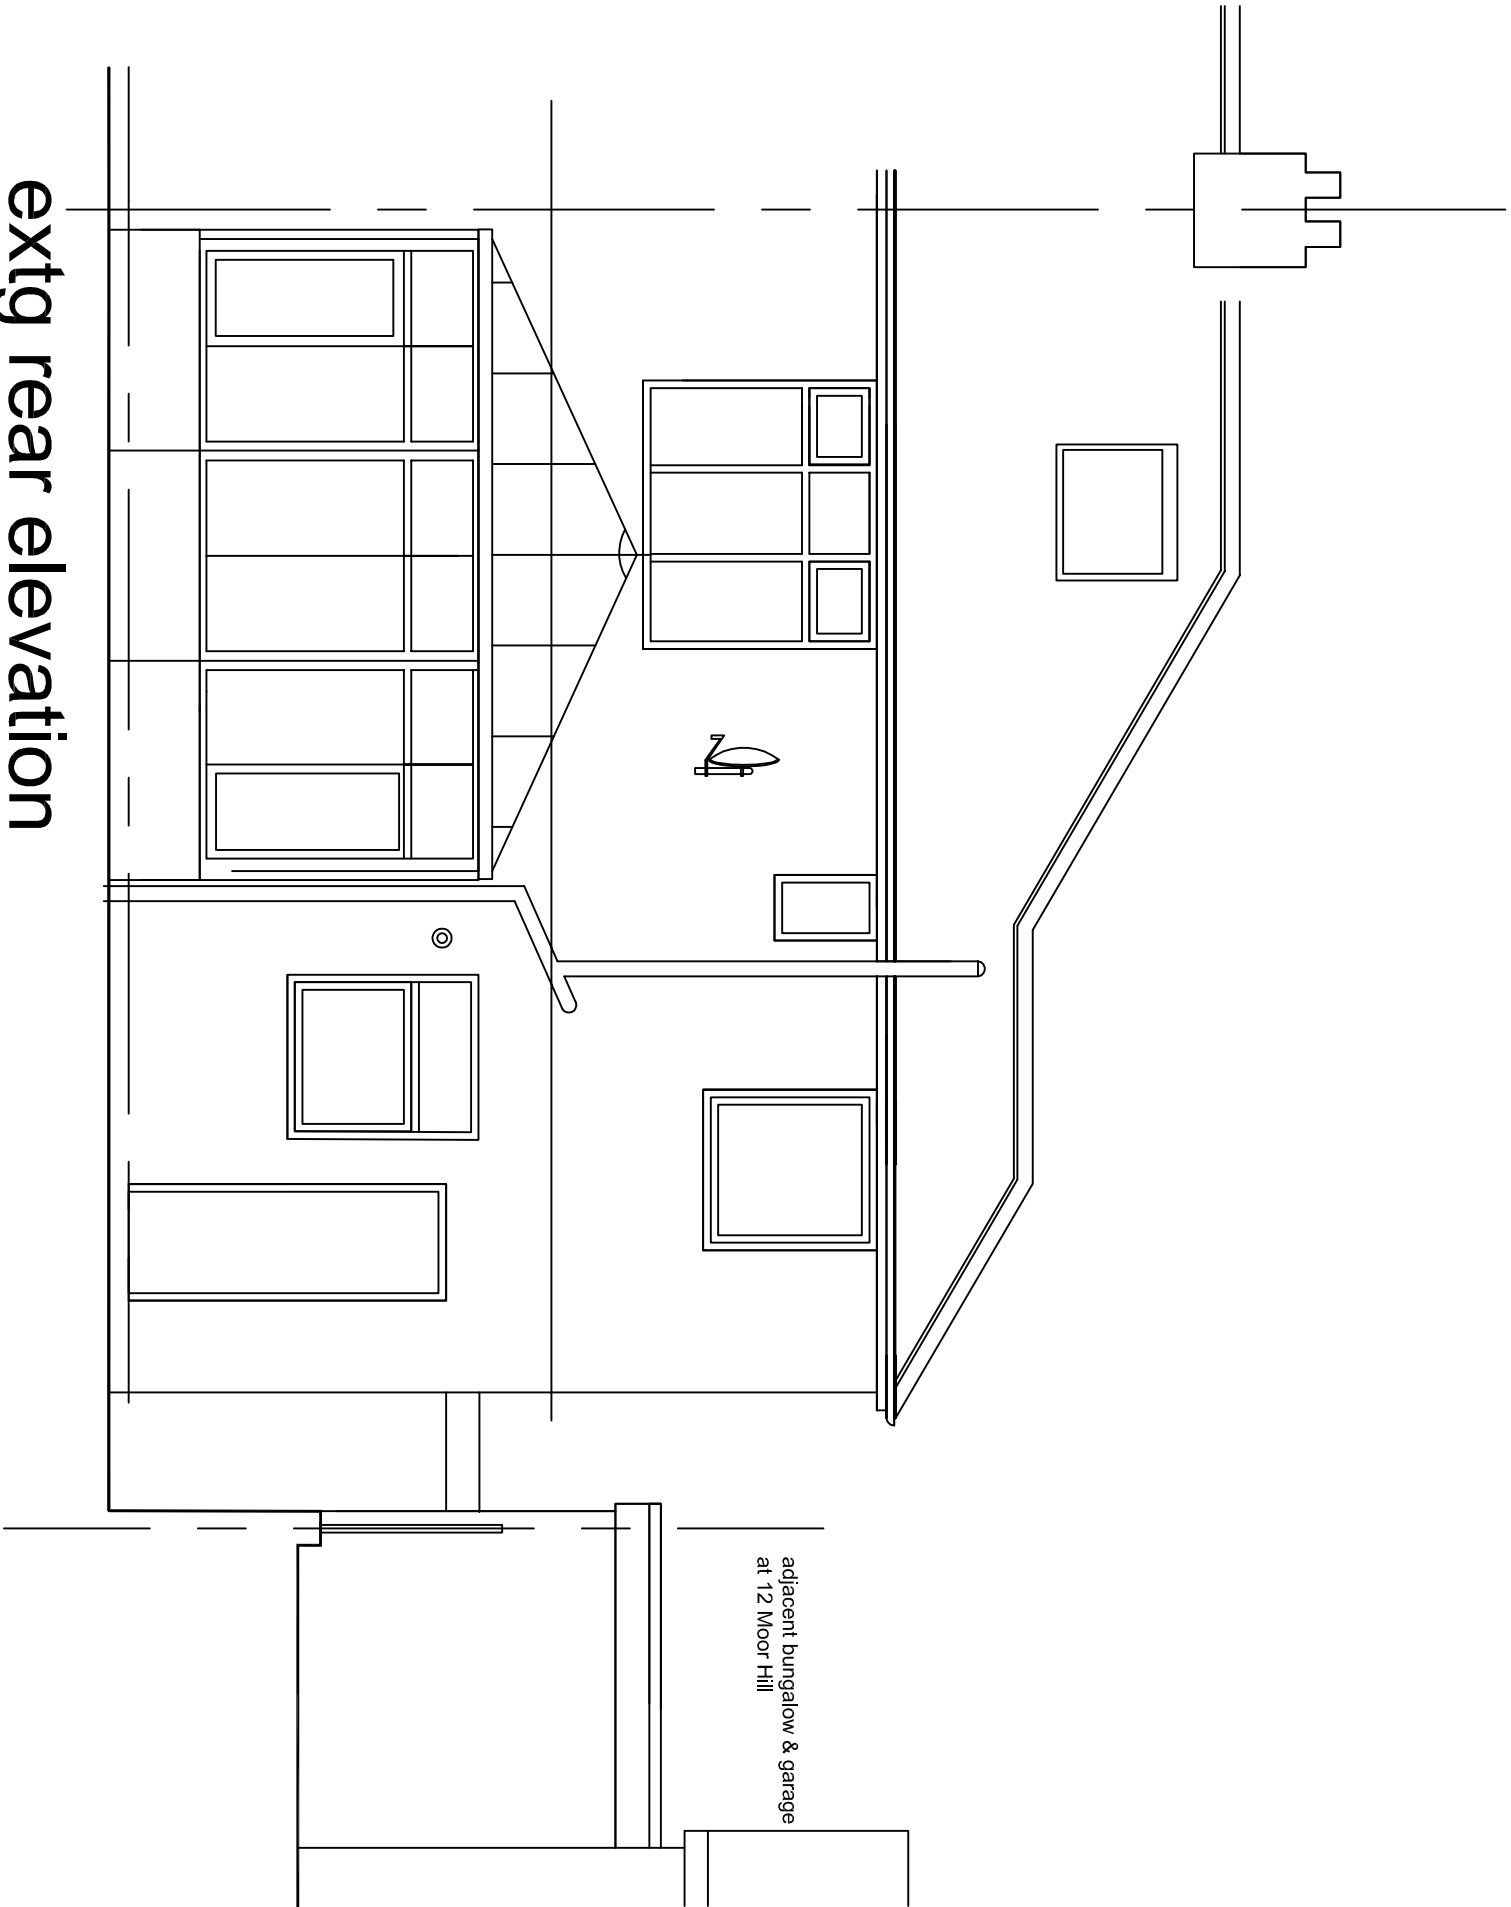

extg rear elevation

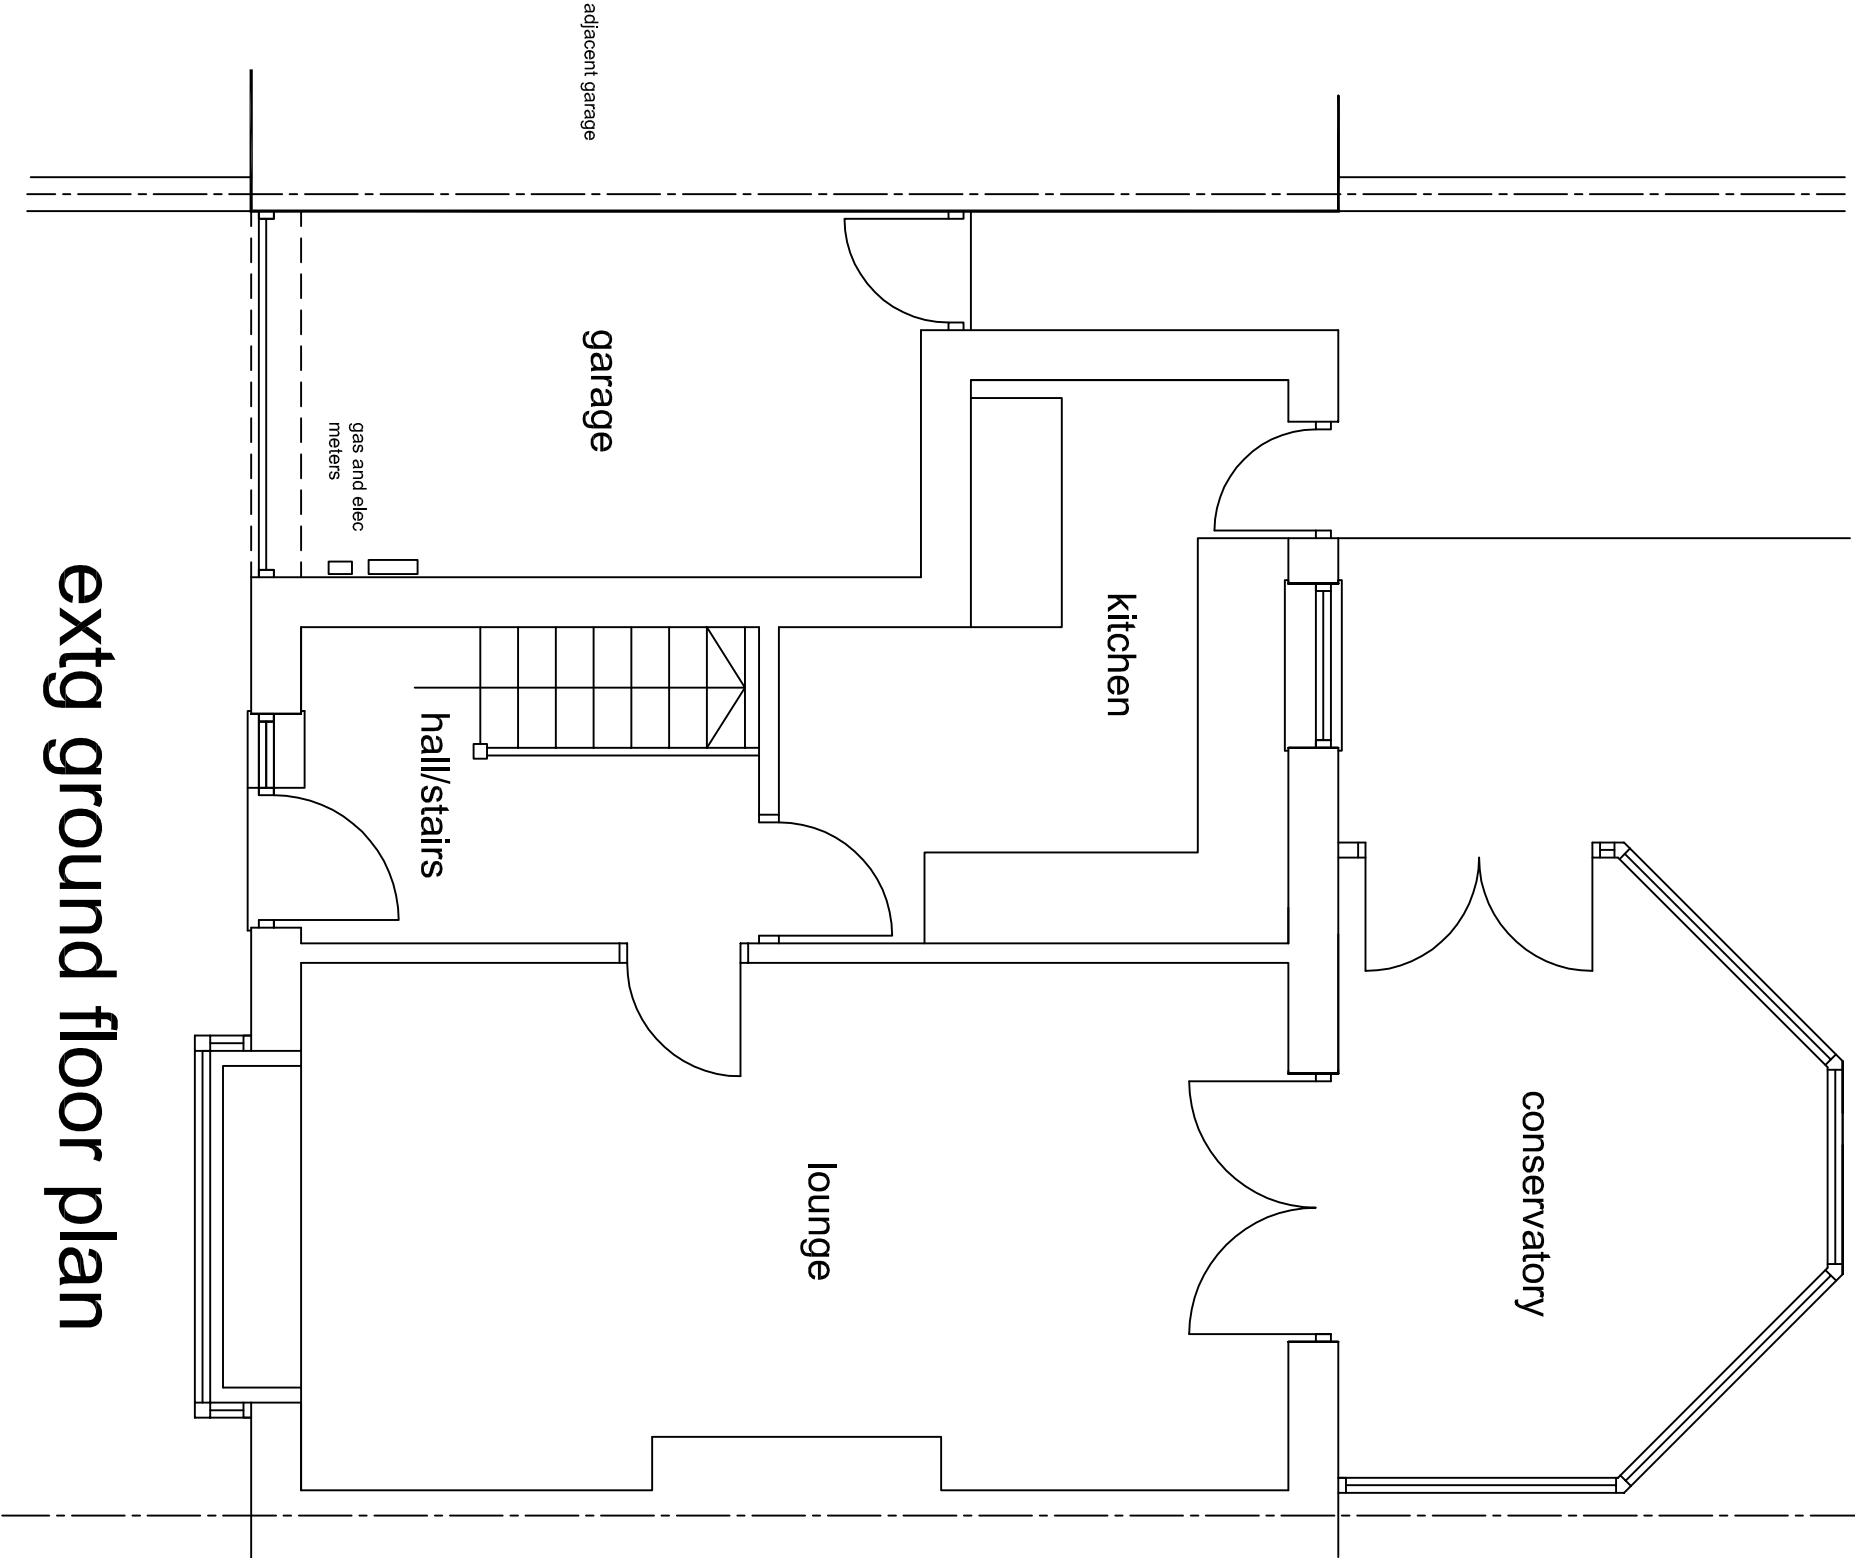

extg ground floor plan

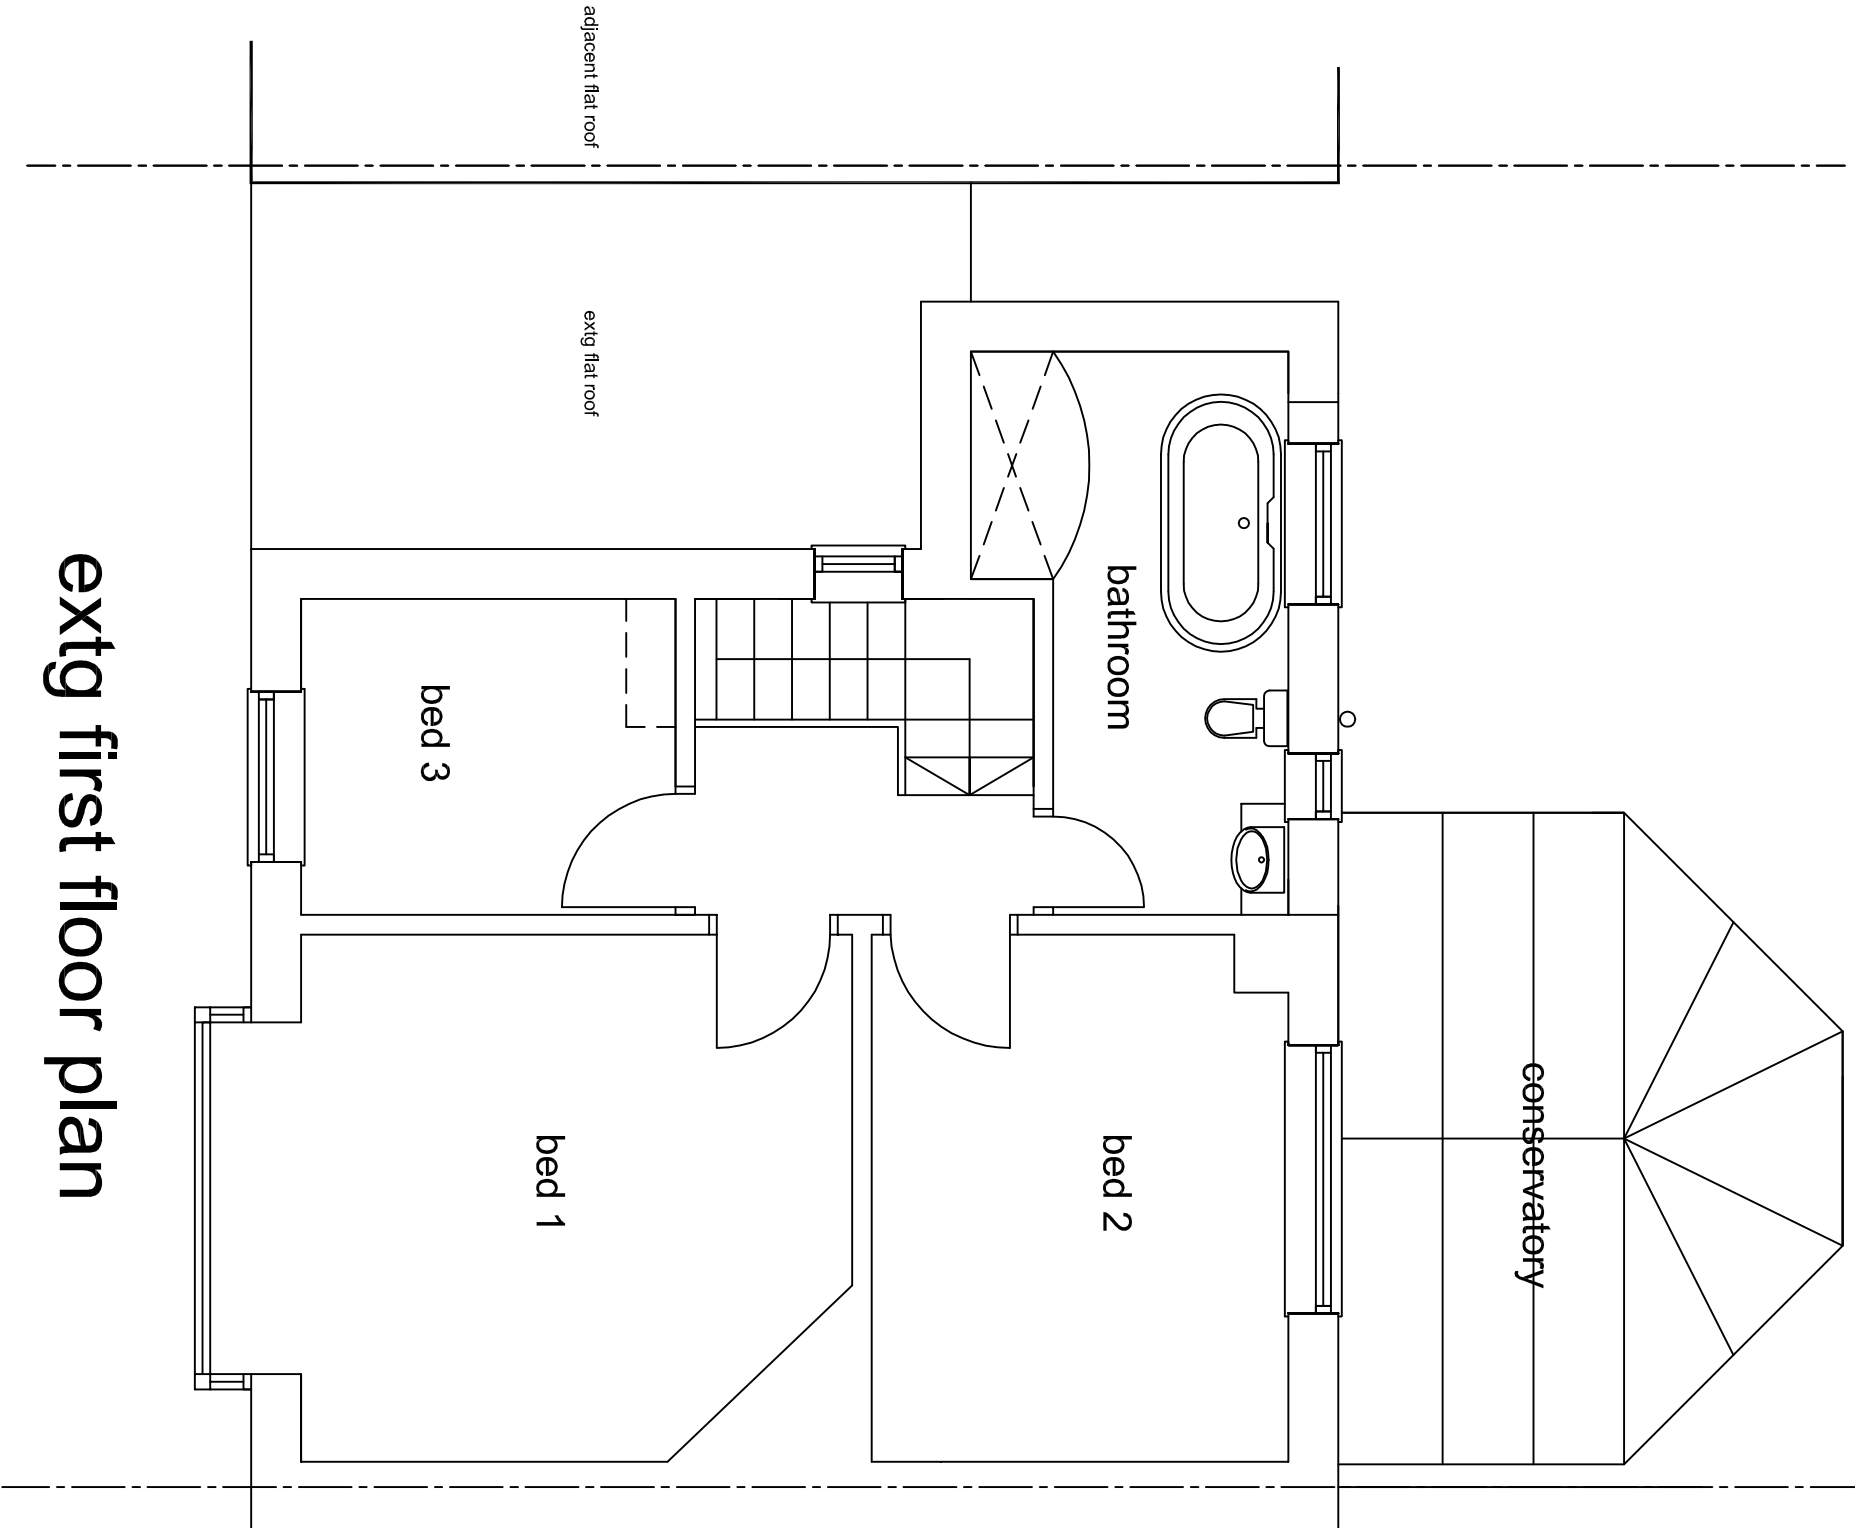

extg first floor plan

REV	DESCRIPTION	CHECK	DATE
-----	-------------	-------	------

CHECK

Mr Shantid Shafi

10, Moor Hill, Norden, Rochdale, OL11 5YB

PROJECT

Erect two/single storey rear extension with part garage conversion

DRAWING

Existing Details

SCALE	DATE	DRAWN	CHECKED
1:50 @ A1	Mar 2023	tb	
DRAWING NO.	CAD REFERENCE NO.	REVISION	
2310SS/01			