


This drawing is protected by copyright and the information contained therein is the property of William McCall.
The drawing must not be copied and the information contained therein may not be used or disclosed without written permission of and in the manner permitted by William McCall.

0 1 2 3 4 5M

Scale 1:50@ A1

0 1 2 3 4 5 6 7 8 9 10M

Scale 1:100@ A1

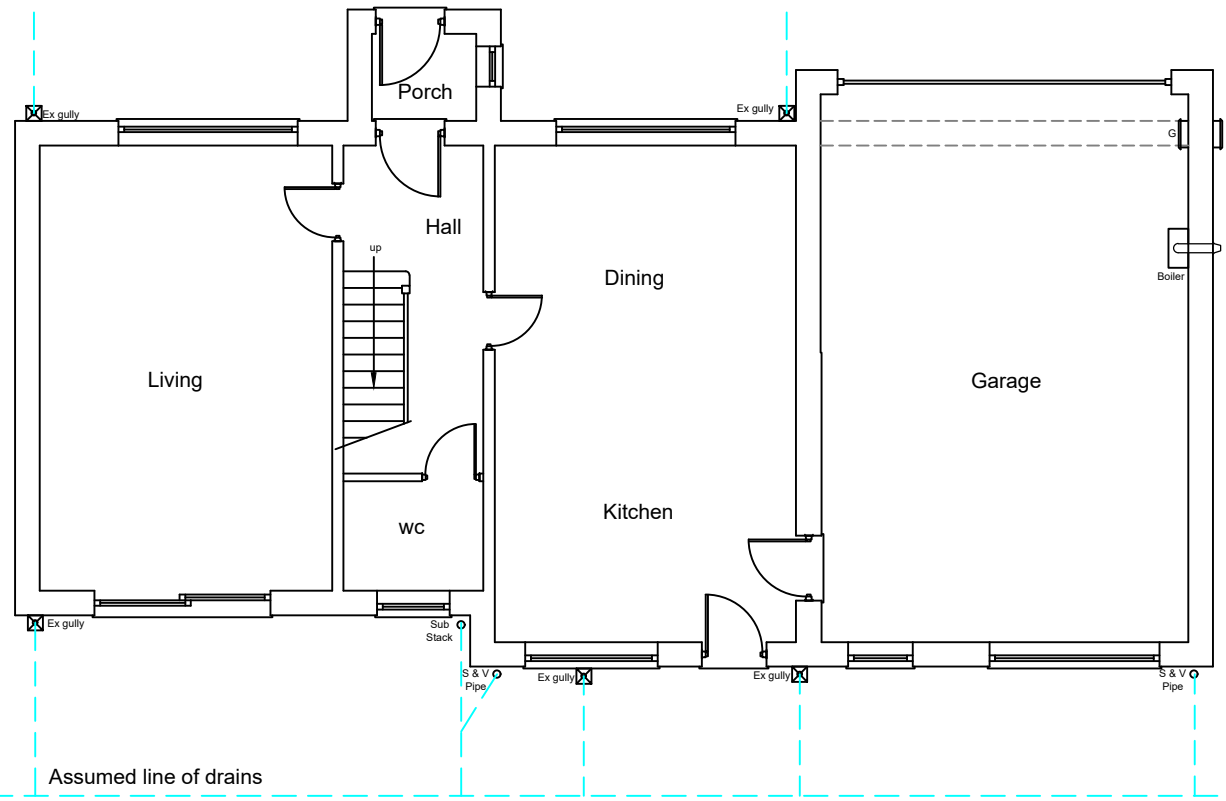


Existing Ground Floor Plan

1:100



Existing Front Elevation

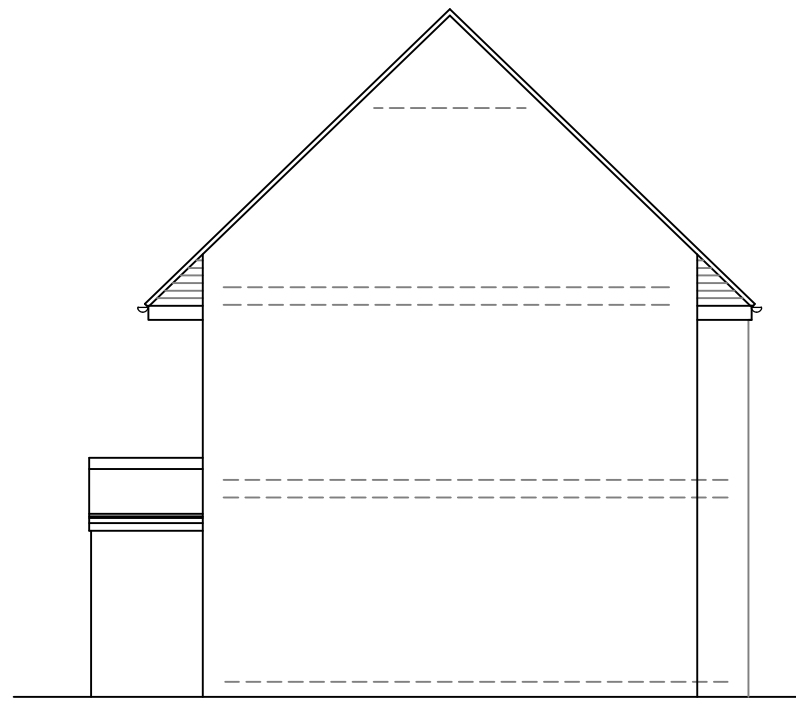


Existing Side Elevation



Existing Rear Elevation


1:100

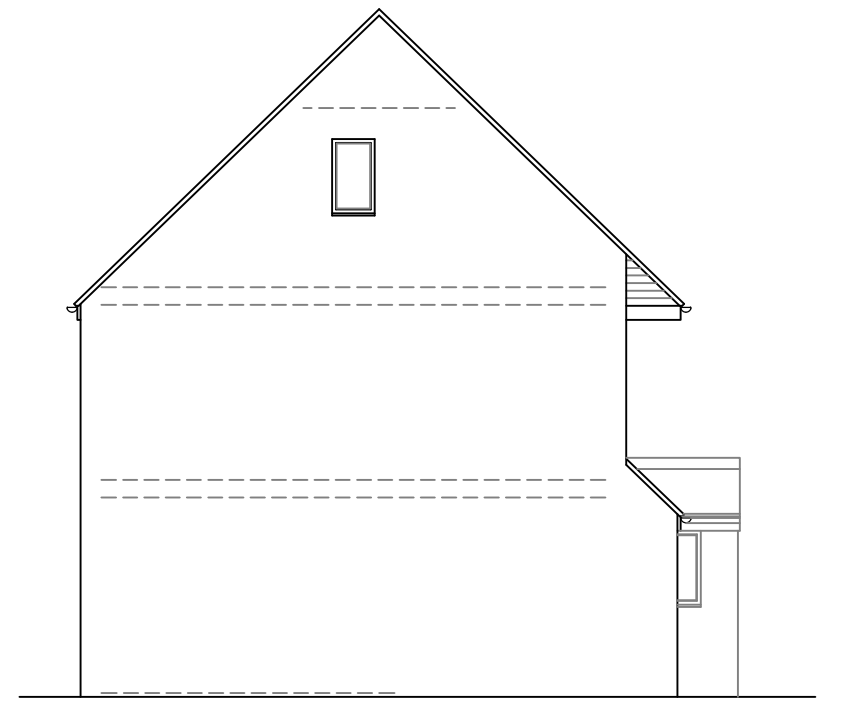

Existing Side Elevation



Proposed Front Elevation
(no changes to be made)

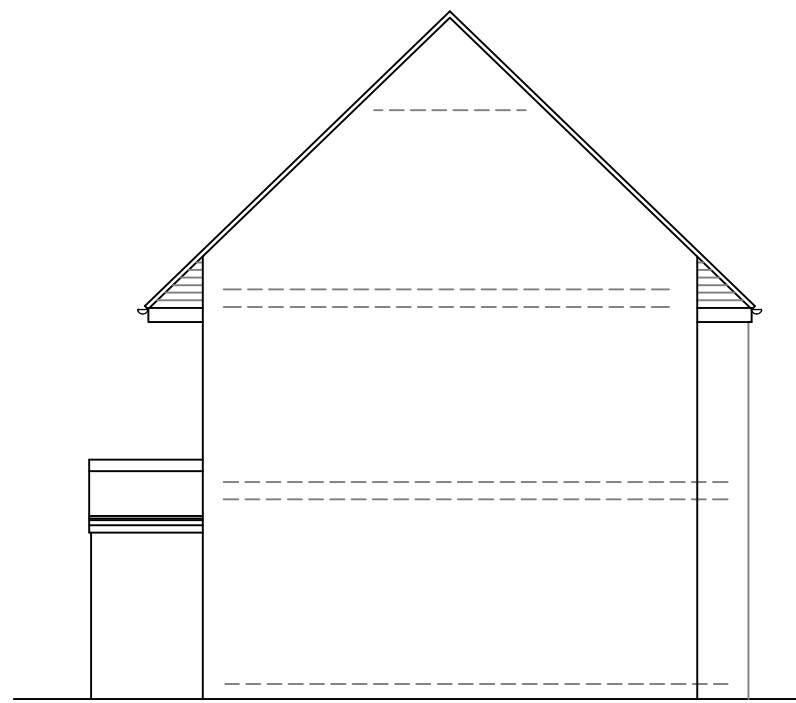


Proposed Side Elevation
(no changes to be made)




Proposed Rear Elevation

1:100

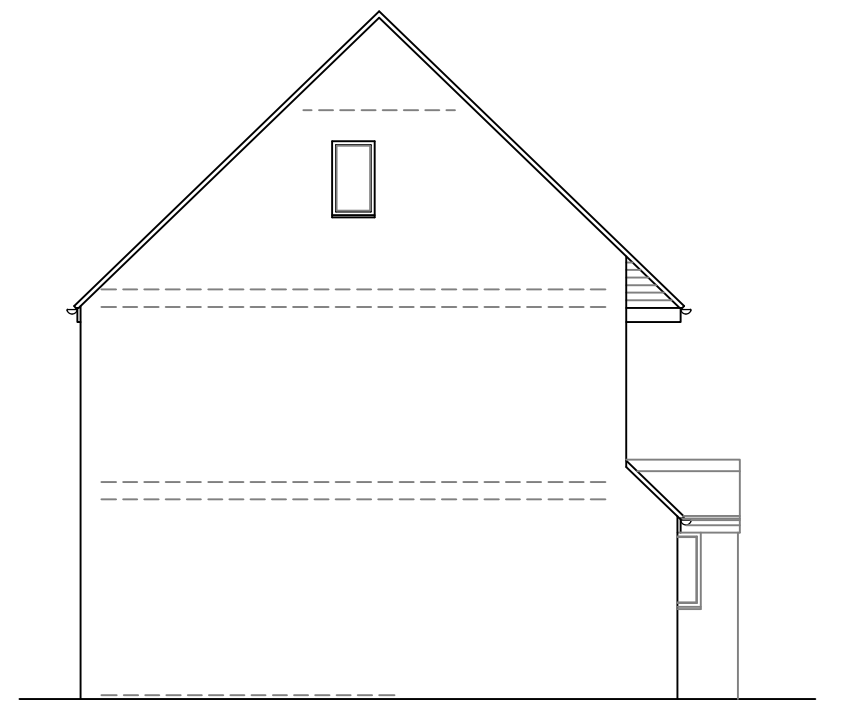

Proposed Side Elevation
(no changes to be made)

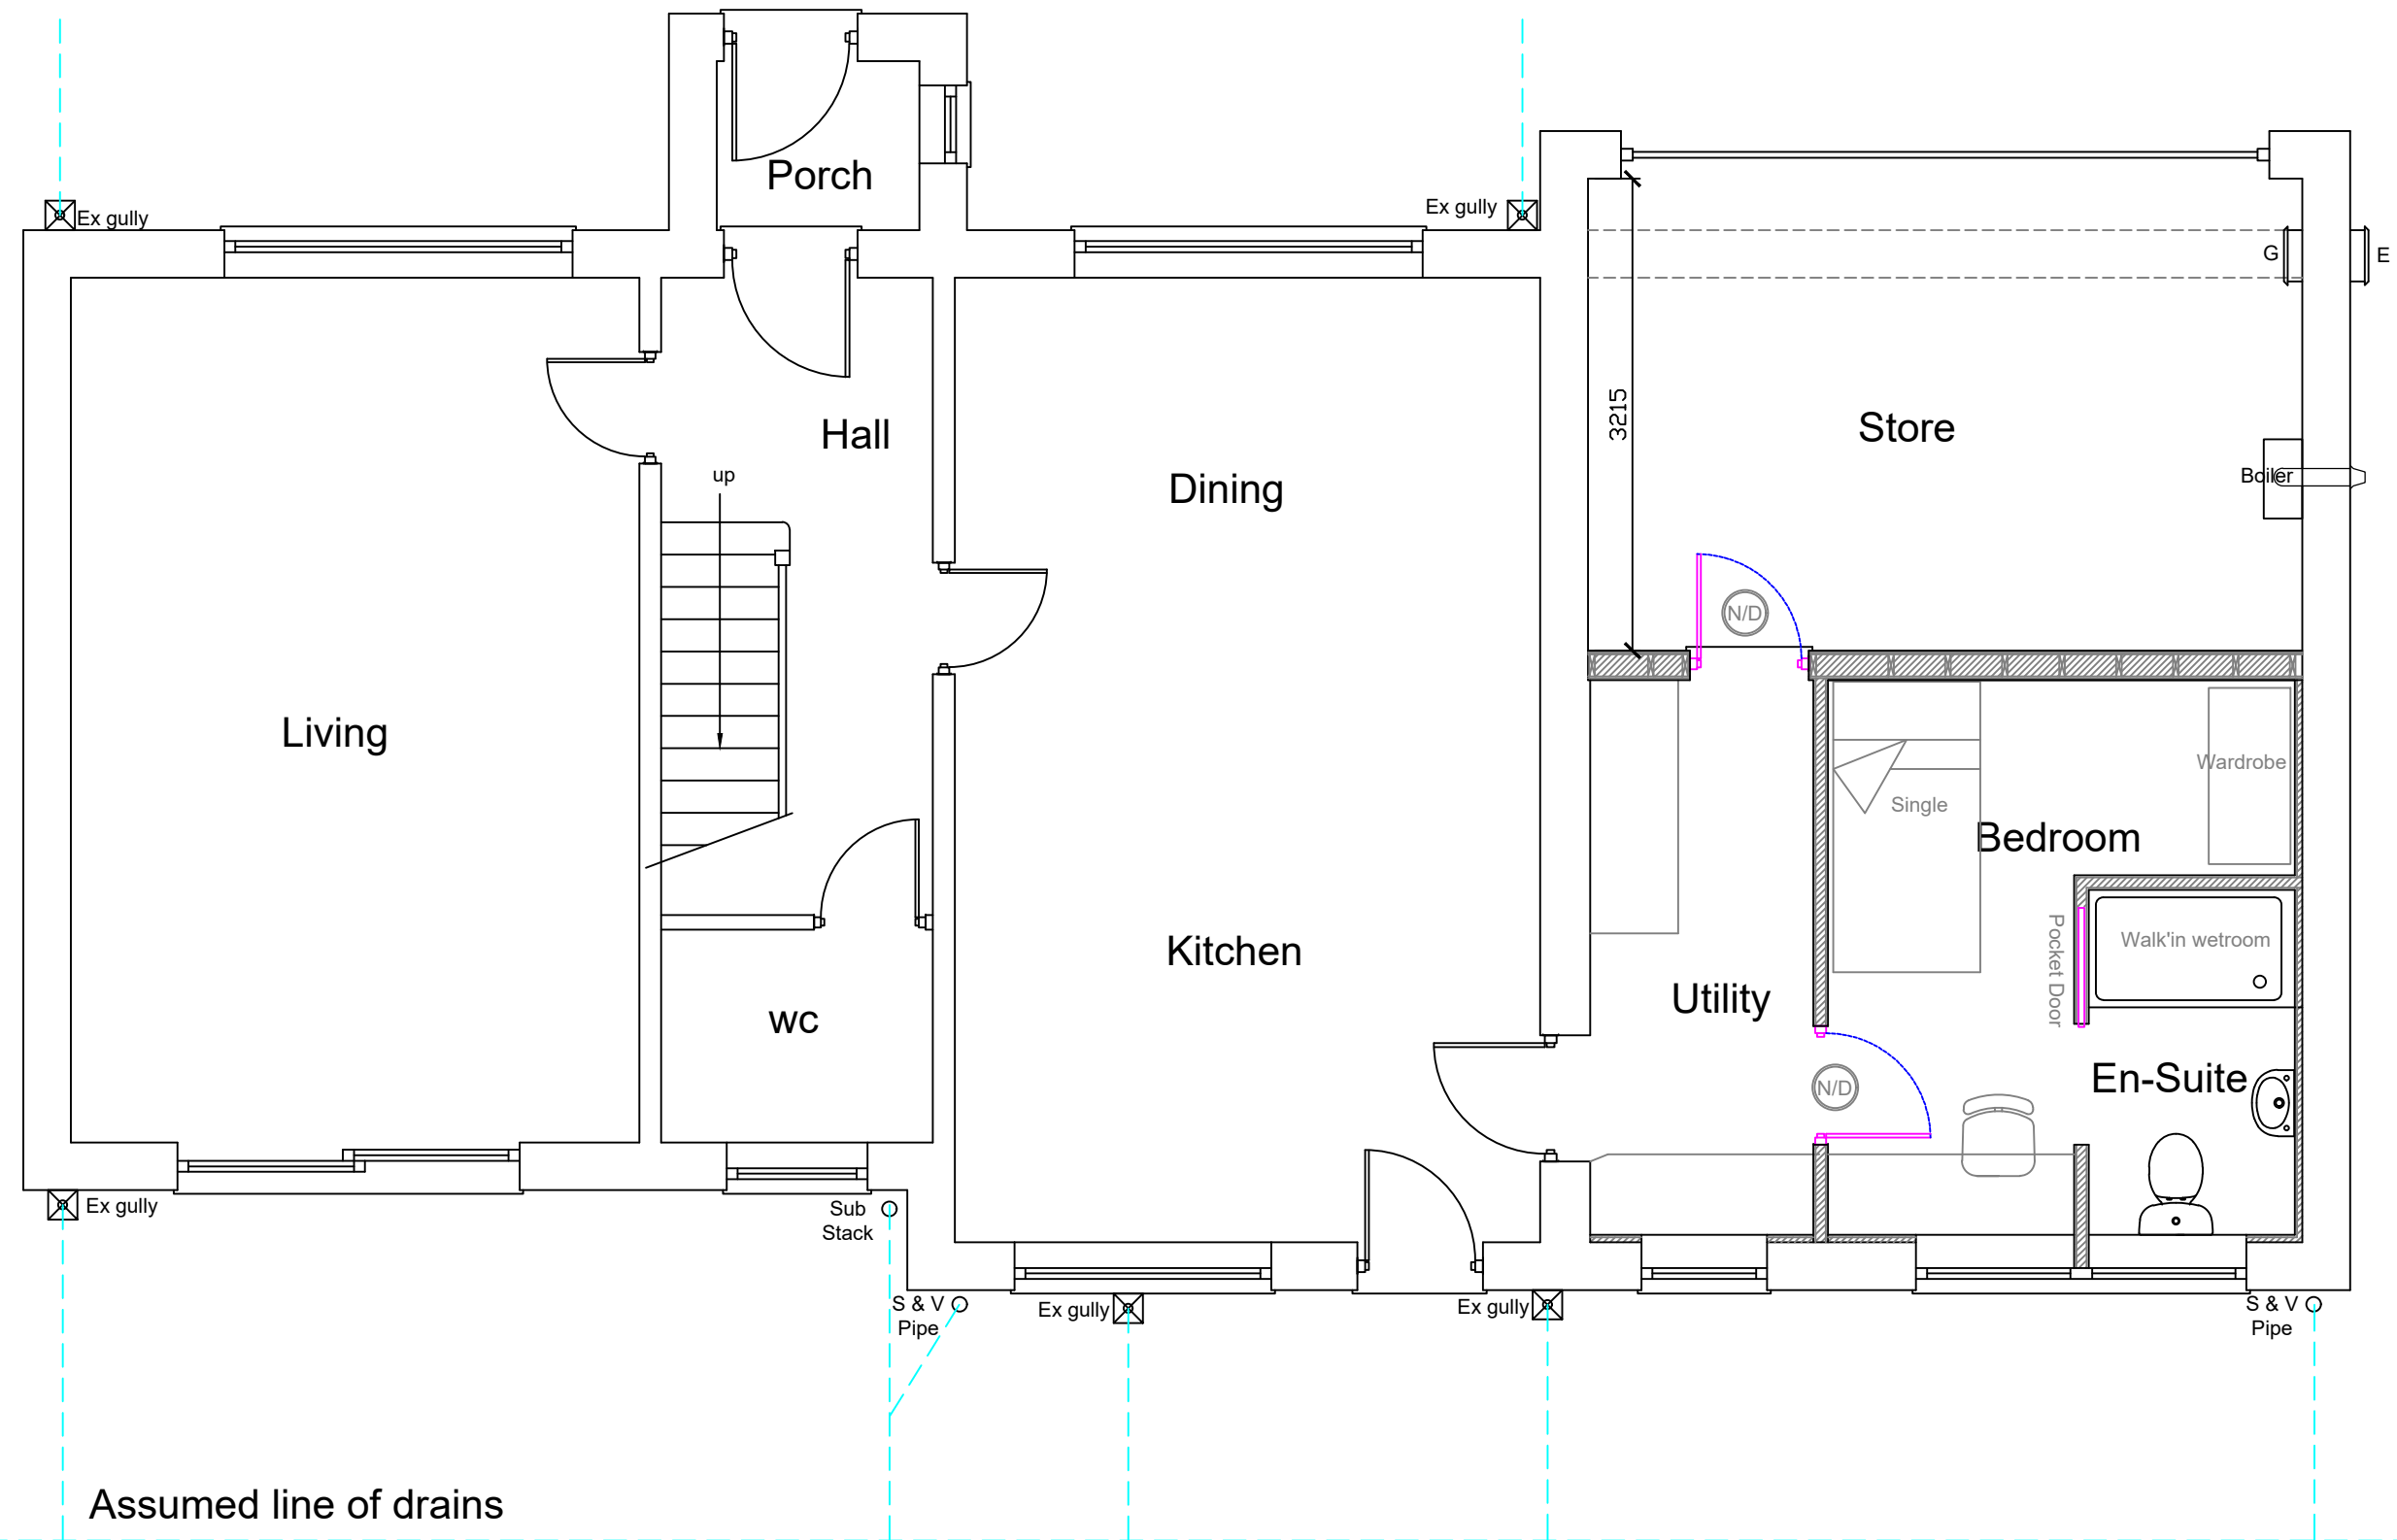

Proposed Ground Floor Plan

1:50

Stage :- Lawful Development				
Project Title :- Proposed Part Garage Conversion To Form Habitable Living Space				
Drawing Title :- Existing Plans & Elevations				
Client :- Mr Jariwala				
Drwg No :- 03/24/27		1 of 2	Date :- March '24	Rev :-
Scale :- 1:100 & 1:50@A1		Drawn:- SCM		Checked :-
Site Address :- 11 Haugh Lane, Newhey, Rochdale, OL16 3RB				