




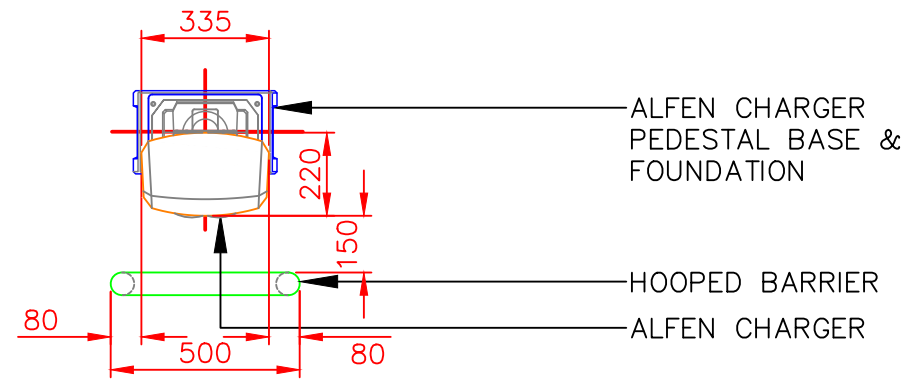

ALFEN CHARGING POINT PLAN DETAIL

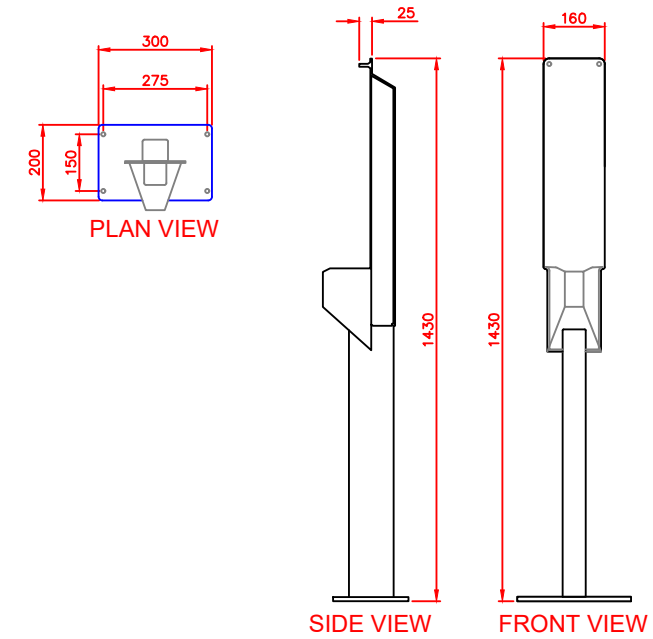


ALFEN CHARGING POINT MOUNTING PEDESTAL

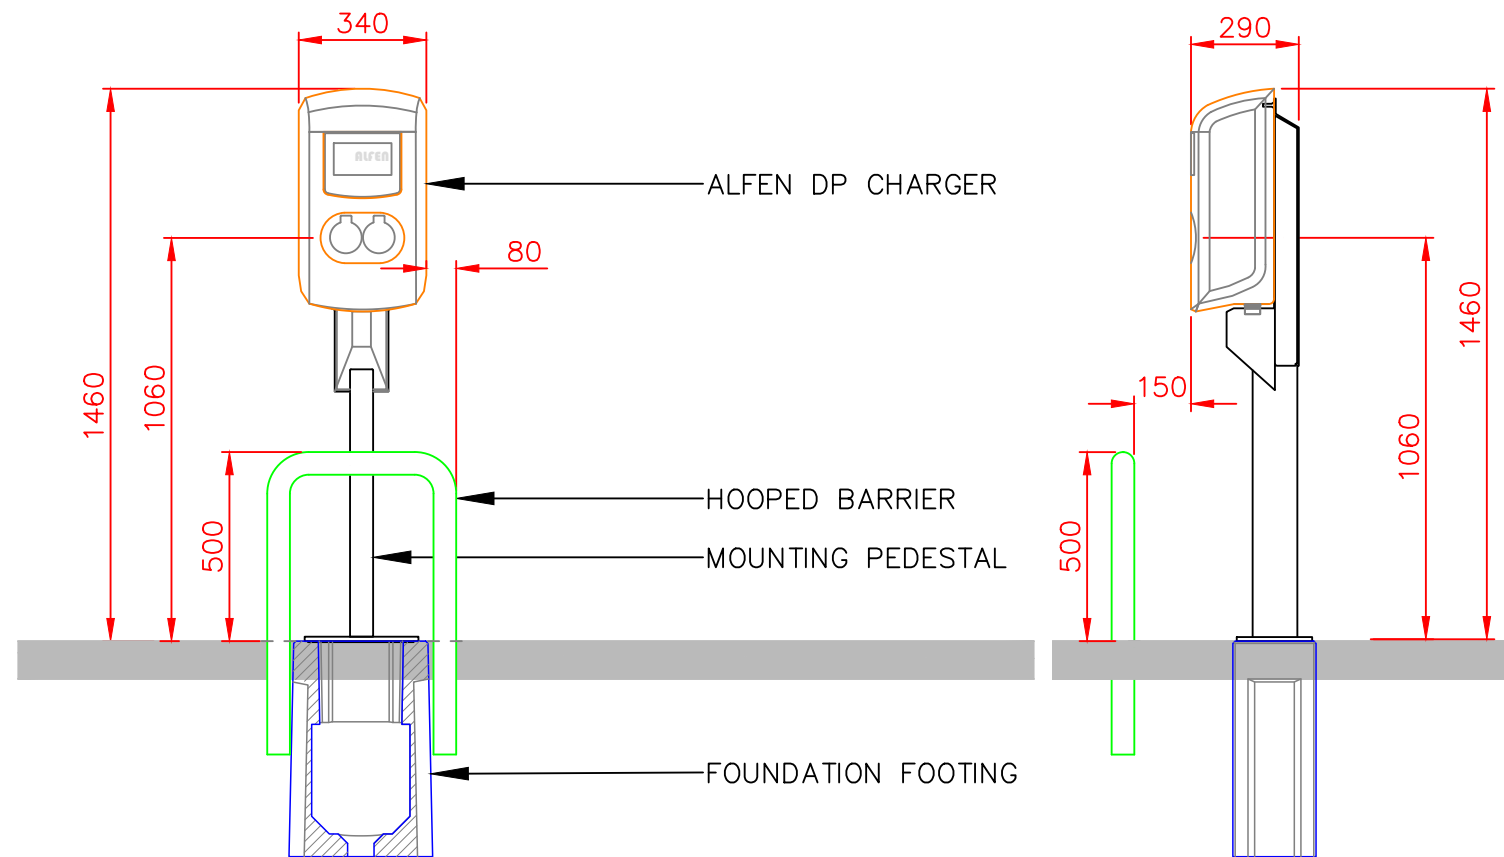

ALFEN CHARGING POINT FRONT ELEVATION

ALFEN CHARGING POINT SIDE ELEVATION

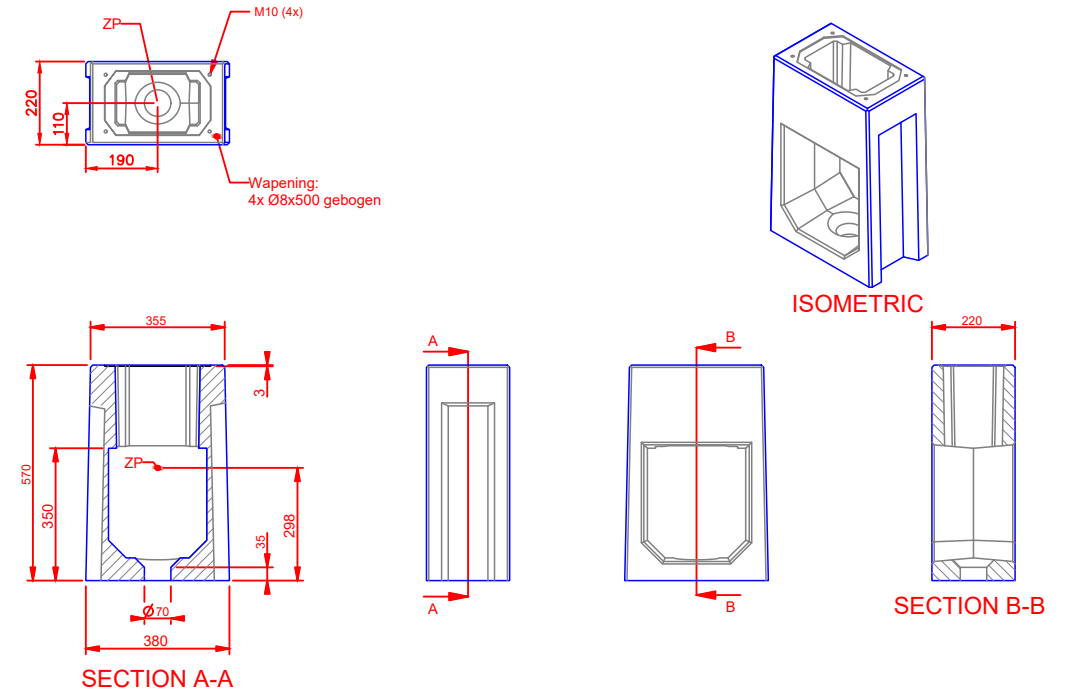

ALFEN CHARGING POINT FOUNDATION DETAILS

REV	DATE	BY	DESCRIPTION	CHK	APD
B	29/11/23	dds	Issued For Approval		
A	28/11/23	dds	Issued For Approval		



ZEST

Zest Eco Ltd, Bond House, The Bourse,
Boar Lane, Leeds, LS1 5EN
web—Zest.uk.com email—operations@zest.uk.com

CLIENT ZEST CONTRACTS					
DESIGN ZEST ECO LIMITED					
SCALE 1:20	DATE NOV'23	DRAWN dds	CHECKED	APPROVED	SHT A3
DRAWING No. ZST-0000-07-03					

PROJECT ZEST EV CHARGING
TITLE ALFEN DOUBLE PRO LINE CHARGING POINT DETAILS