




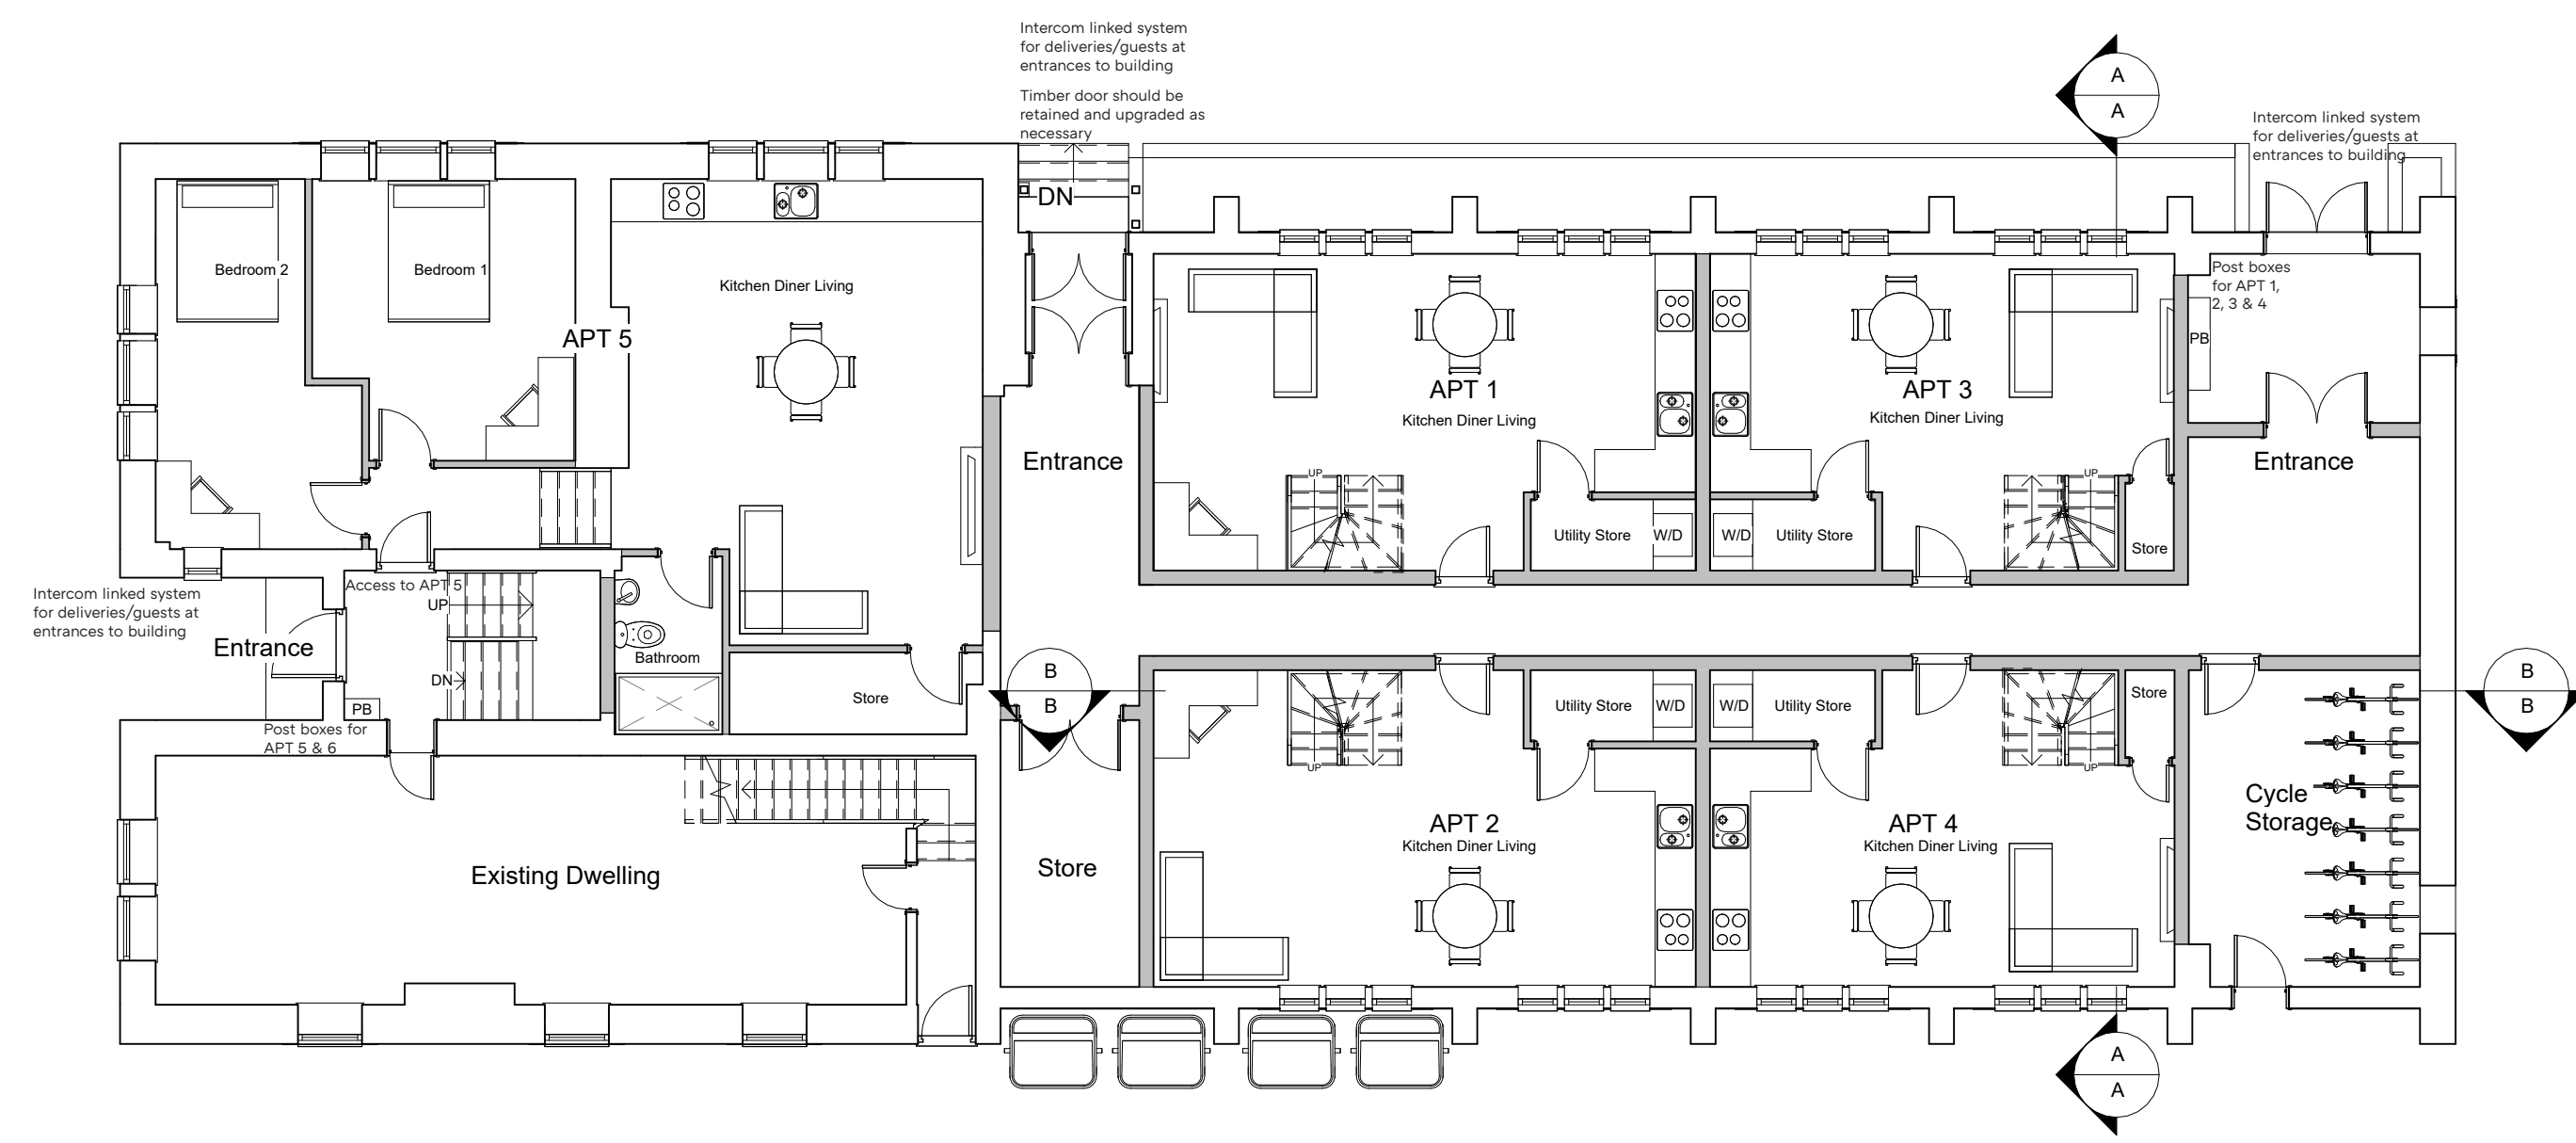


Ground Floor

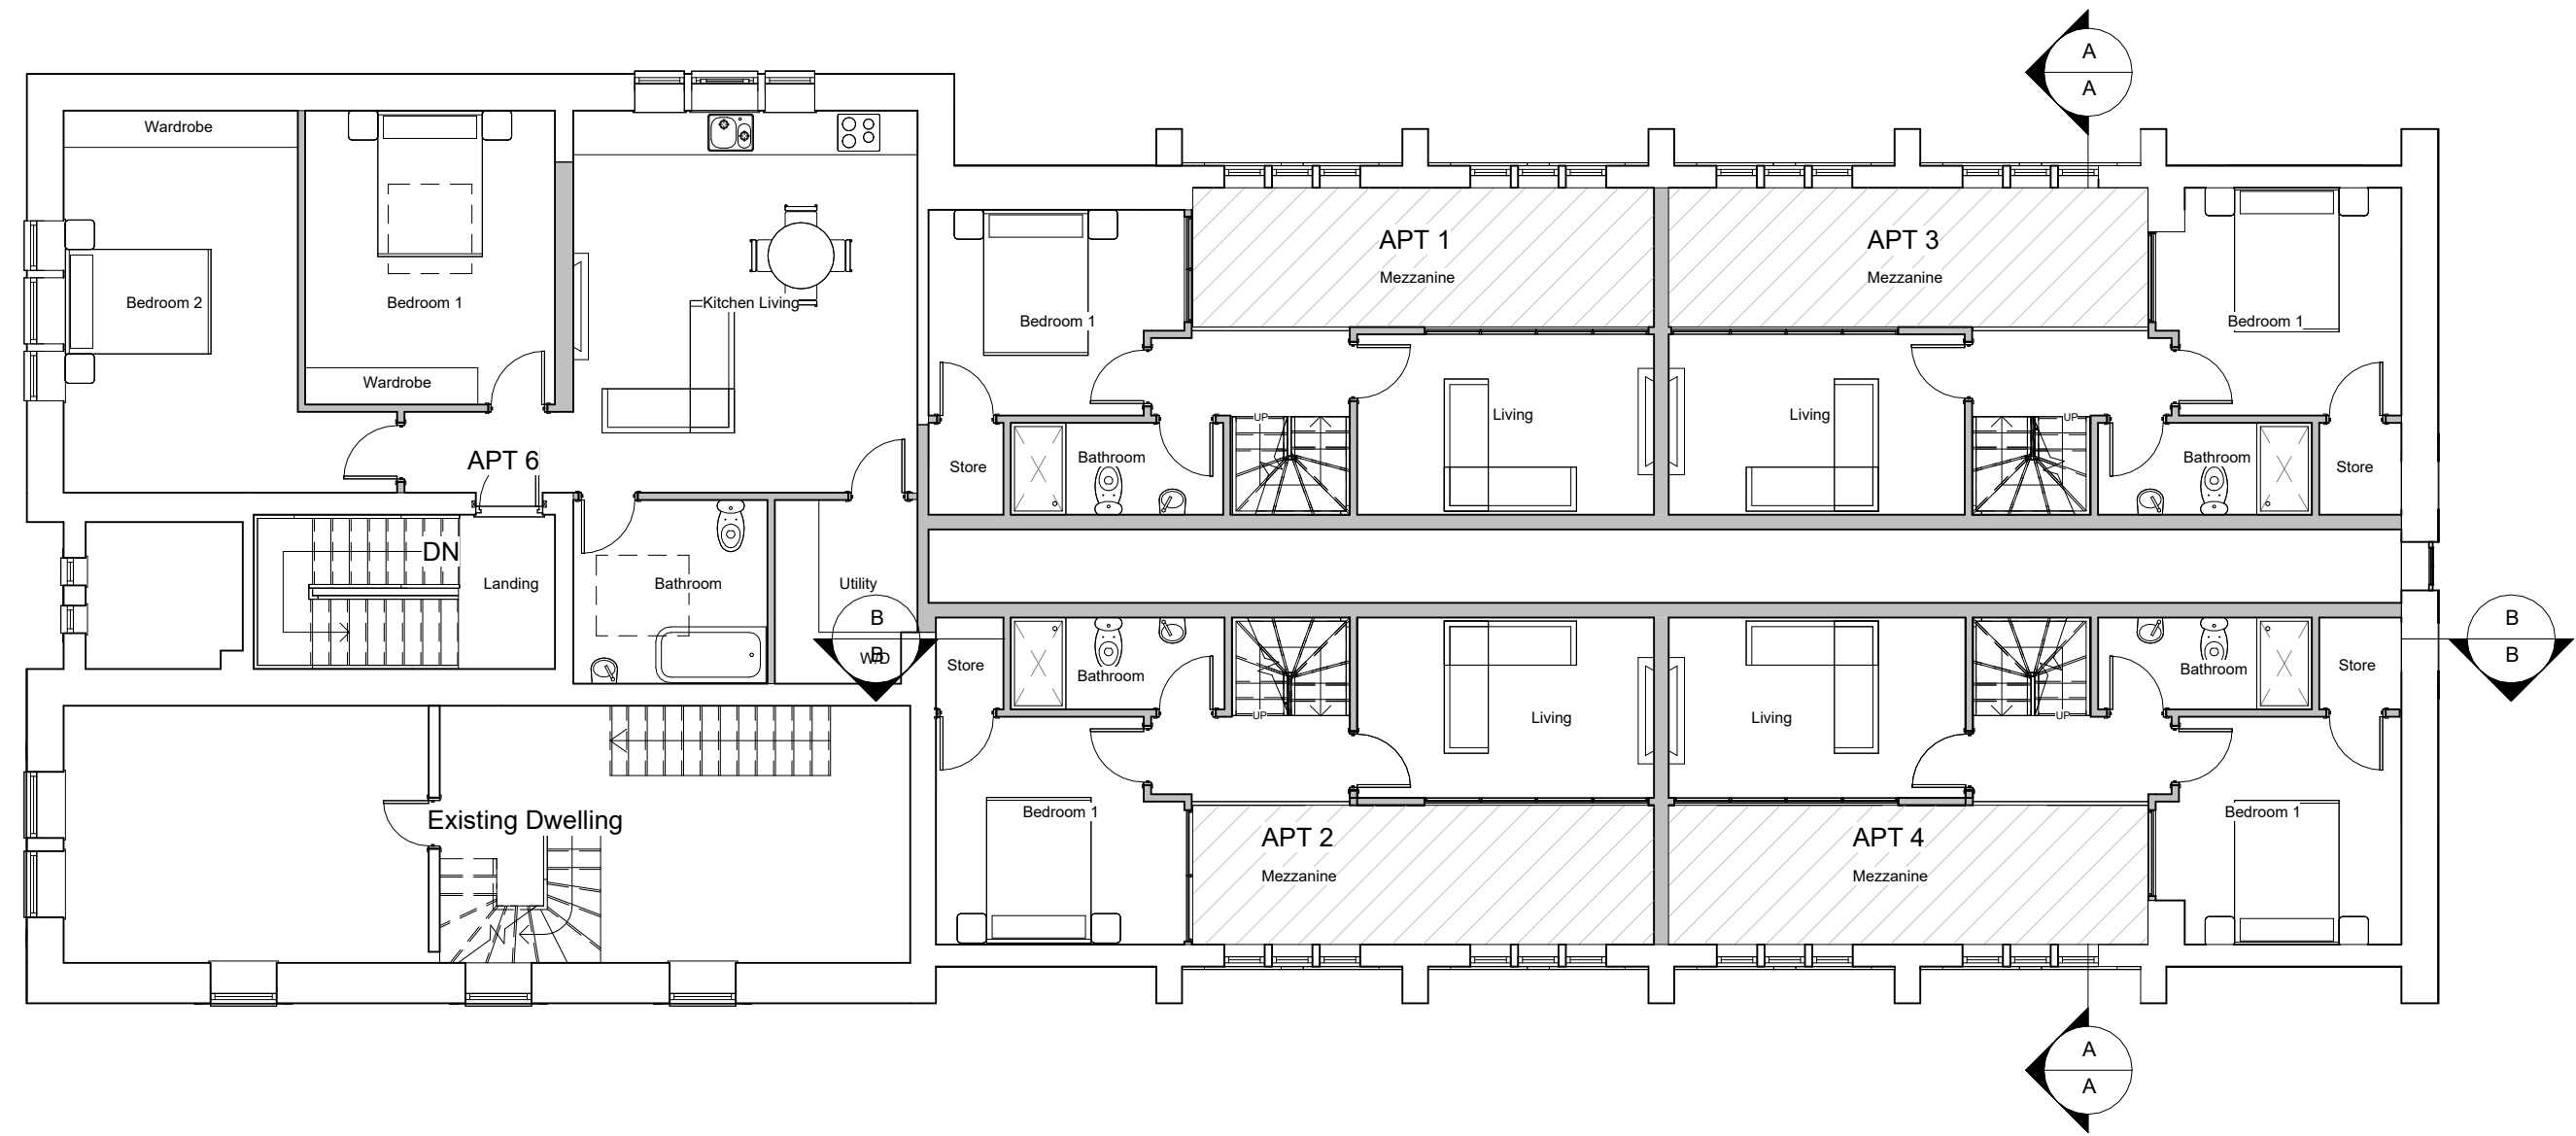

First Floor

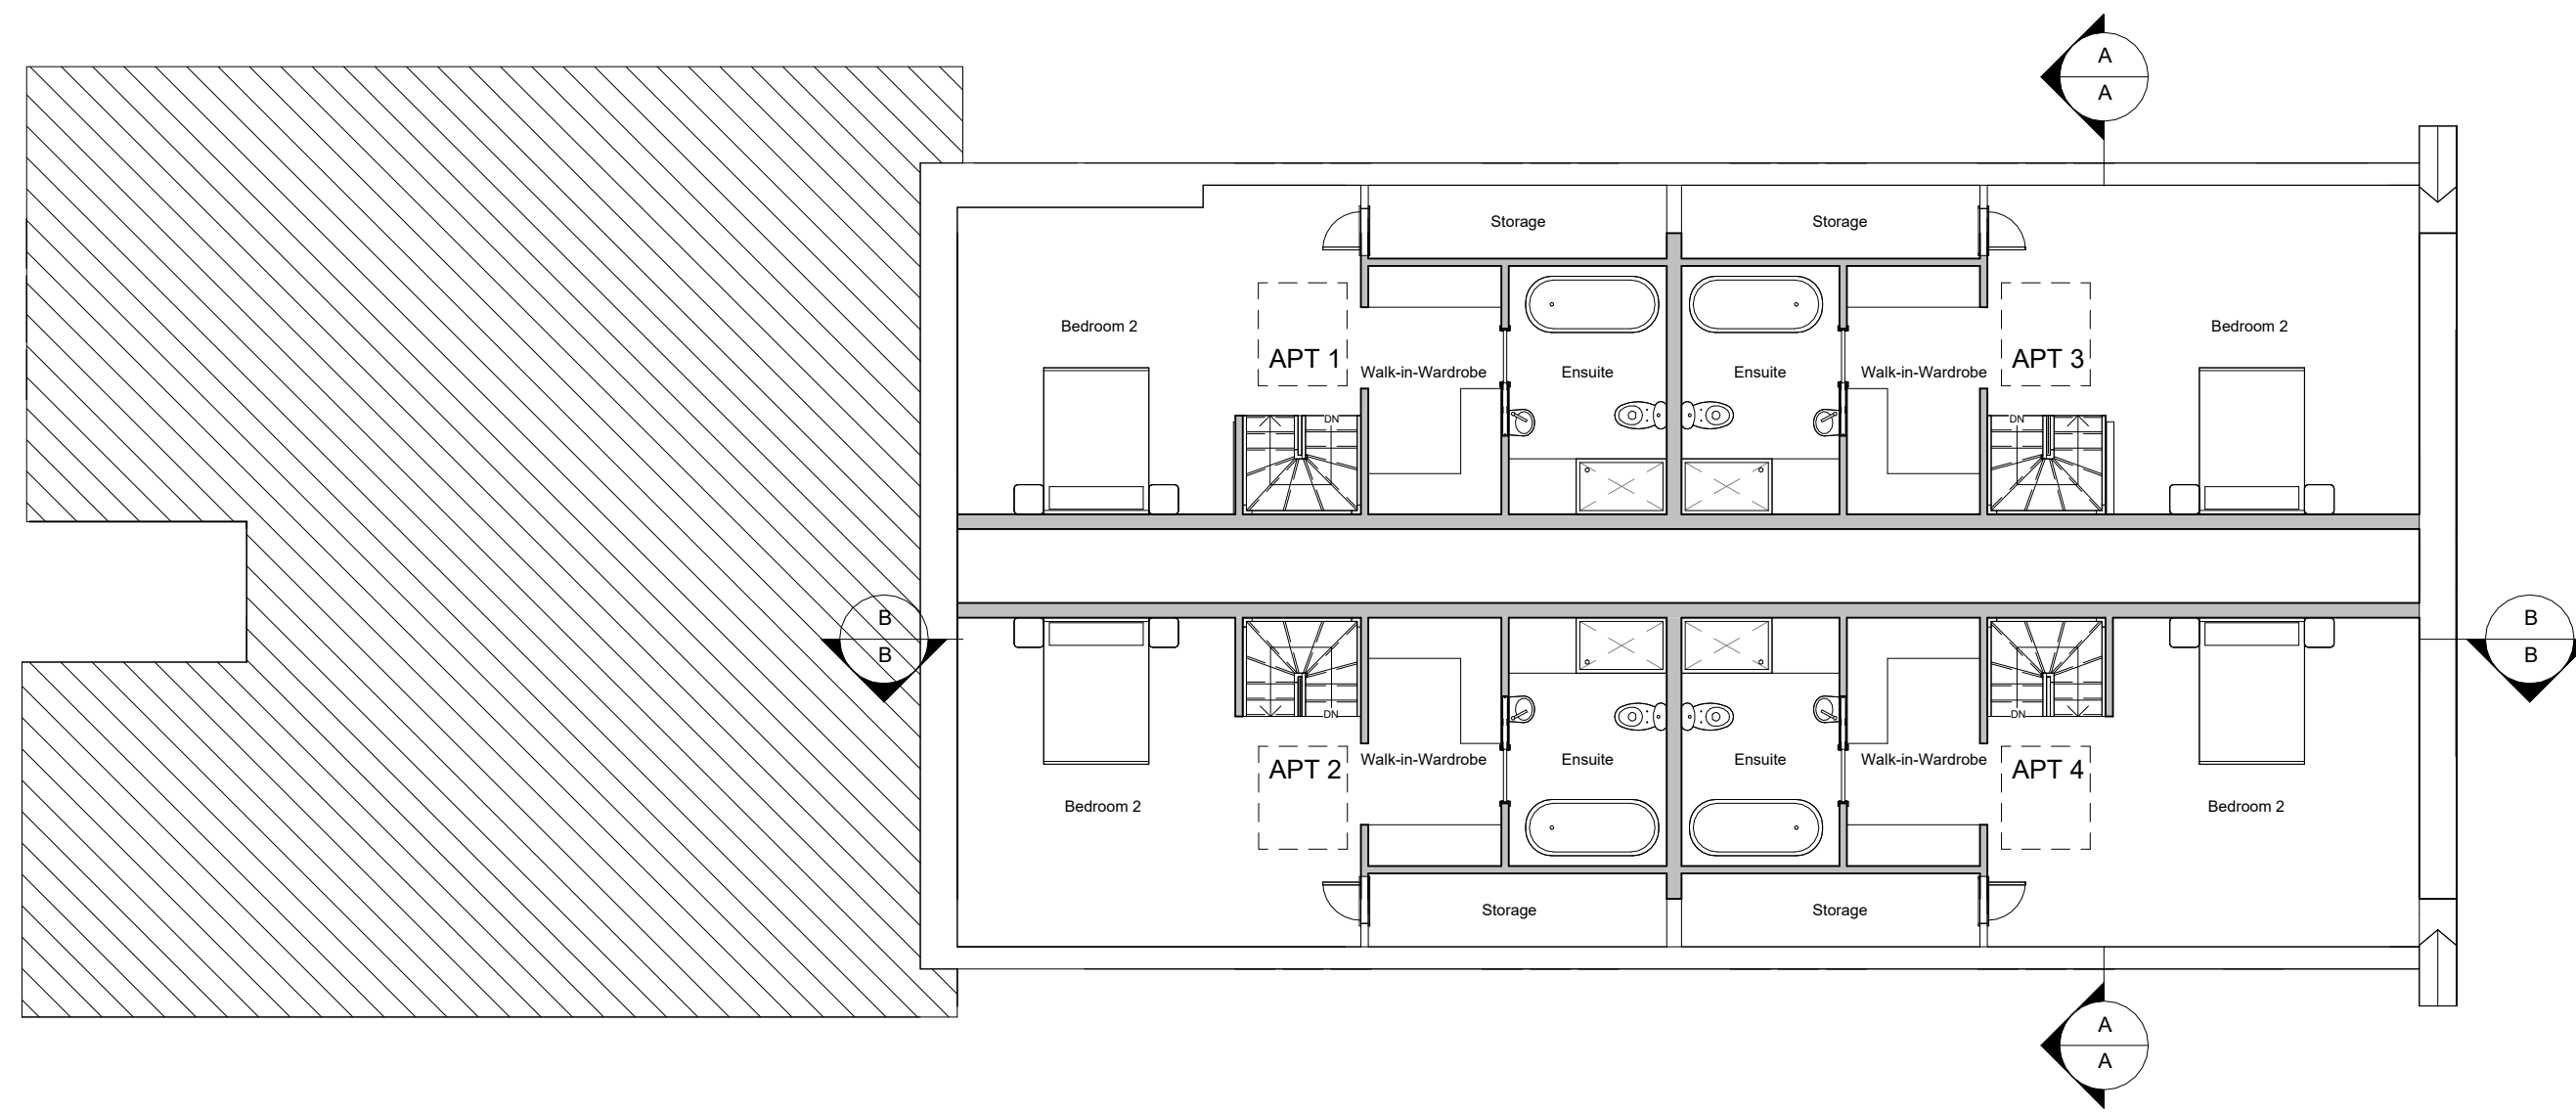


Attic

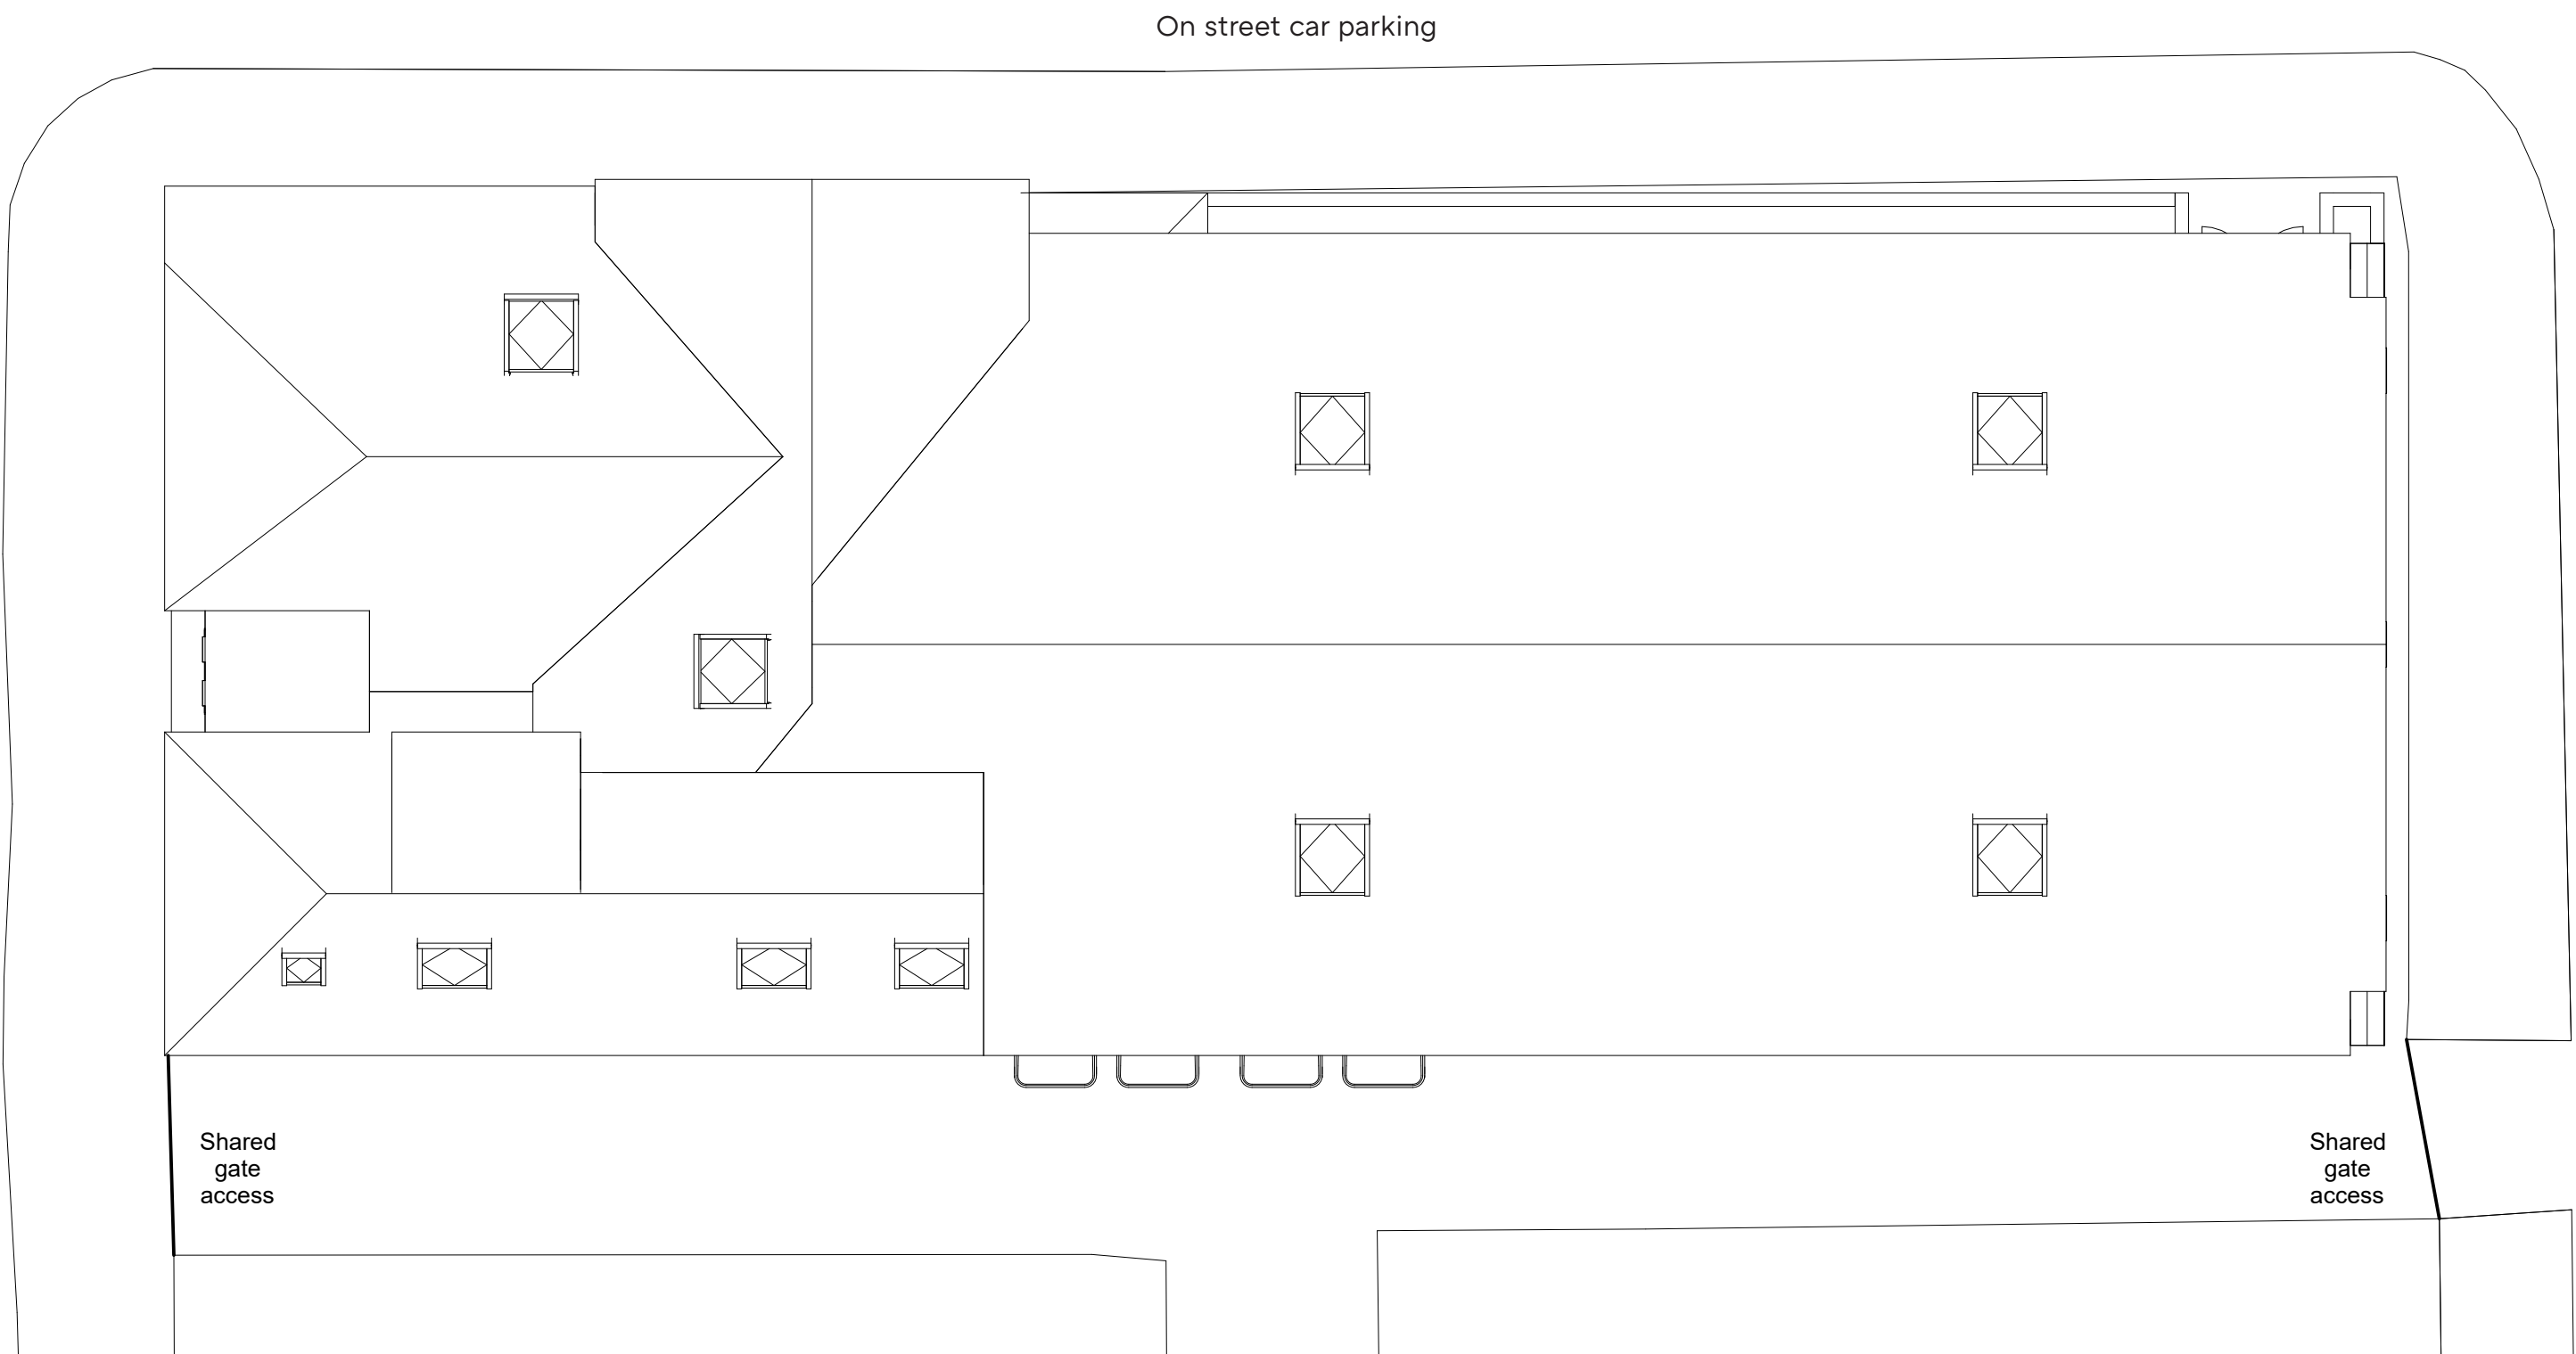


Roof Plan

Rev	Description	Date	HONEYMAN DEVELOPMENTS IMPORTANT NOTE: 1. ALL DIMENSIONS ARE IN MILLIMETRES. 2. DO NOT SCALE FROM THIS DRAWING. 3. ALL MEASUREMENTS ARE DEEMED TO BE FOR DESIGN PURPOSES ONLY. ANY ANOMOLIES MUST BE REPORTED TO ALL PARTIES PRIOR TO ANY CONSTRUCTION WORKS. 4. THE CONTRACTOR IS TO CHECK AND VERIFY ALL DIMENSIONS ON SITE, PRIOR TO COMMENCEMENT OF CONSTRUCTION WORKS. 5. ALL INFORMATION HEREON IN IS THE COPYRIGHT OF PROQUANT ESTIMATING LTD. COPYING IN FULL OR IN PART IS FORBIDDEN WITHOUT WRITTEN PERMISSION FROM PROQUANT ESTIMATING LTD.	Notes: External doors upgraded as neccessary.		Project Address: 180 Whitehall Road, Rochdale, OL12 0RZ	Client: Mrs D Jackson		
1	Parking Location shown	17-10-23		Replacement windows to be timber or aluminium frame and match existing style.				Drawn by: B.Coates	
2	Glazing amendment	09-01-24						Date: 15-02-23	
3	CO comments	22-01-24						Title: Proposed Floor Plans & Roof Plan	Scale: 1:50 1:100 @ A1
								Drawing Number: 57714_3	

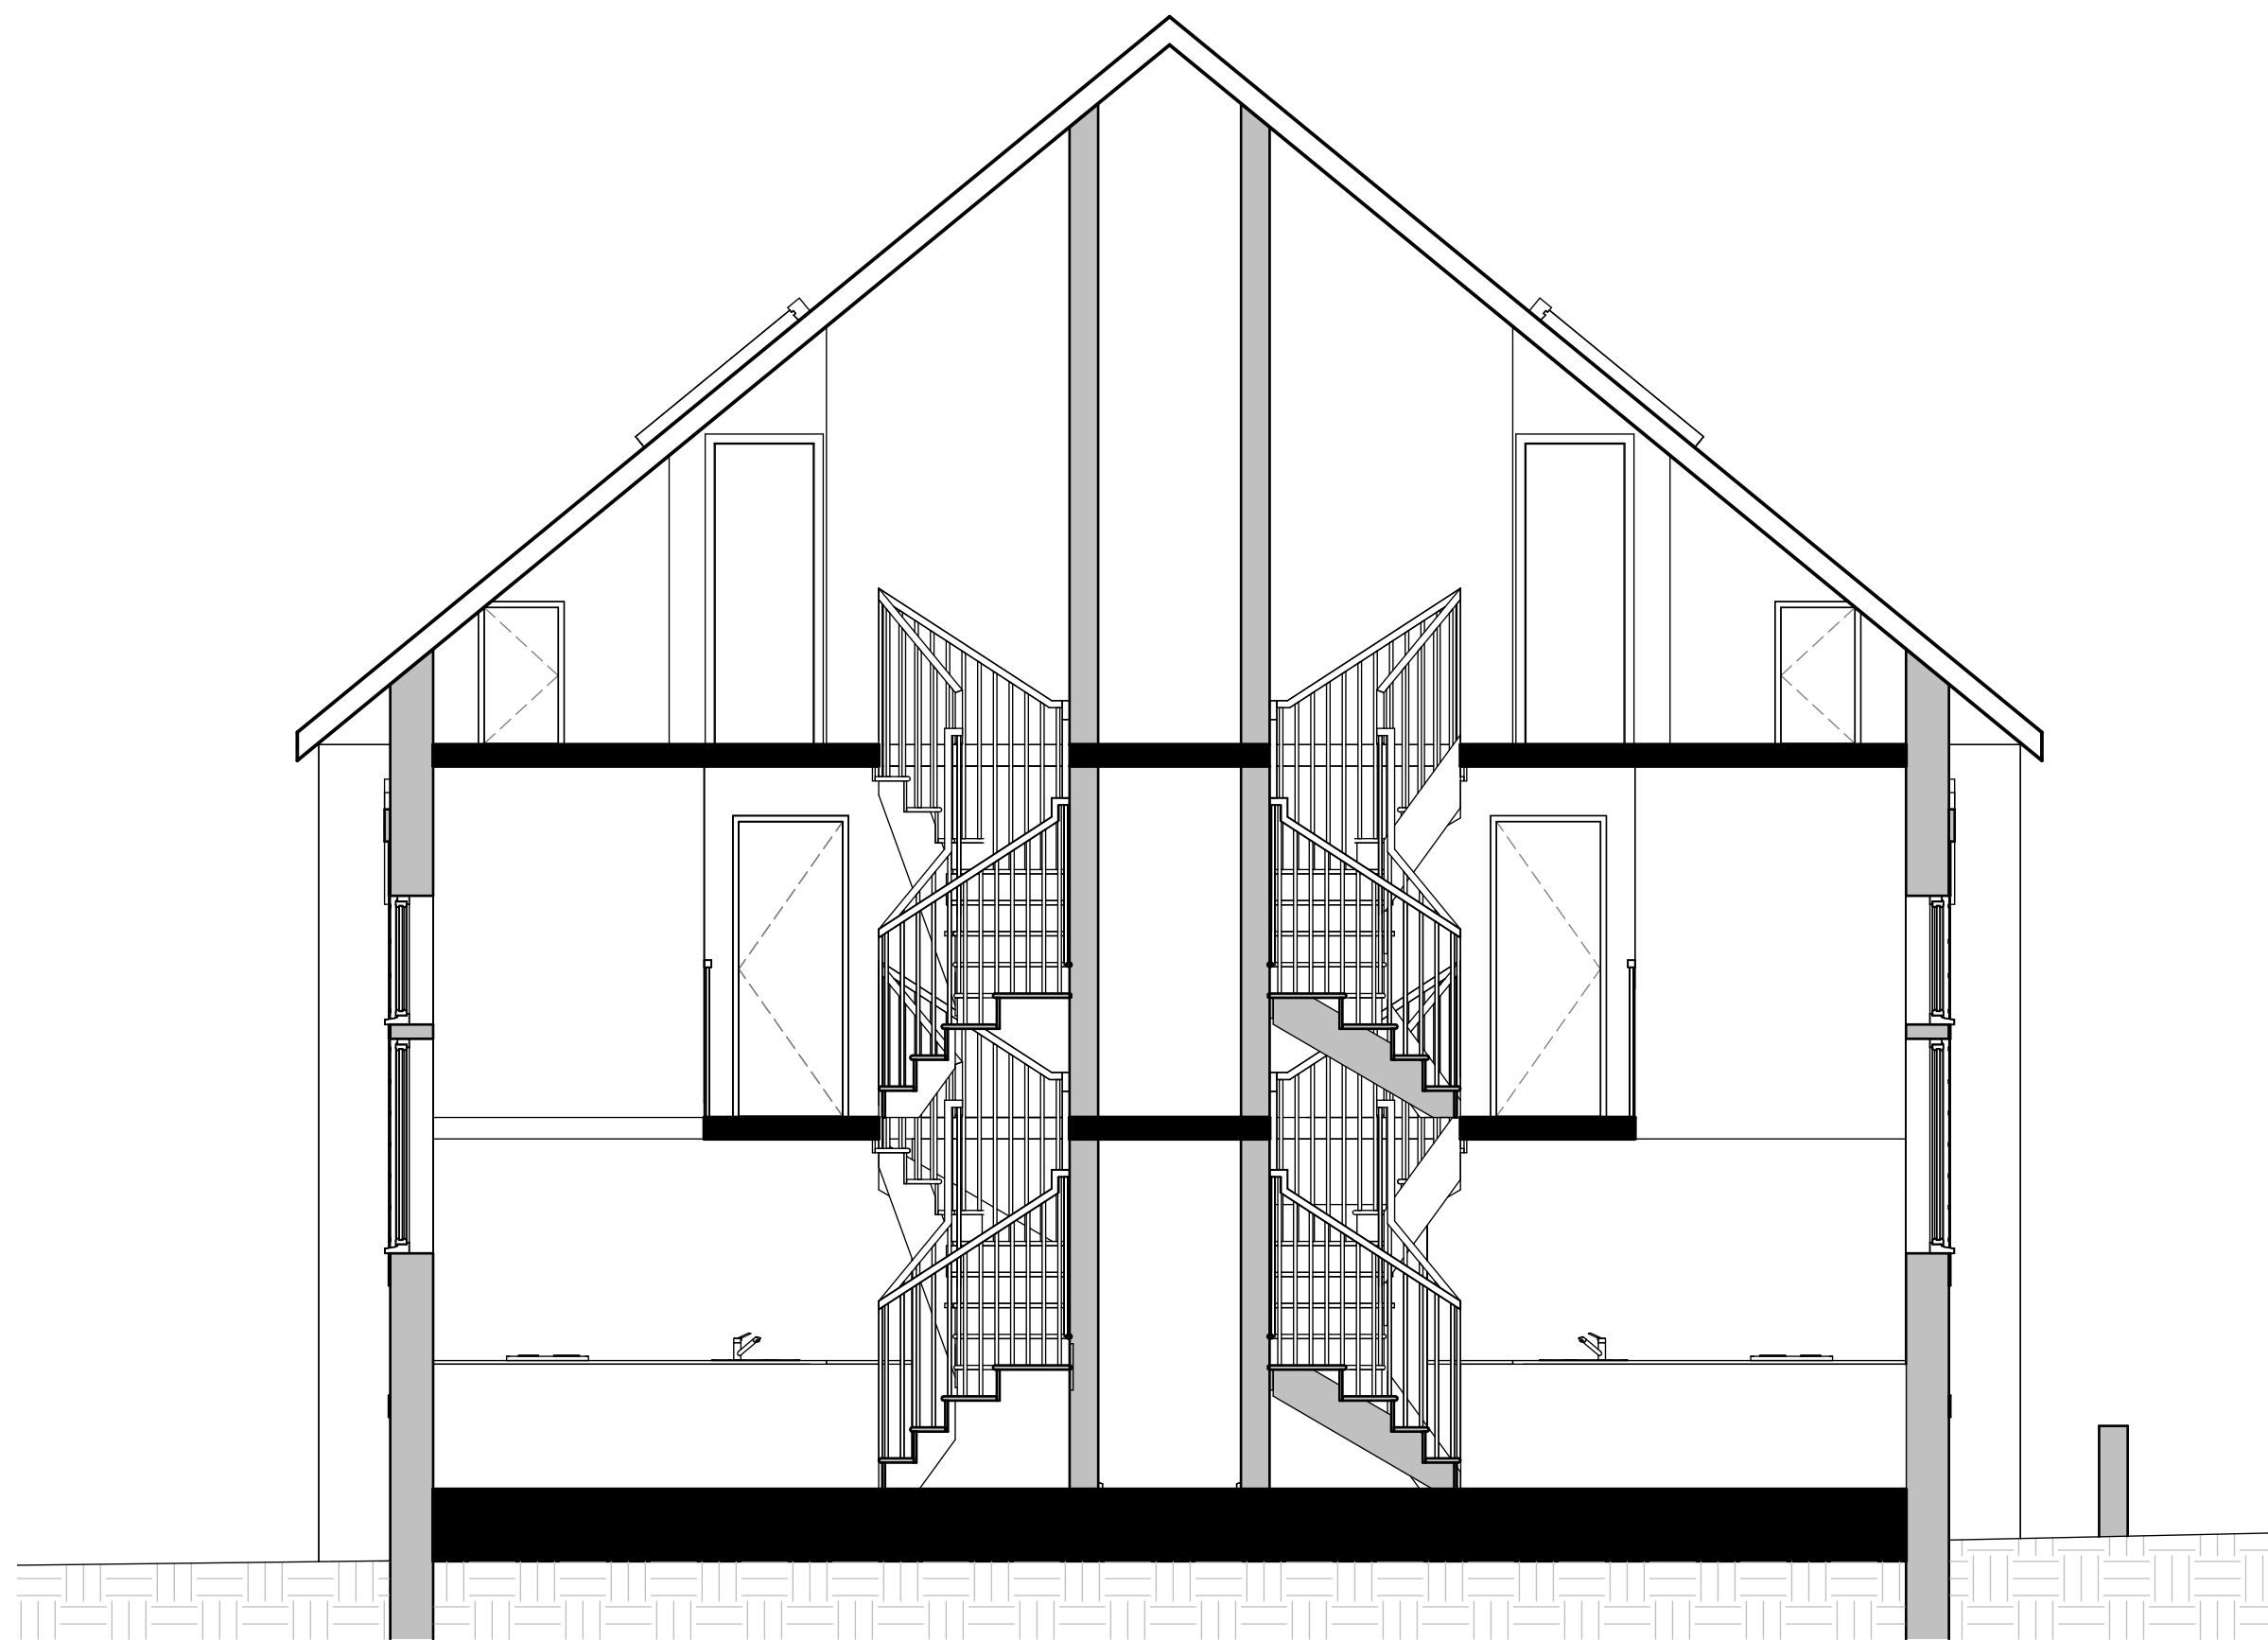


Section AA

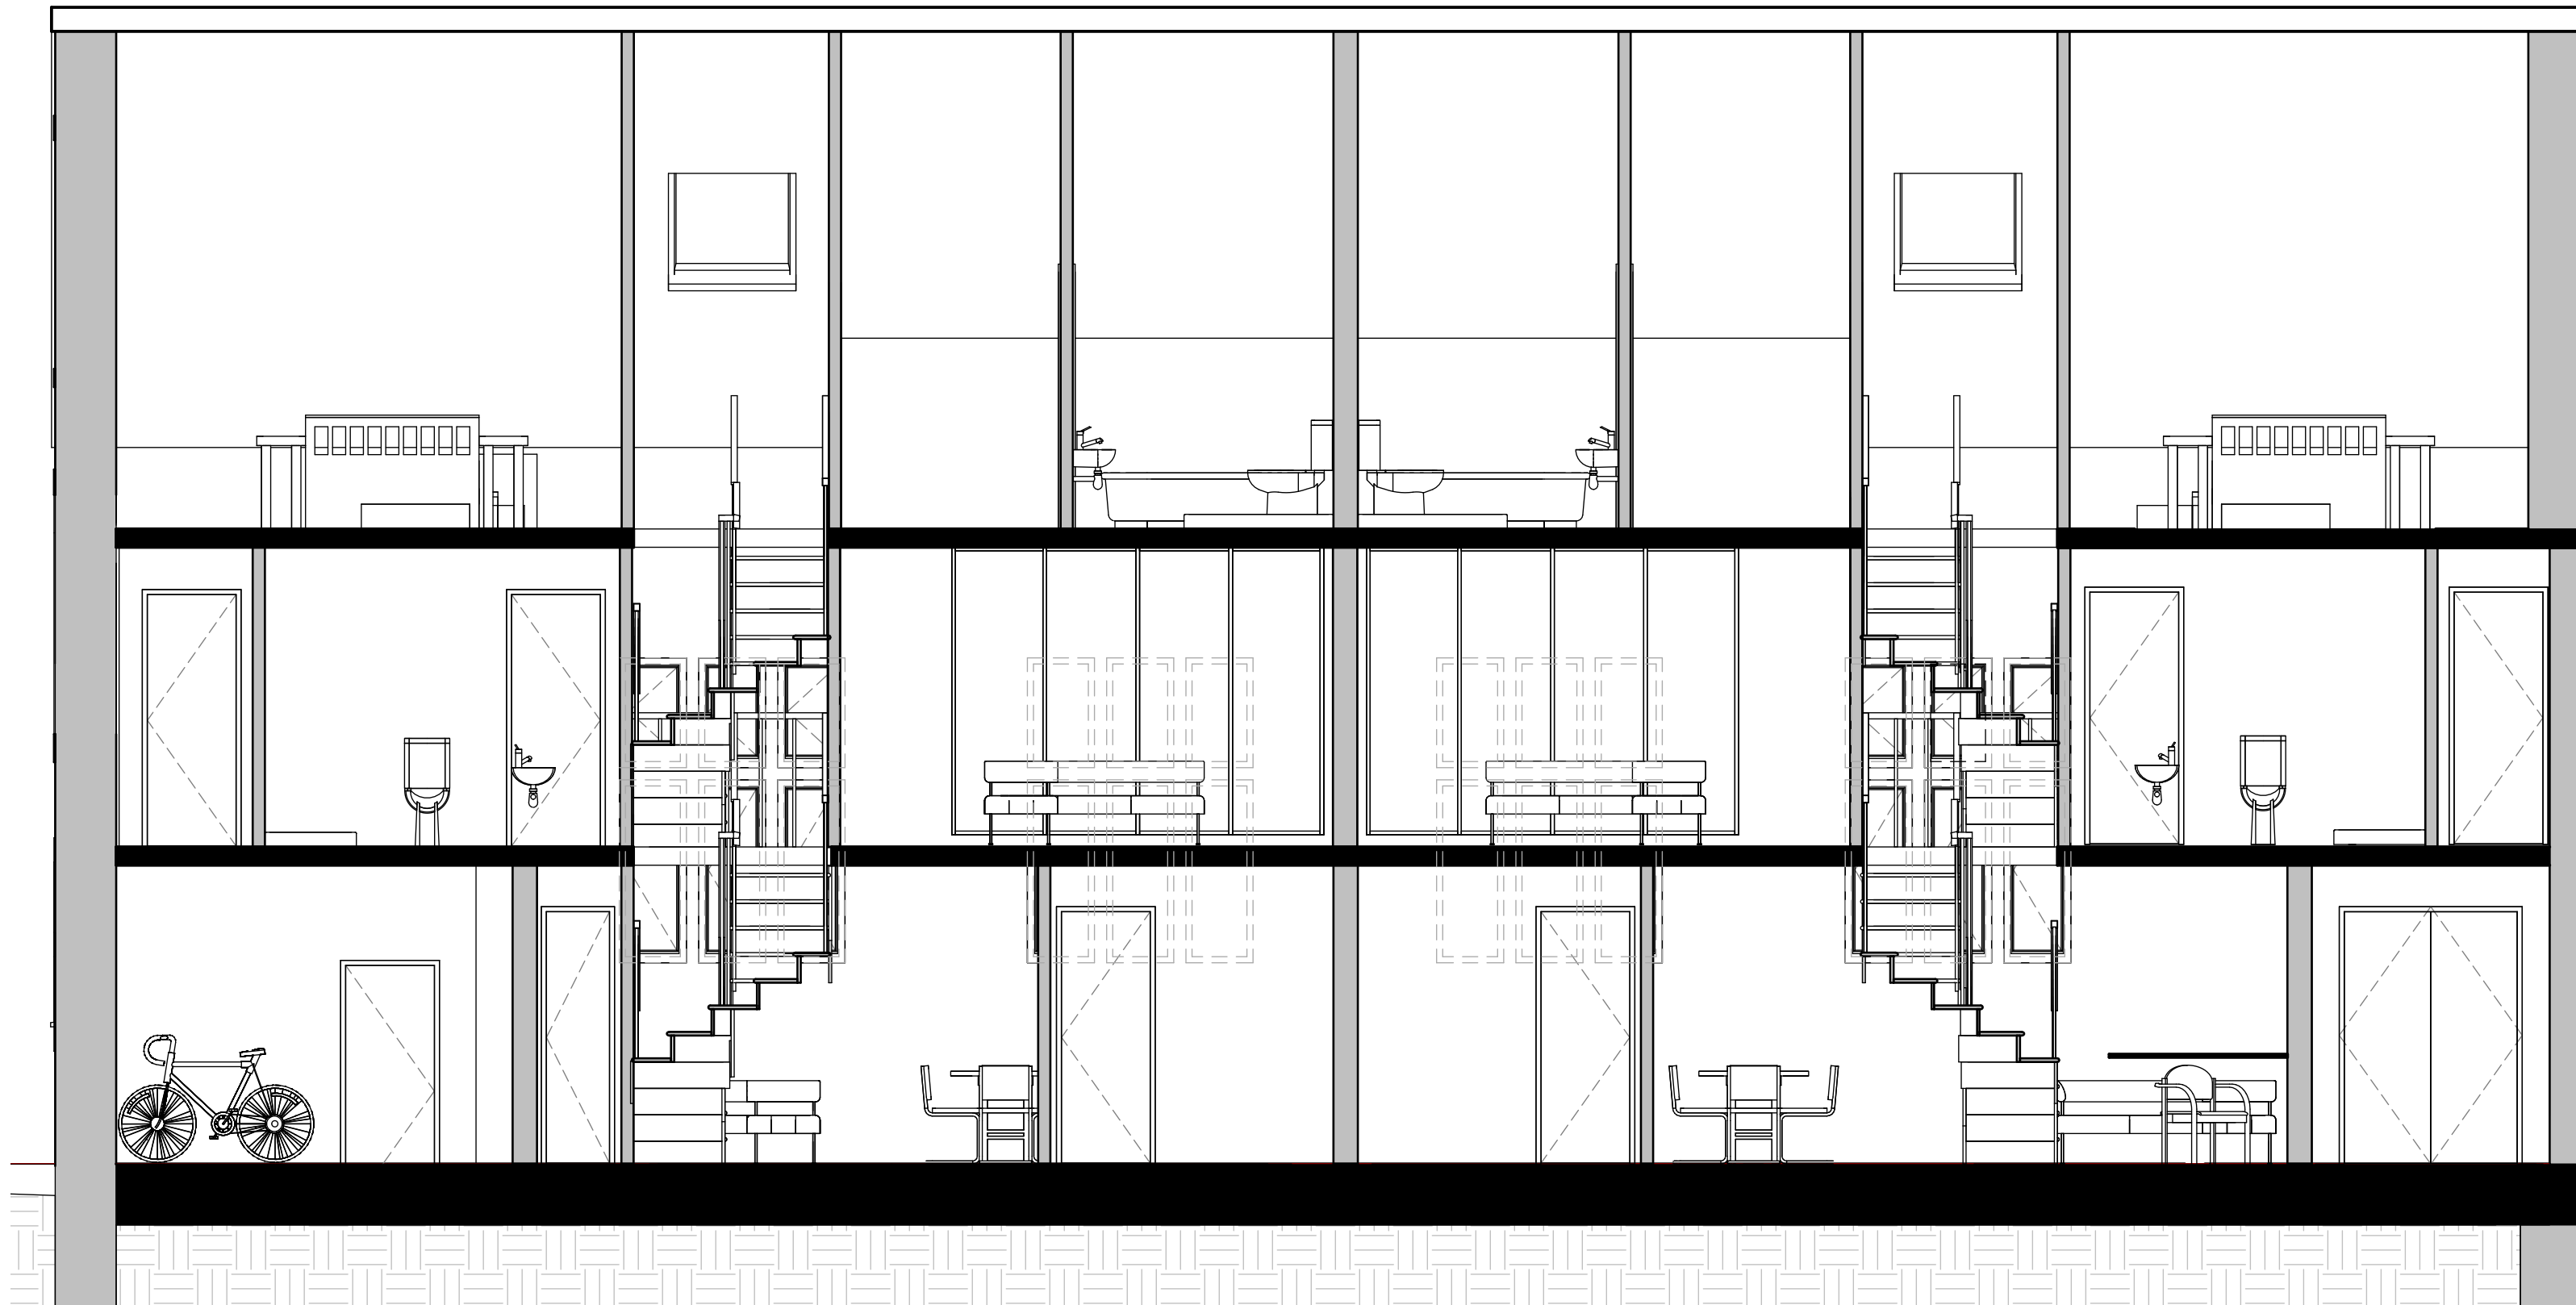


Section BB

			IMPORTANT NOTE: 1. ALL DIMENSIONS ARE IN MILLIMETRES. 2. DO NOT SCALE FROM THIS DRAWING. 3. ALL MEASUREMENTS ARE DEEMED TO BE FOR DESIGN PURPOSES ONLY. ANY ANOMOLIES MUST BE REPORTED TO ALL PARTIES PRIOR TO ANY CONSTRUCTION WORKS. 4. THE CONTRACTOR IS TO CHECK AND VERIFY ALL DIMENSIONS ON SITE, PRIOR TO COMMENCEMENT OF CONSTRUCTION WORKS. 5. ALL INFORMATION HEREON IN IS THE COPYRIGHT OF PROQUANT ESTIMATING LTD. COPYING IN FULL OR IN PART IS FORBIDDEN WITHOUT WRITTEN PERMISSION FROM PROQUANT ESTIMATING LTD.	Notes: INTERNAL AREA: APT 1: 103m² APT 2: 103m² APT 3: 101m² APT 4: 101m² APT 5: 66m² APT 6: 64m²	HONEYMAN DEVELOPMENTS	Project Address:		Client:	Mrs D Jackson
1	Parking Location shown	17-10-23				180 Whitehall Road, Rochdale, OL12 0RZ			
2	Glazing amendment	09-01-24				Proposed Elevations		Drawn by:	B.Coates
3	CO comments	22-01-24						Date:	15-02-23
								Scale:	1:50 1:100 @ A1
								Drawing Number: 57714_3	


Apartment 1

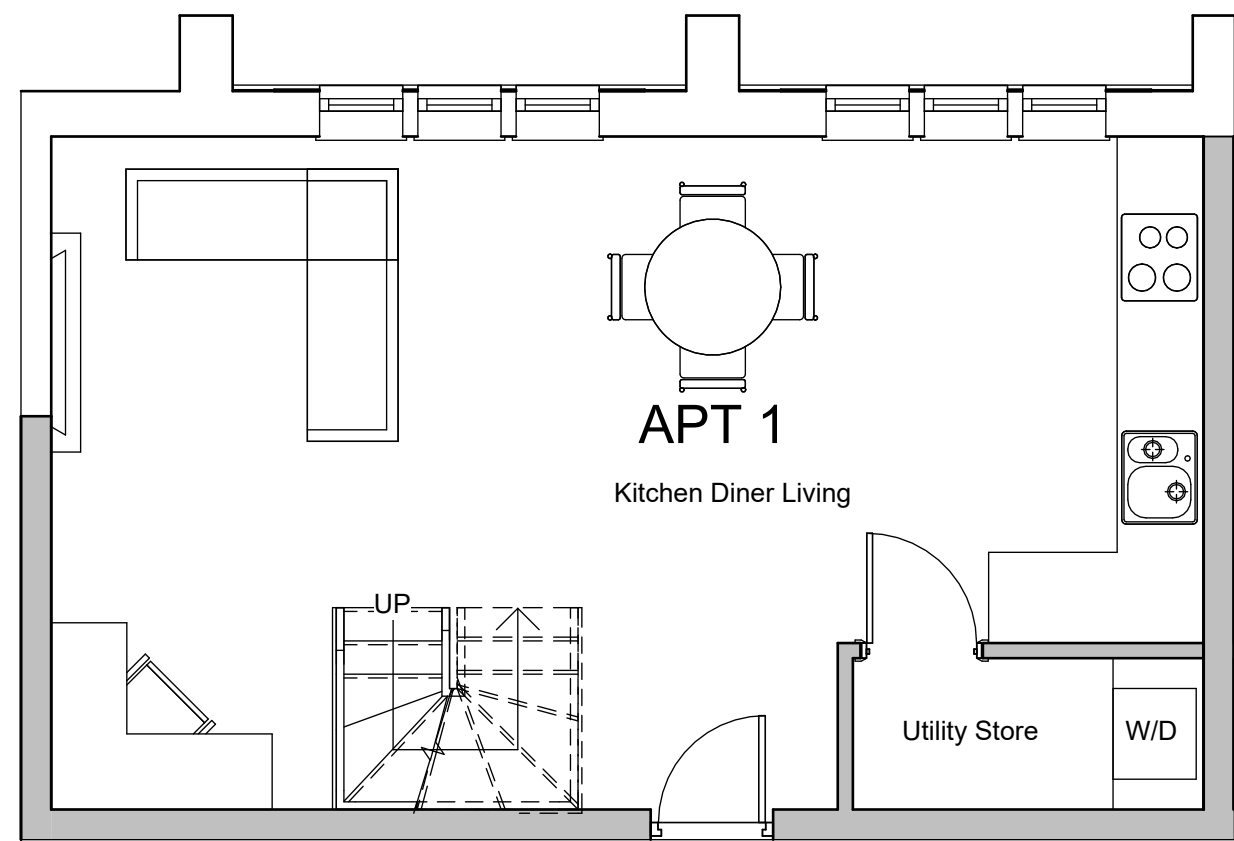

Ground Floor

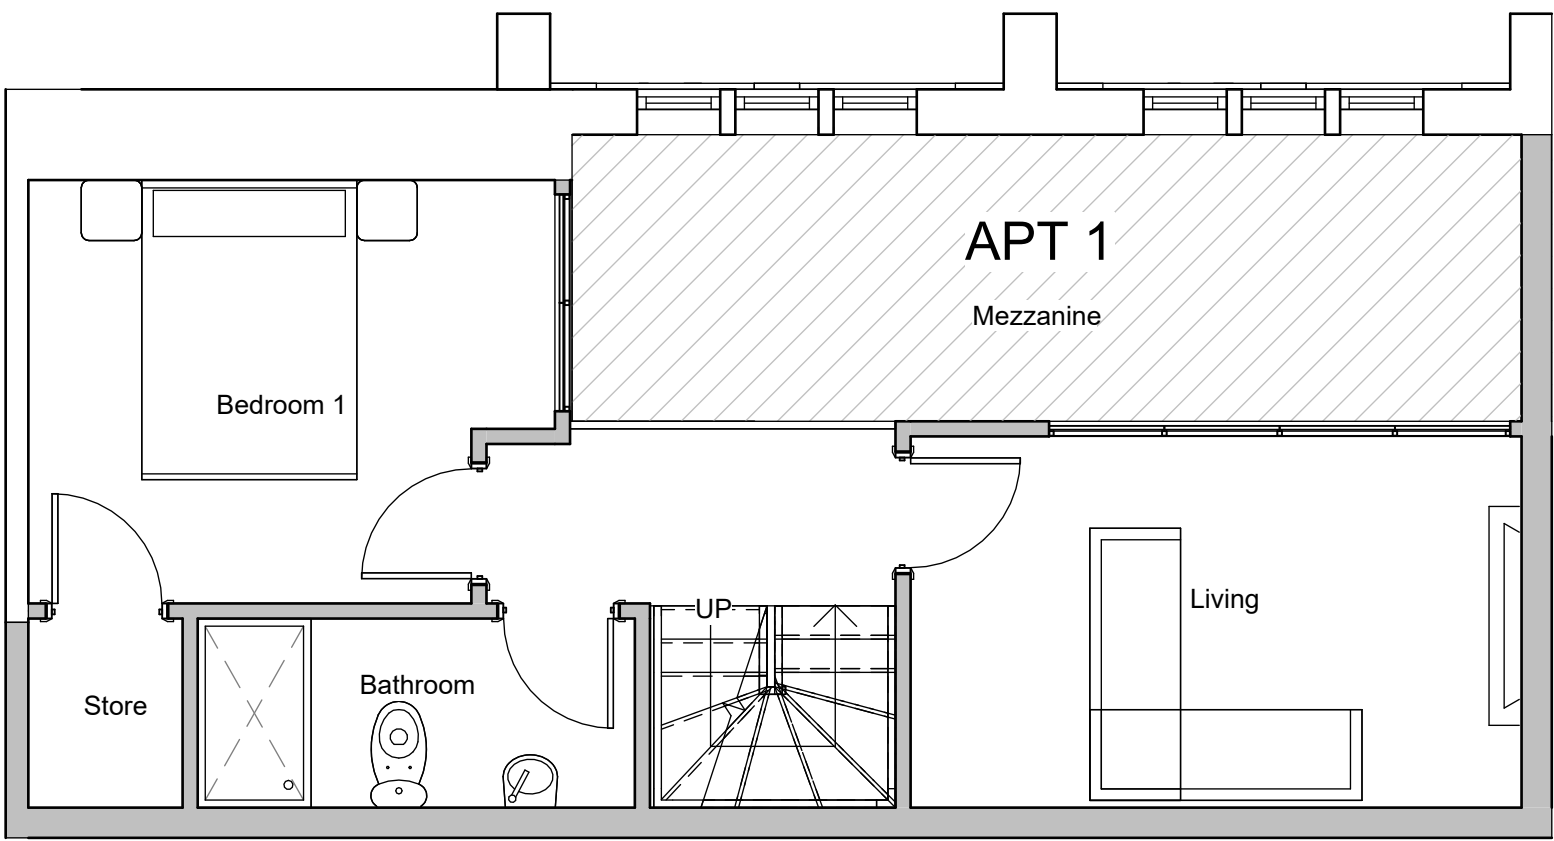


First Floor

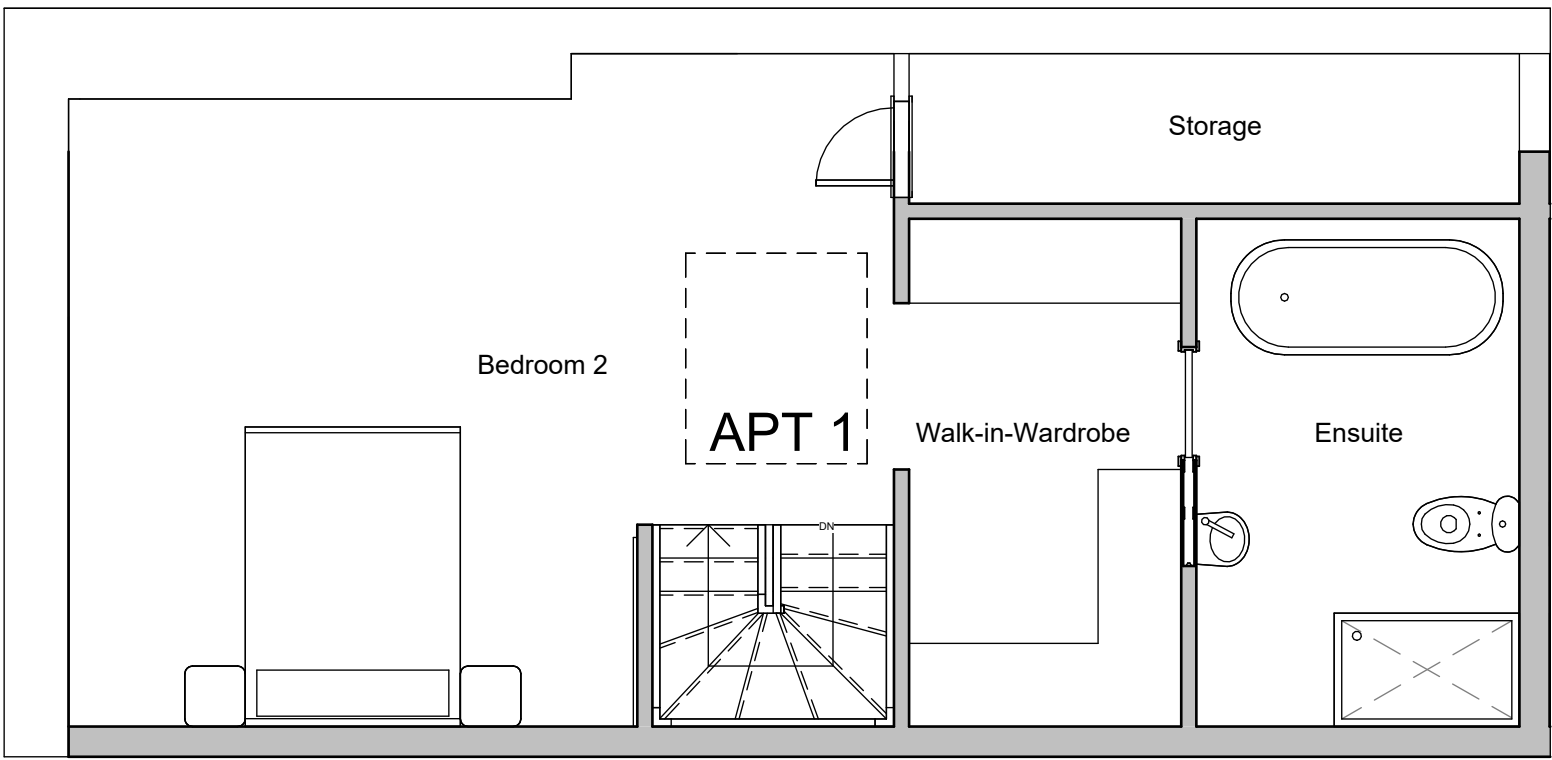


Attic


Apartment 2

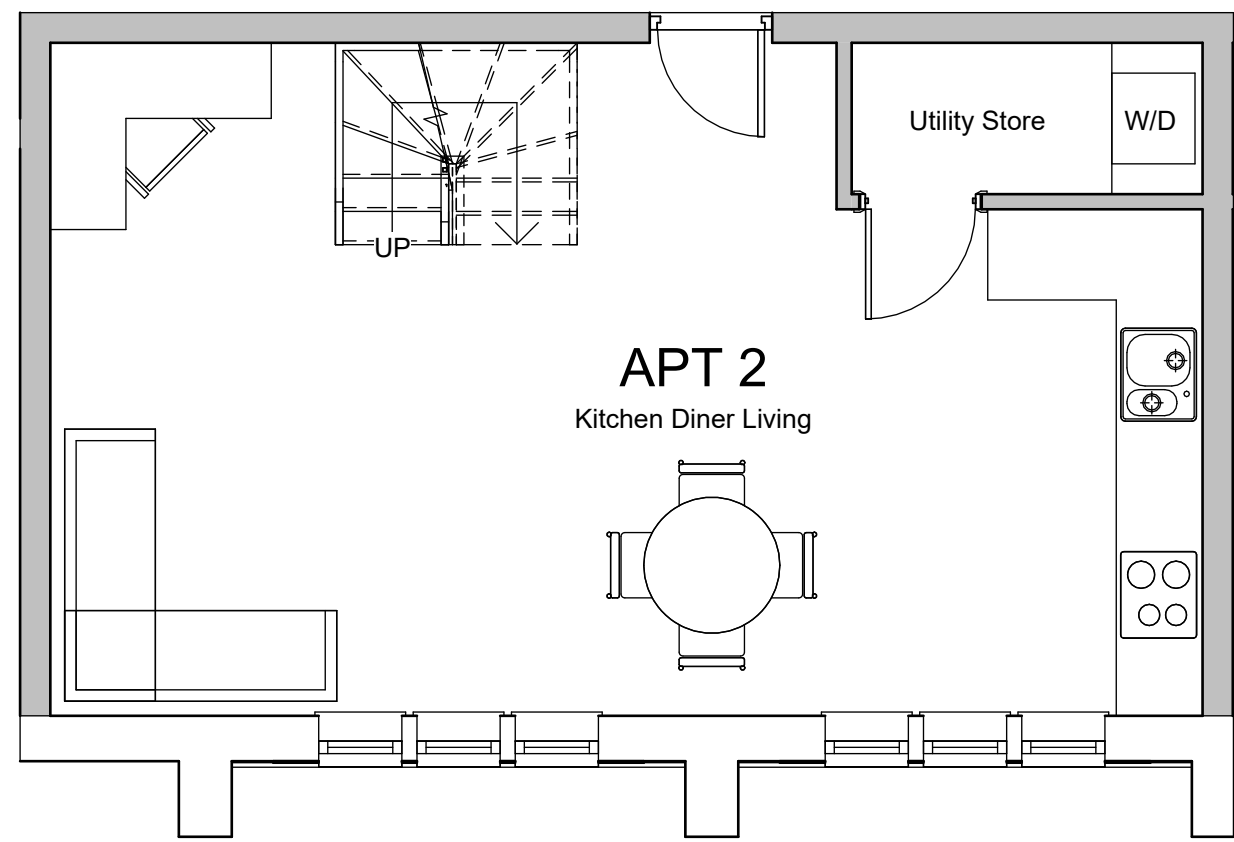

Ground Floor

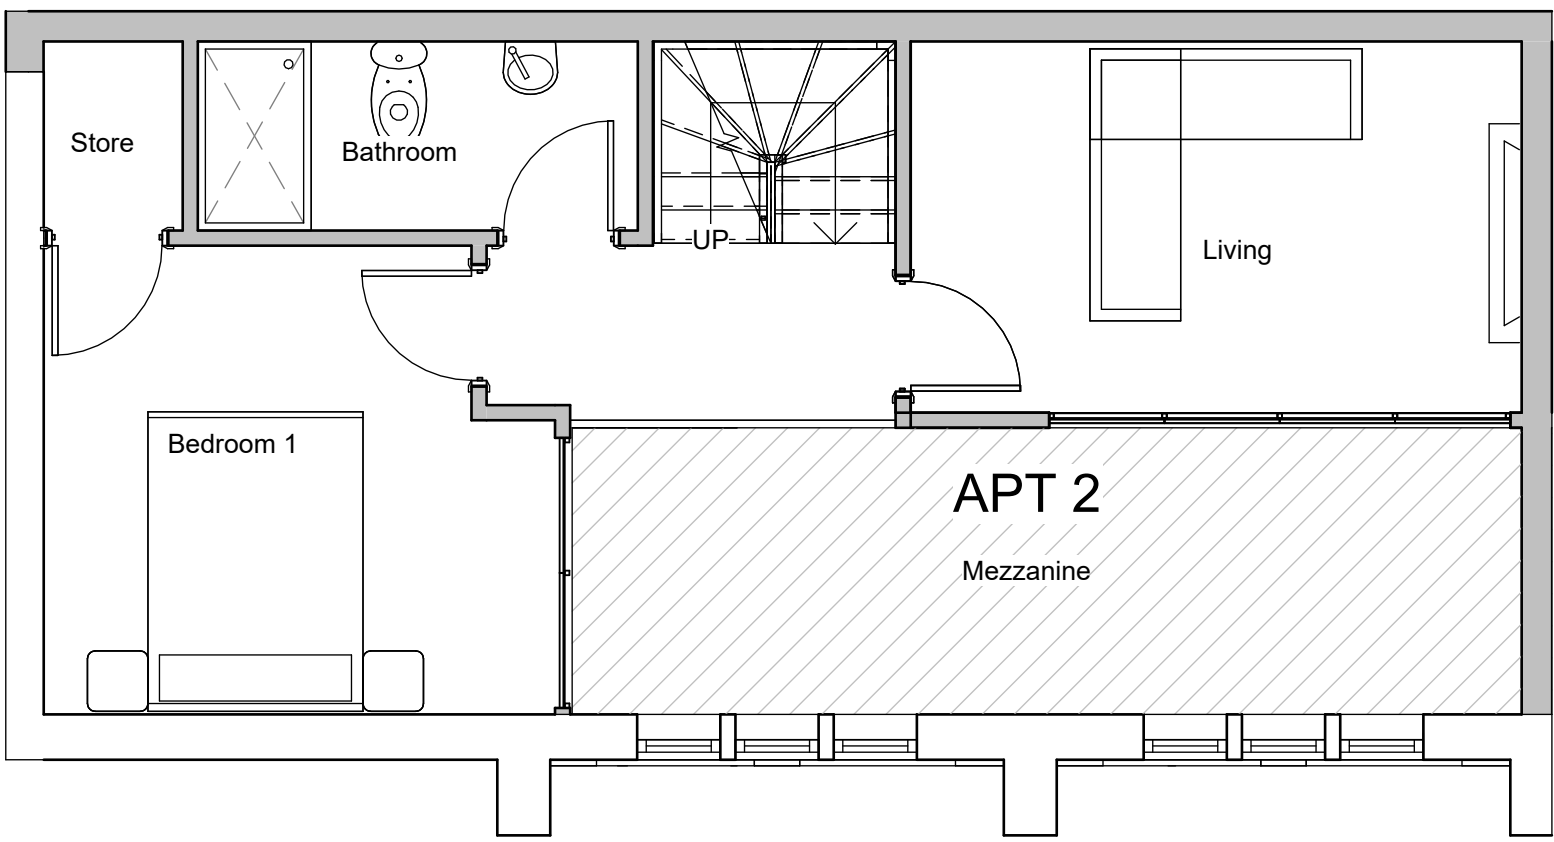


First Floor

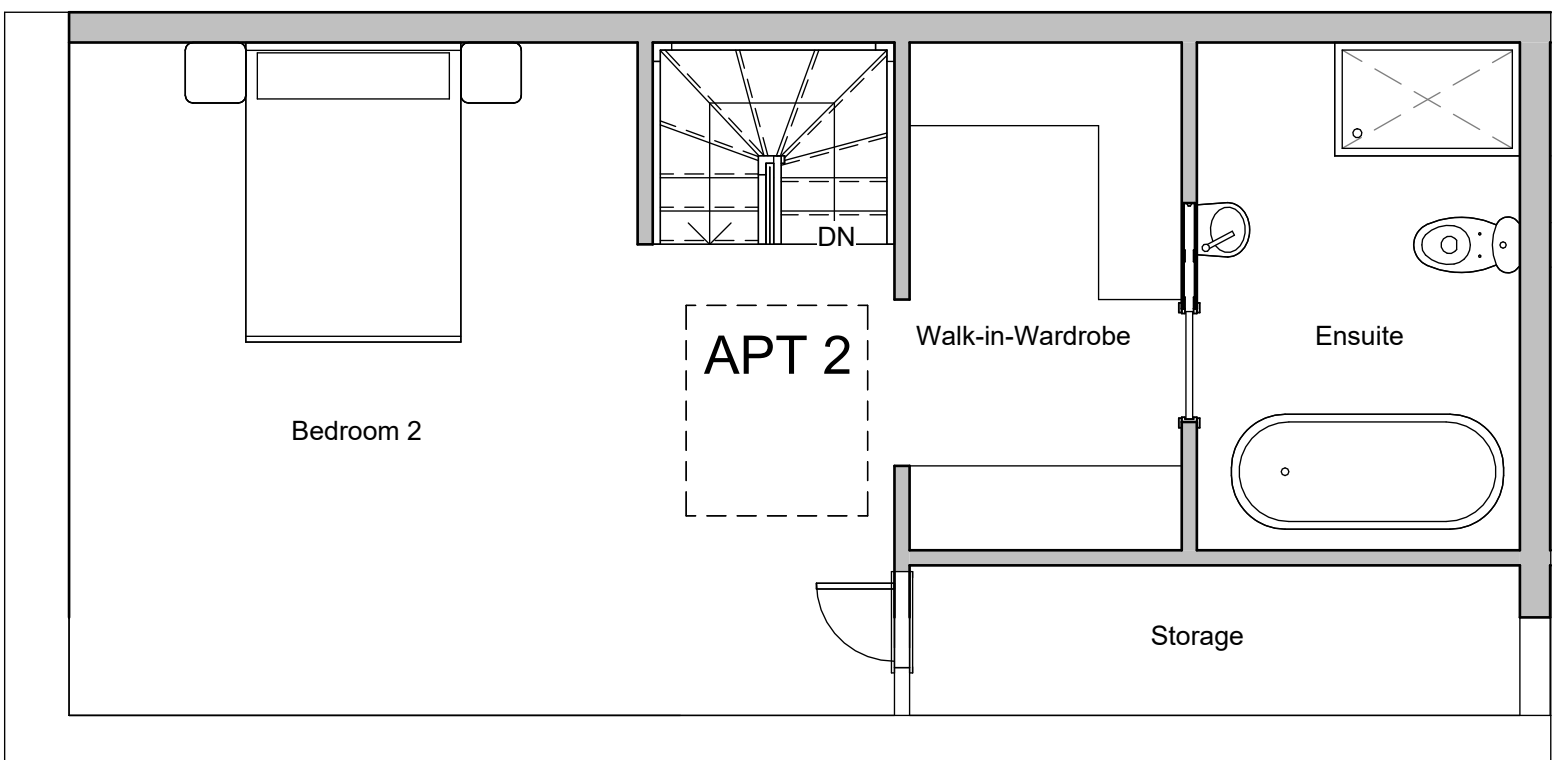


Attic

			IMPORTANT NOTE: 1. ALL DIMENSIONS ARE IN MILLIMETRES. 2. DO NOT SCALE FROM THIS DRAWING. 3. ALL MEASUREMENTS ARE DEEMED TO BE FOR DESIGN PURPOSES ONLY. ANY ANOMOLIES MUST BE REPORTED TO ALL PARTIES PRIOR TO ANY CONSTRUCTION WORKS. 4. THE CONTRACTOR IS TO CHECK AND VERIFY ALL DIMENSIONS ON SITE, PRIOR TO COMMENCEMENT OF CONSTRUCTION WORKS. 5. ALL INFORMATION HEREON IN IS THE COPYRIGHT OF PROQUANT ESTIMATING LTD. COPYING IN FULL OR IN PART IS FORBIDDEN WITHOUT WRITTEN PERMISSION FROM PROQUANT ESTIMATING LTD.	Notes: INTERNAL AREA: APT 1: 103m ² APT 2: 103m ² APT 3: 101m ² APT 4: 101m ² APT 5: 66m ² APT 6: 64m ²	HONEYMAN DEVELOPMENTS	Project Address: 180 Whitehall Road, Rochdale, OL12 0RZ	Client: Mrs D Jackson
1	Parking Location shown	17-10-23				Drawn by: B.Coates	
2	Glazing amendment	09-01-24				Date: 15-02-23	
3	CO comments	22-01-24				Scale: 1:50 1:100 @ A1	
						Drawing Number: 57714_3	
					Title: Proposed Floor Plans		


Apartment 3

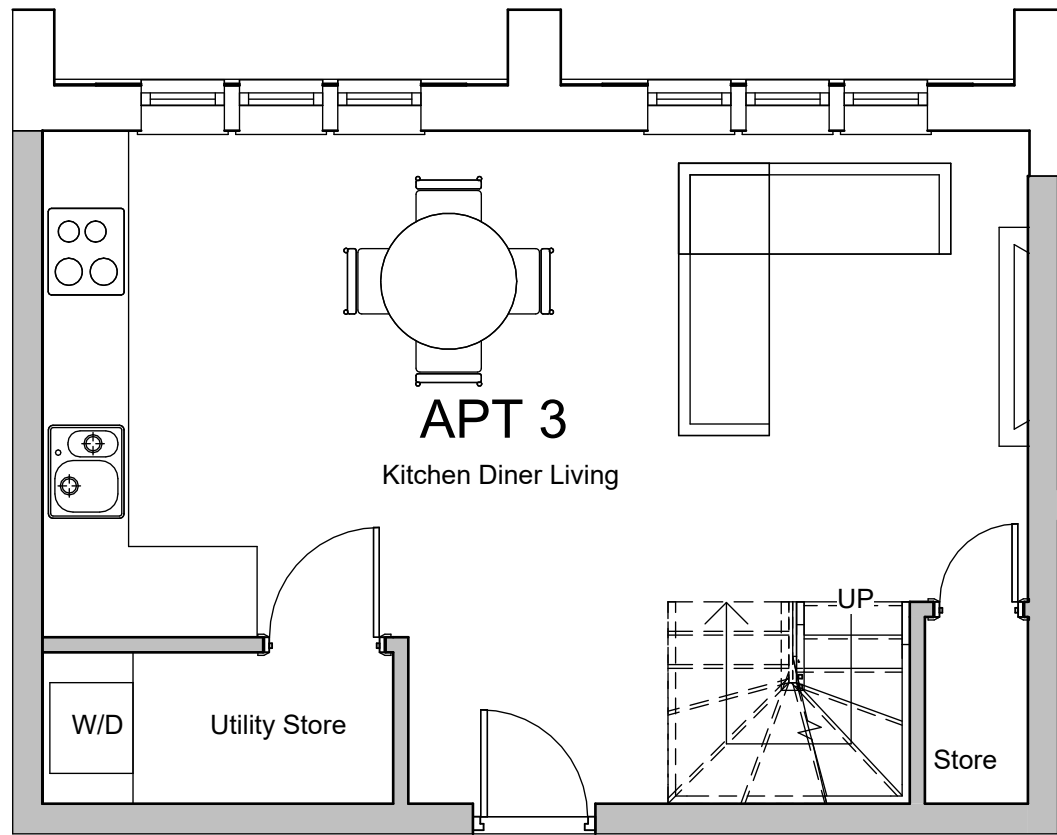

Ground Floor

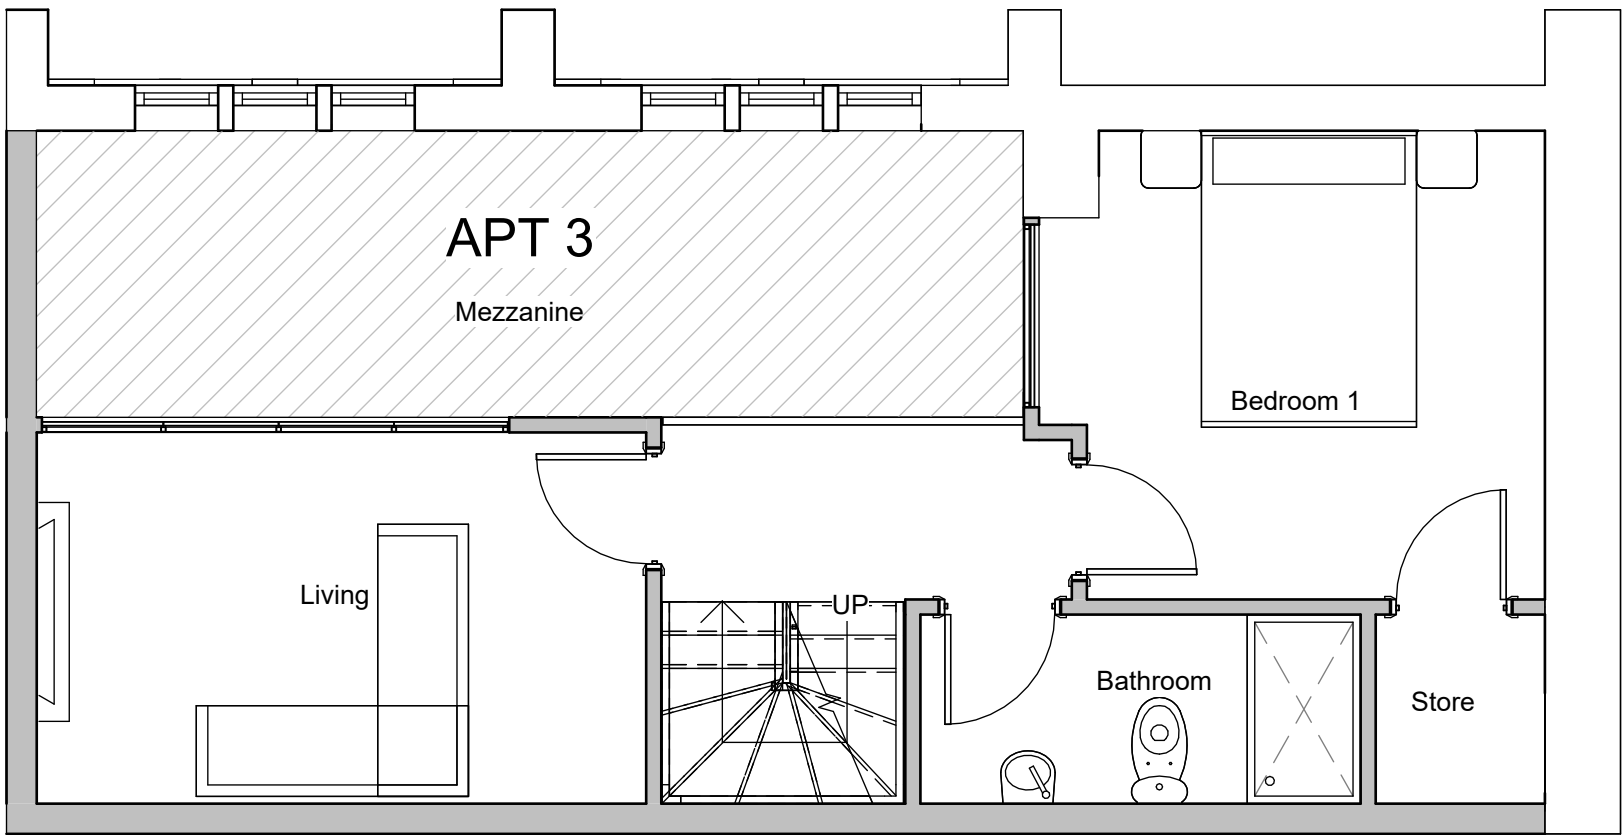


First Floor

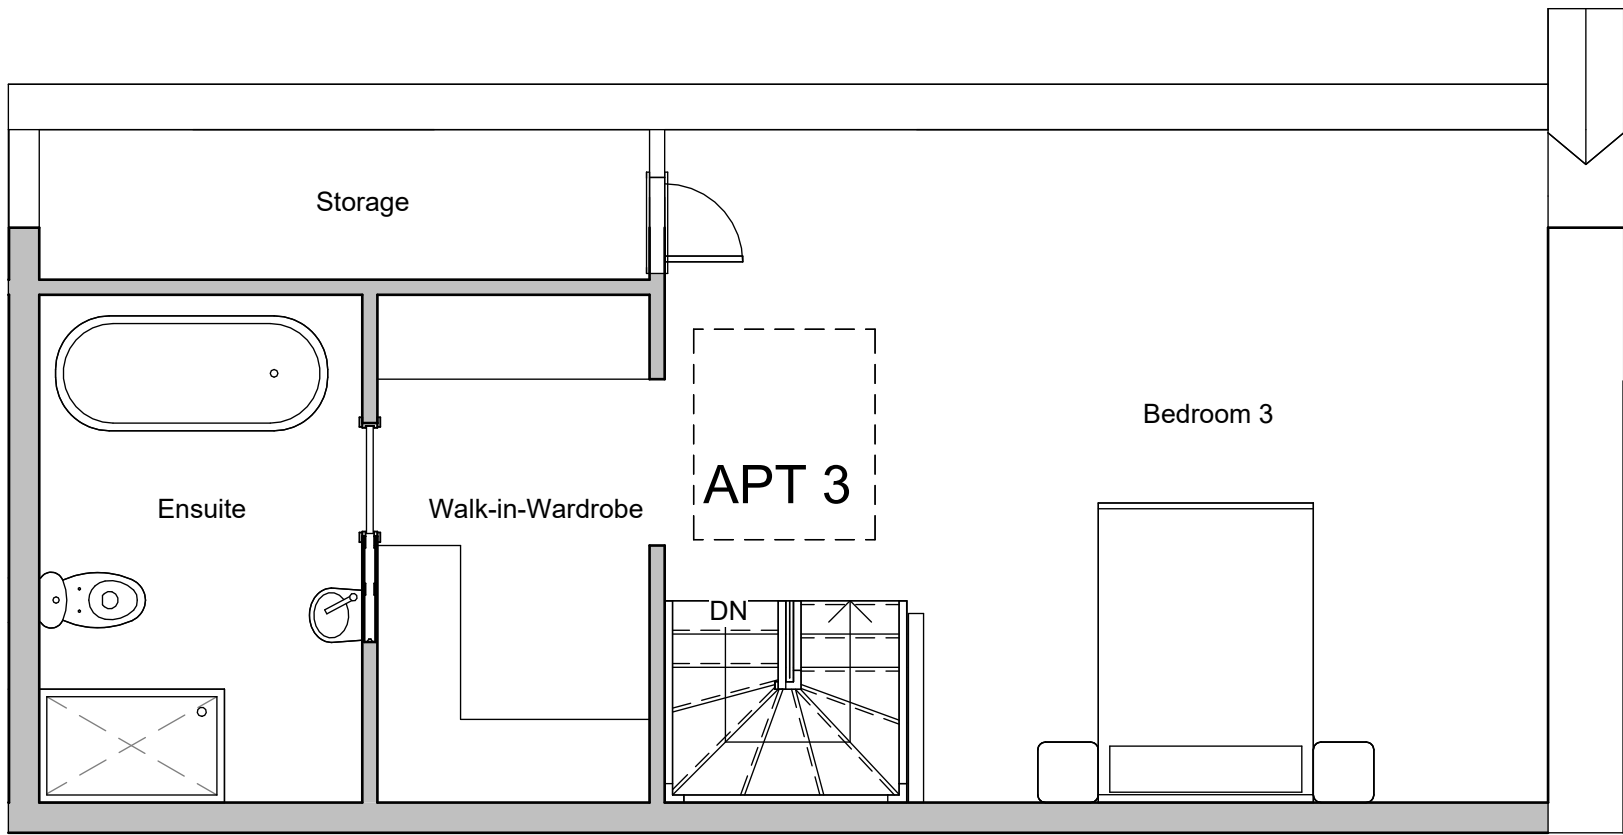


Attic


Apartment 4

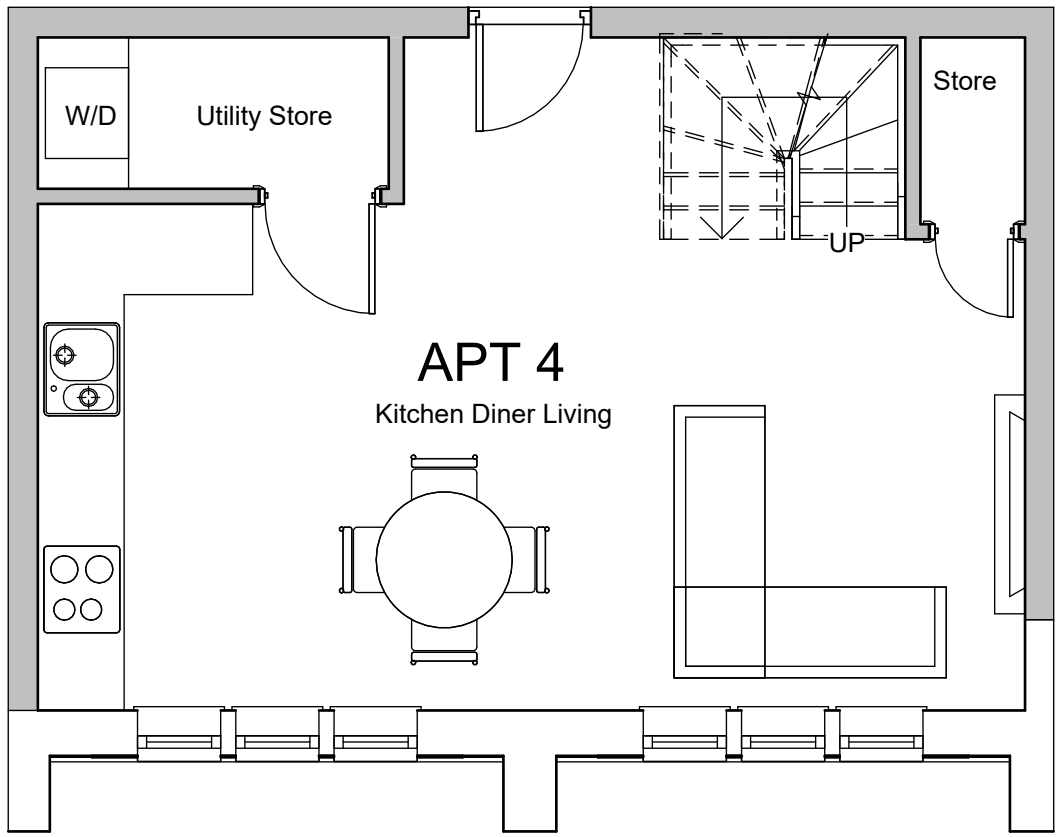

Ground Floor

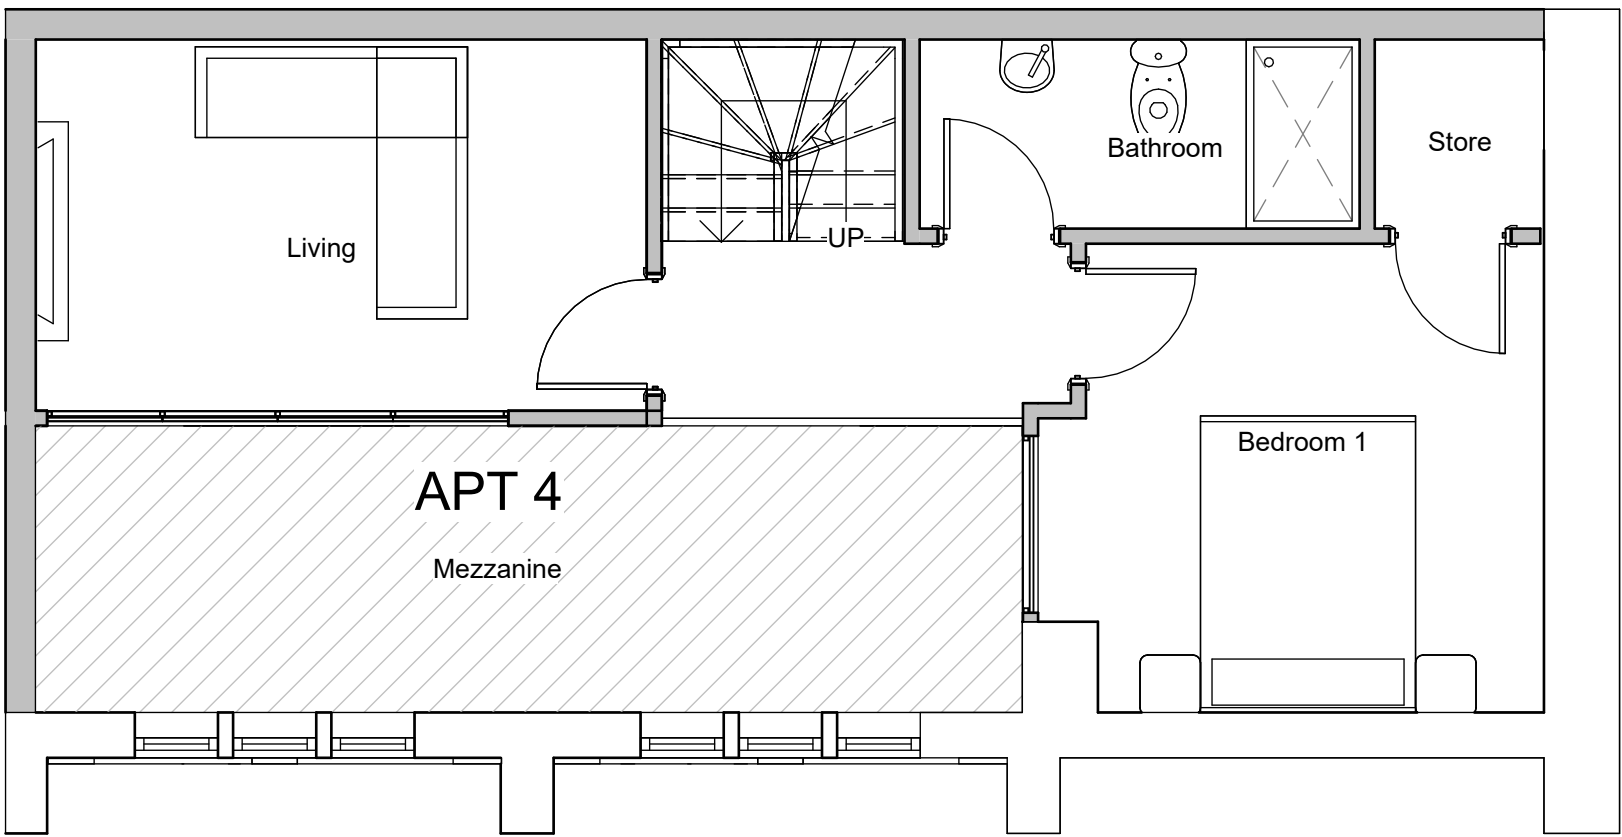


First Floor

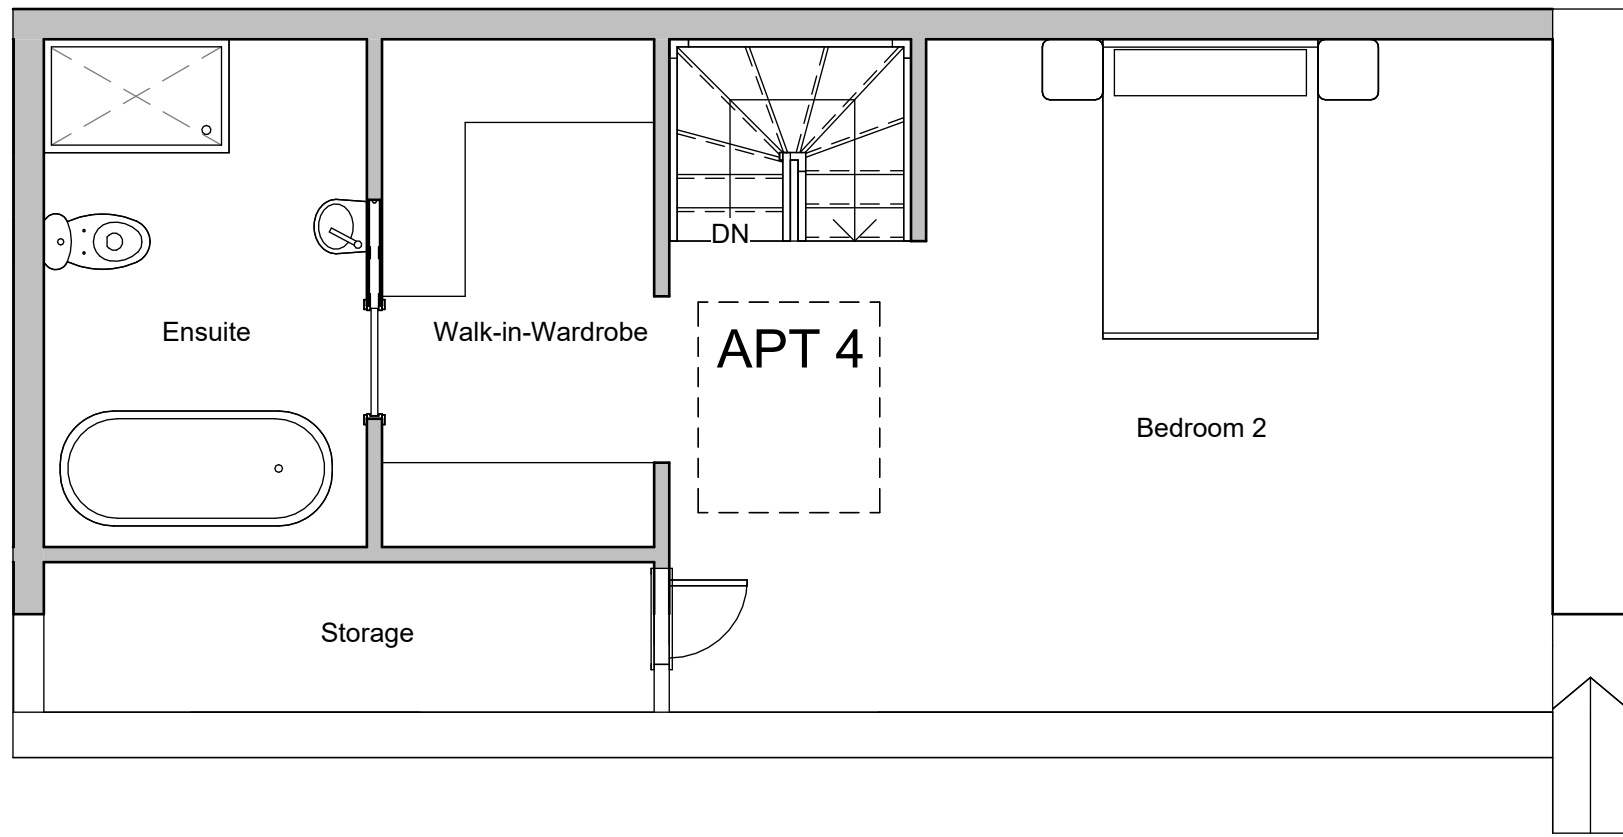

Attic


Rev	Description	Date	IMPORTANT NOTE: 1. ALL DIMENSIONS ARE IN MILLIMETRES. 2. DO NOT SCALE FROM THIS DRAWING. 3. ALL MEASUREMENTS ARE DEEMED TO BE FOR DESIGN PURPOSES ONLY. ANY ANOMOLIES MUST BE REPORTED TO ALL PARTIES PRIOR TO ANY CONSTRUCTION WORKS. 4. THE CONTRACTOR IS TO CHECK AND VERIFY ALL DIMENSIONS ON SITE, PRIOR TO COMMENCEMENT OF CONSTRUCTION WORKS. 5. ALL INFORMATION HEREON IN IS THE COPYRIGHT OF PROQUANT ESTIMATING LTD. COPYING IN FULL OR IN PART IS FORBIDDEN WITHOUT WRITTEN PERMISSION FROM PROQUANT ESTIMATING LTD. Notes: INTERNAL AREA: APT 1: 103m² APT 2: 103m² APT 3: 101m² APT 4: 101m² APT 5: 66m² APT 6: 64m²	HONEYMAN DEVELOPMENTS	Project Address:		Client:	
1	Parking Location shown	17-10-23			180 Whitehall Road, Rochdale, OL12 0RZ		Mrs D Jackson	
2	Glazing amendment	09-01-24			Proposed Floor Plans		Drawn by: B.Coates	
3	CO comments	22-01-24					Date: 15-02-23	
							Scale: 1:50 1:100 @ A1	
							Drawing Number: 57714_3	

Apartment 5

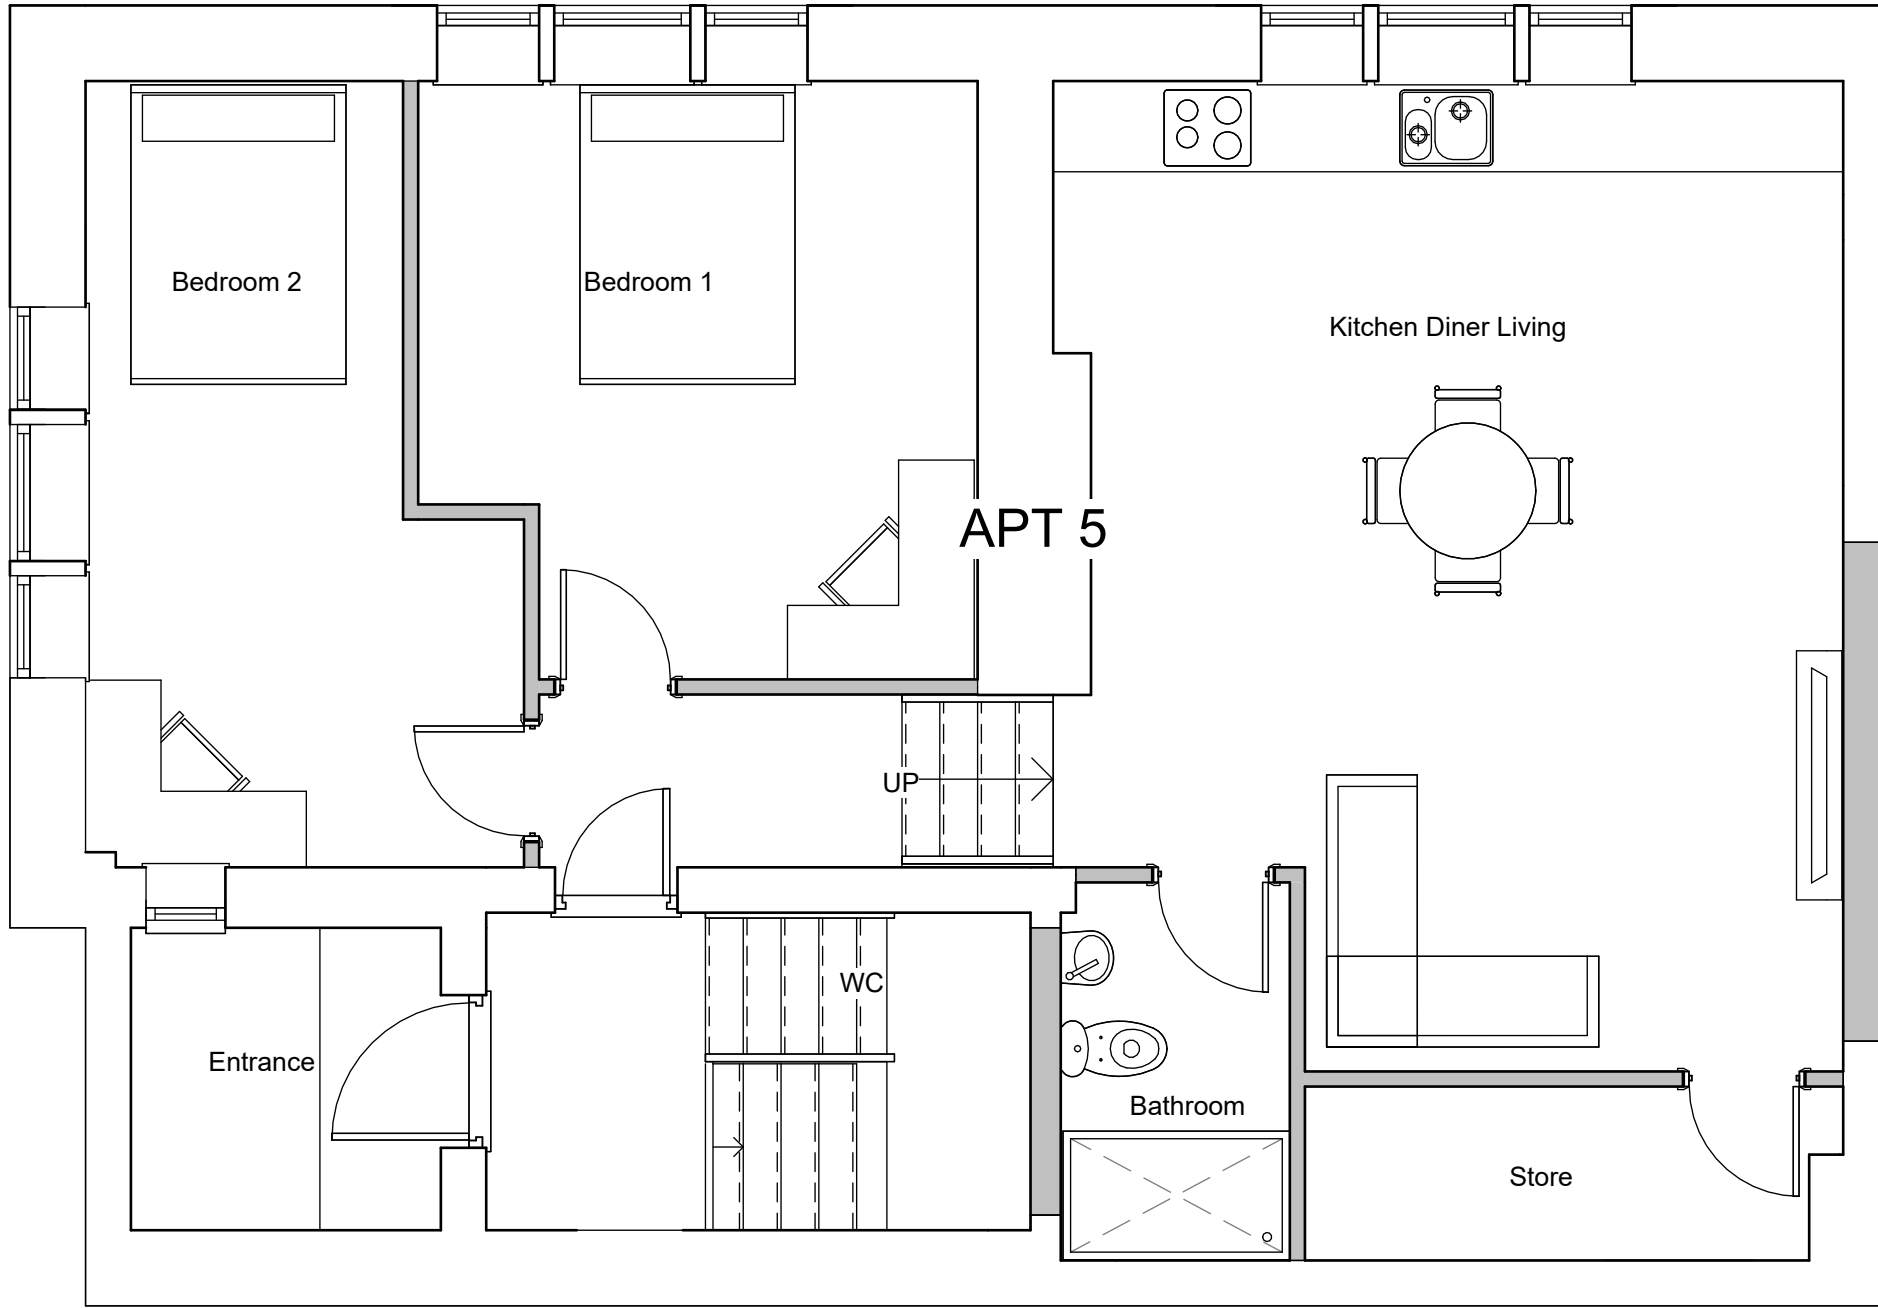

Ground Floor

Apartment 6

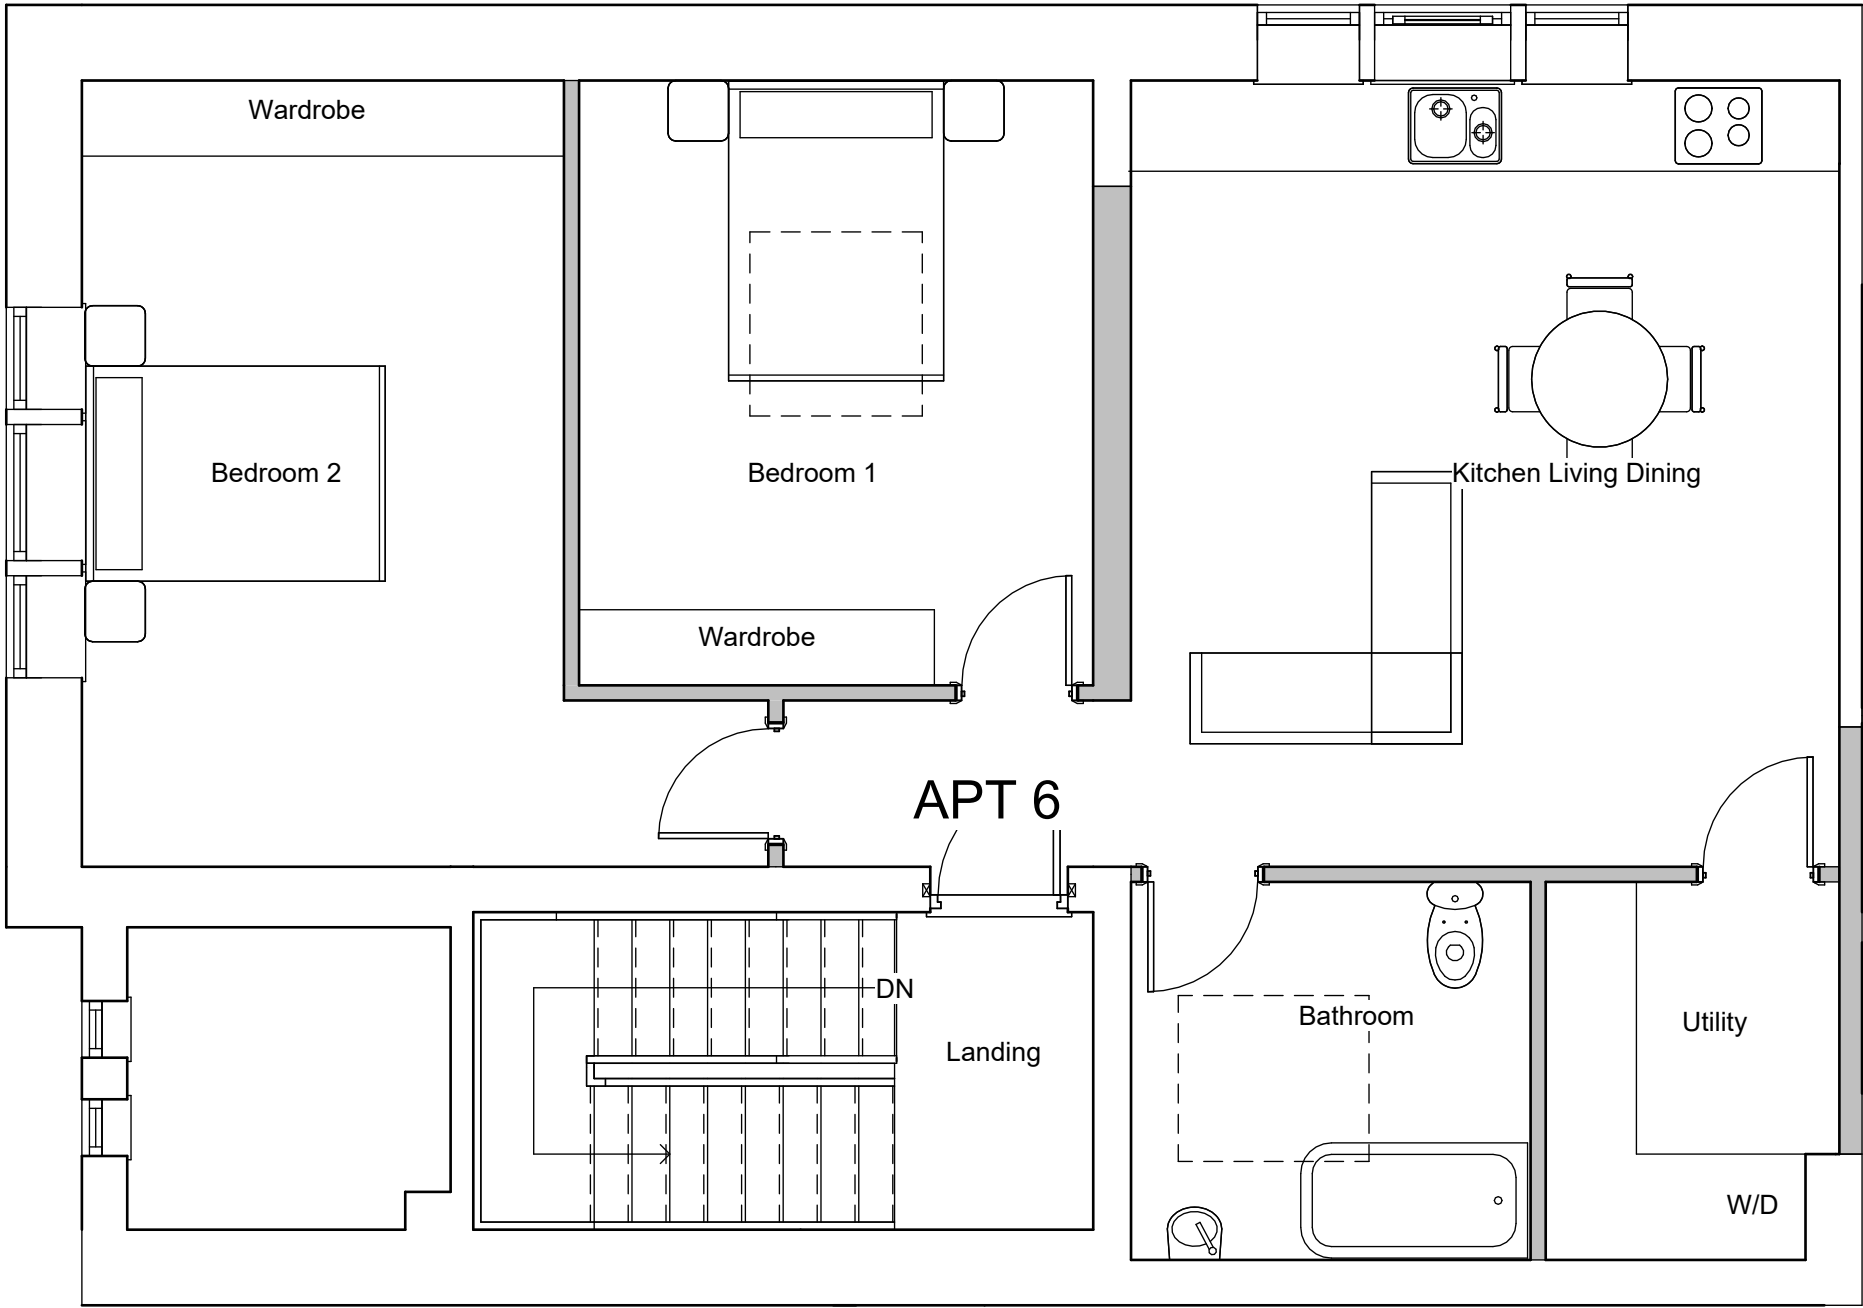

First Floor

			IMPORTANT NOTE: 1. ALL DIMENSIONS ARE IN MILLIMETRES. 2. DO NOT SCALE FROM THIS DRAWING. 3. ALL MEASUREMENTS ARE DEEMED TO BE FOR DESIGN PURPOSES ONLY. ANY ANOMOLIES MUST BE REPORTED TO ALL PARTIES PRIOR TO ANY CONSTRUCTION WORKS. 4. THE CONTRACTOR IS TO CHECK AND VERIFY ALL DIMENSIONS ON SITE, PRIOR TO COMMENCEMENT OF CONSTRUCTION WORKS. 5. ALL INFORMATION HEREON IN IS THE COPYRIGHT OF PROQUANT ESTIMATING LTD. COPYING IN FULL OR IN PART IS FORBIDDEN WITHOUT WRITTEN PERMISSION FROM PROQUANT ESTIMATING LTD.	Notes: INTERNAL AREA: APT 1: 103m² APT 2: 103m² APT 3: 101m² APT 4: 101m² APT 5: 66m² APT 6: 64m²	HONEYMAN DEVELOPMENTS	Project Address: 180 Whitehall Road, Rochdale, OL12 0RZ		Client: Mrs D Jackson	
Drawn by: B.Coates									
Date: 15-02-23									
Title: Proposed Floor Plans		Scale: 1:50 1:100 @ A1							
		Drawing Number: 57714_3							