


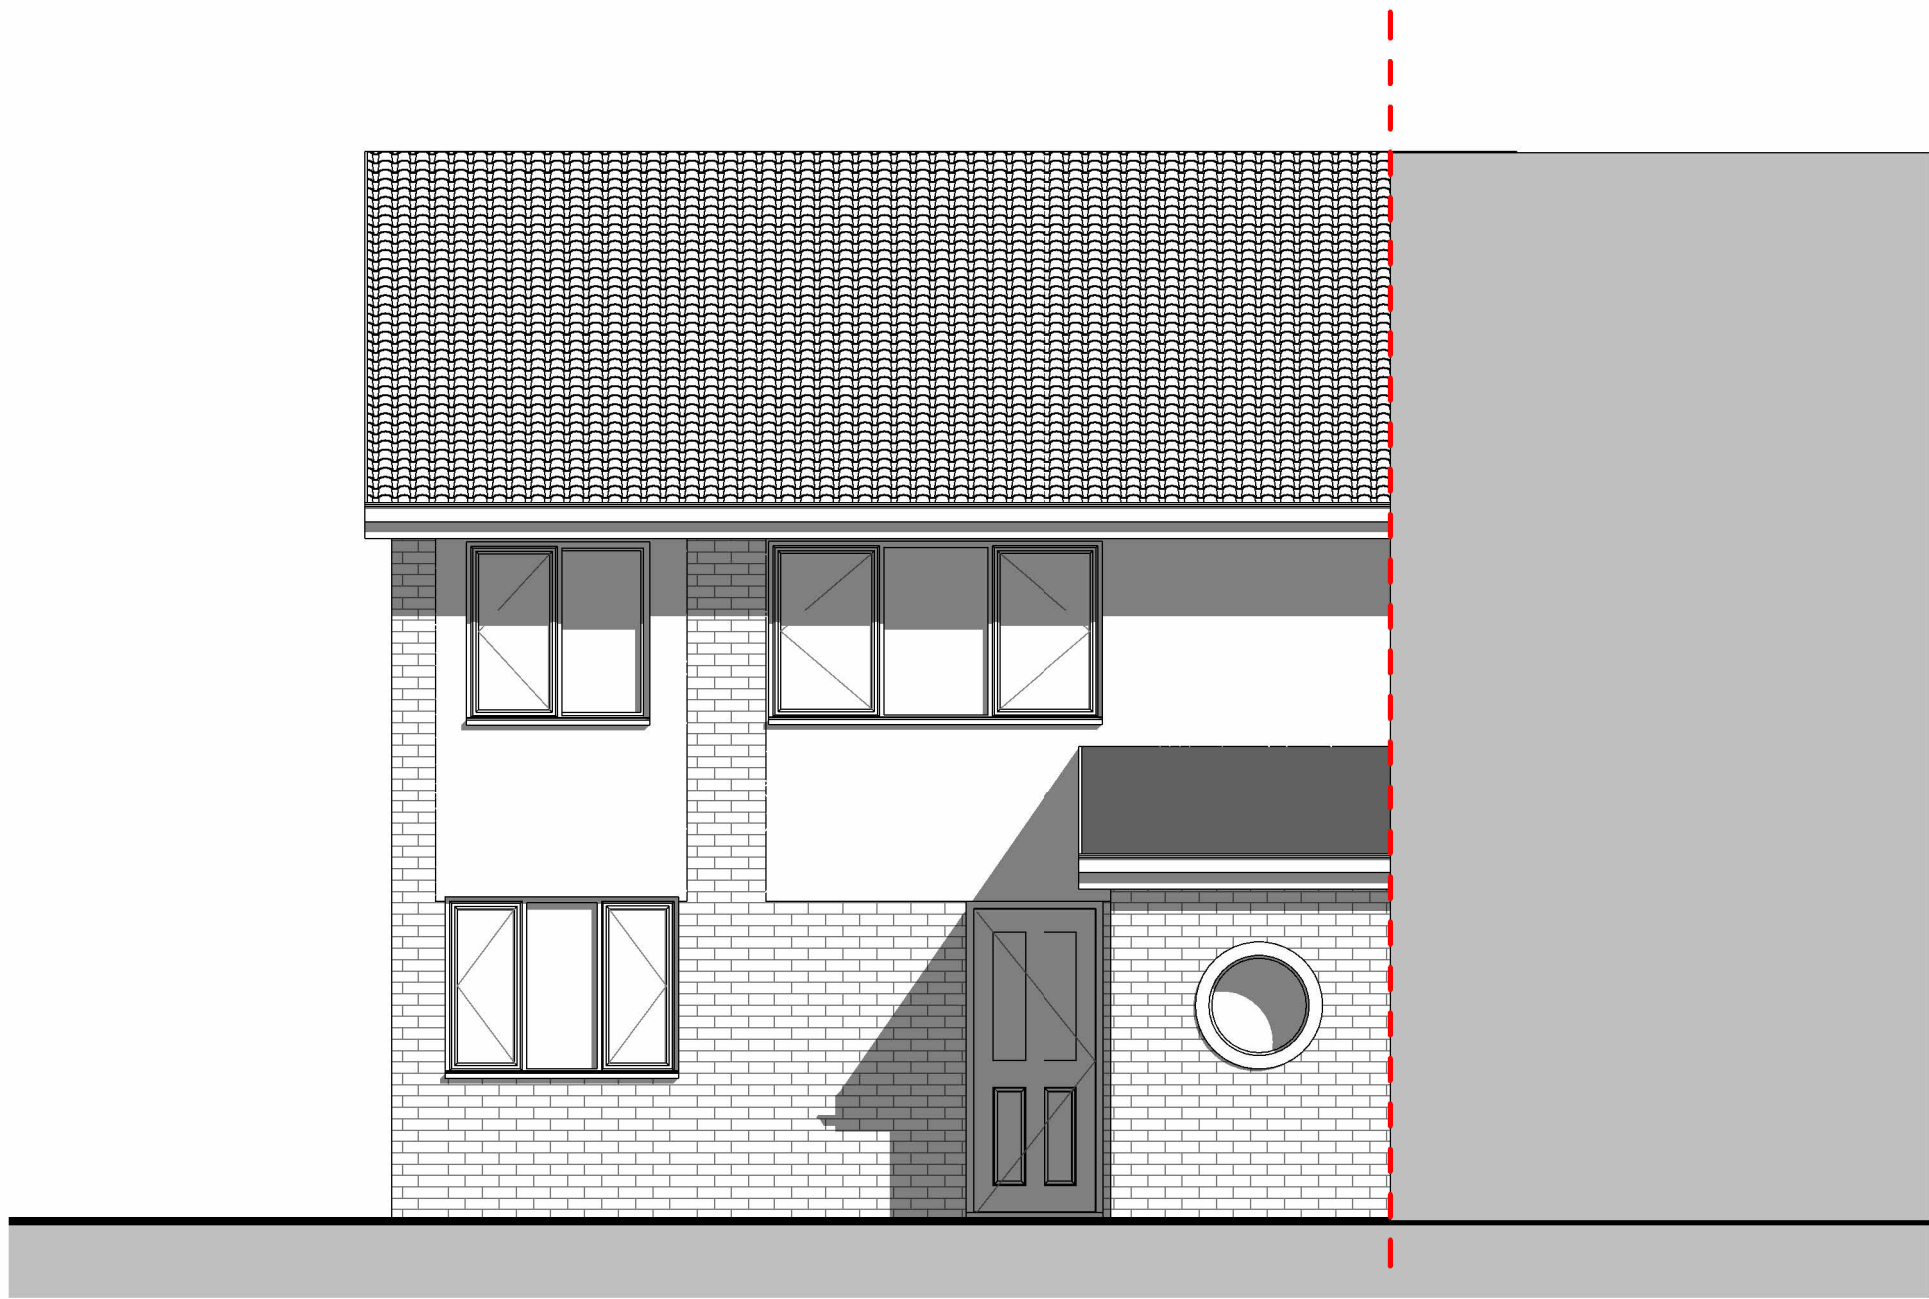
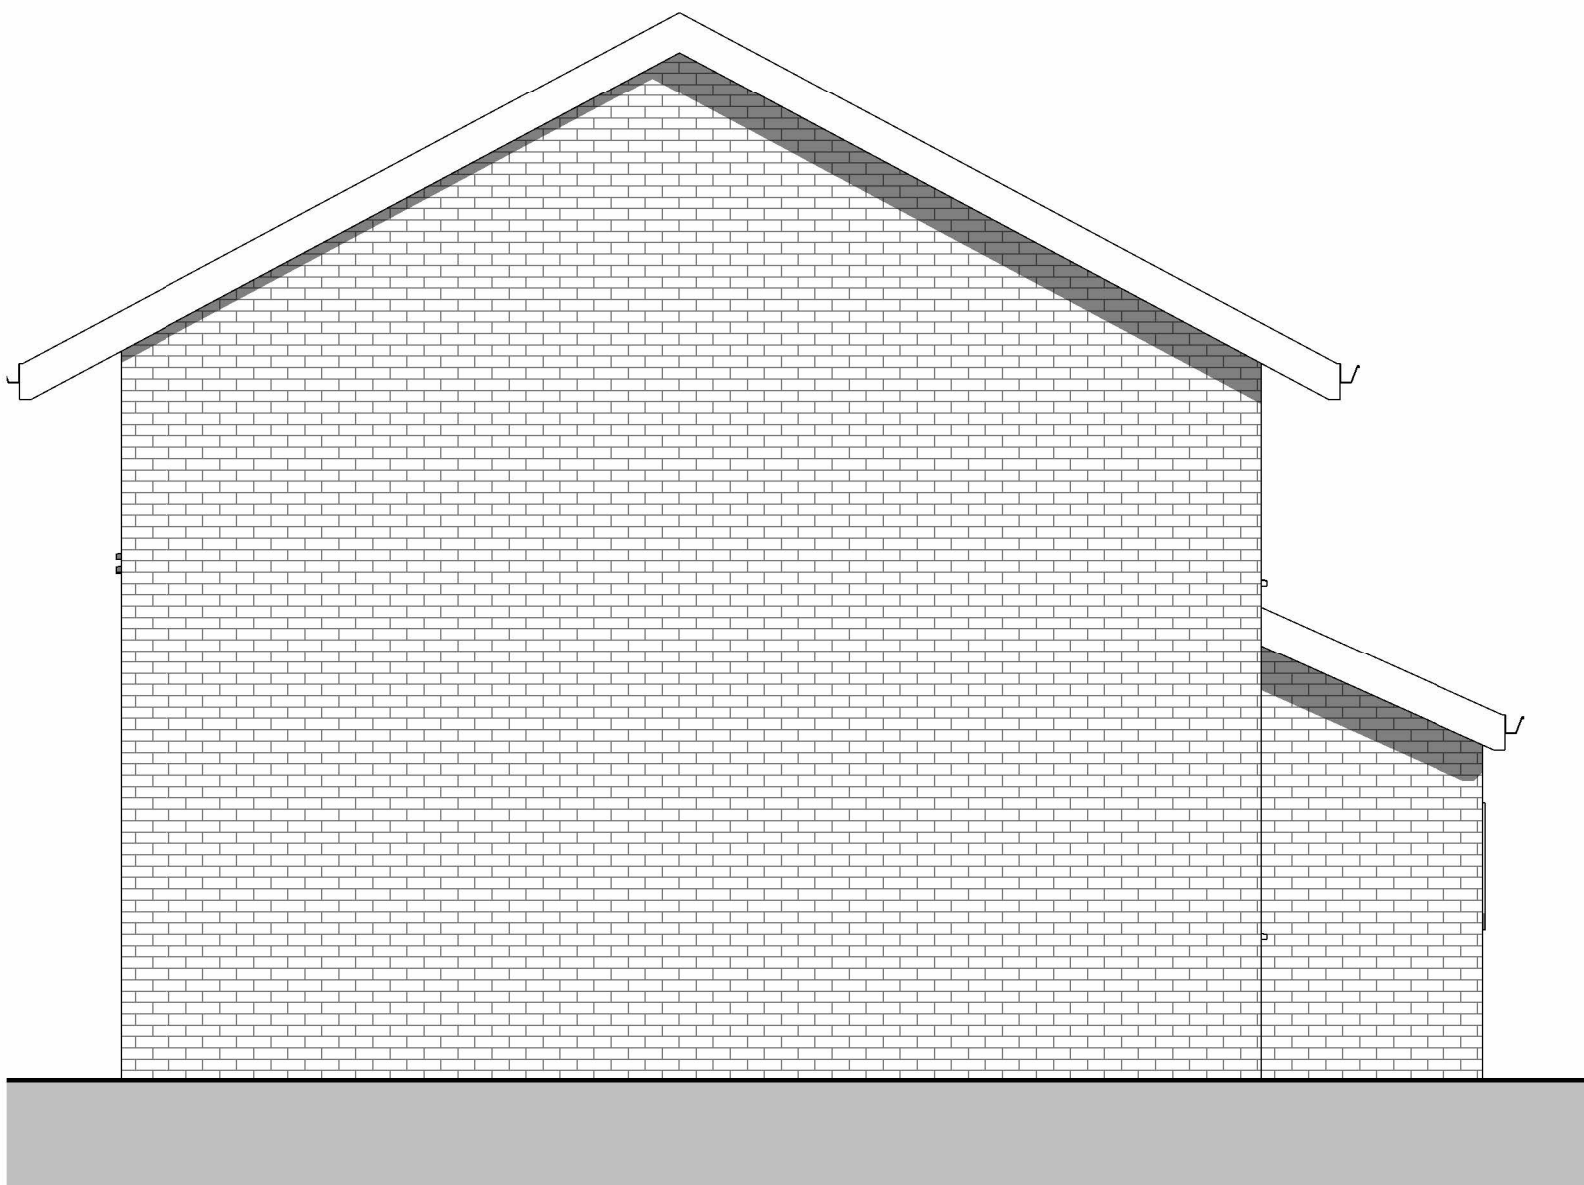


 



Front Elevation
1 : 50

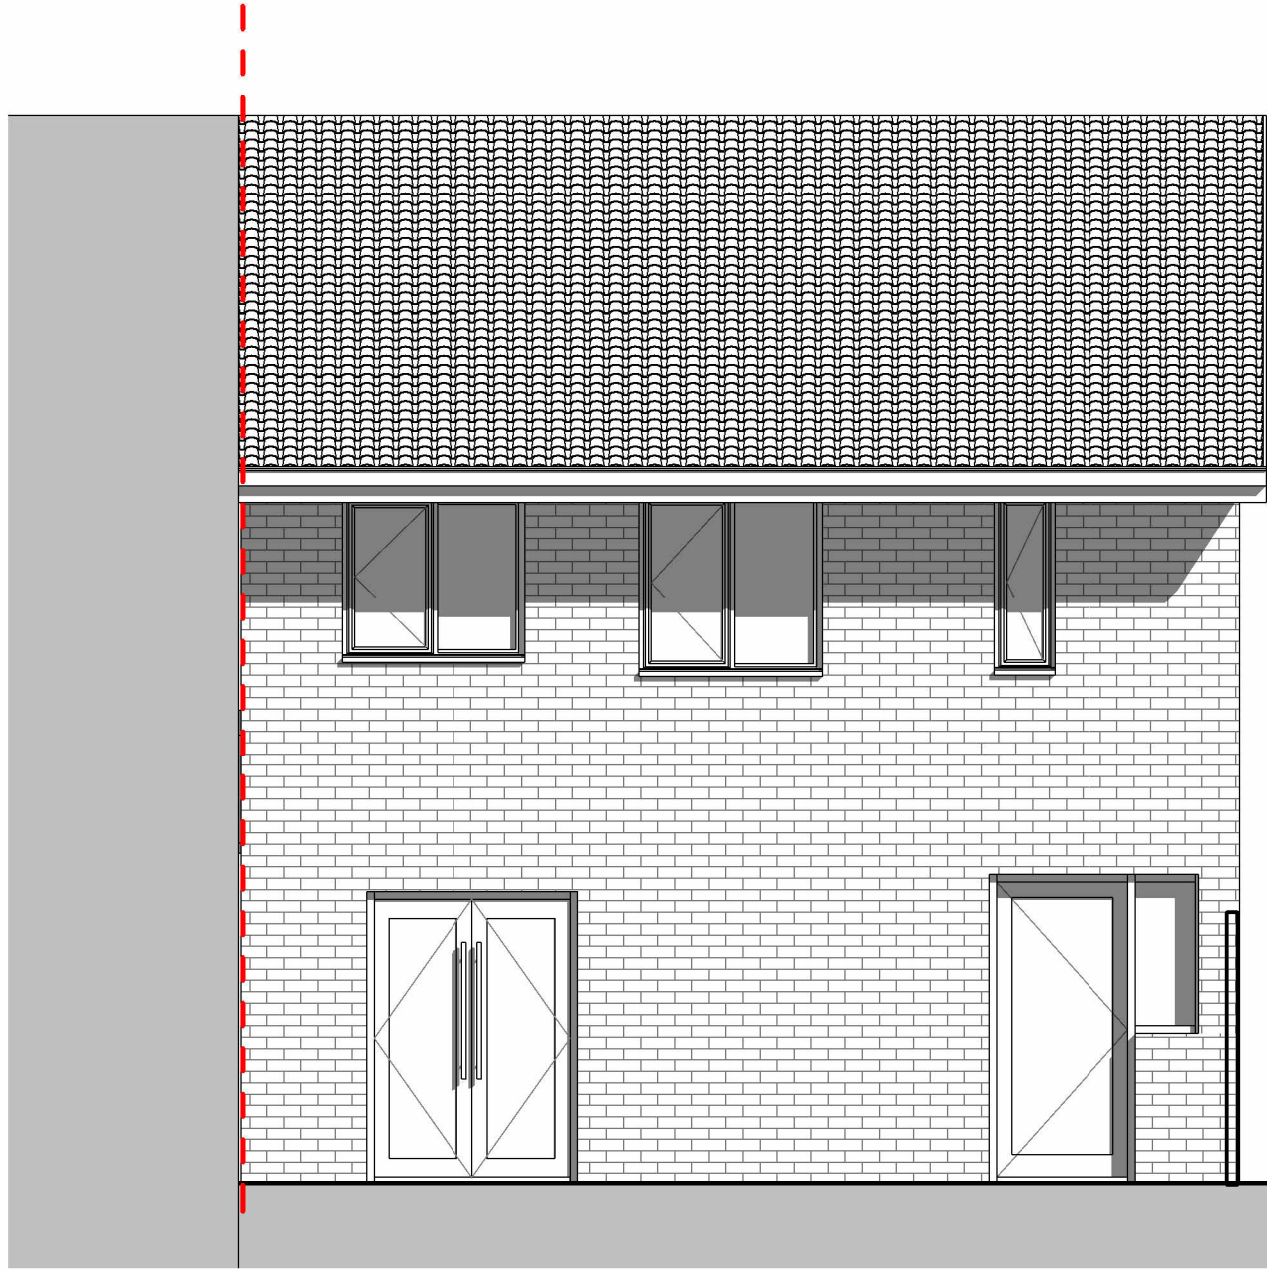



Side Elevation
1 : 50

 



Rear Elevation
1 : 50

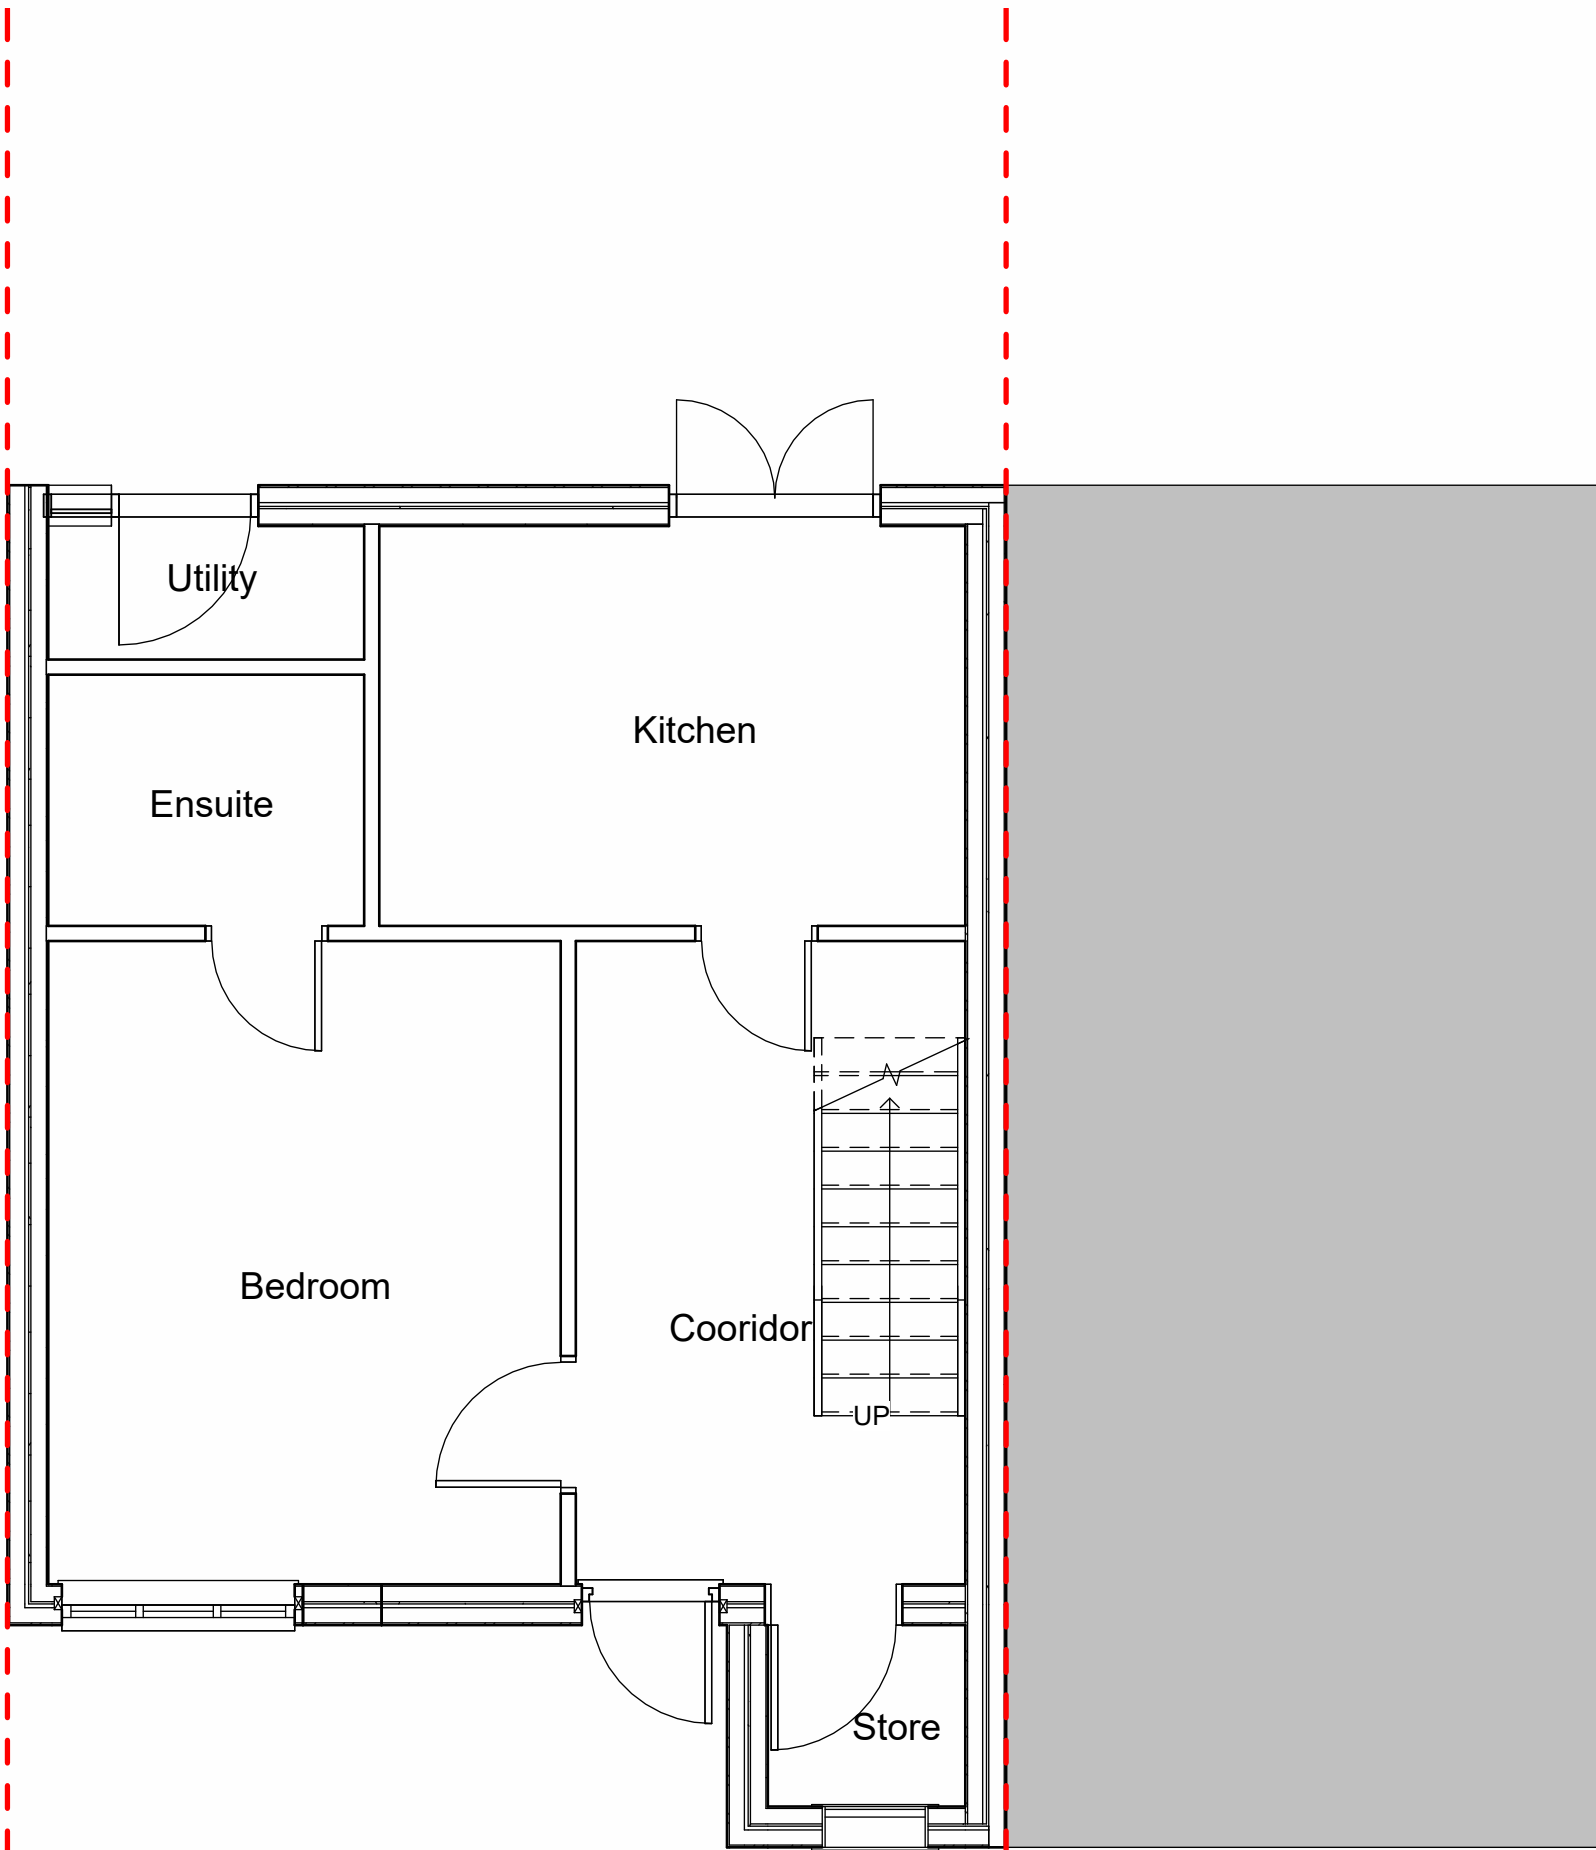 



Ground Floor Plan
1 : 50

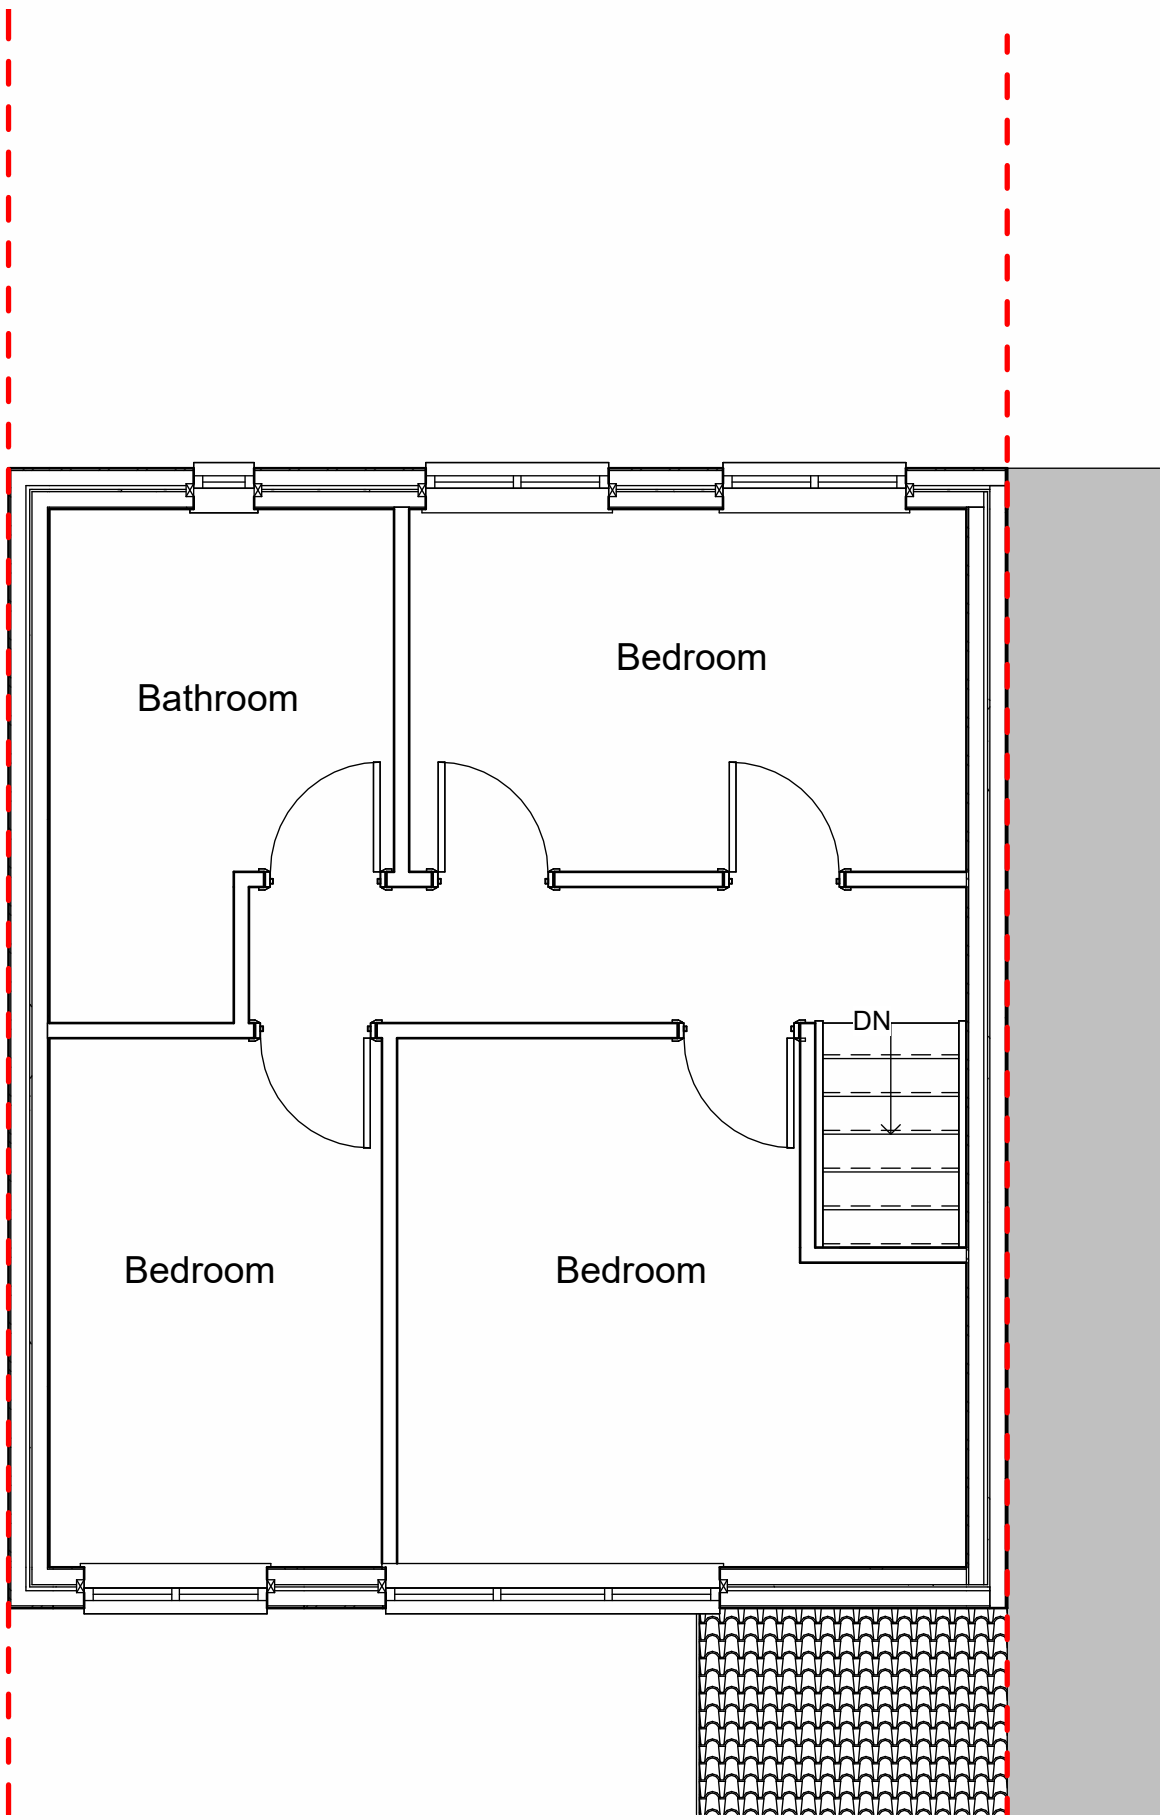 


First Floor plan
1 : 50

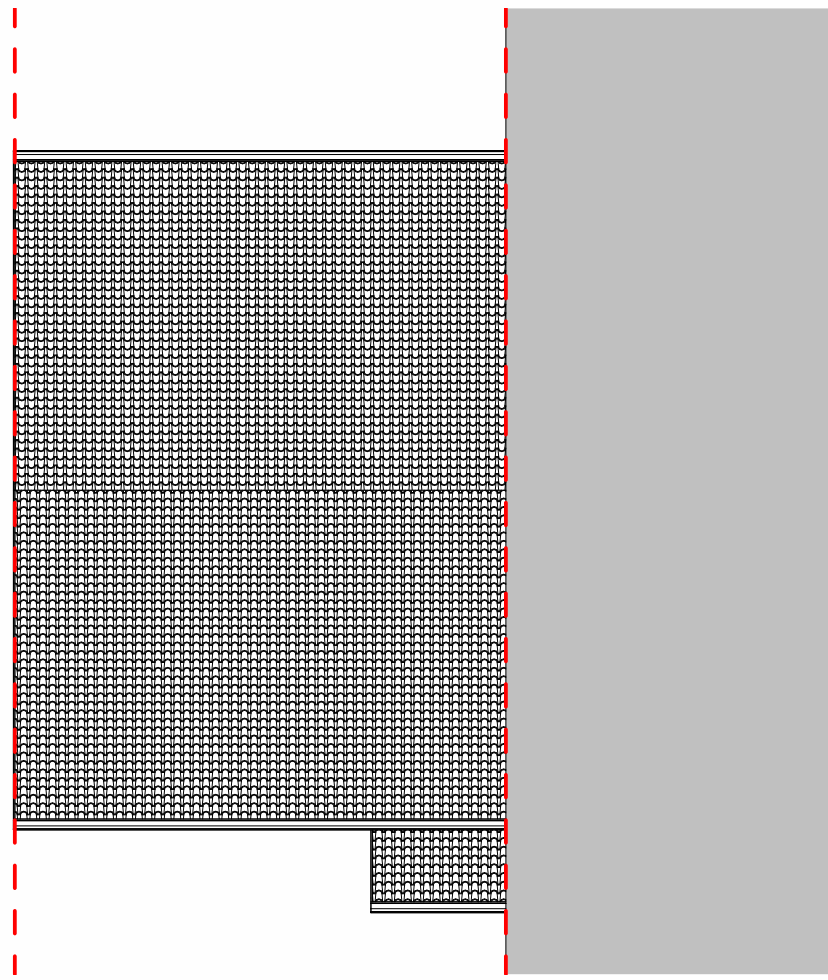 

Roof Plan
1 : 100

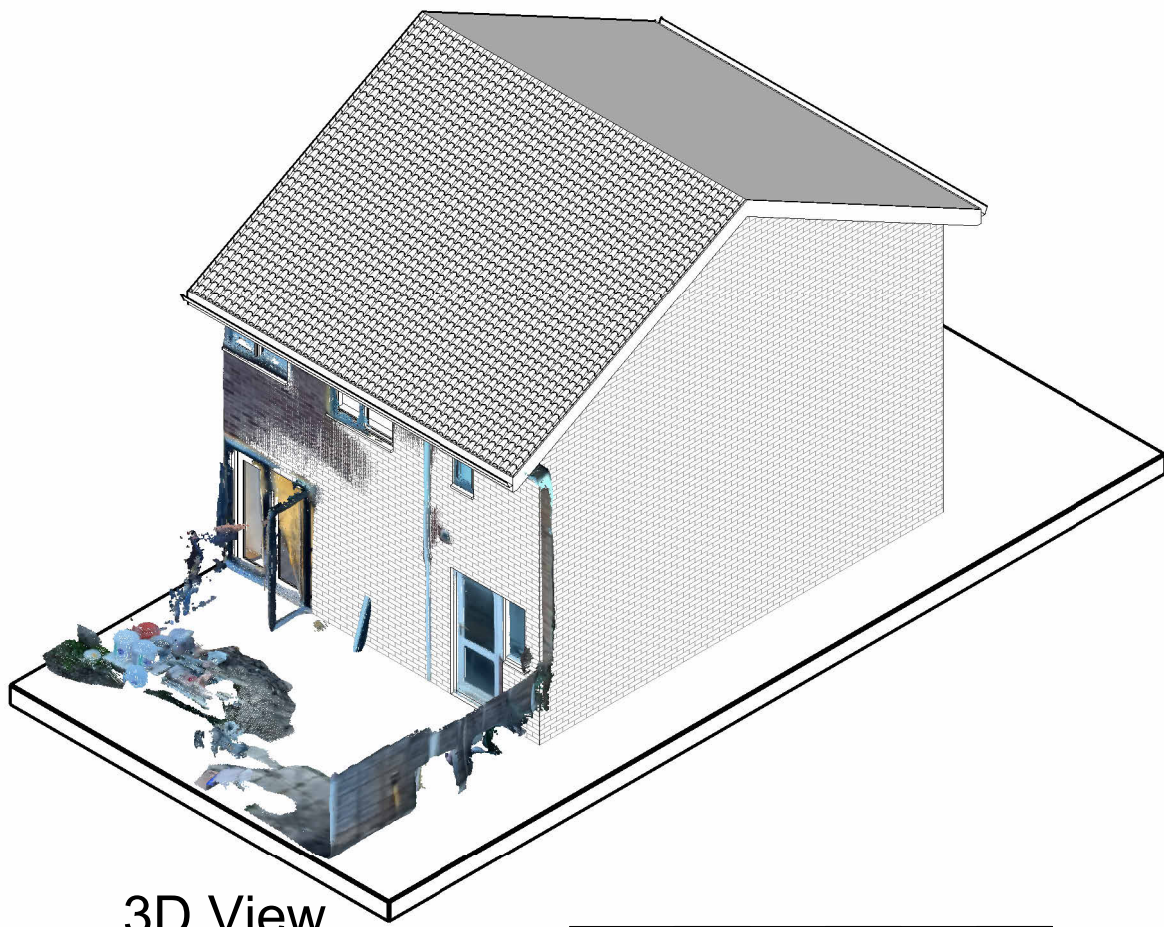 

3D View

 

Revision	Description	
Location		
Mr A. Kljuni 17 Glenwood Drive Middleton Greater Manchester M24 2TH		
Title		
Existing Plans and Elevations		
Scale	Drawing No.	Revision
As indicated @A1	24001 P03	