



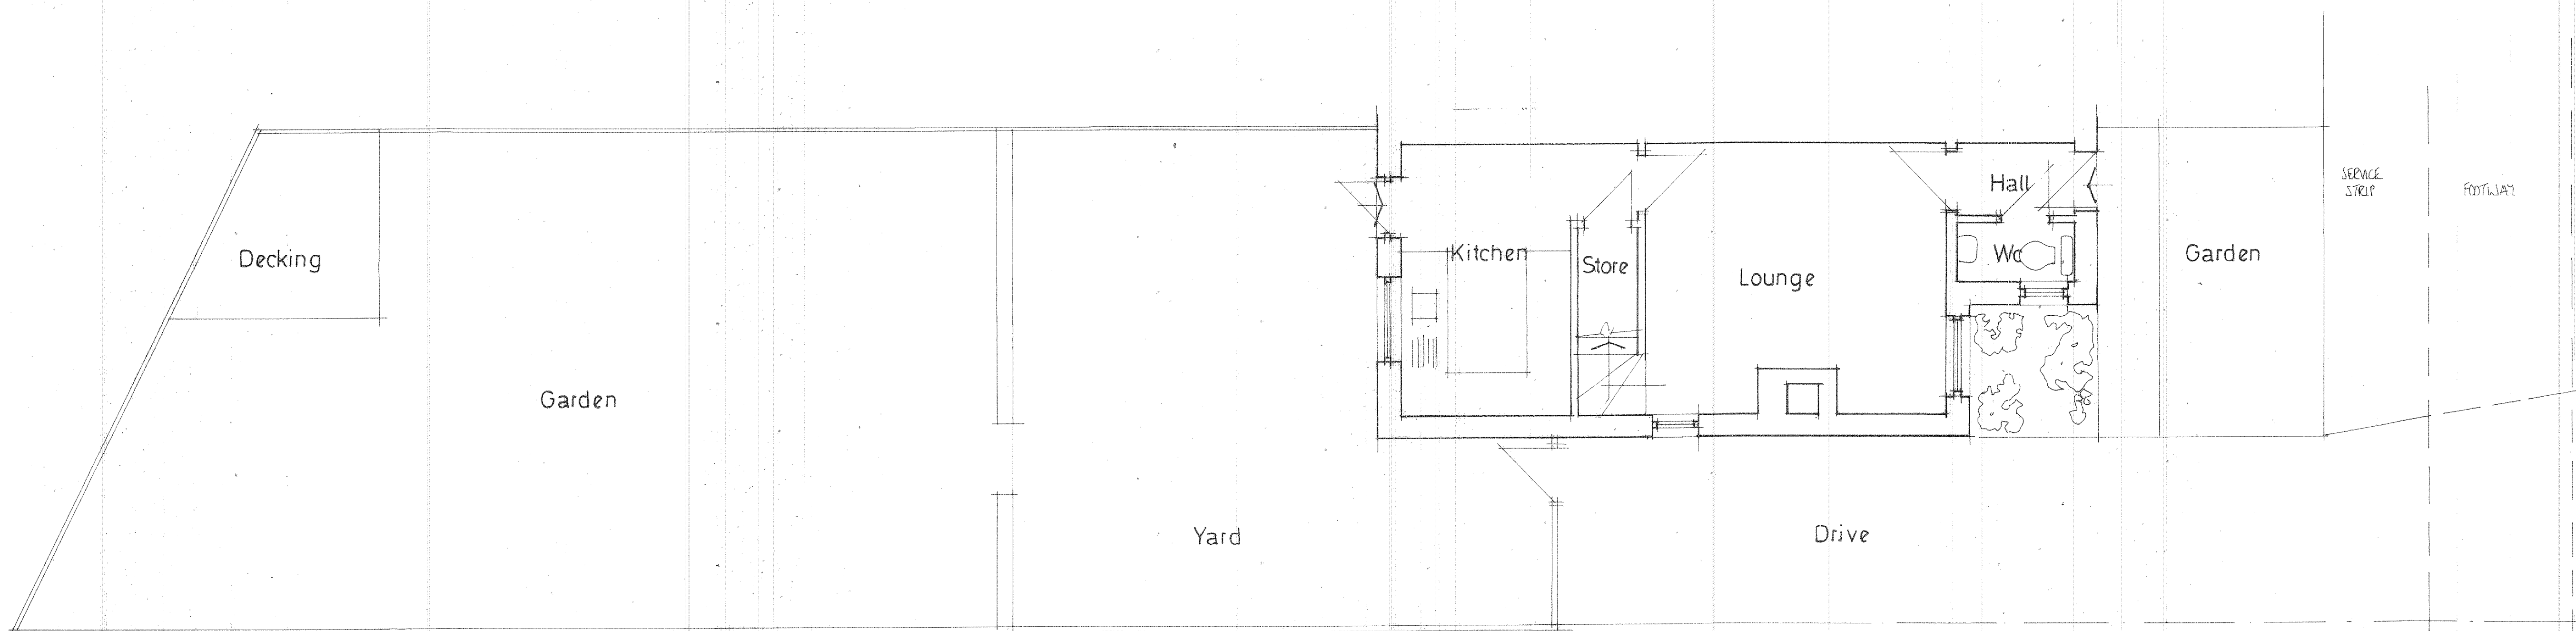

GROUND FLOOR PLAN

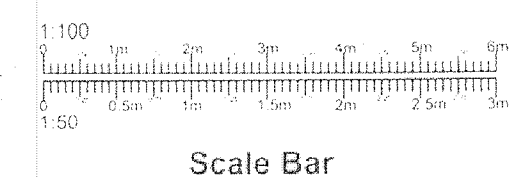

PROJECT
PROPOSED SINGLE STOREY
ORANGERY EXTENSION
TO REAR OF PROPERTY.
DRAWING TITLE
EXISTING LAYOUT.
CLIENT
MR. L. WILLIAMS.
ADDRESS
8, STUBBS ROAD,
ROCHDALE. OL11 2BB.
SCALE
SCALE 1:50@A1
DATE
JUN 2024.
DRAWING No
FO 06245905/1.