



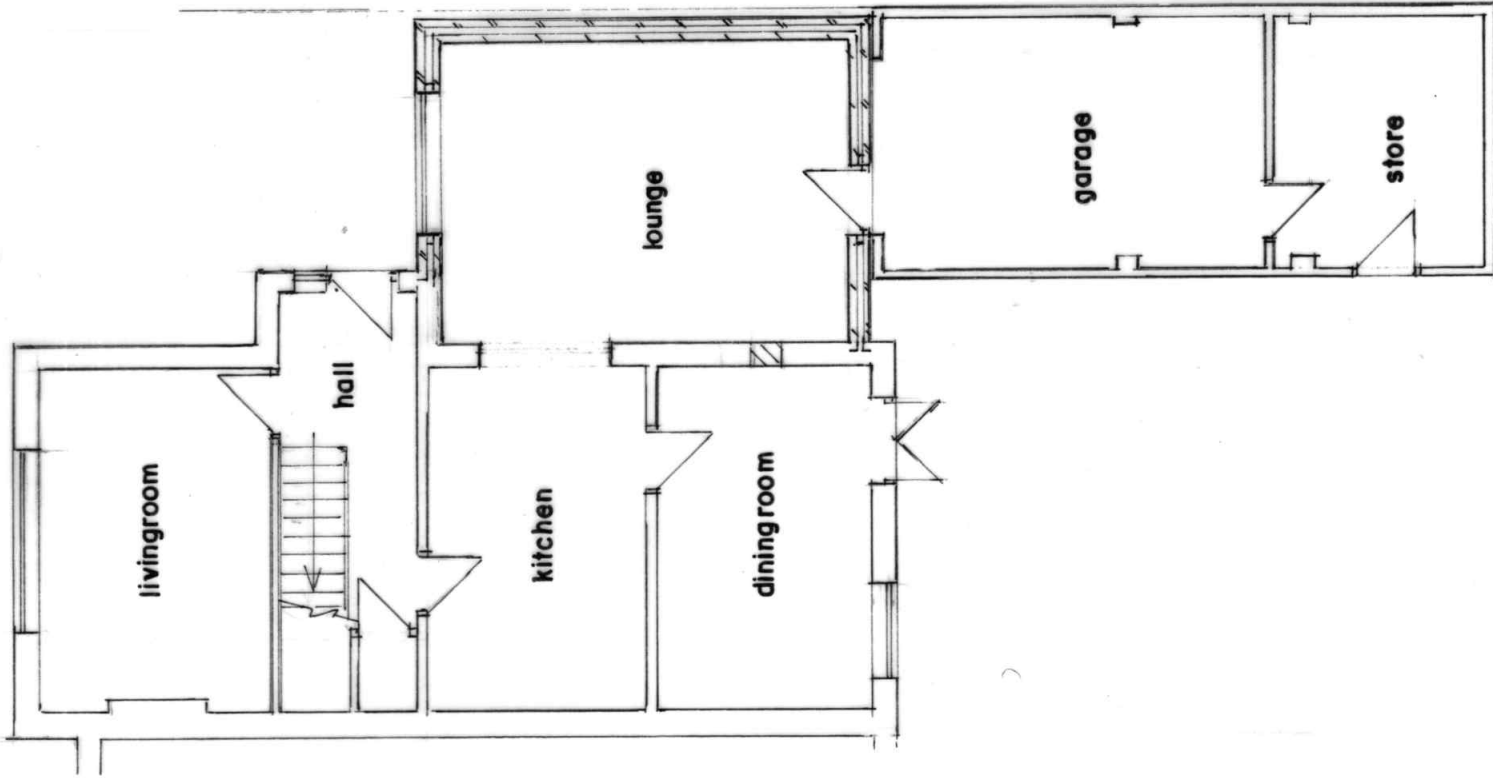

GROUND FLOOR PLAN
(PROPOSED)

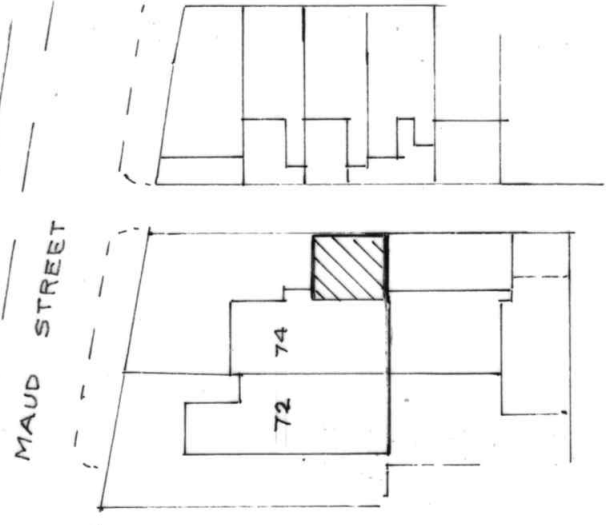

SITE PLAN
(PROPOSED)

BUILDING DESIGN SERVICES

M. FAROOQ
418 Bury Road Rochdale OL11 5EU.
Tel: 01706 712231 Mob: 07967605763

PROPOSED SINGLE STOREY SIDE EXTENSION AT
74 MAUD STREET ROCHDALE OL12 0EL

For: MR. KALEEM GHOURI

Plan

Scale 1:100

2223/2