

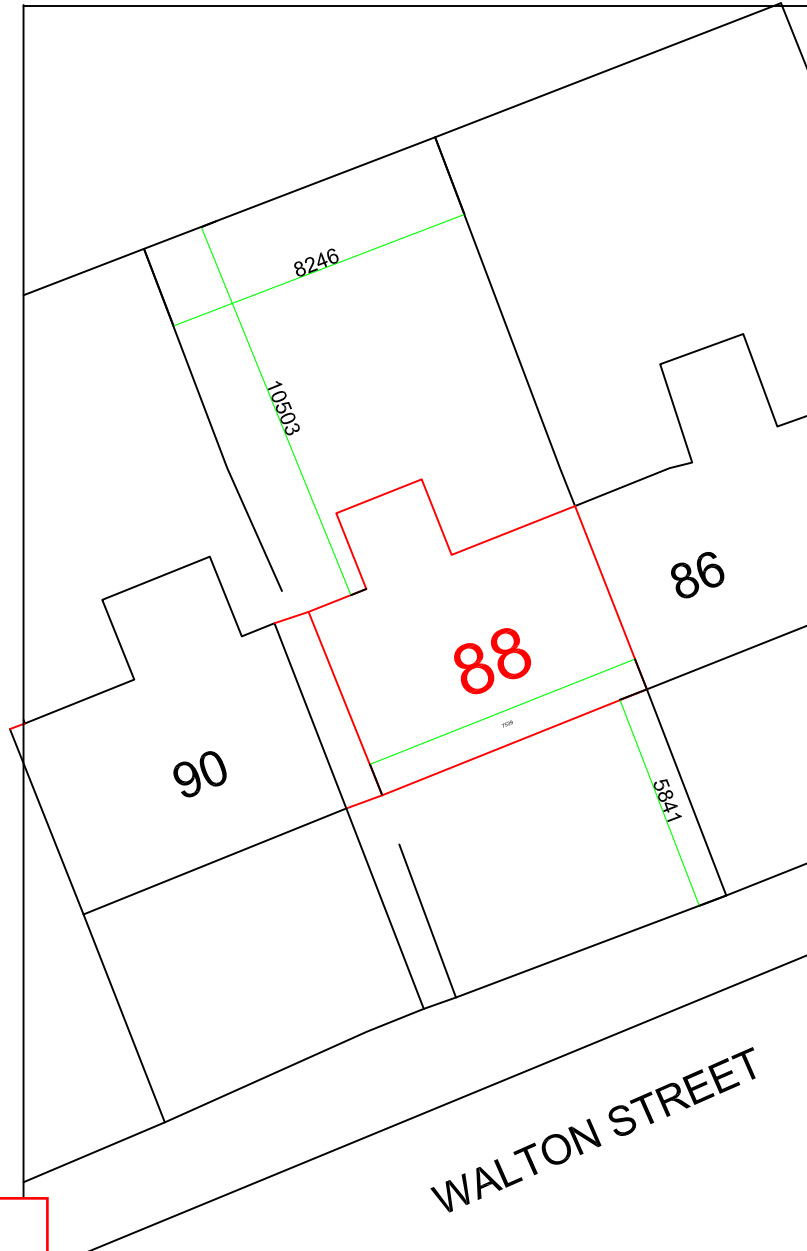


SCALE BAR 1:200

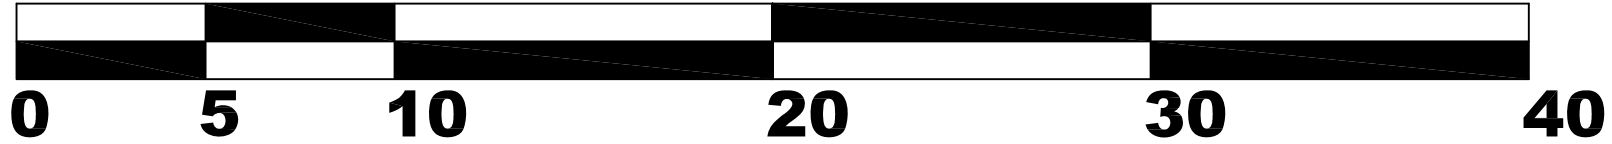

Existing Site Plan

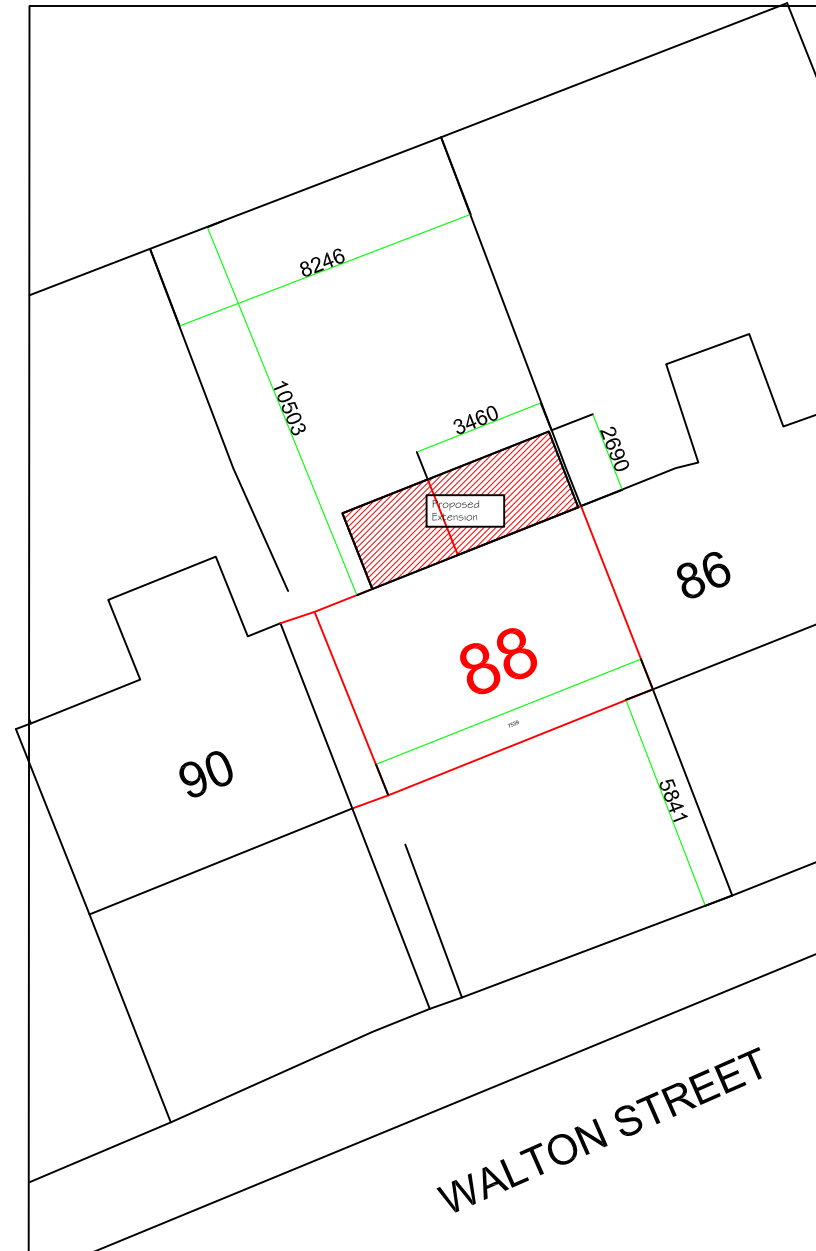

Proposed Site Plan

88 Walton Street
Block Plan
Scale: 1:200 @ A4