




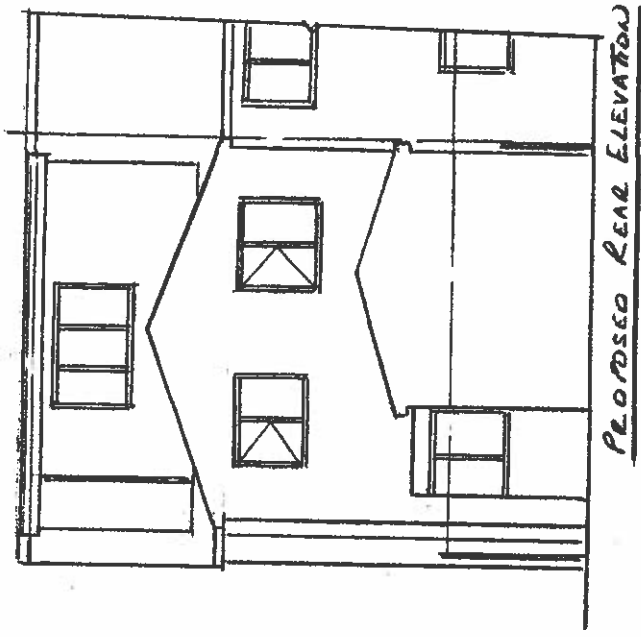


PROPOSED REAR ELEVATION

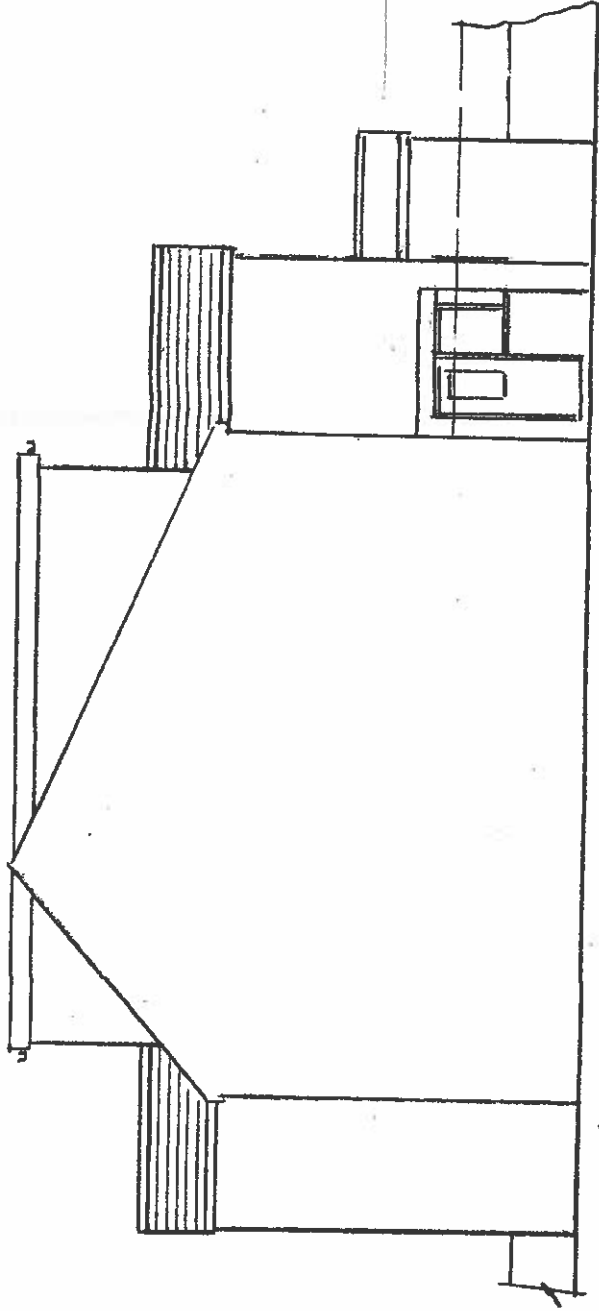


PROPOSED SIDE ELEVATION

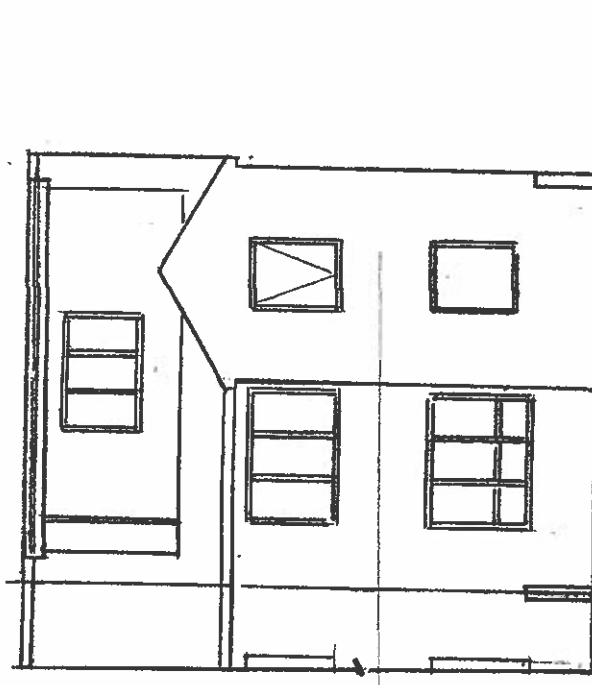


PROPOSED FRONT ELEVATION

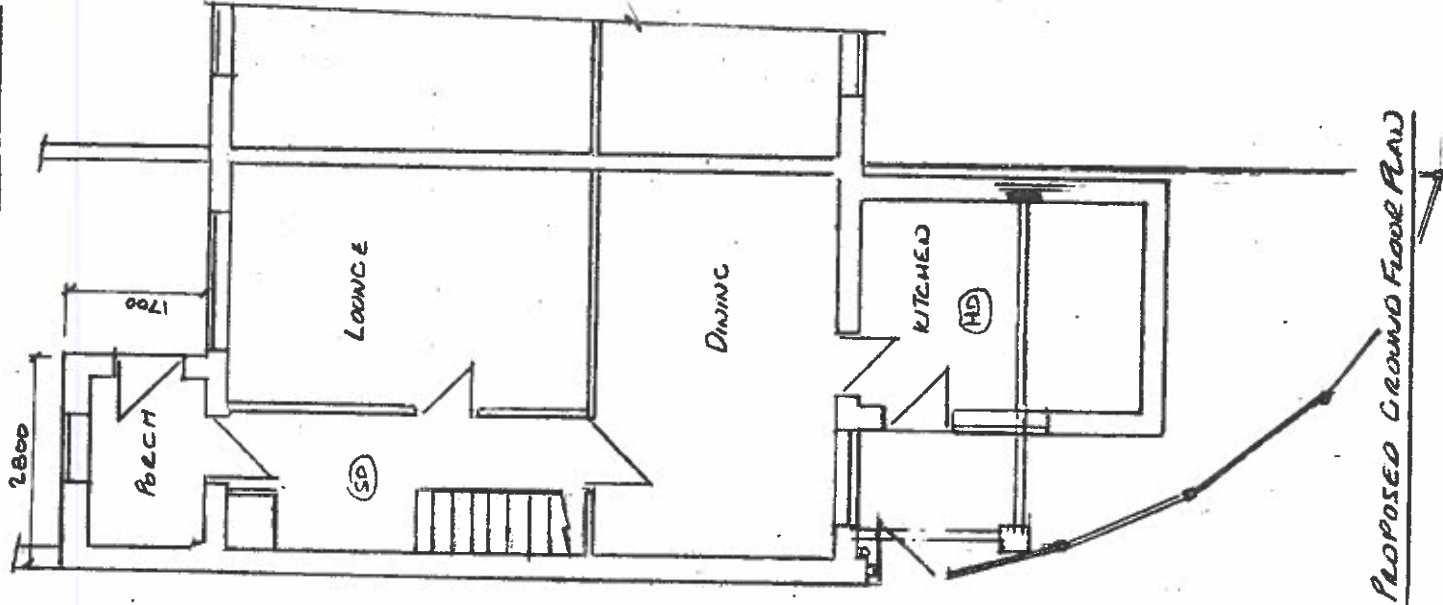


PROPOSED GROUND FLOOR PLAN

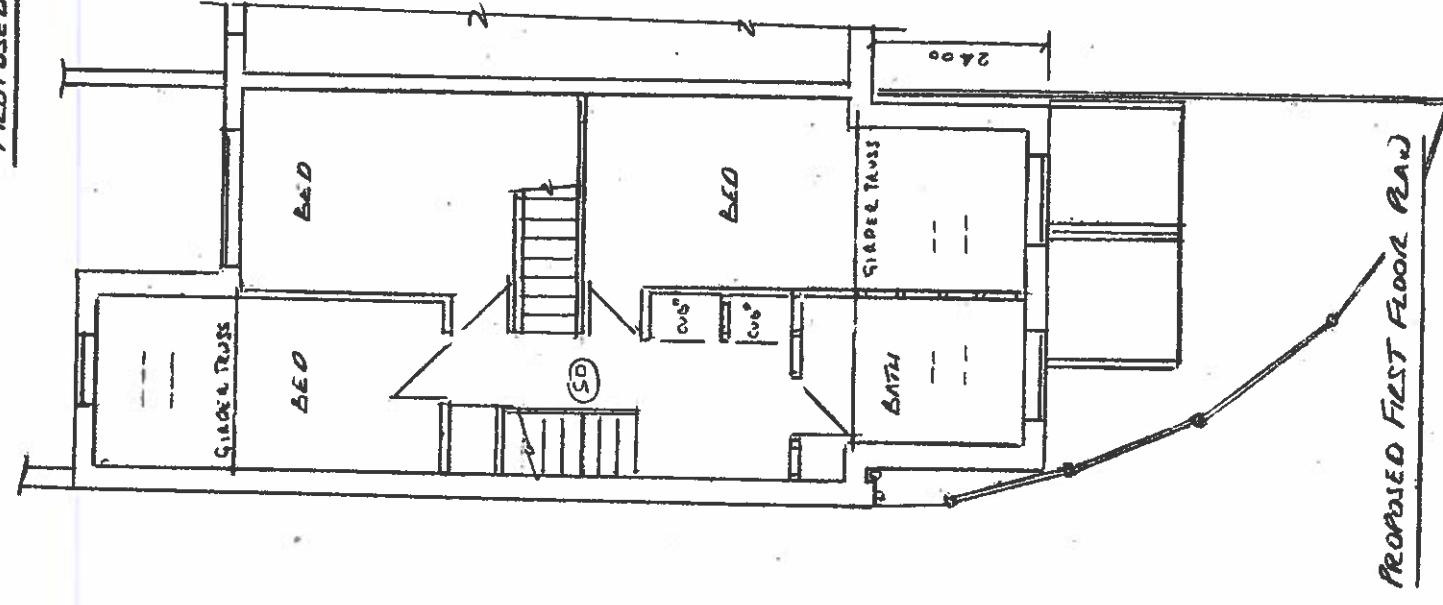

PROPOSED FIRST FLOOR PLAN

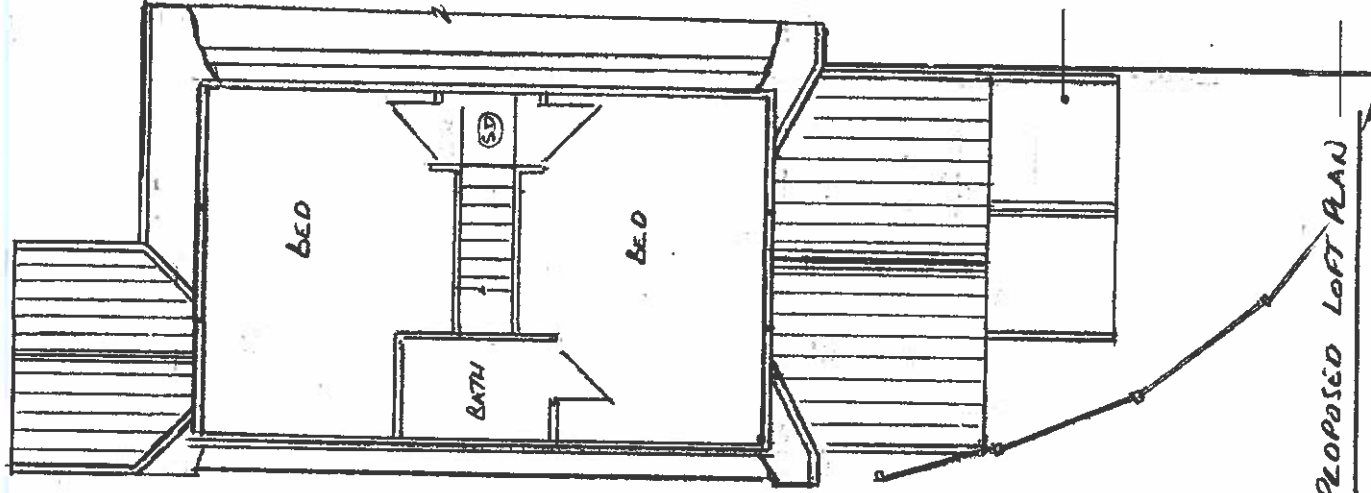

PROPOSED LOFT PLAN

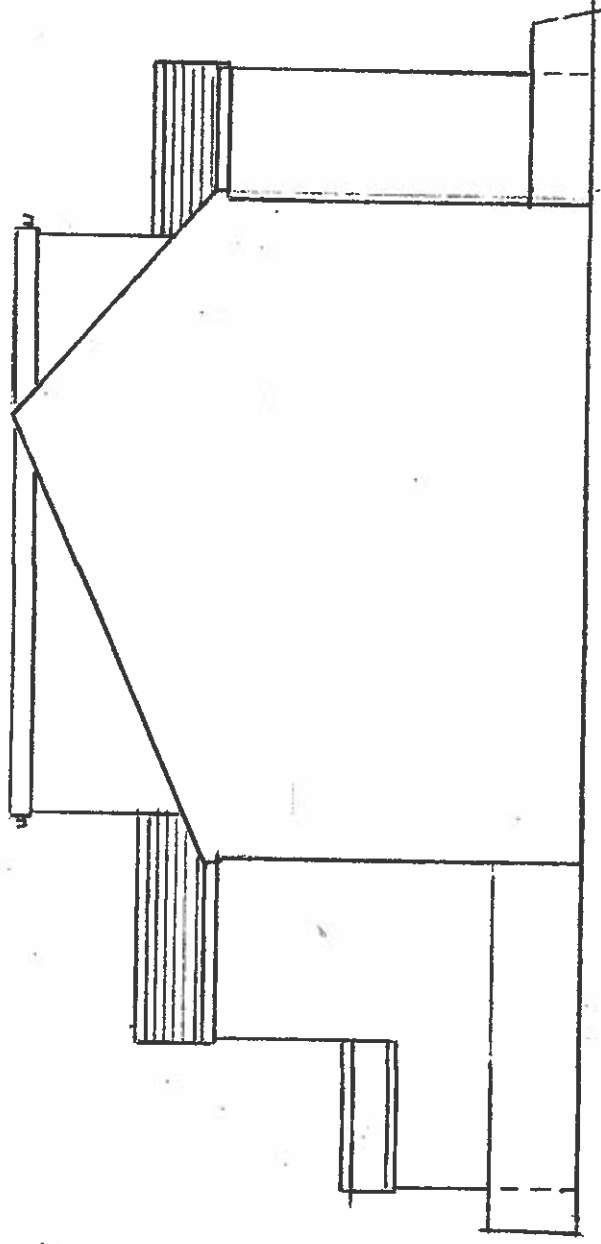

PROPOSED SIDE ELEVATION

Rochdale BC
20 APR 2023
Planning and Development
Service

Thompson Designs
Tel 0161 705 1458 Mob 07884 318634
Sheet 2
Propose Plans and Elevations
2 Lobley Close
Rochdale OL12 9SQ
Scale 1:100 @ A3 Date March 2023