
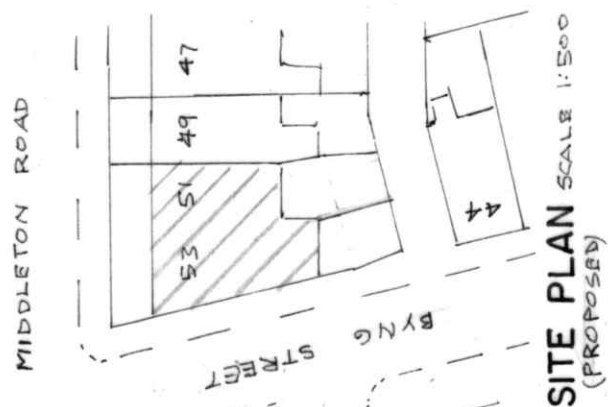
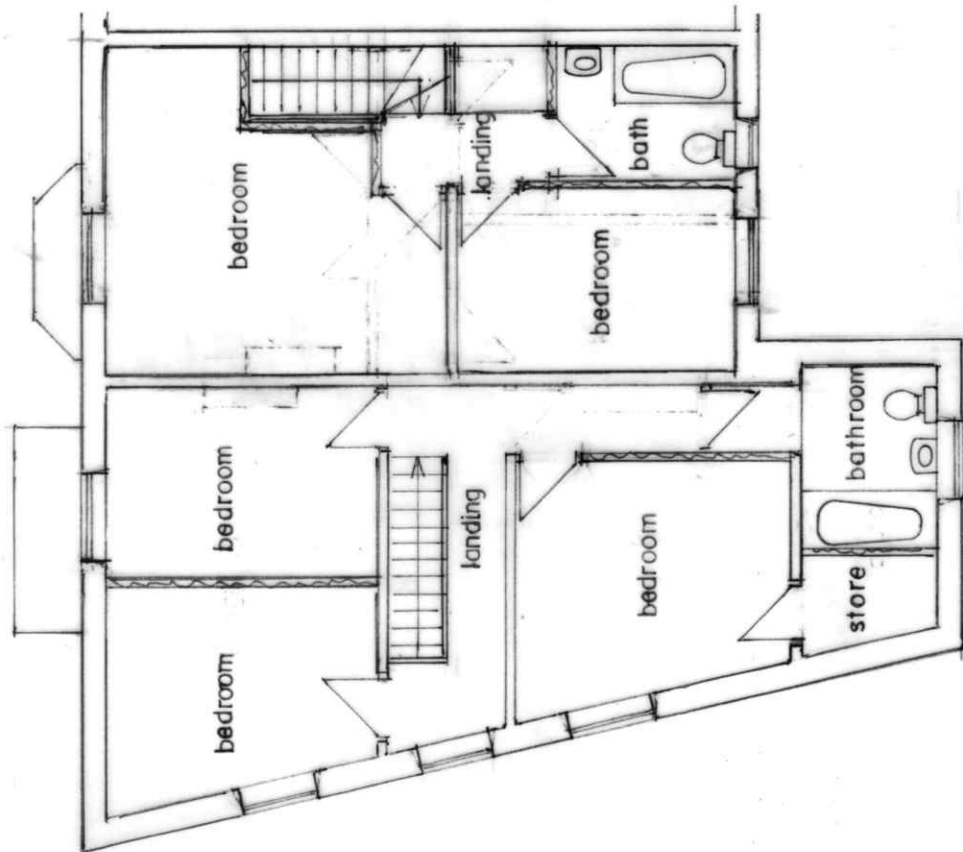


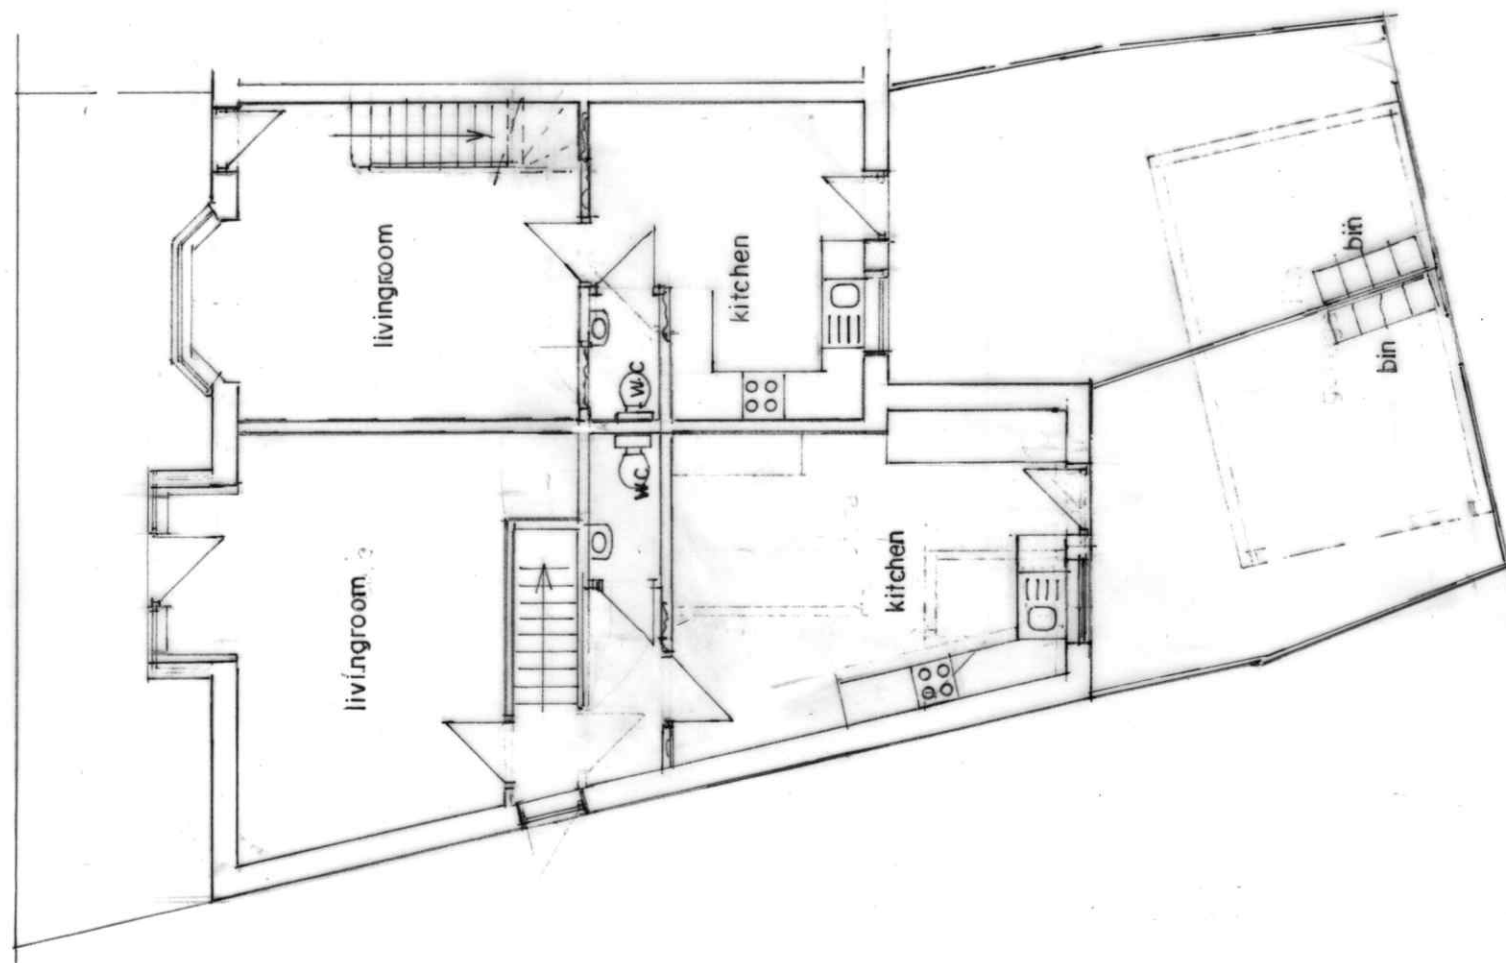

GROUND FLOOR PLAN
(PROPOSED)

FIRST FLOOR PLAN
(PROPOSED)

BUILDING DESIGN SERVICES

M. FAROOQ

418 Bury Road Rochdale OL11 5EU.

Tel: 01706 712231 Mob: 07967605763

PROPOSED CHANGE OF USE FROM CAFÉ AT GROUND FLOOR AND SELF-CONTAINED FLATS AT FIRST FLOOR INTO TWO DWELLINGS AT 51 +53 MIDDLETON ROAD HEYWOOD OL10 2HY

For: Mrs ALIA BATOOL

Plan

Scale 1:100

2087/3