



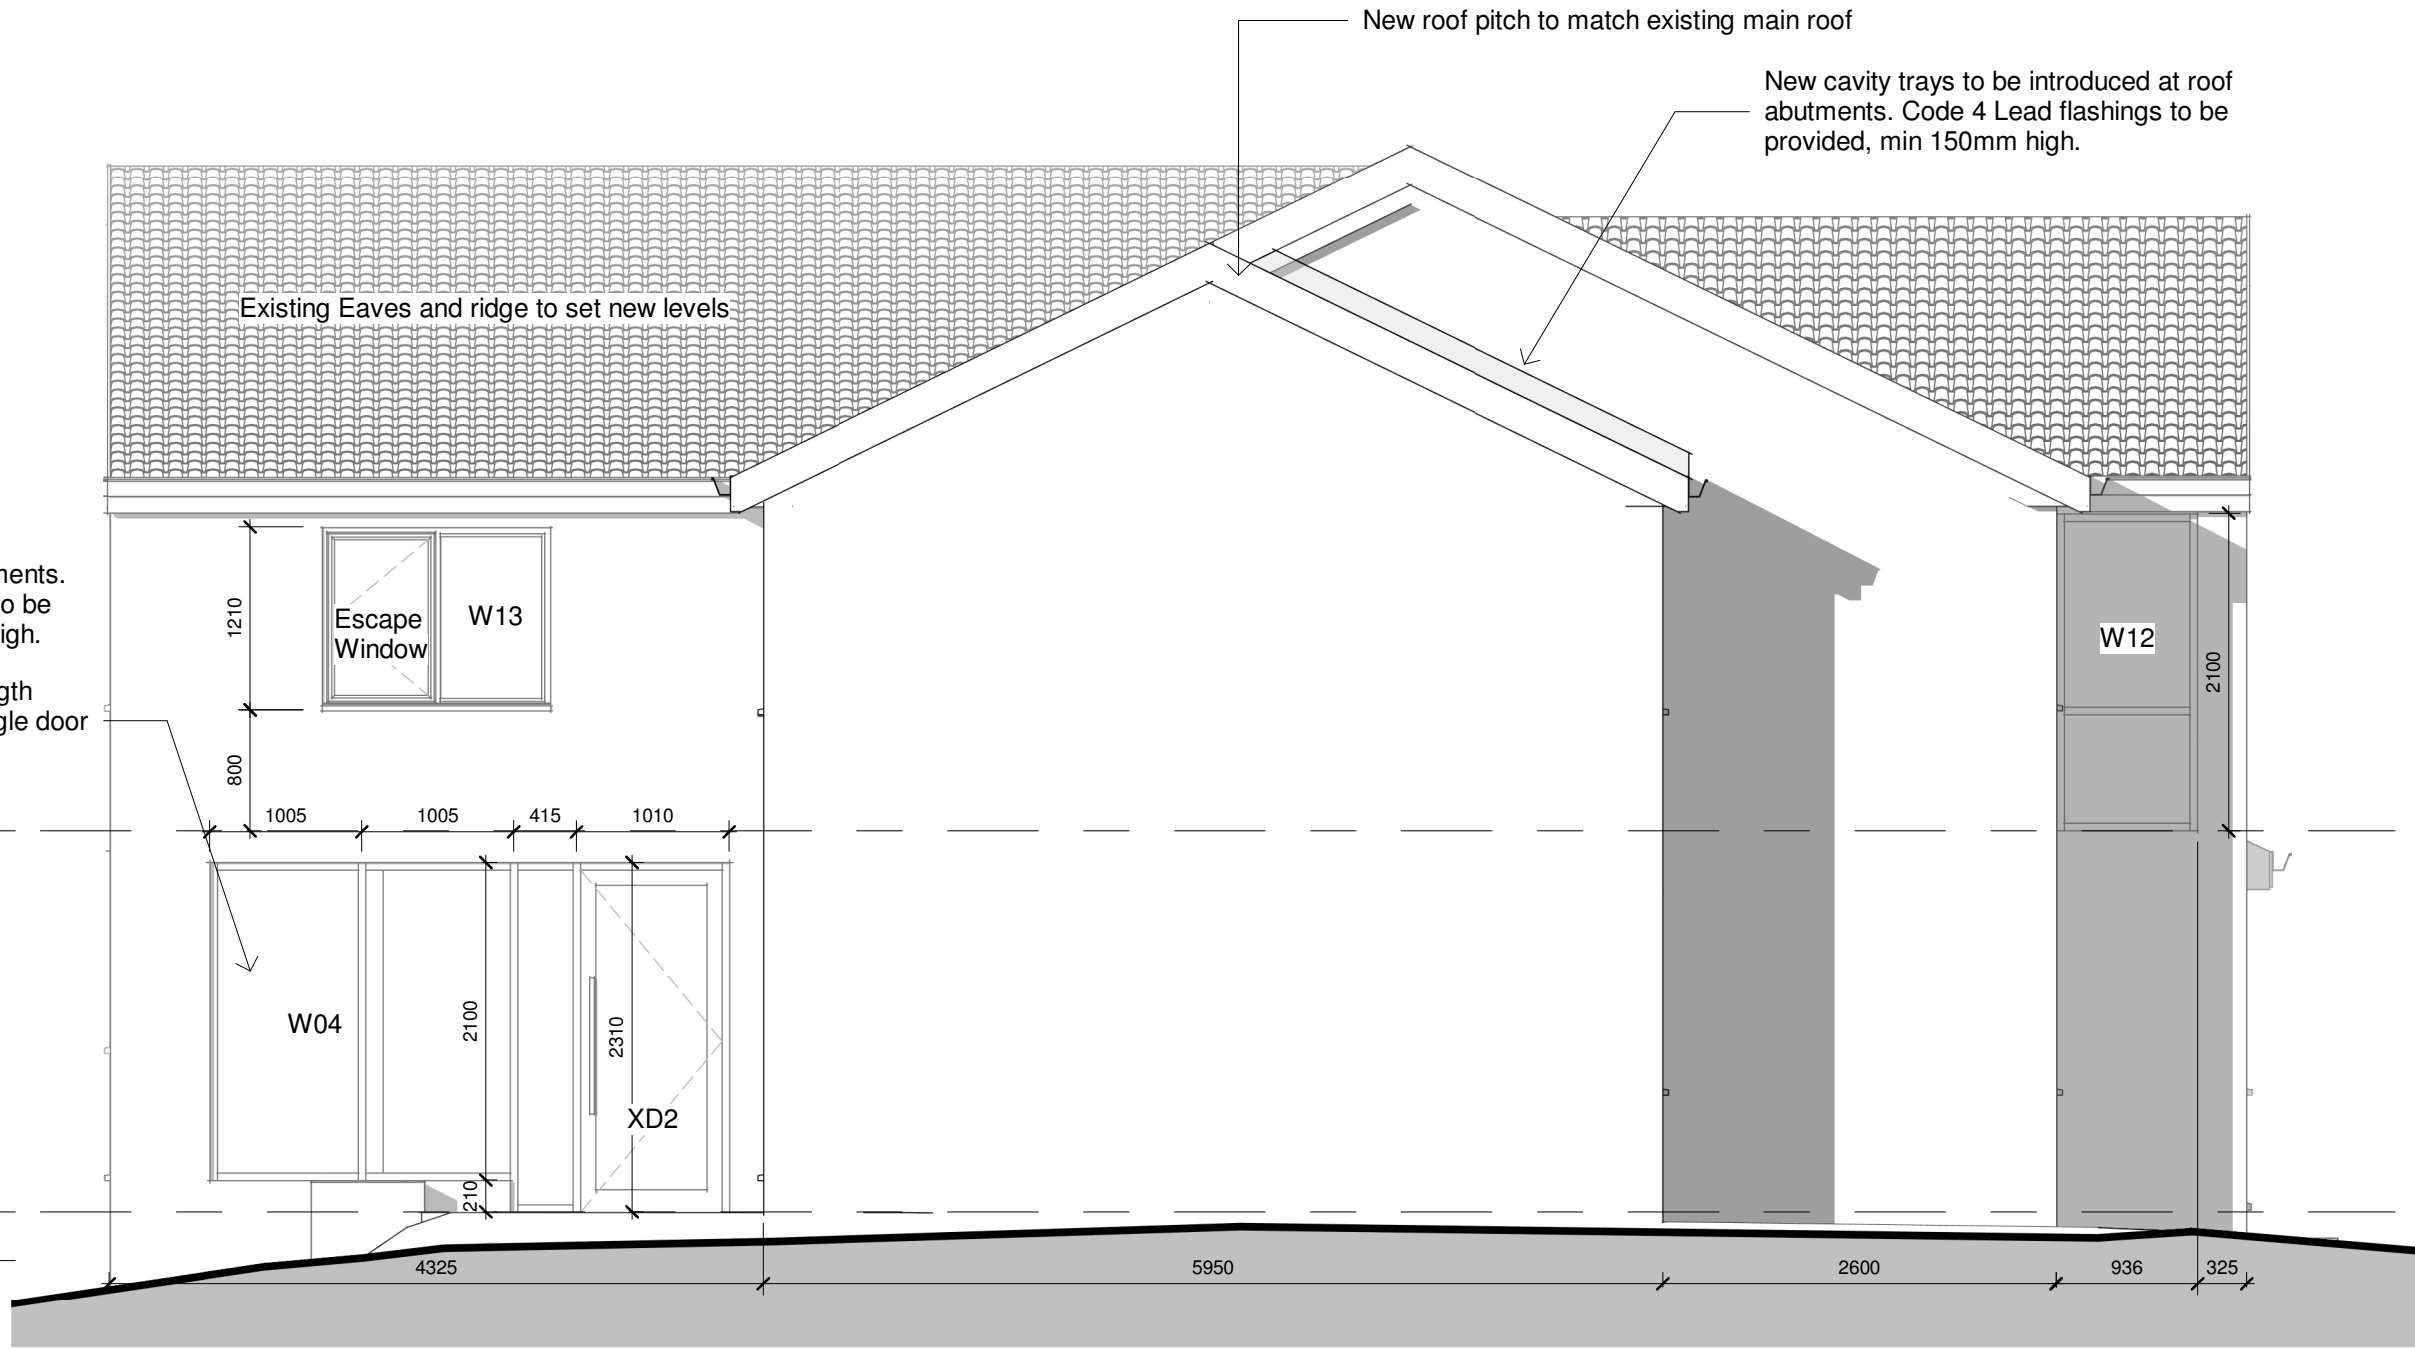


Proposed Front Elevation
1 : 50

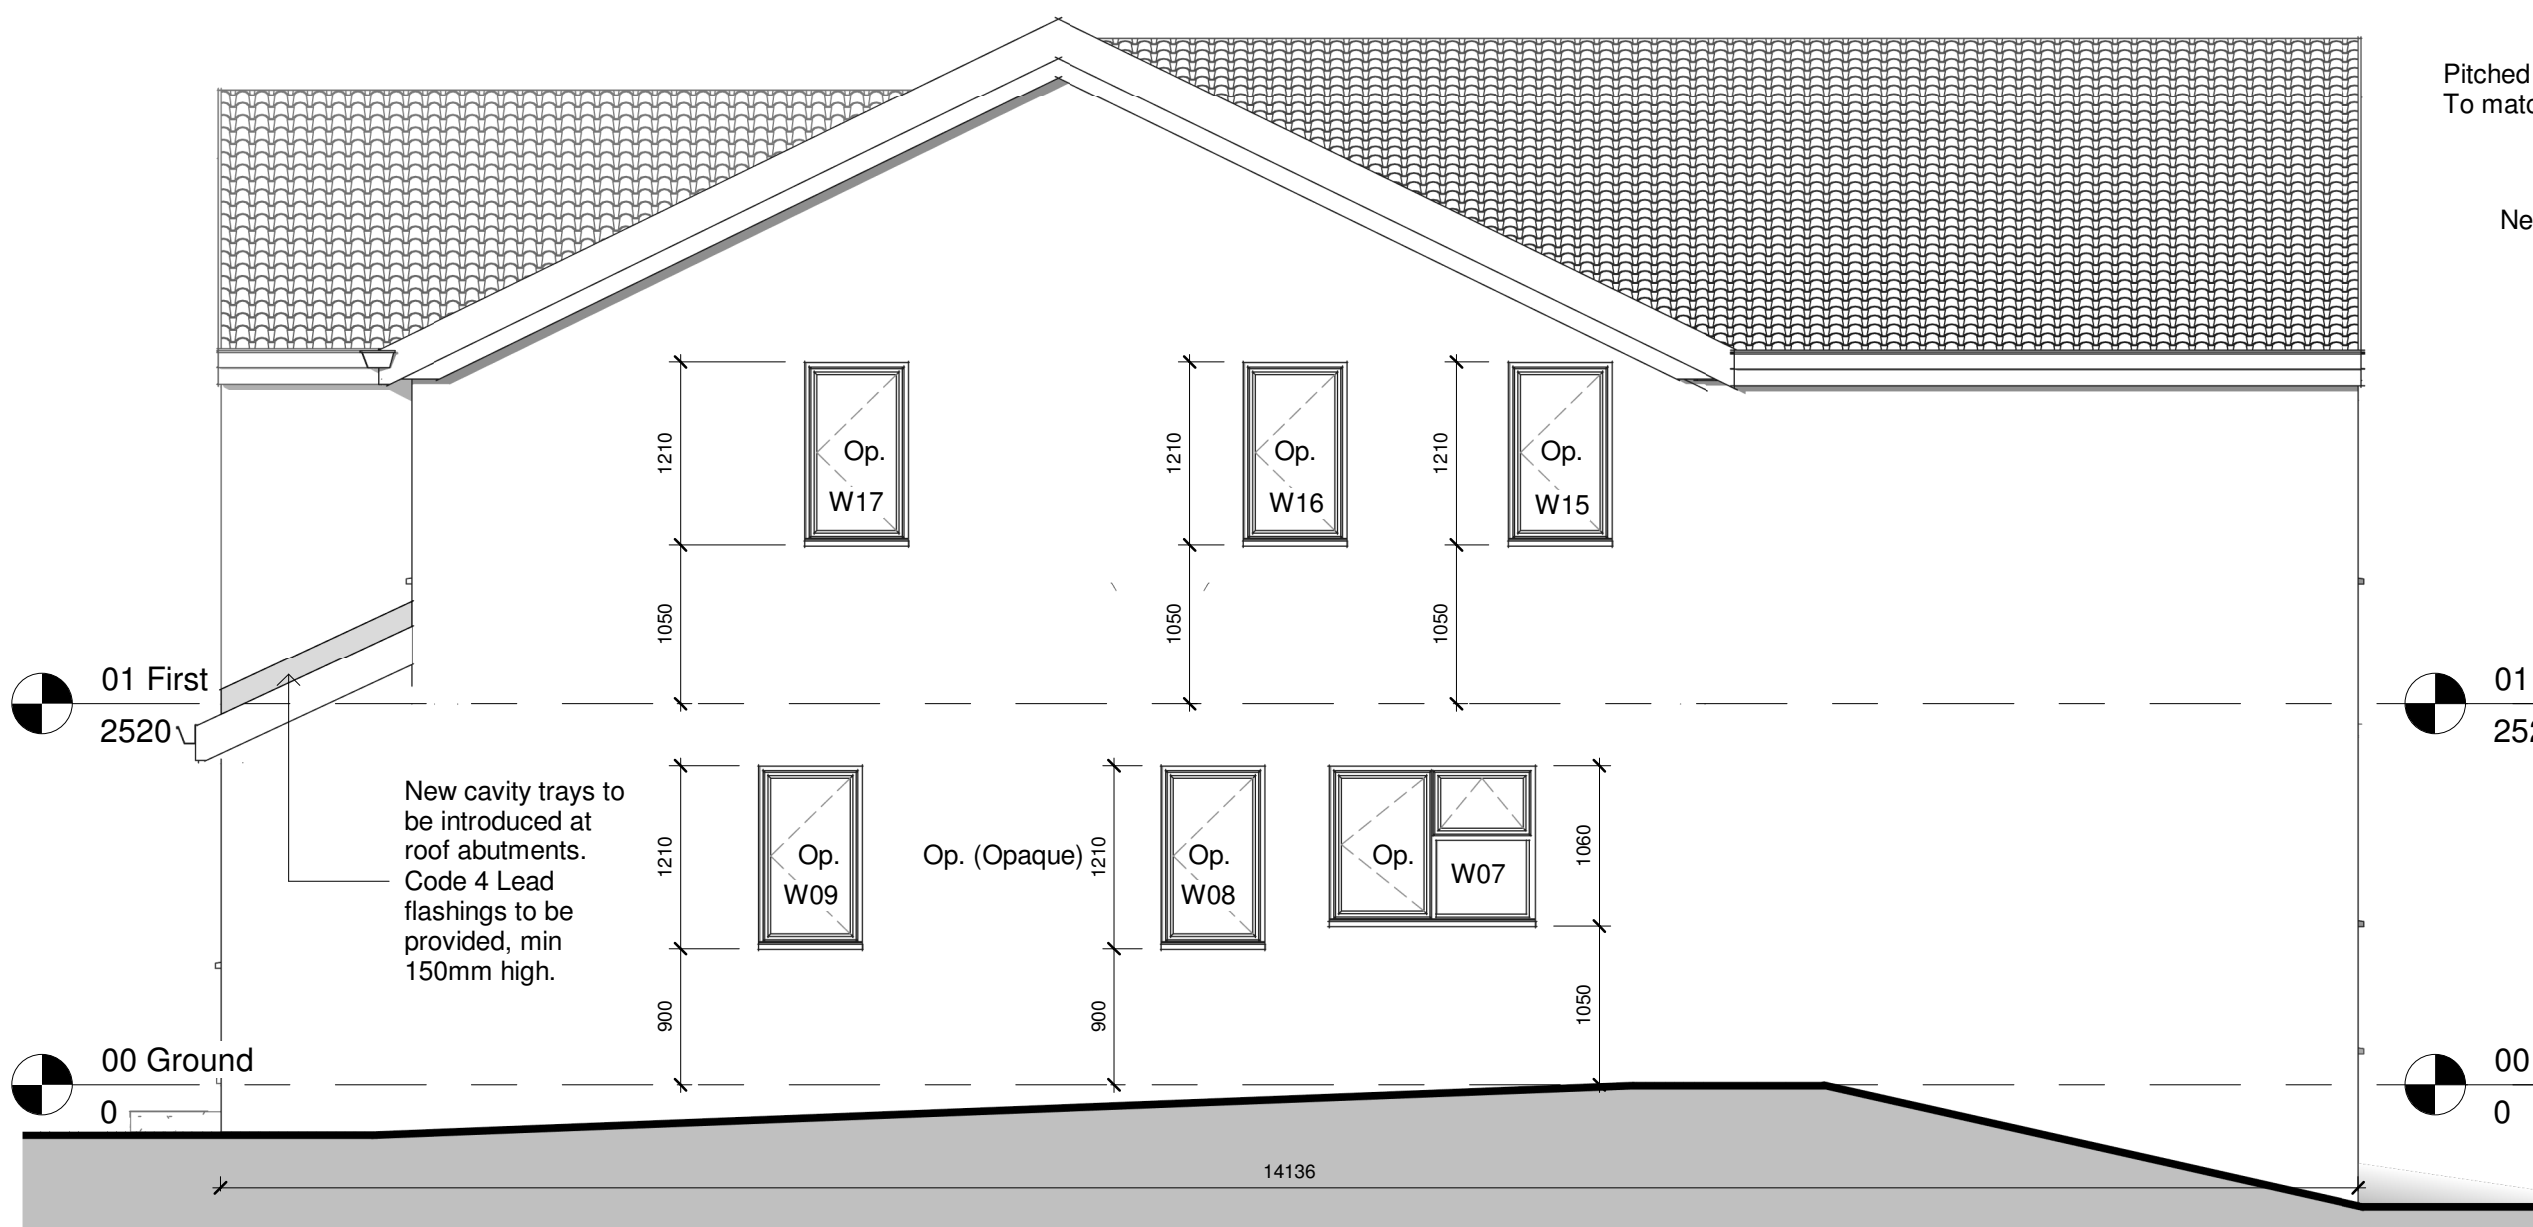

Proposed LHS Elevation
1 : 50



Proposed RHS Elevation
1 : 50

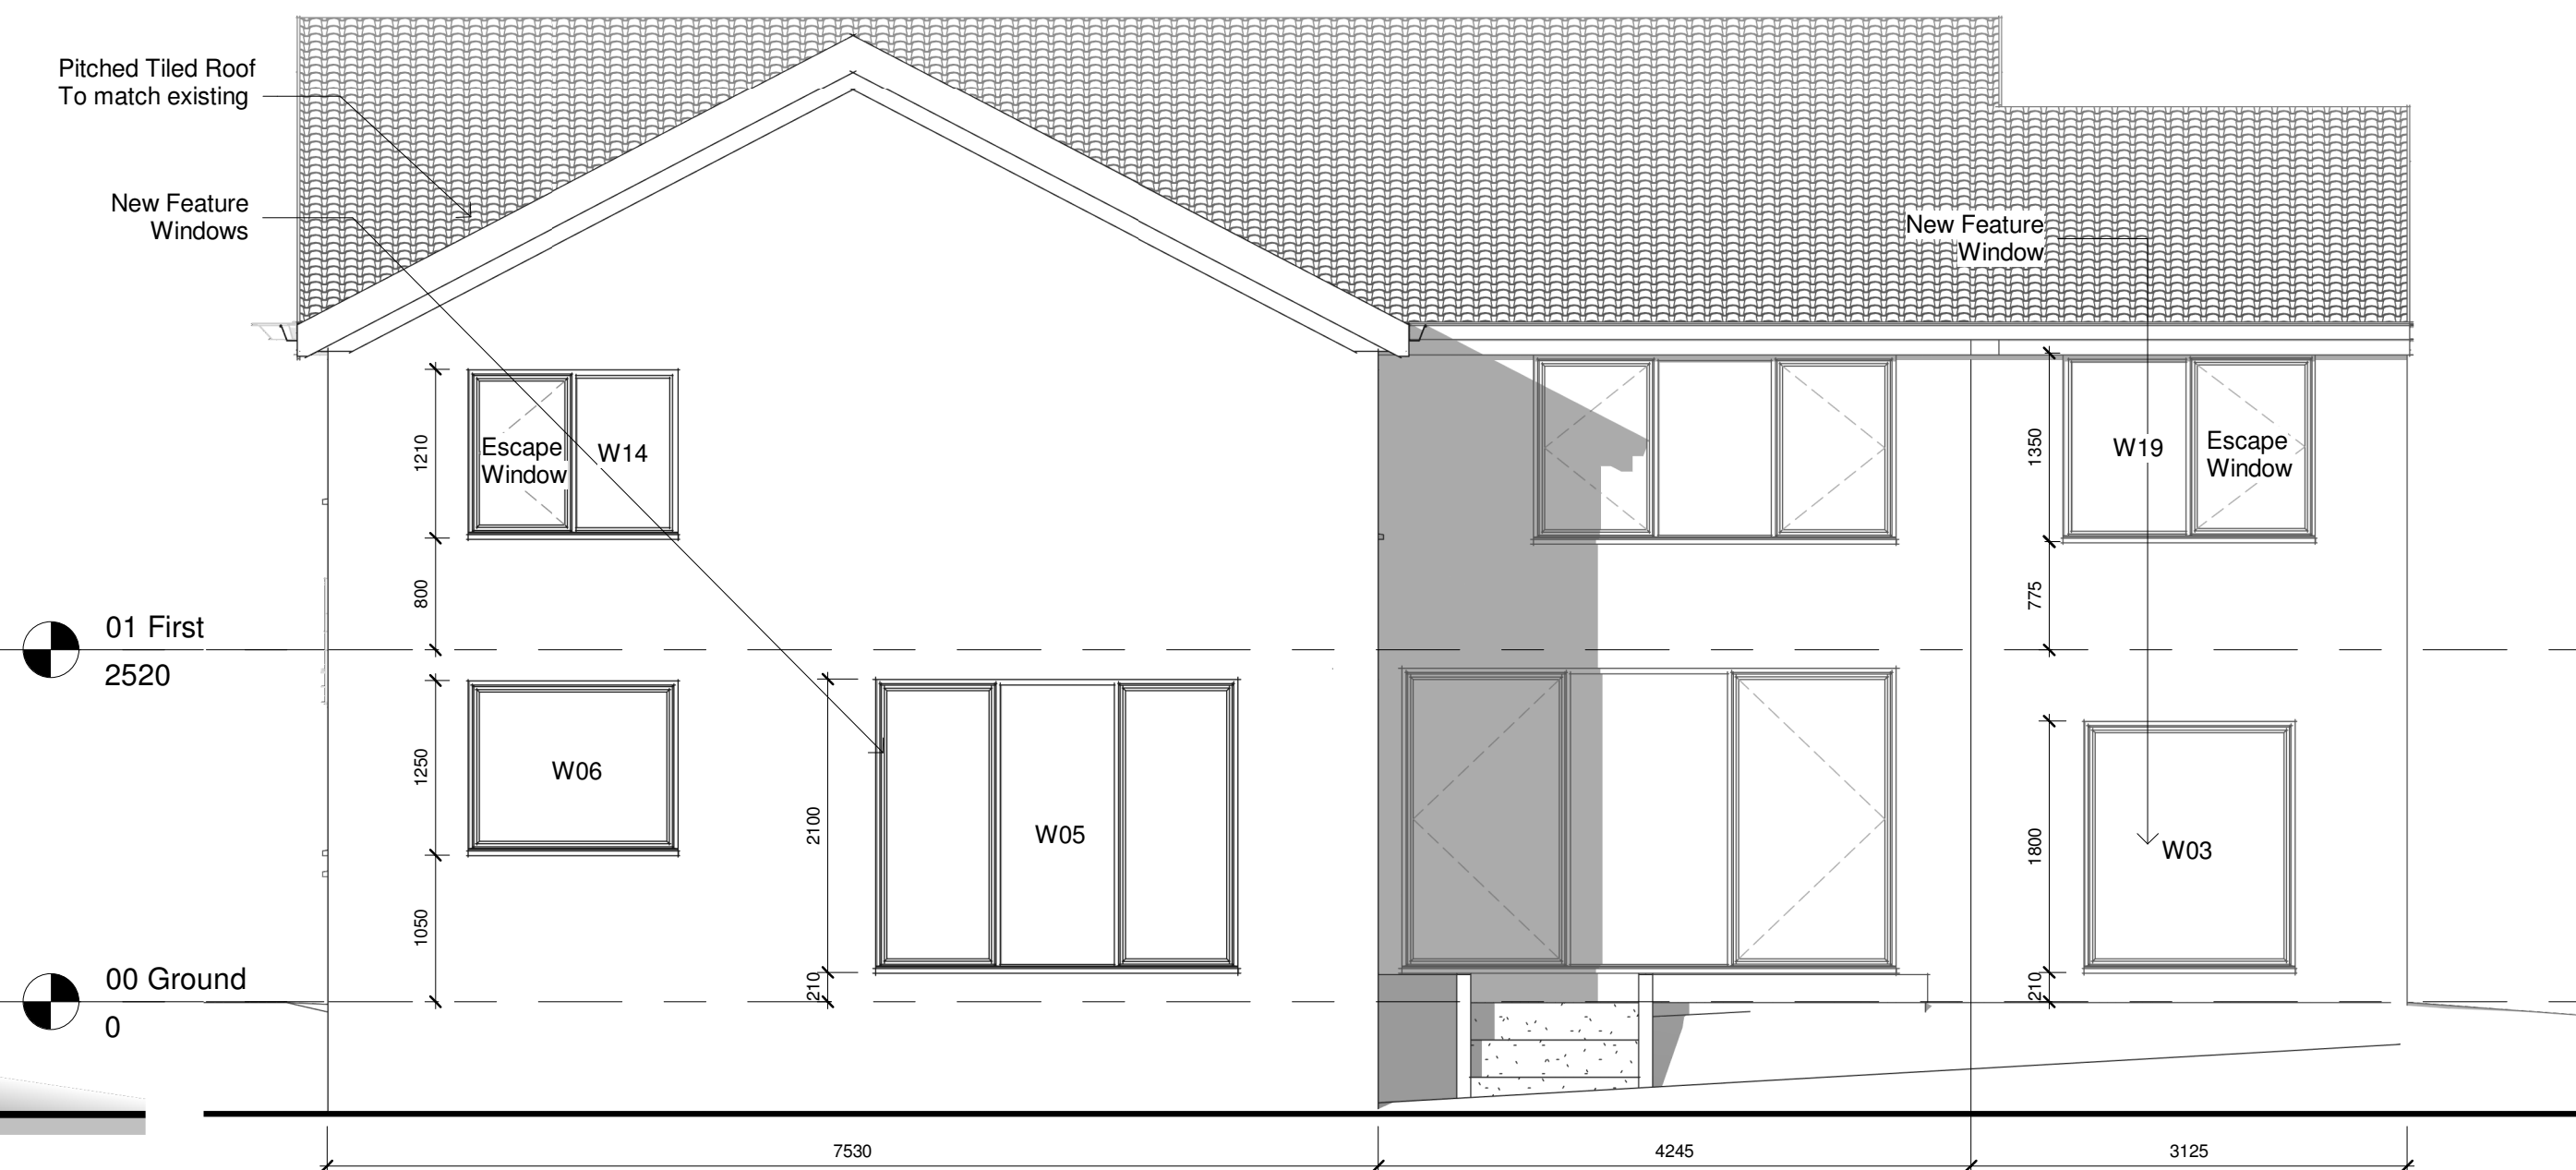

Proposed Rear Elevation
1 : 50

Do not scale this drawing.
Dimensions to be checked on site.
Drawing to be read in conjunction with all other relevant material.
Structural Engineers drawings to override structural dimensions shown.
This drawing is the copyright of Urban Colour Architects. ©2017.
Architect to be notified of discrepancies.
Contactor to check dimensions on site before commencing works.

Rev	Description	Date
A	General updates following client comments.	06.07.20
B	Client Revision	07.11.20
C	Client Revision	26.12.20
D	Client Revision	01.01.20
E	Notes covering flashing and cavity trays added. Escape window text added.	05.11.21
F	First Floor Dressing Rooms Added	07.09.23

CODE	SUITABILITY DESCRIPTION
STATUS	PURPOSE OF ISSUE



PROJECT

Hawthorn Road

TITLE

Proposed Elevations

CLIENT

Dr Aurangzeb Khan

DRAWN BY JB	CHECKED BY JB	DATE 28.06.20
SCALE (@ A1) 1 : 50	PROJECT NUMBER 058	
DRAWING NUMBER A105		REV F