




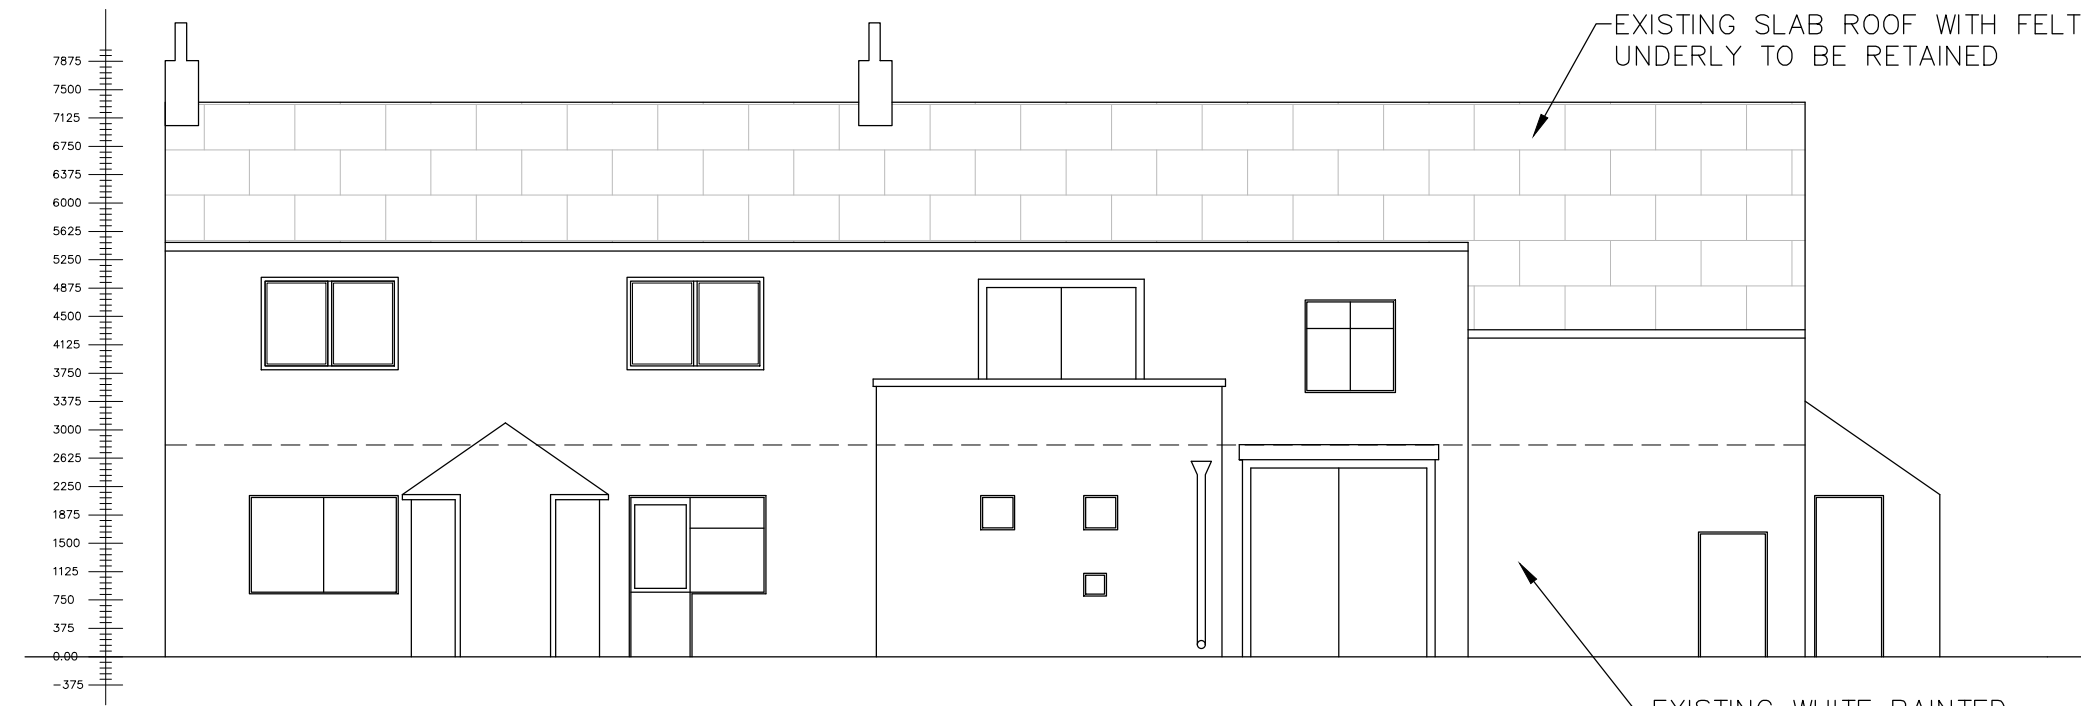


EXISTING FRONT ELEVATION  
(1:100)

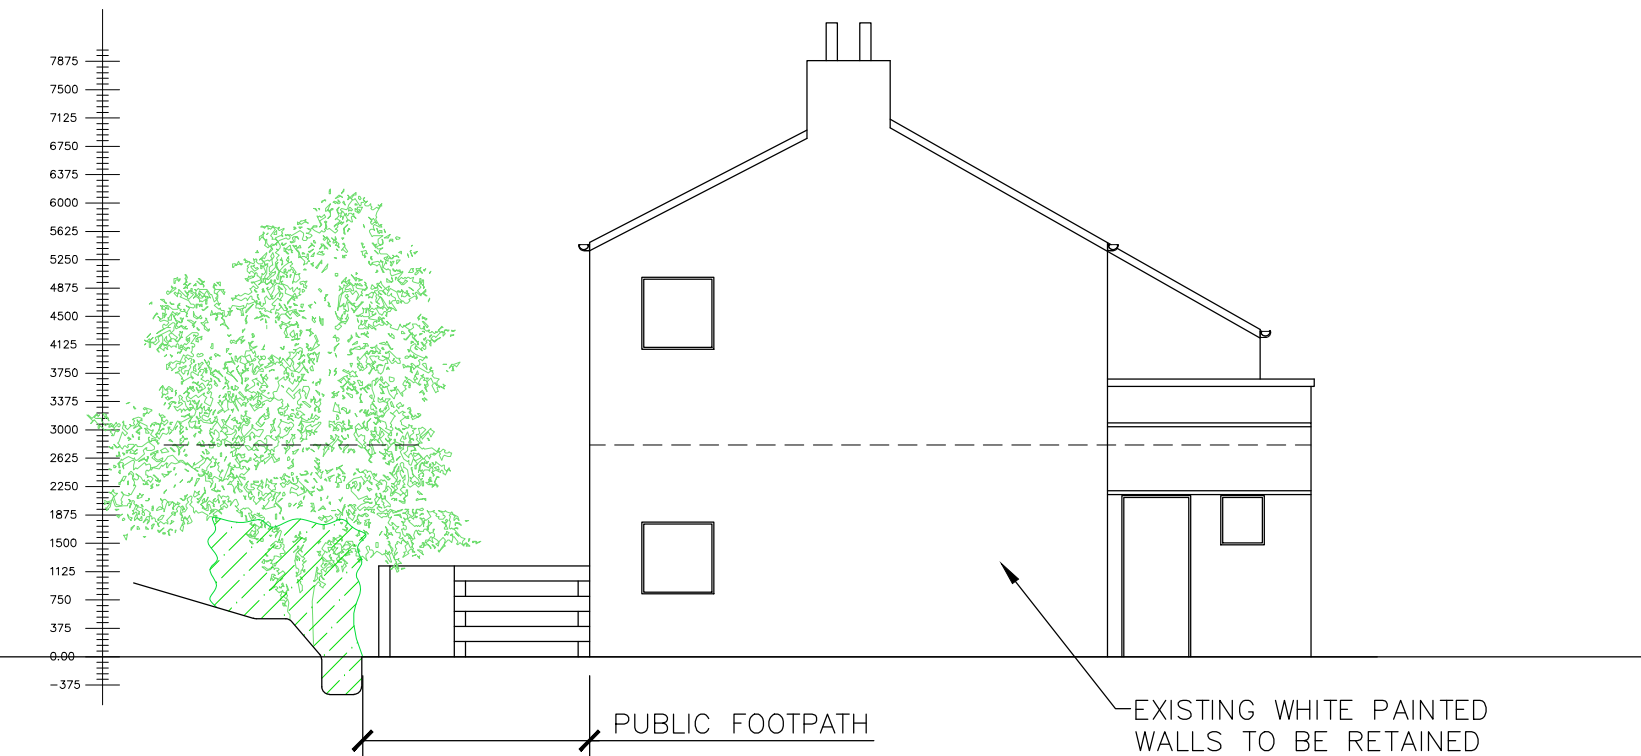


EXISTING SOUTH ELEVATION  
(1:100)

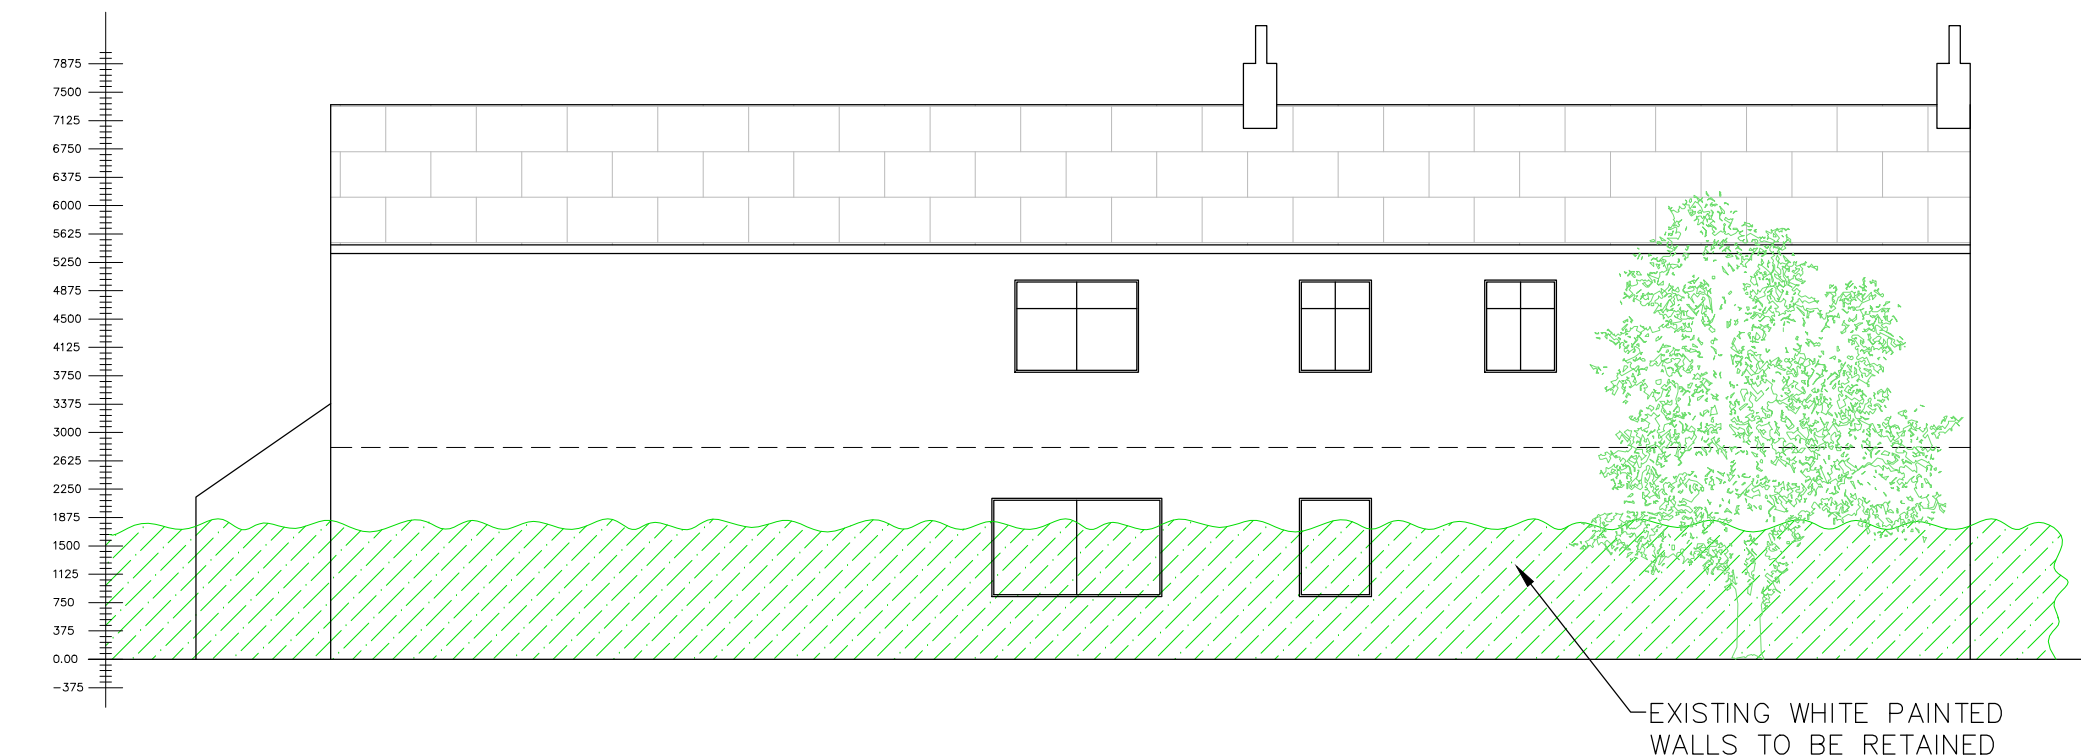


EXISTING REAR ELEVATION  
(1:100)

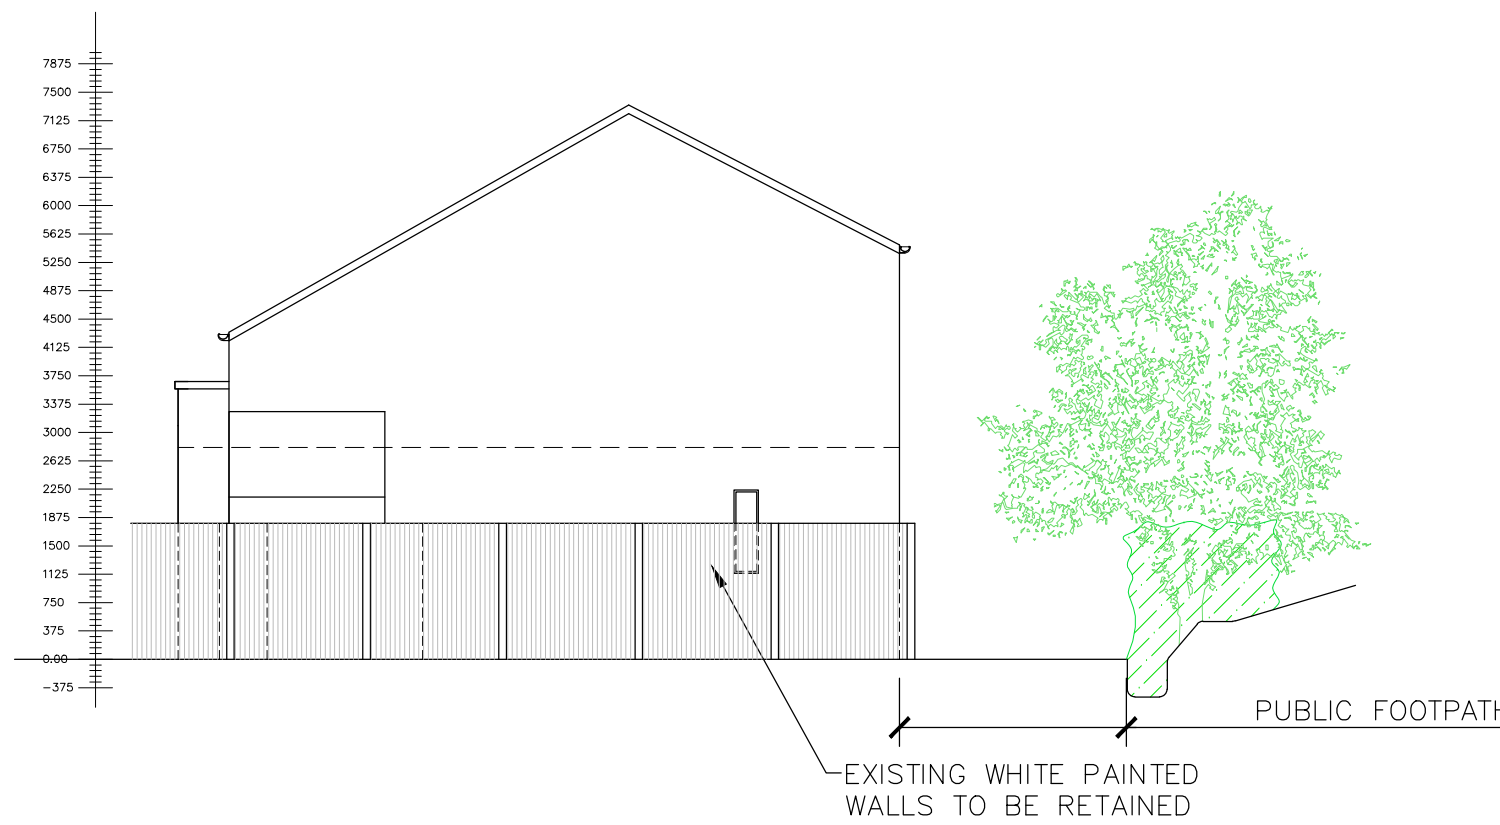


EXISTING NORTH ELEVATION  
(1:100)

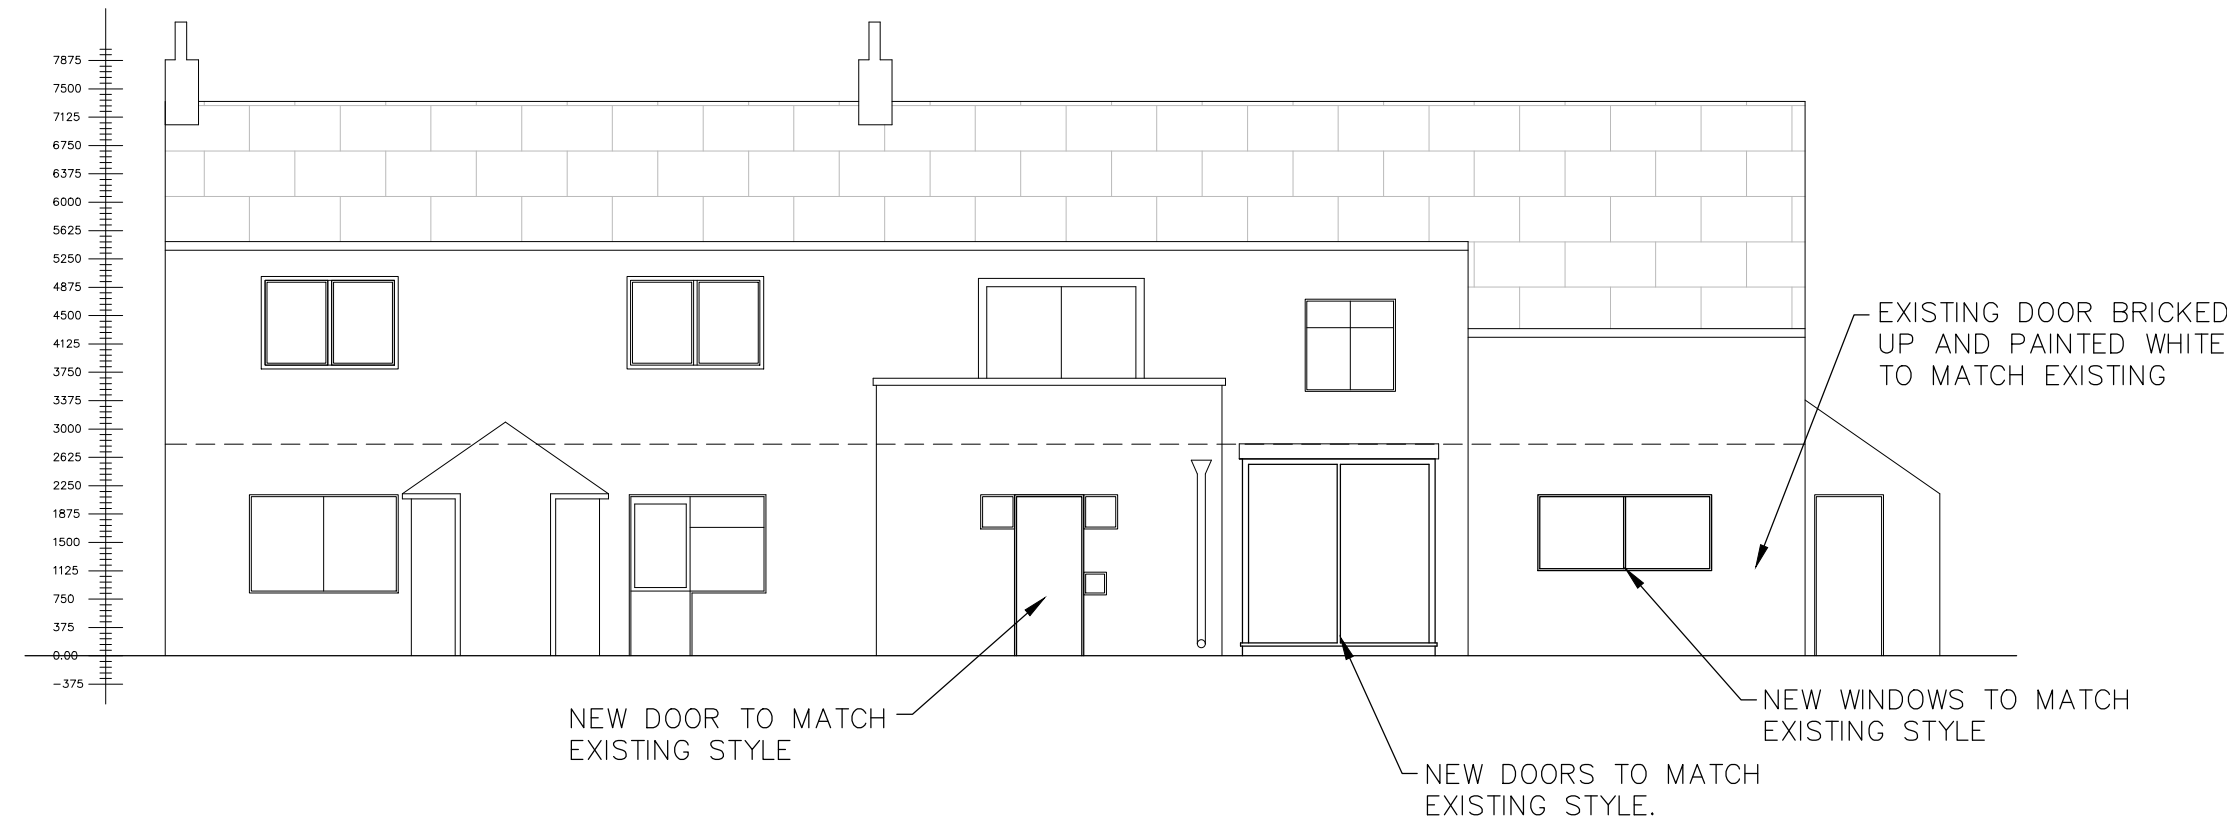


PROPOSED FRONT ELEVATION  
(1:100)

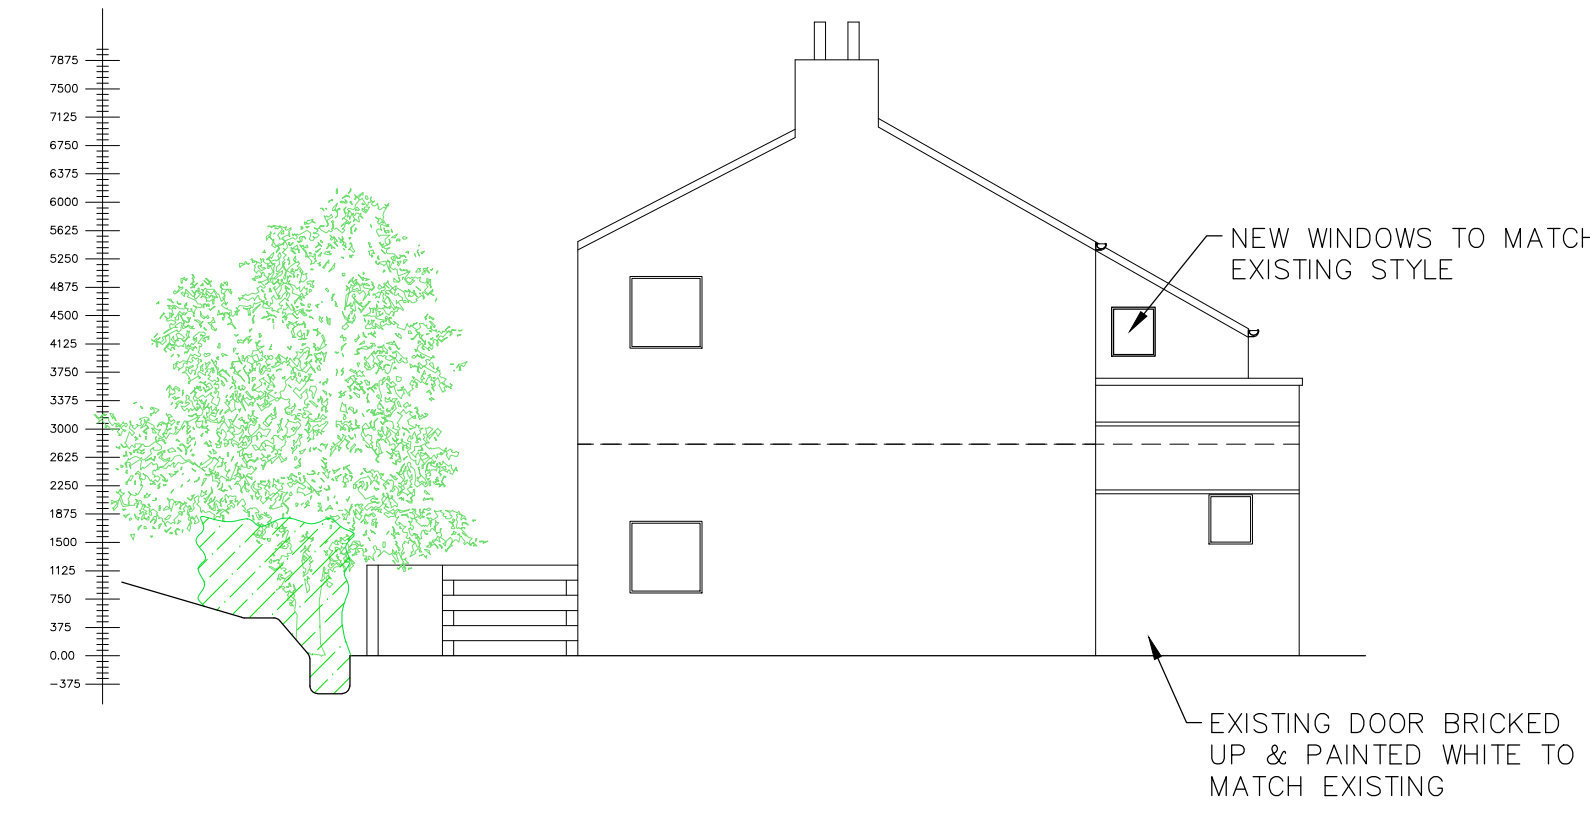

PROPOSED SOUTH ELEVATION  
(1:100)

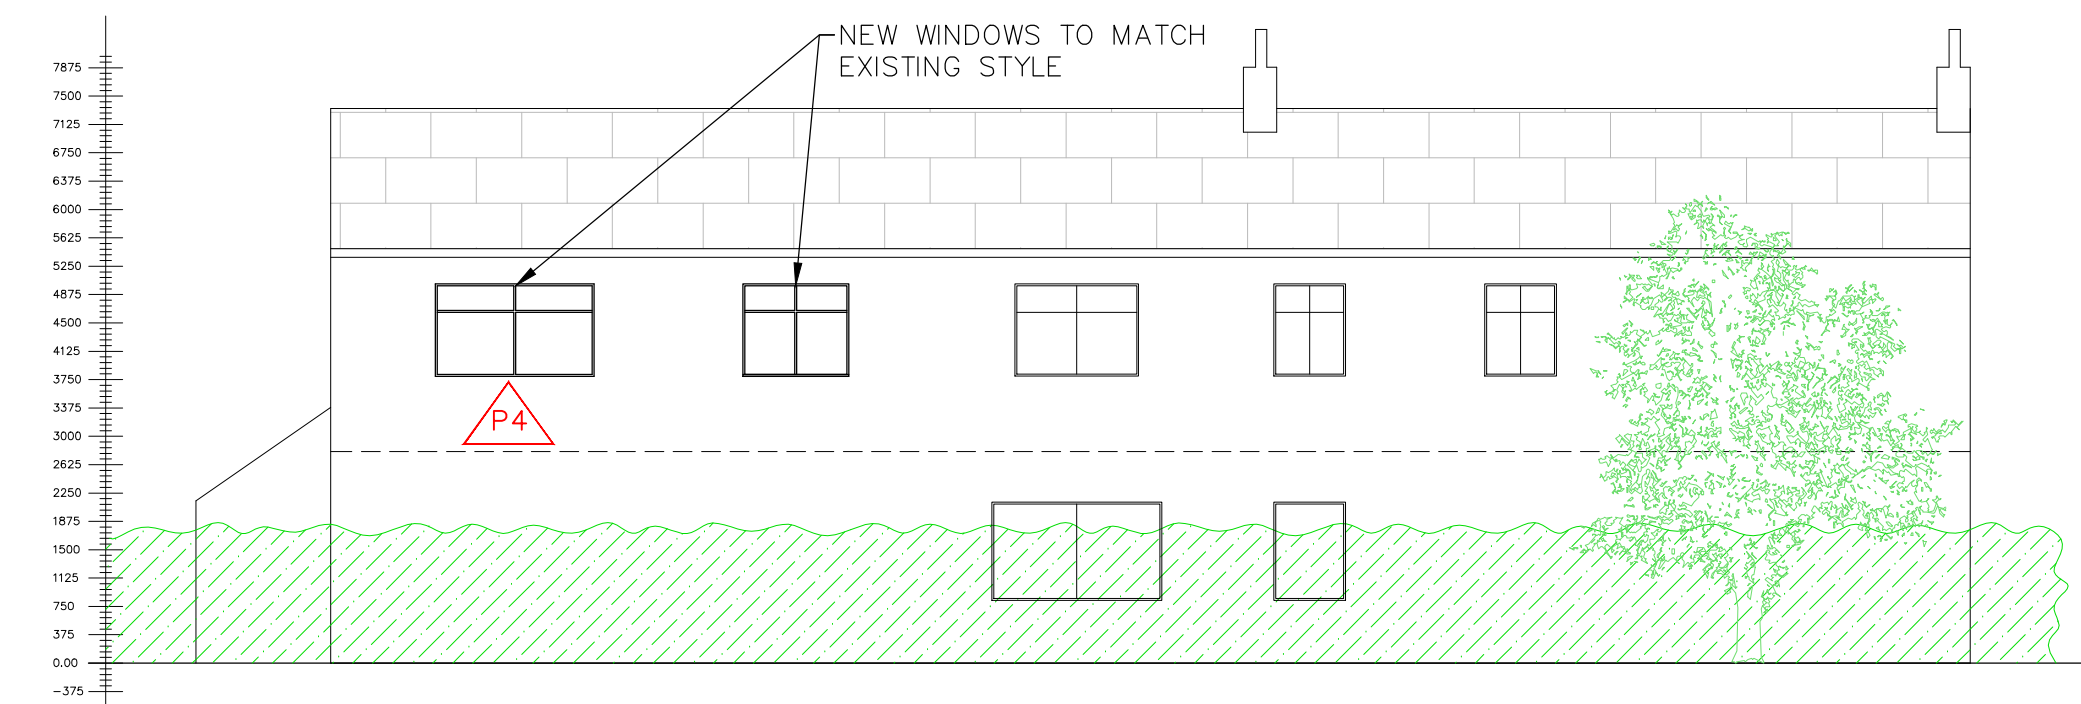

PROPOSED REAR ELEVATION  
(1:100)

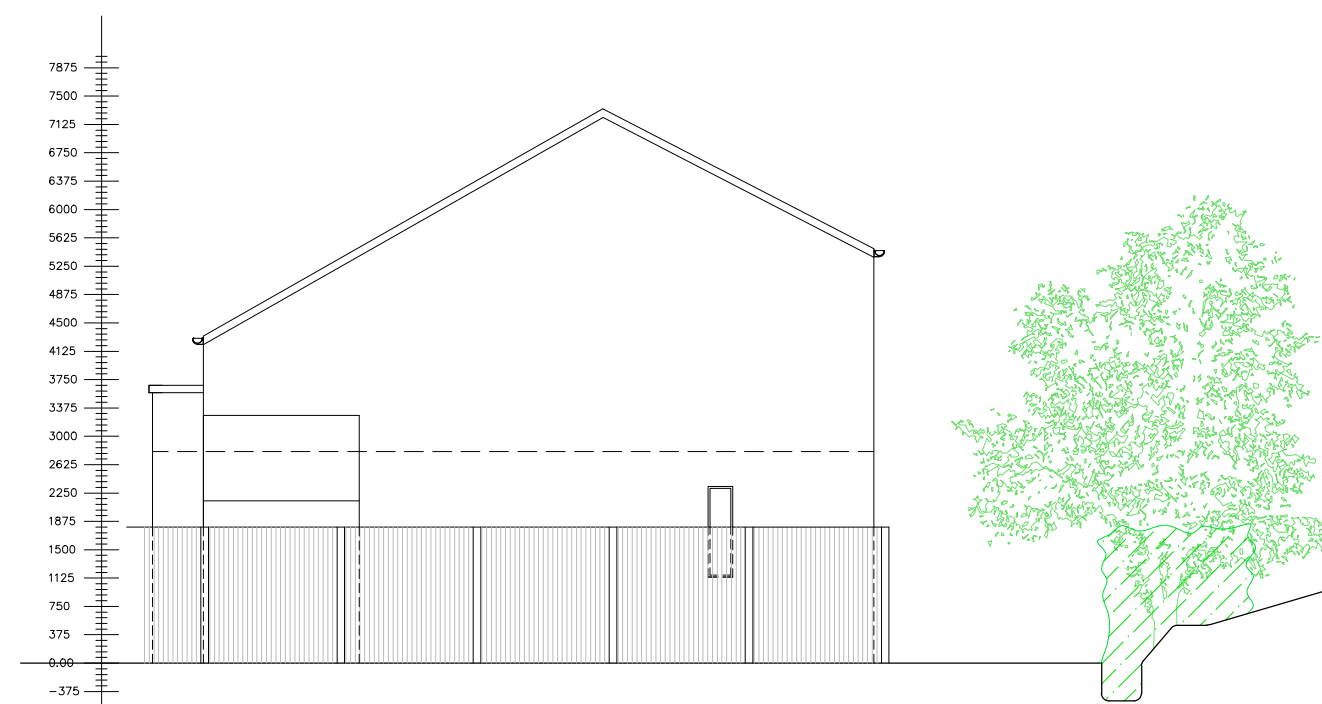

PROPOSED NORTH ELEVATION  
(1:100)

P4 -ISSUED FOR PLANNING/BUILDING REGS - SEP 2023  
P3 -ISSUED FOR PLANNING/BUILDING REGS - JUL 2023  
P2 -ISSUED FOR PLANNING/BUILDING REGS - MAY 2023  
P1 -ISSUED FOR PLANNING/BUILDING REGS - APRIL 2023

|                                                                                       |                                                                     |
|---------------------------------------------------------------------------------------|---------------------------------------------------------------------|
| <b>Sir Frederick Snow &amp; Partners Ltd</b><br>Consulting Engineers                  |                                                                     |
|  |                                                                     |
| 211 - 213 Higher Hillgate<br>Stockport<br>Cheshire<br>SK1 3RB<br>Tel: 0161 477 3365   |                                                                     |
| Client                                                                                | MR & MRS GUMBLEY                                                    |
| Project Title                                                                         | LOWER STARRING FARM COTTAGE                                         |
| Drawing Title                                                                         | EXISTING & PROPOSED ELEVATIONS                                      |
| Scale(s)                                                                              | AS_SHOWN (Do not scale off this drawing work to figured dimensions) |
| Scalebar                                                                              | Original Drawing Size A1<br>0 10 50 100mm                           |
| DRG No.                                                                               | FS 4850 / P / 2002                                                  |
| Rev.                                                                                  | P4                                                                  |