




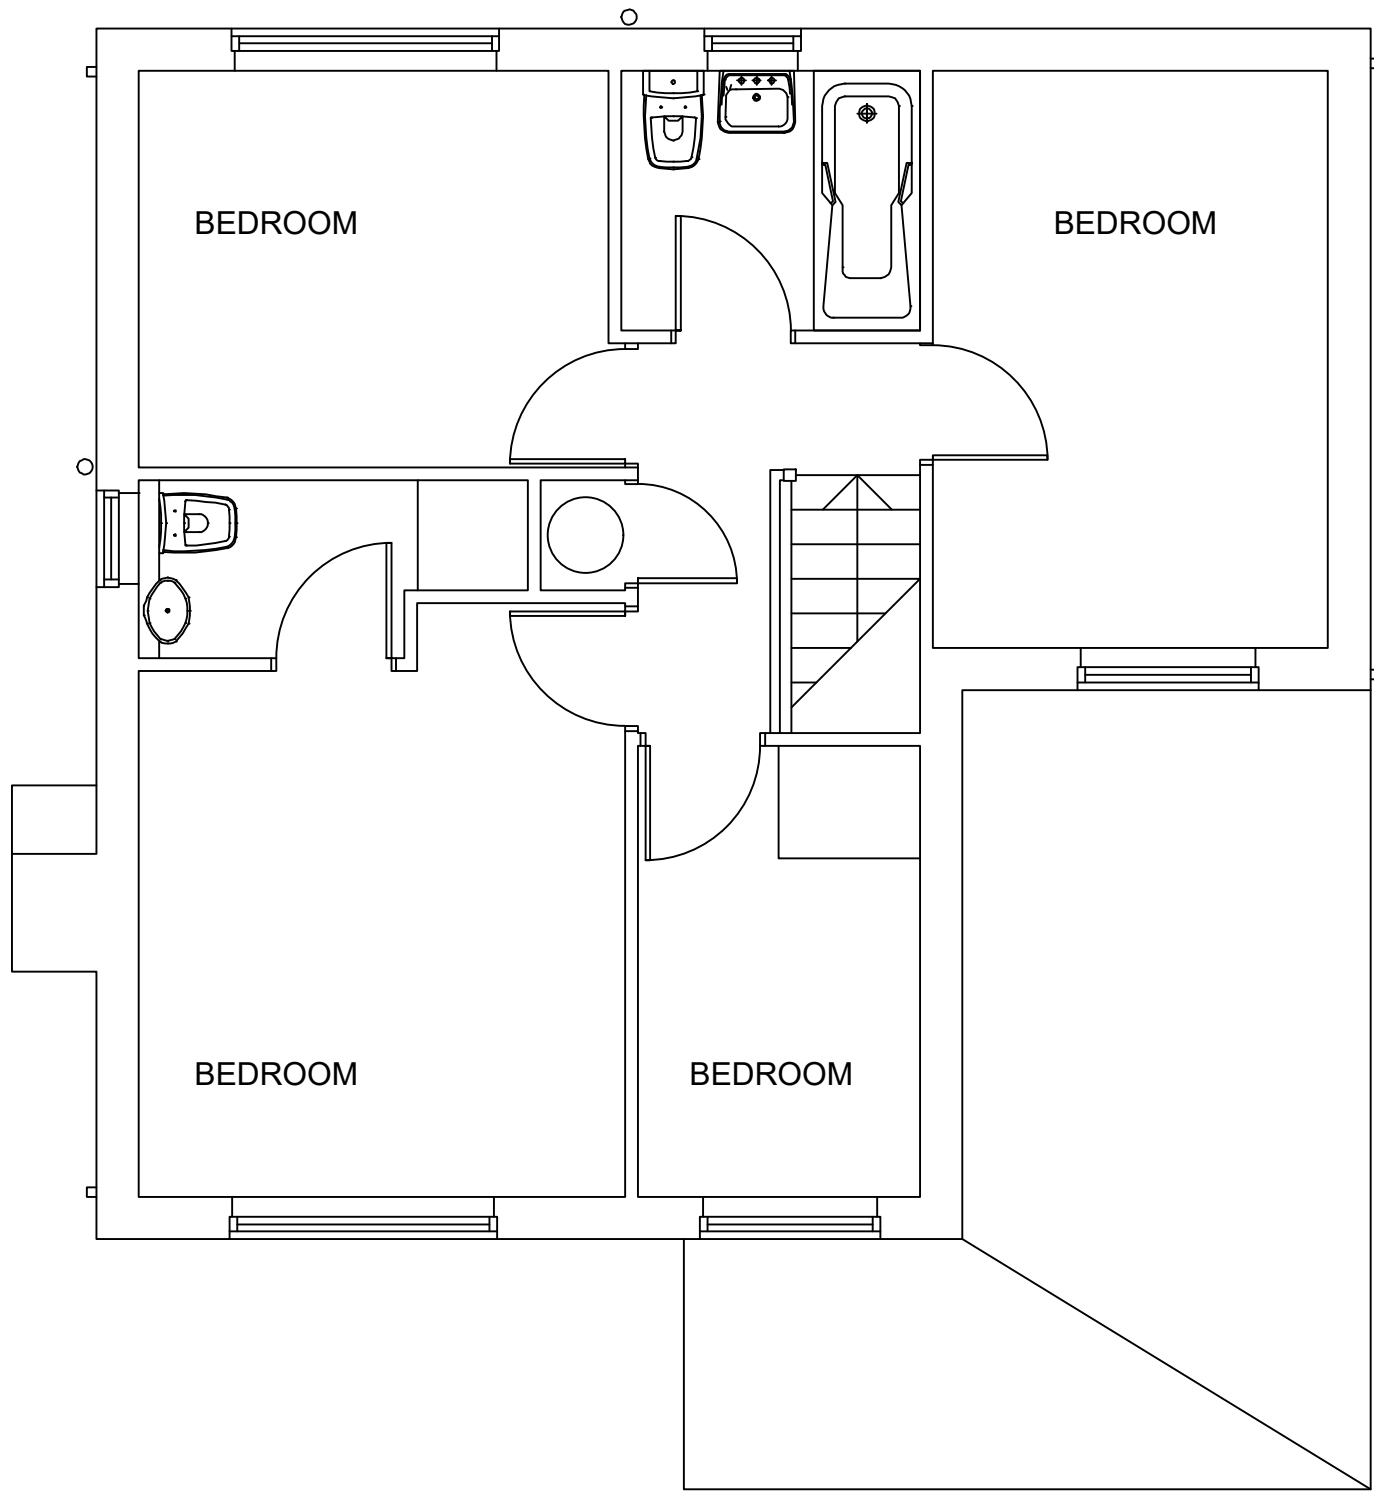


EXISTING FF PLAN
scale 1 - 50

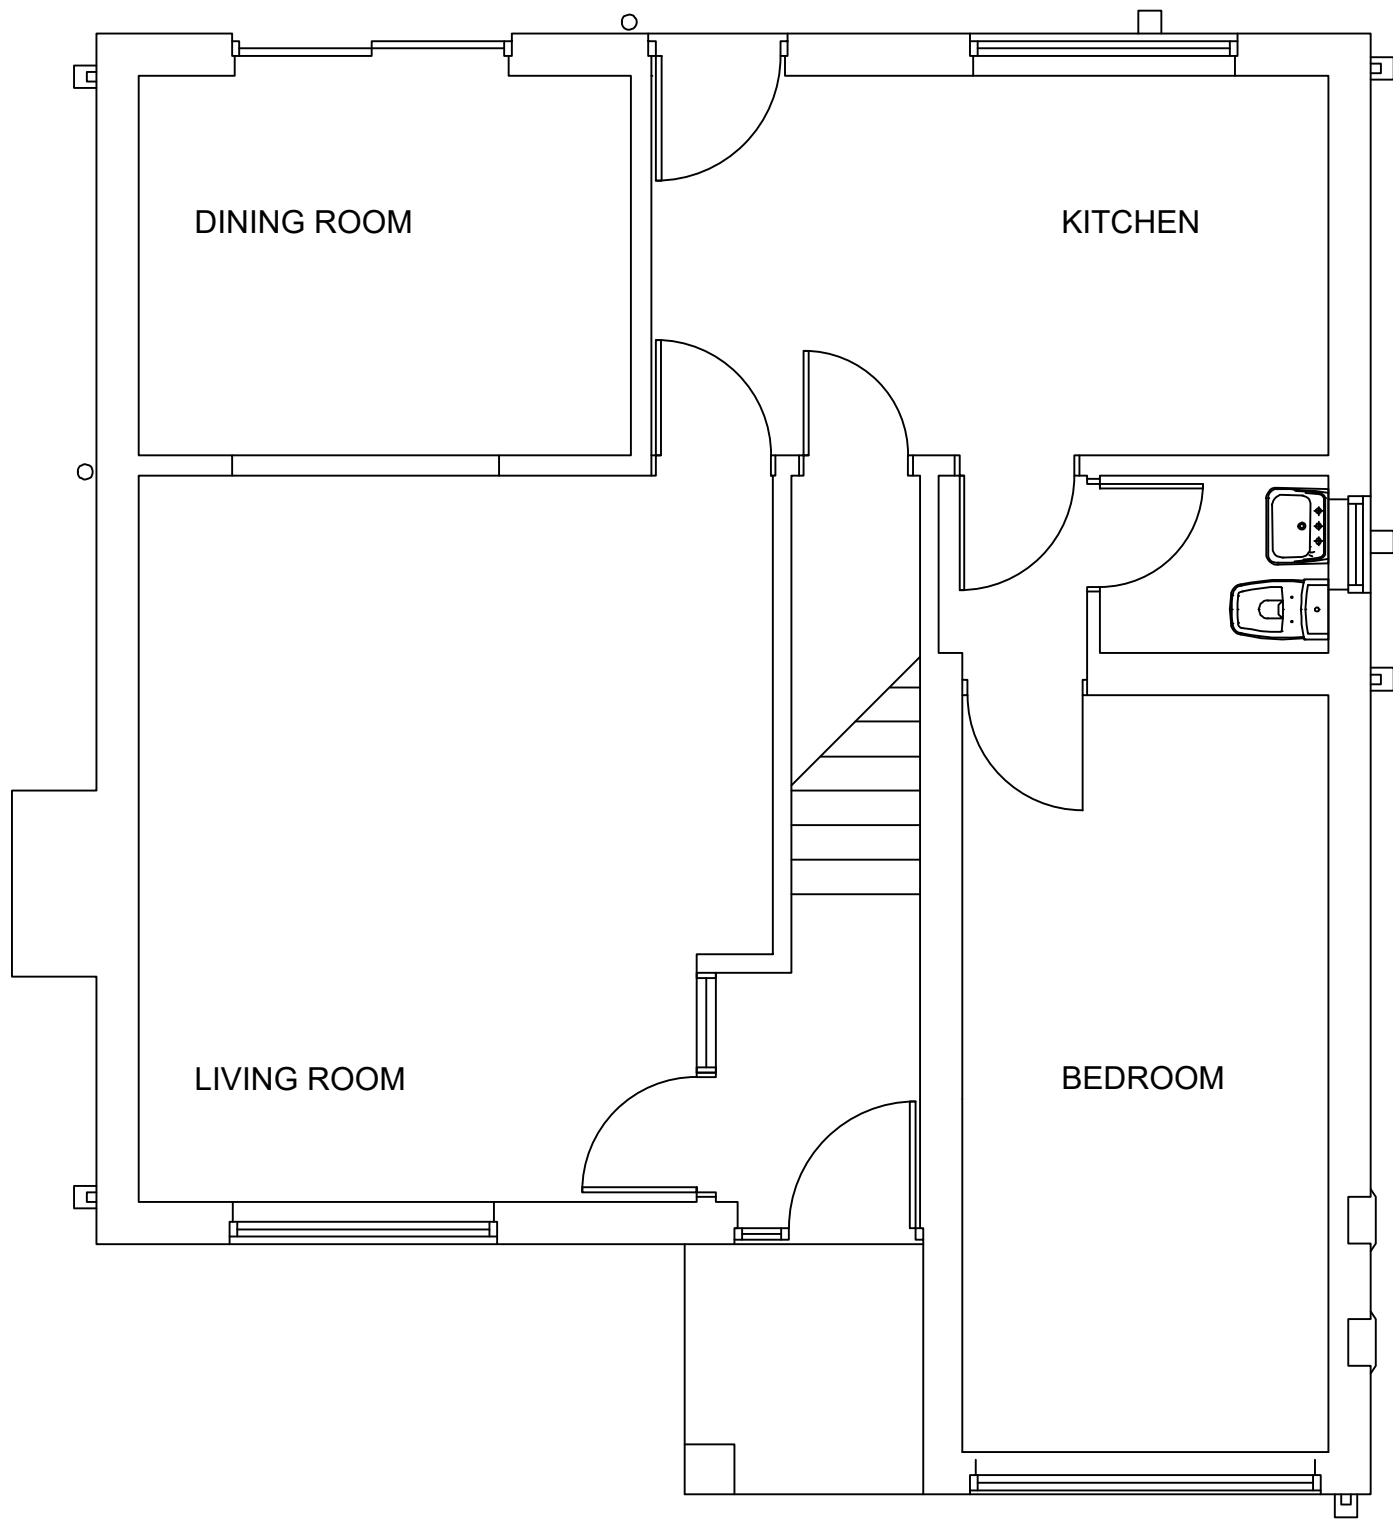

EXISTING GF PLAN
scale 1 - 50

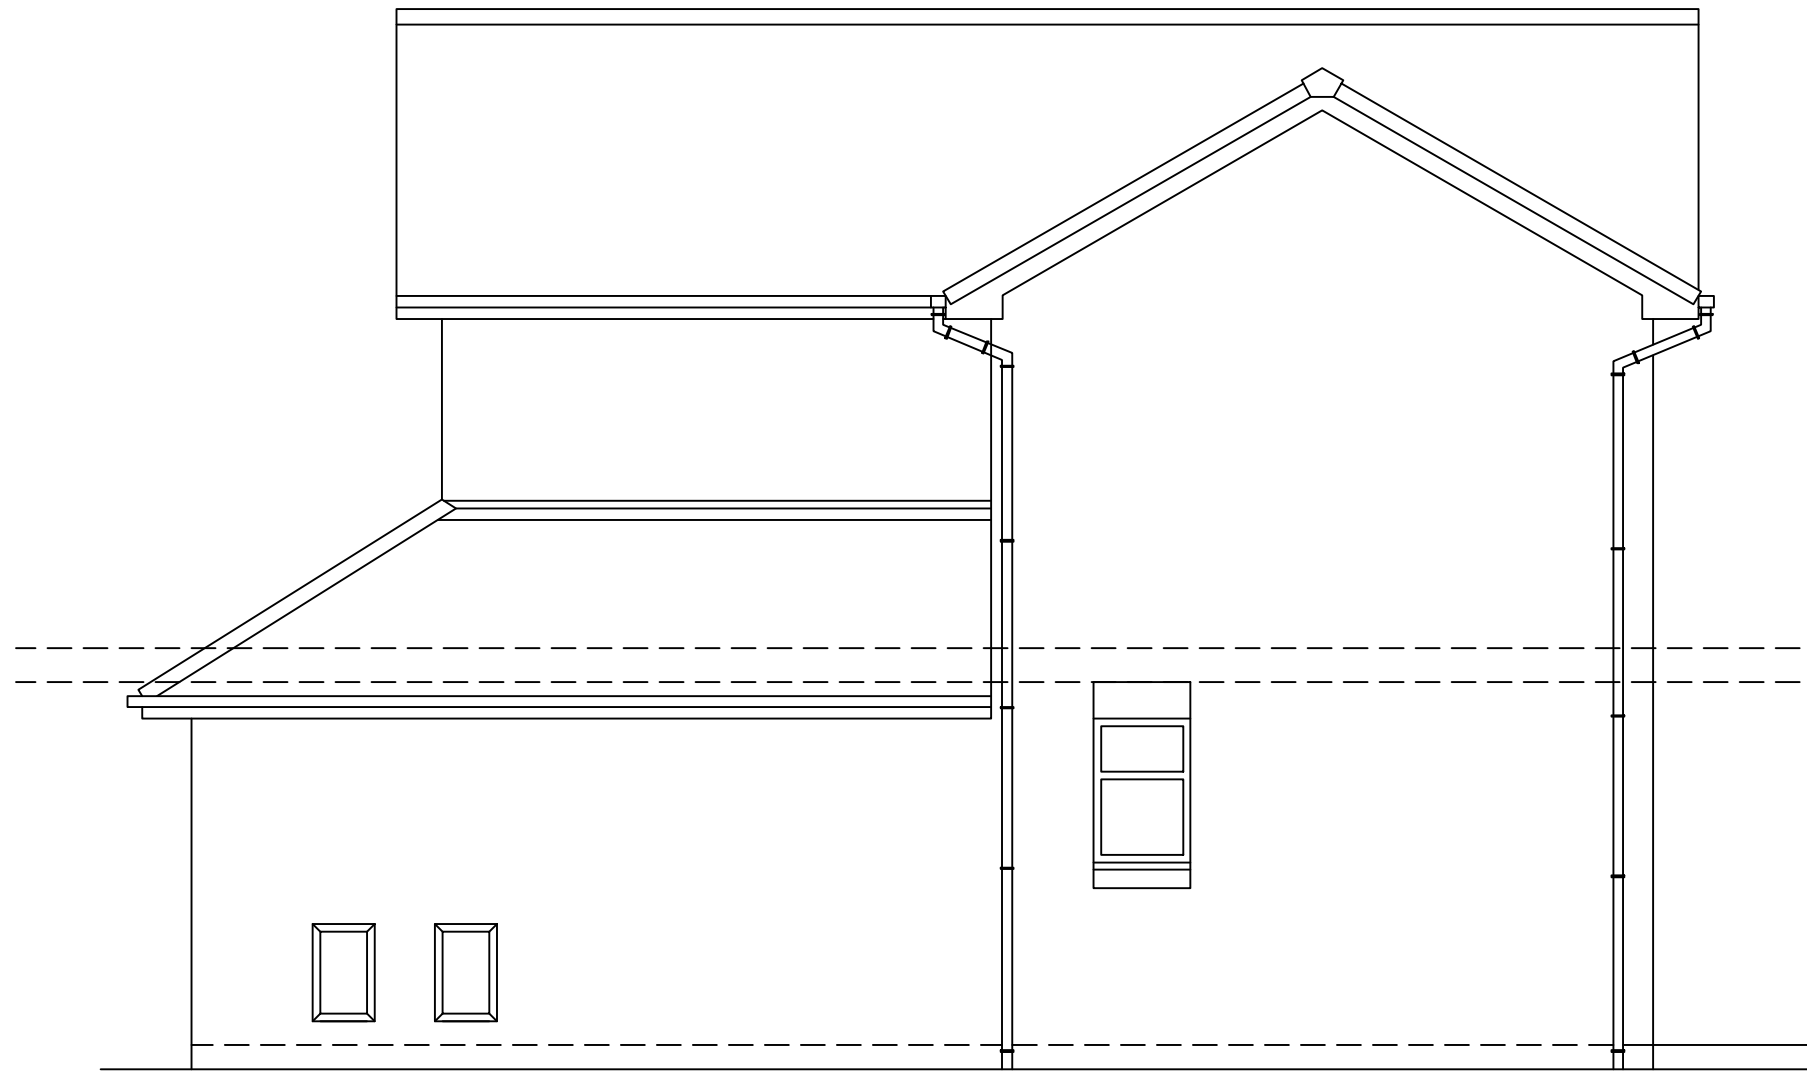


EXISTING SIDE ELEVATION
scale 1 - 50

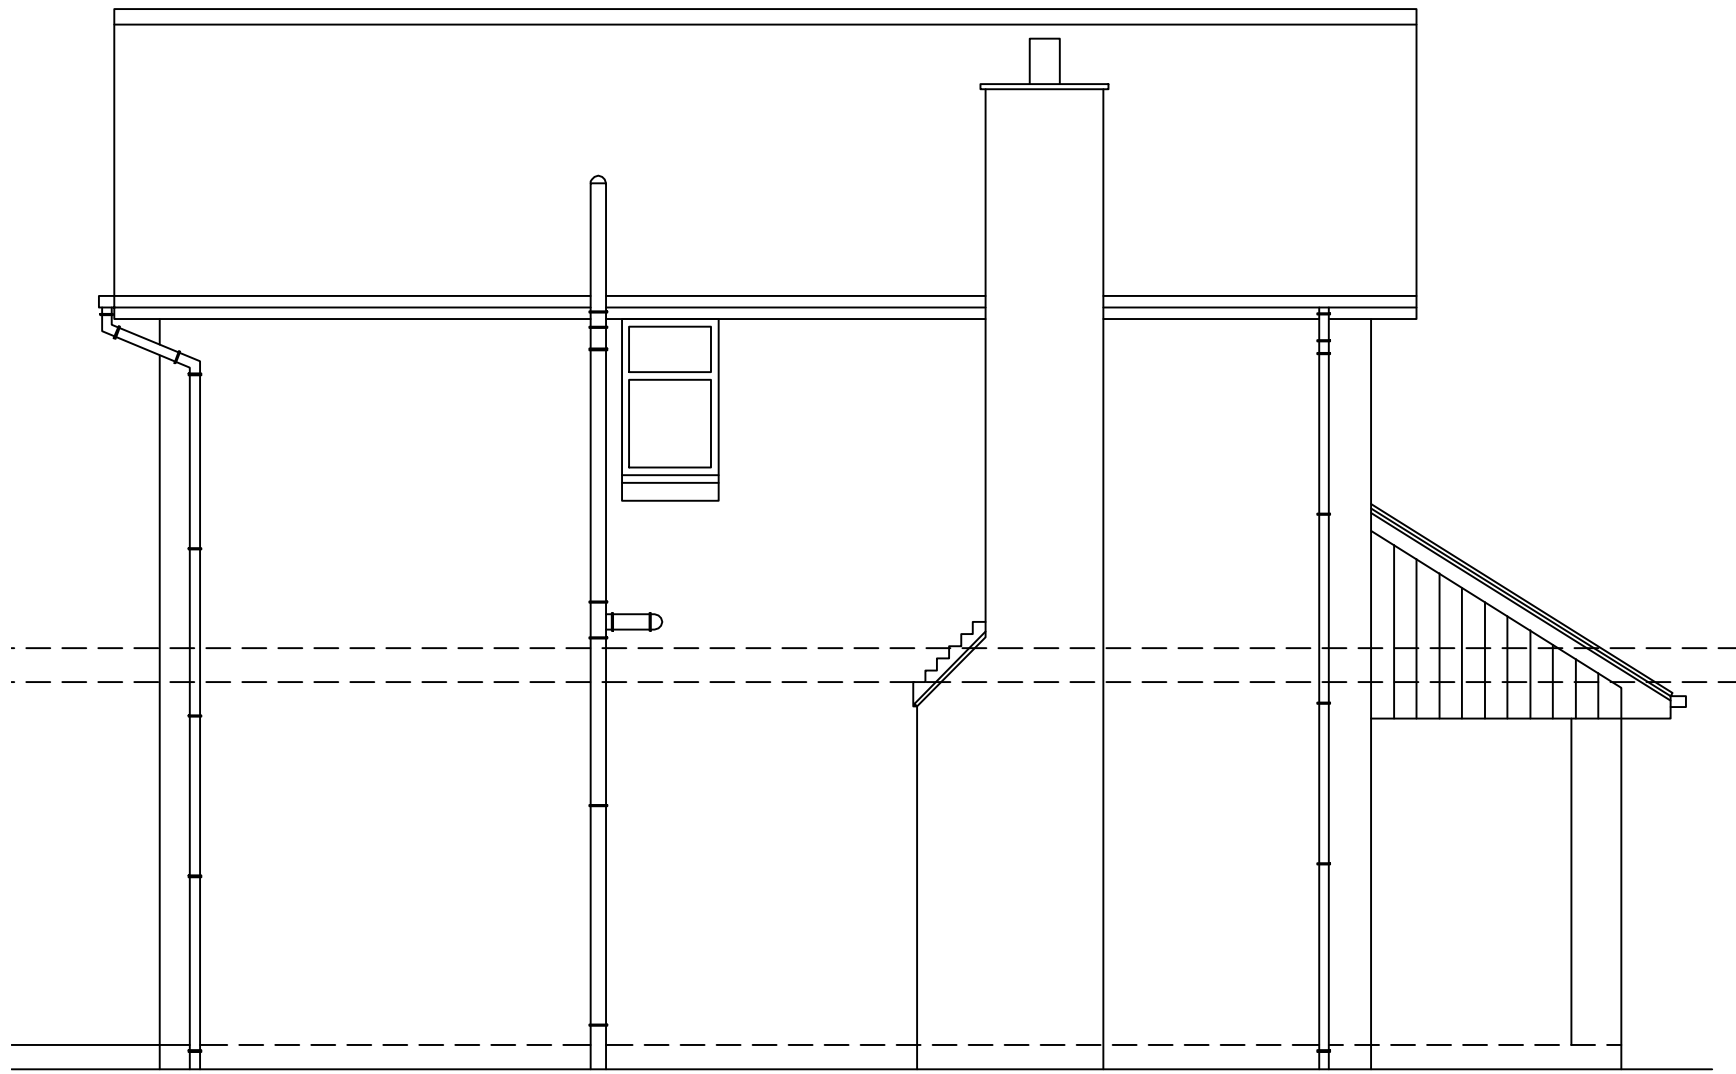

EXISTING SIDE ELEVATION
scale 1 - 50



EXISTING FRONT ELEVATION
scale 1 - 50

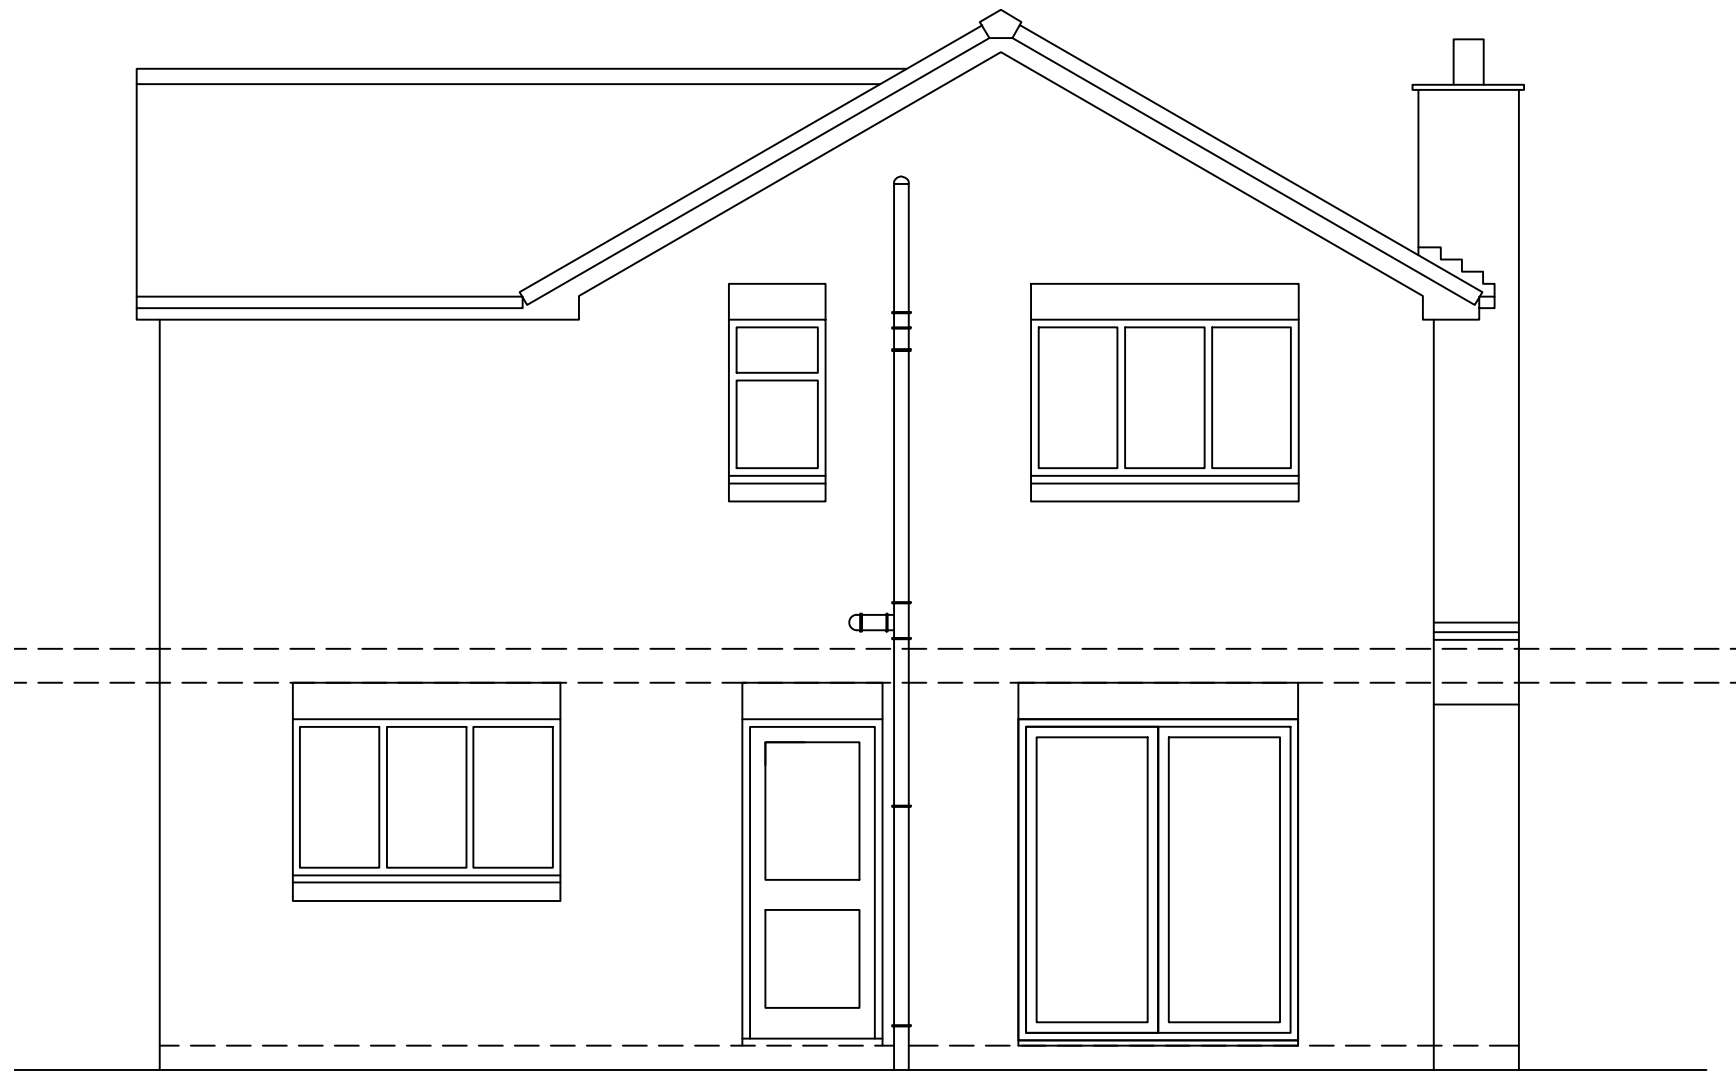

EXISTING REAR ELEVATION
scale 1 - 50

rev	date	description	
		New Century House 176 Drake Street Rochdale OL16 1UP Tel: 01706 764880 Fax: 01706 764881 www.ajcockerassociates.co.uk mail@ajcockerassociates.co.uk	
Project:		scale: as noted @ A1	
26 Chamber House Drive		date: June 2024	
Rochdale		drawn: IS	
EXISTING LAYOUTS		Dwg. Nr. A327-01	
Client: Iram Ali			