



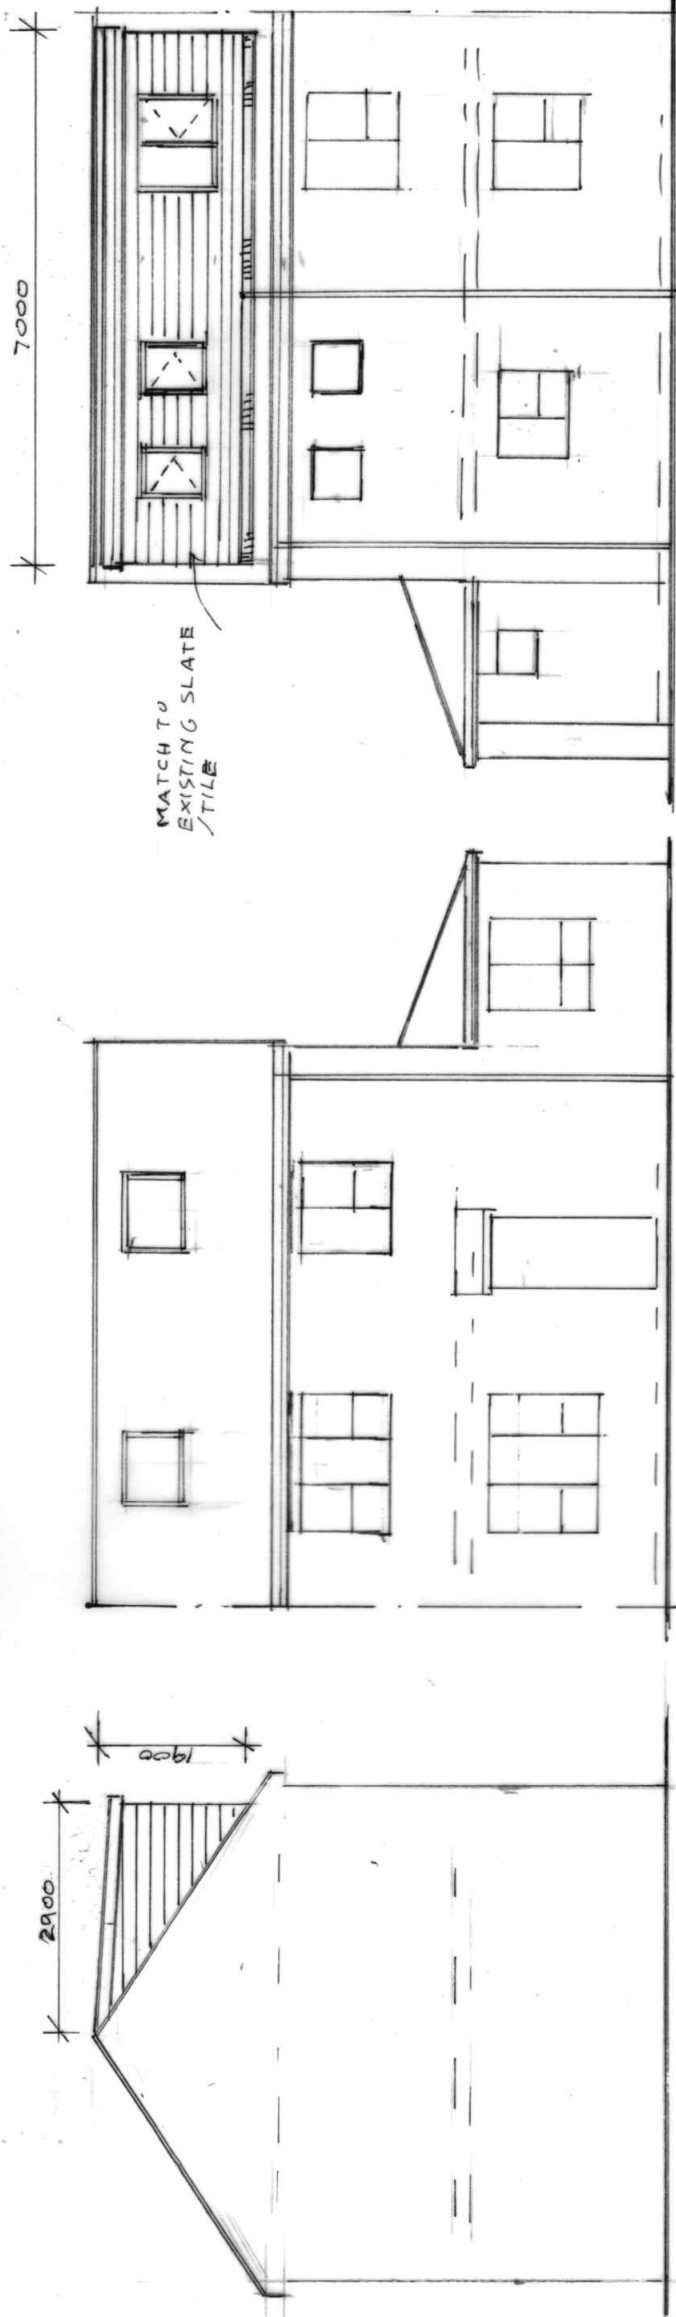

SIDE ELEVATION
(PROPOSED)

FRONT ELEVATION
(PROPOSED)

REAR ELEVATION
(PROPOSED)

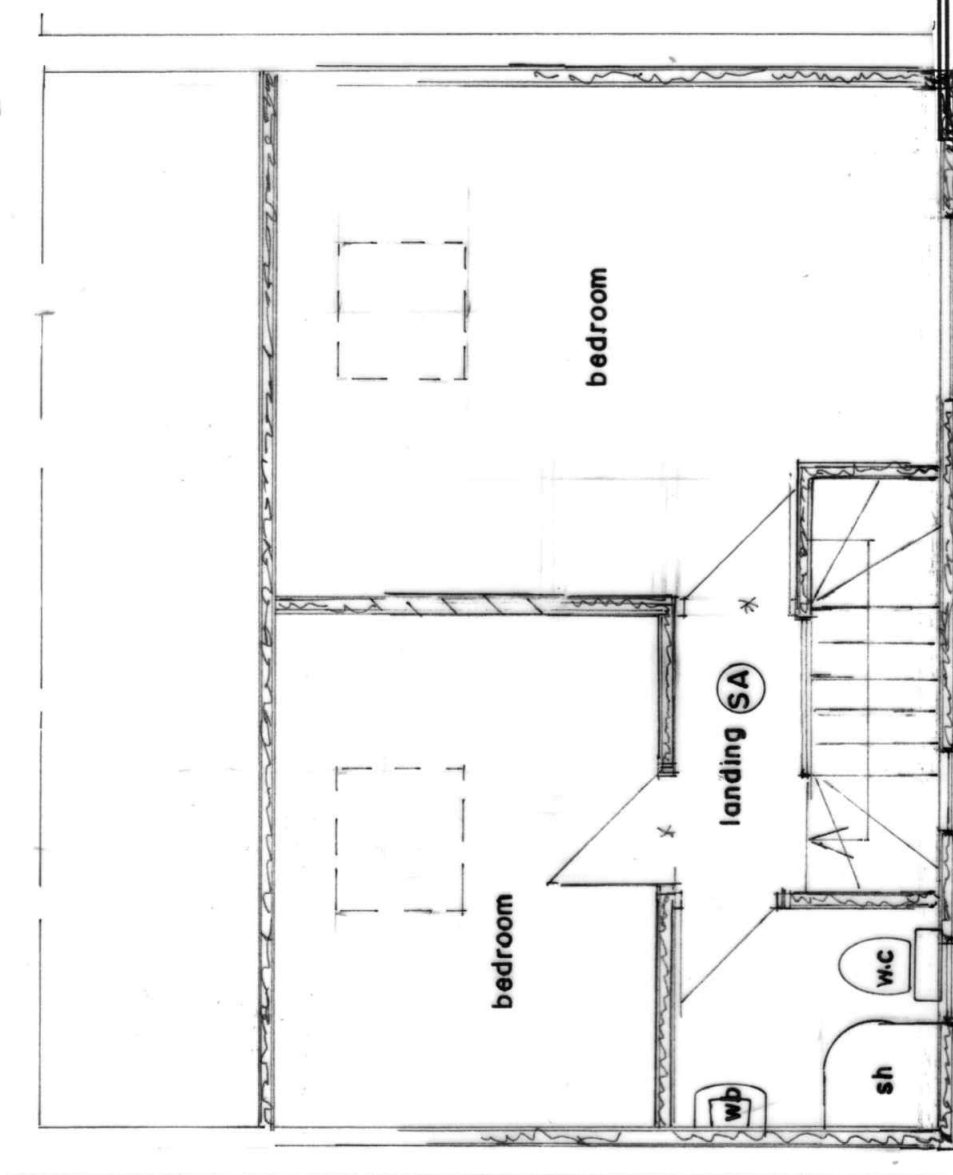

SECOND FLOOR PLAN
(PROPOSED)

BUILDING DESIGN SERVICES		
M. FAROOQ 418 Bury Road Rochdale OL11 5EU. Tel: 01706 712231 Mob: 07967605763		
PROPOSED REAR DORMER EXTENSION AT 3 CLARANCE STREET ROCHDALE OL12 6NF		
For: Mr & Mrs AMJAD ALI		
Plan	Scale 1:50	2236/3
Elevation	Scale 1:100	