



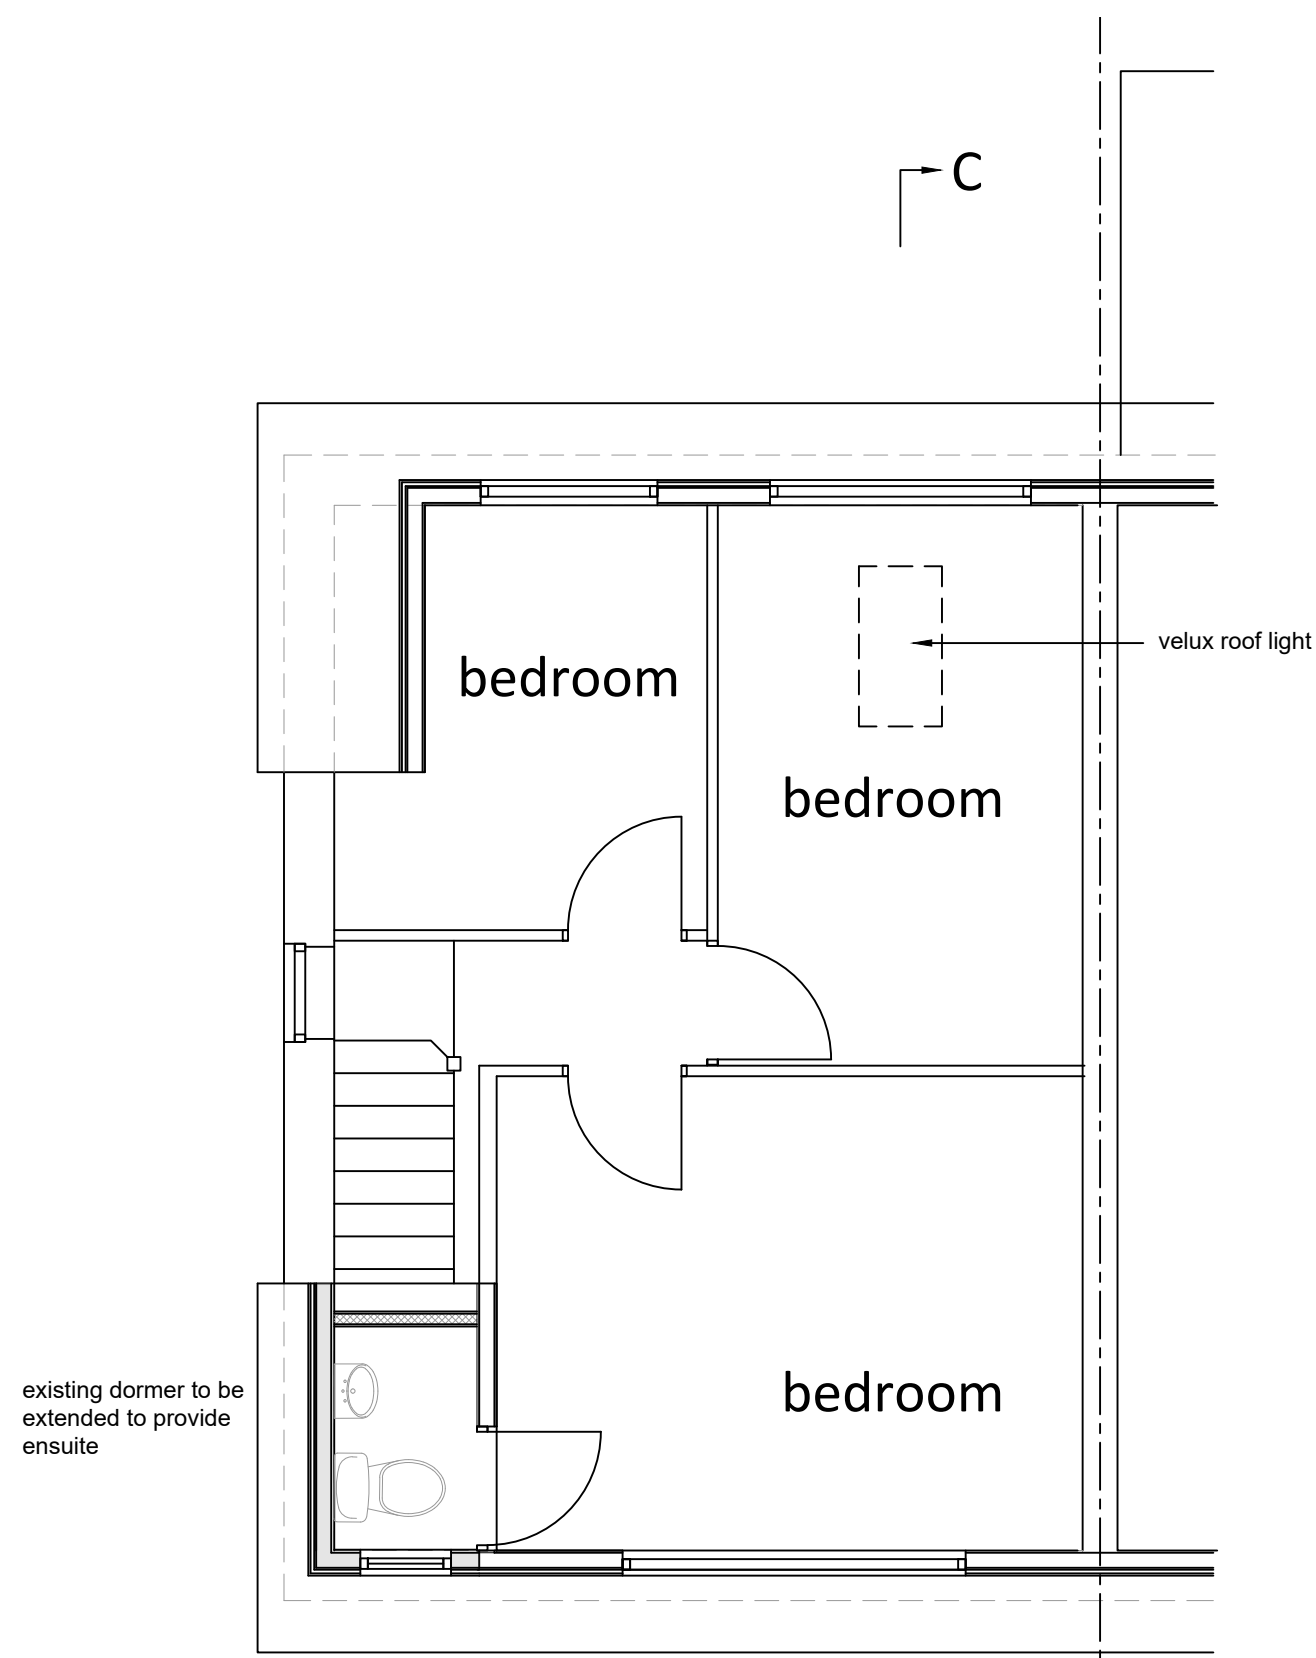


PROPOSED FIRST FLOOR PLAN
scale 1- 50

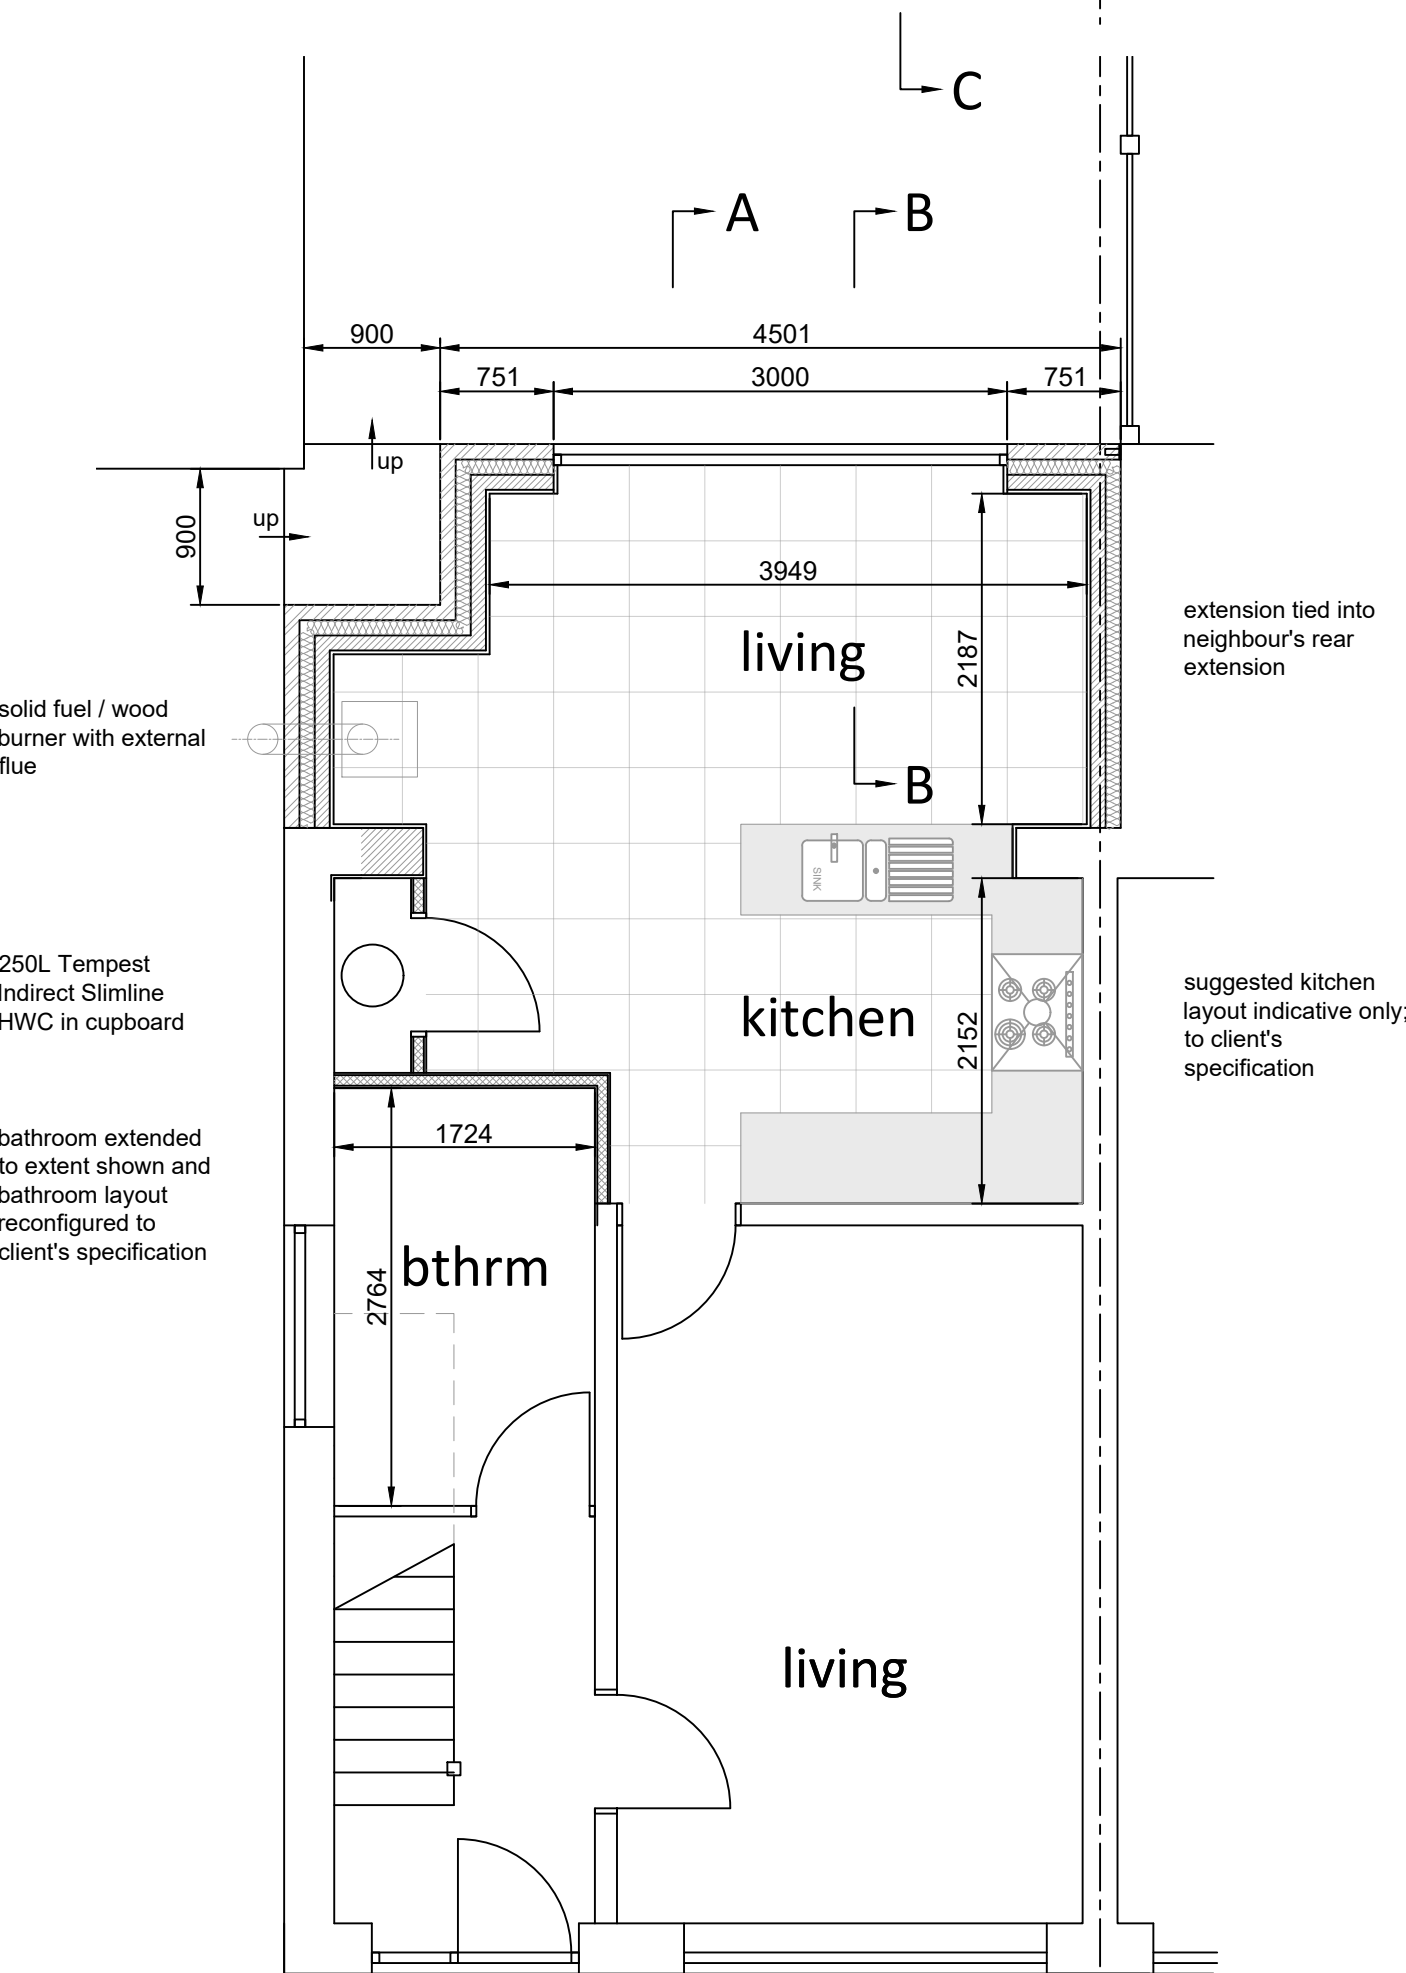


PROPOSED GROUND FLOOR PLAN
scale 1- 50




PROPOSED FRONT ELEVATION
scale 1- 50

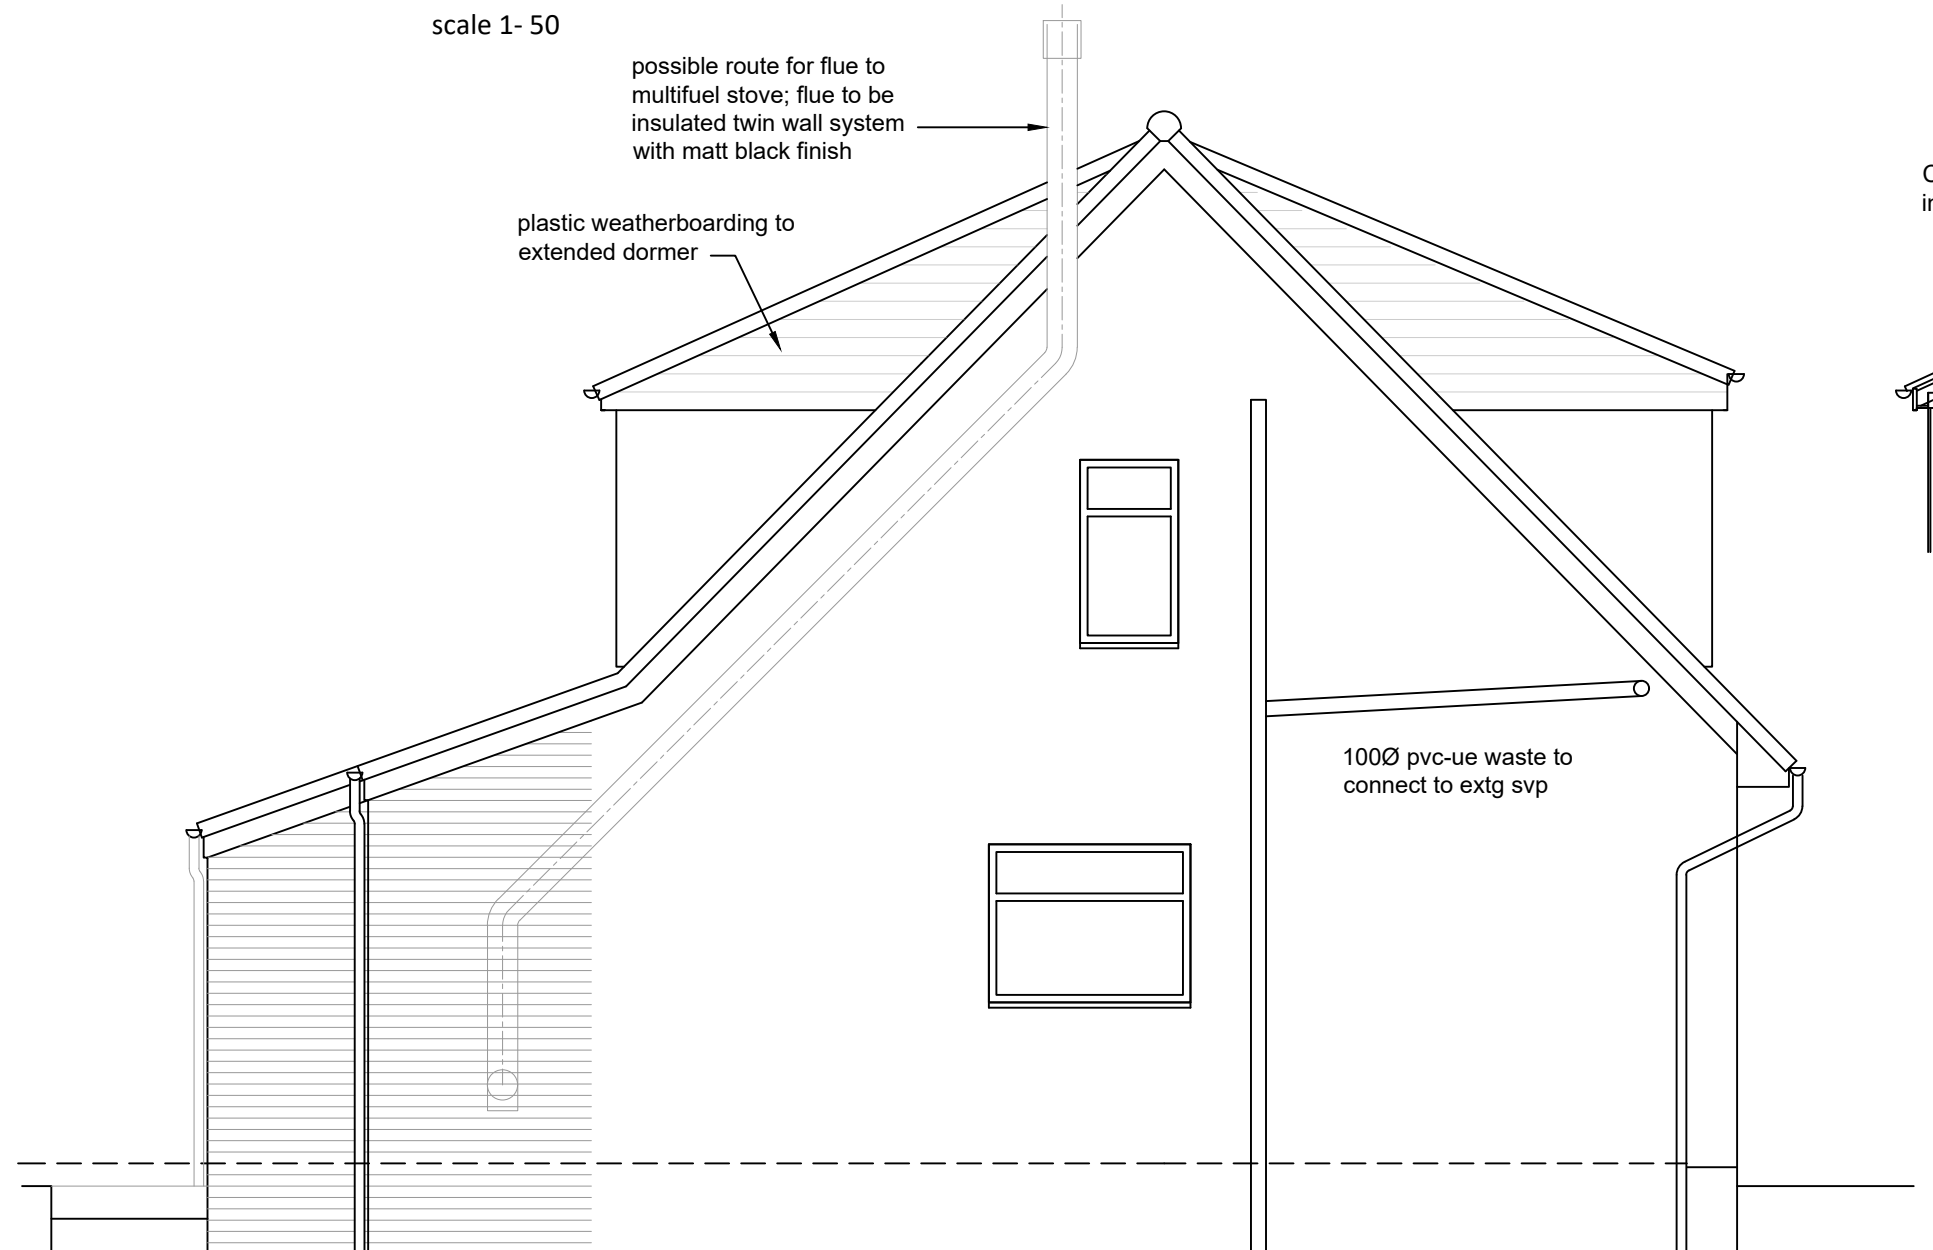


PROPOSED GABLE ELEVATION
scale 1- 50

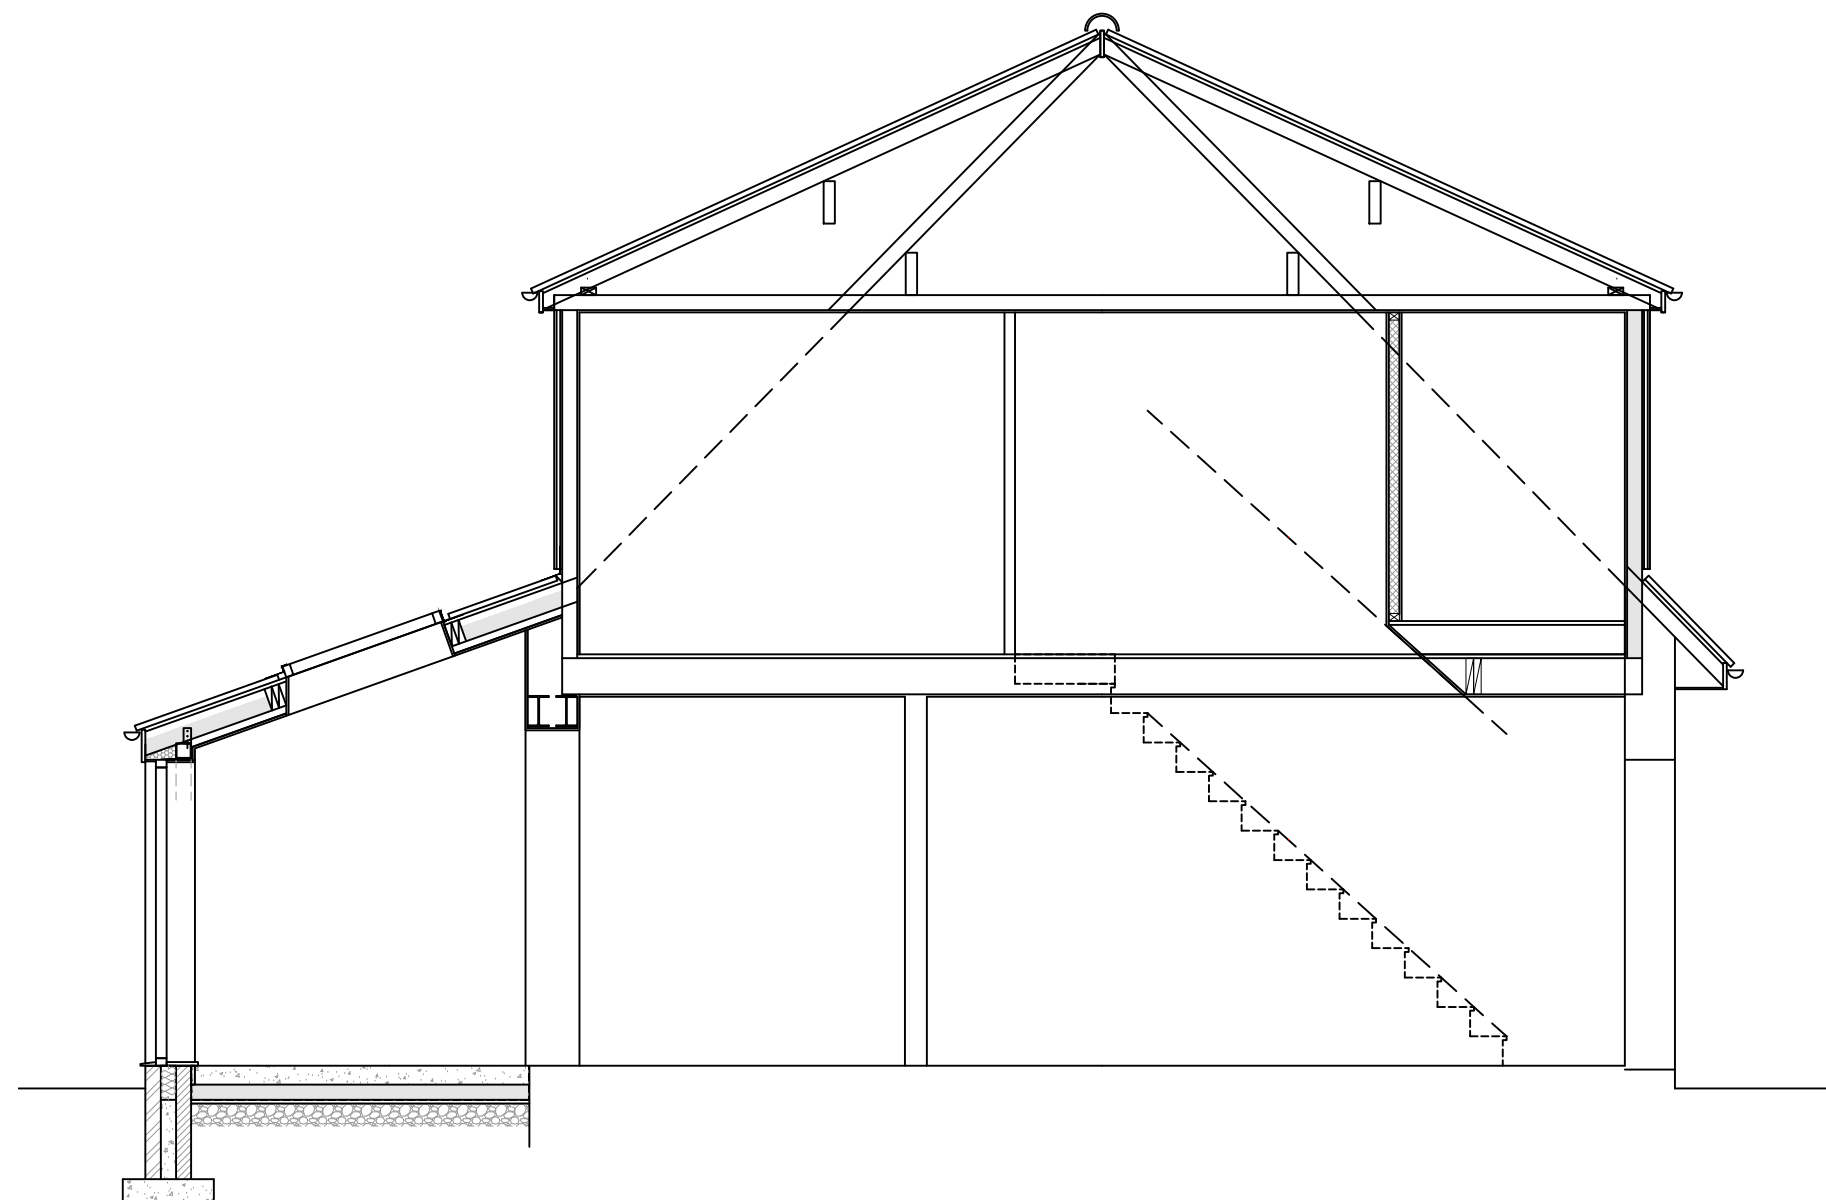


CROSS SECTION AA
scale 1- 50

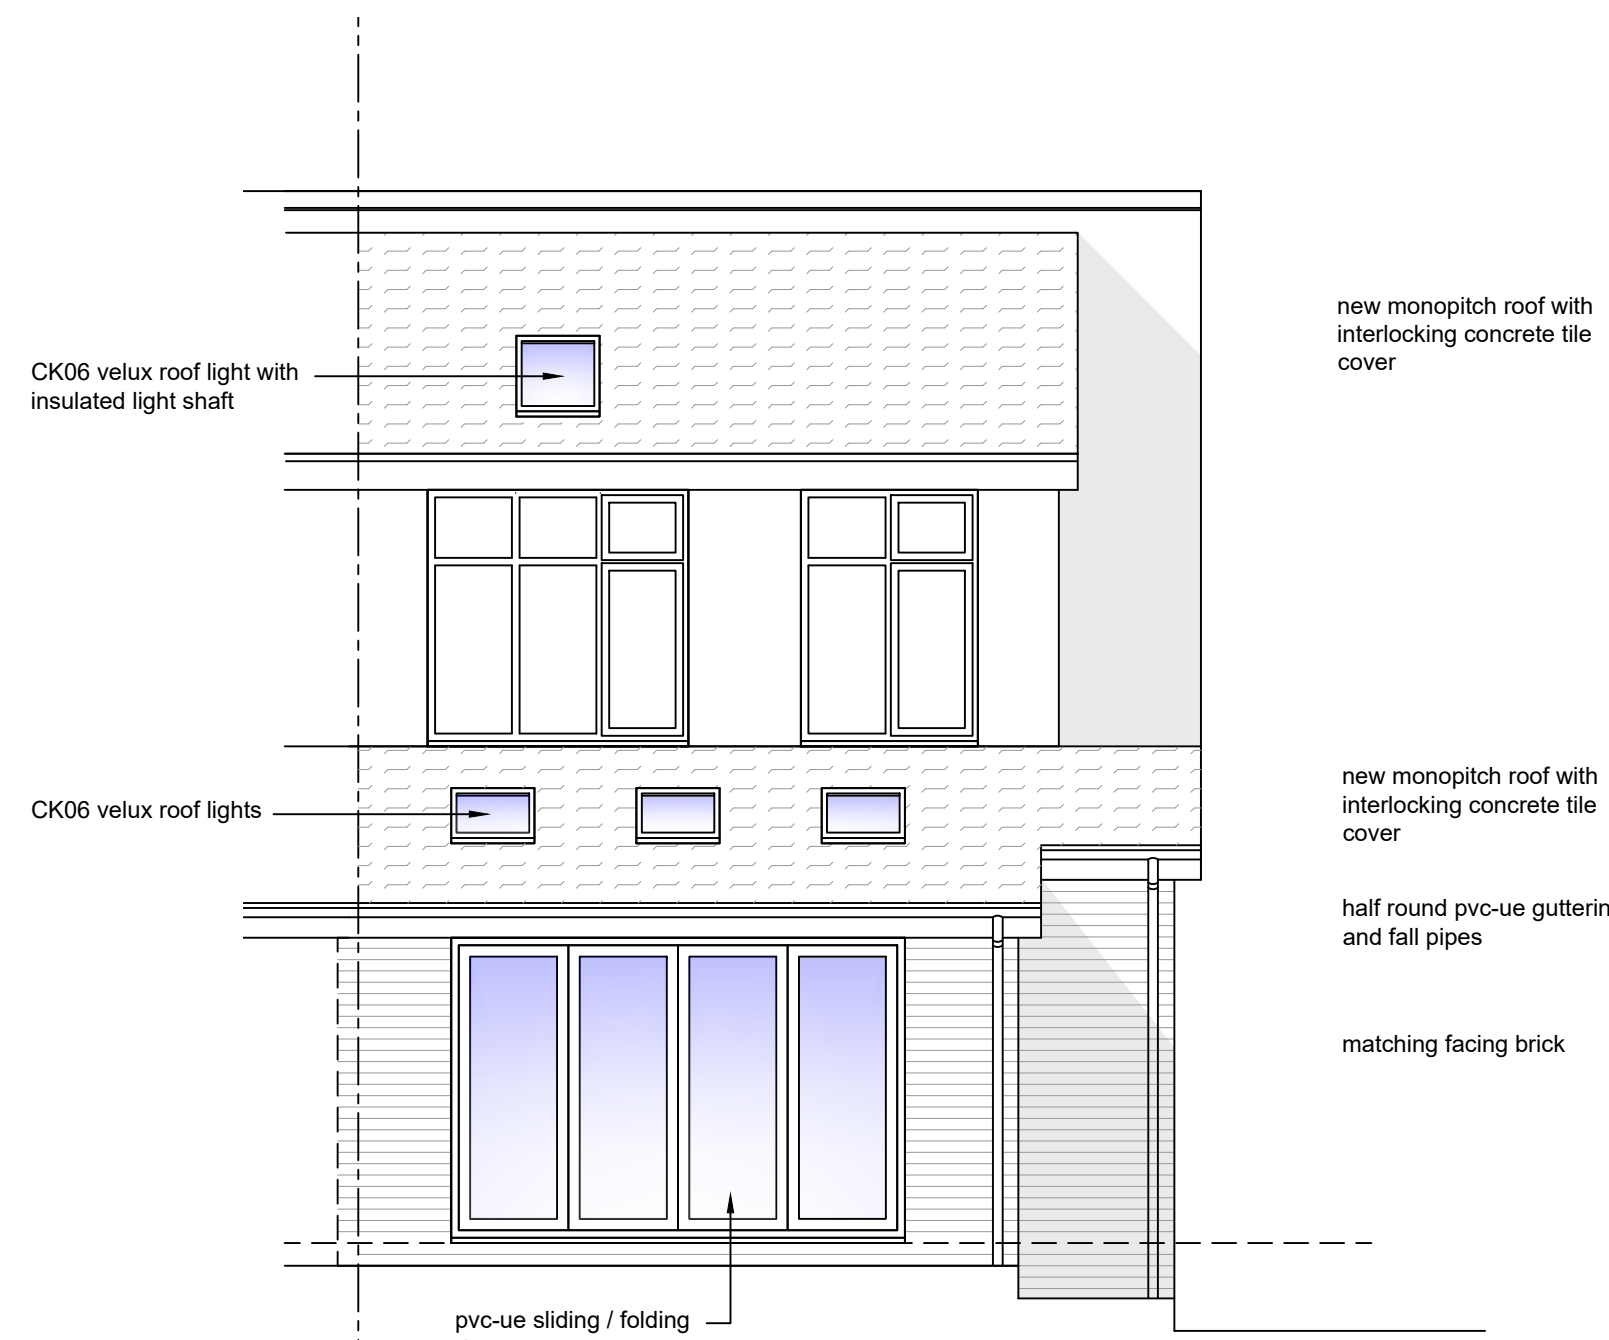

PROPOSED REAR ELEVATION
scale 1- 50

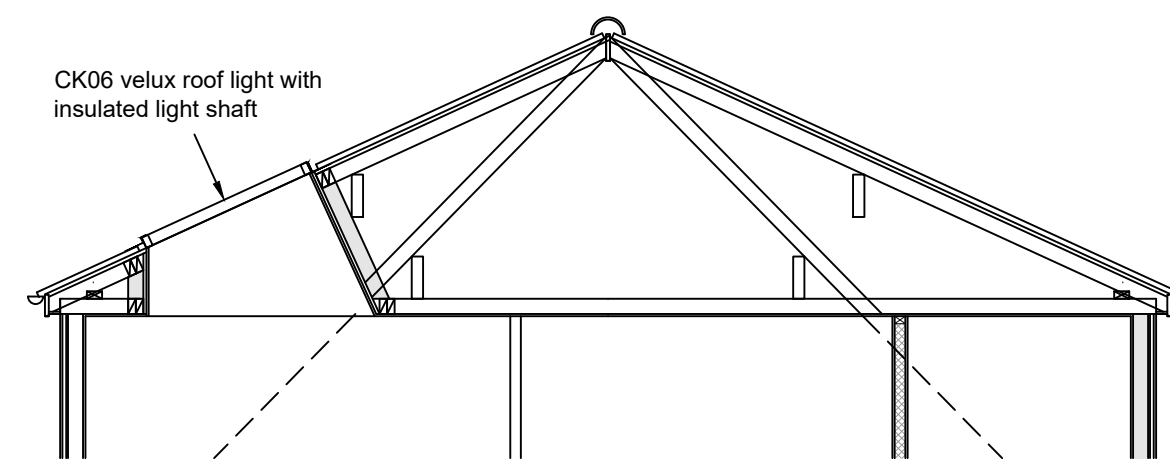

CROSS SECTION BB
scale 1- 50

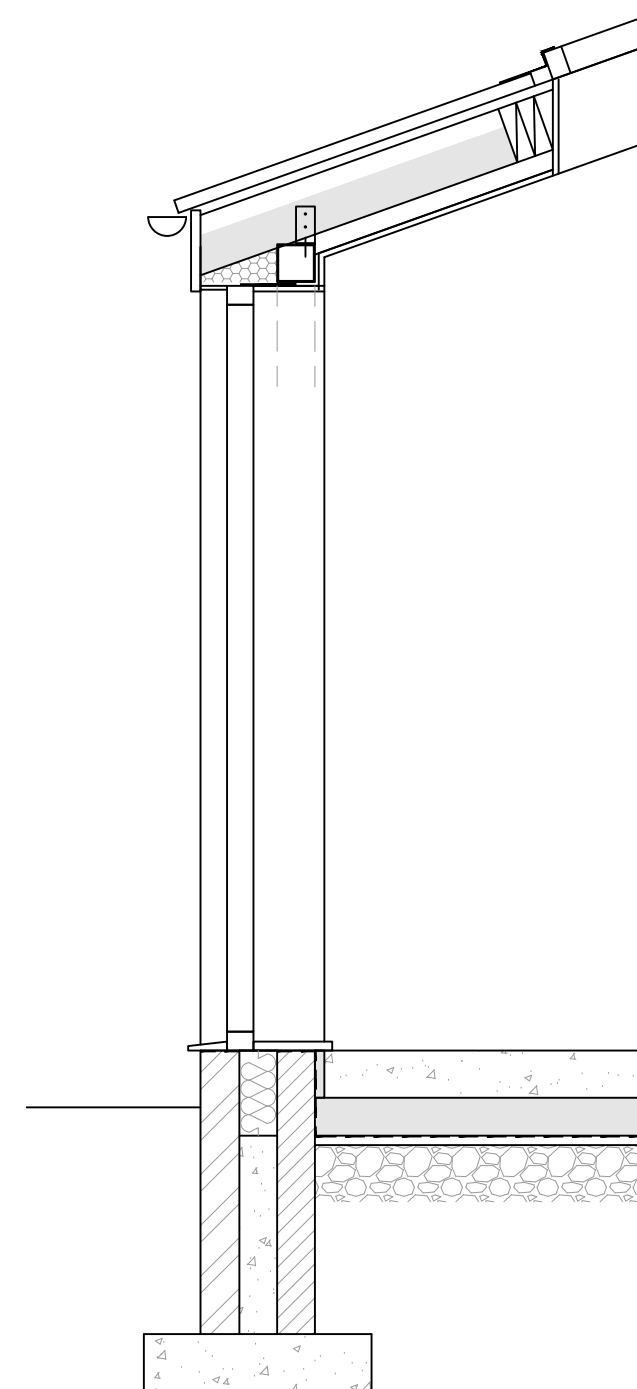

CROSS SECTION BB
scale 1- 50

rev	date	description
 AJ COCKER ASSOCIATES CHARTERED BUILDING SURVEYORS New Century House 176 Drake Street Rochdale OL16 1UP Tel: 01706 764880 Fax: 01706 764881 www.ajcockerassociates.co.uk mail@ajcockerassociates.co.uk  the mark of property professionalism worldwide		
Project: 30 Cherington Drive Castleton Proposed Layouts		scale: as noted@A1 date: March 23 drawn: IS
Client: Mr. R. Smith		Dwg. Nr. S489-02