



Notes:
This drawing is copyright. Figured dimensions are to be followed in preference to scaled dimensions and particulars are to be taken from the actual work where possible. Any discrepancy must be reported to the architect immediately and before proceeding. If in doubt, ask.

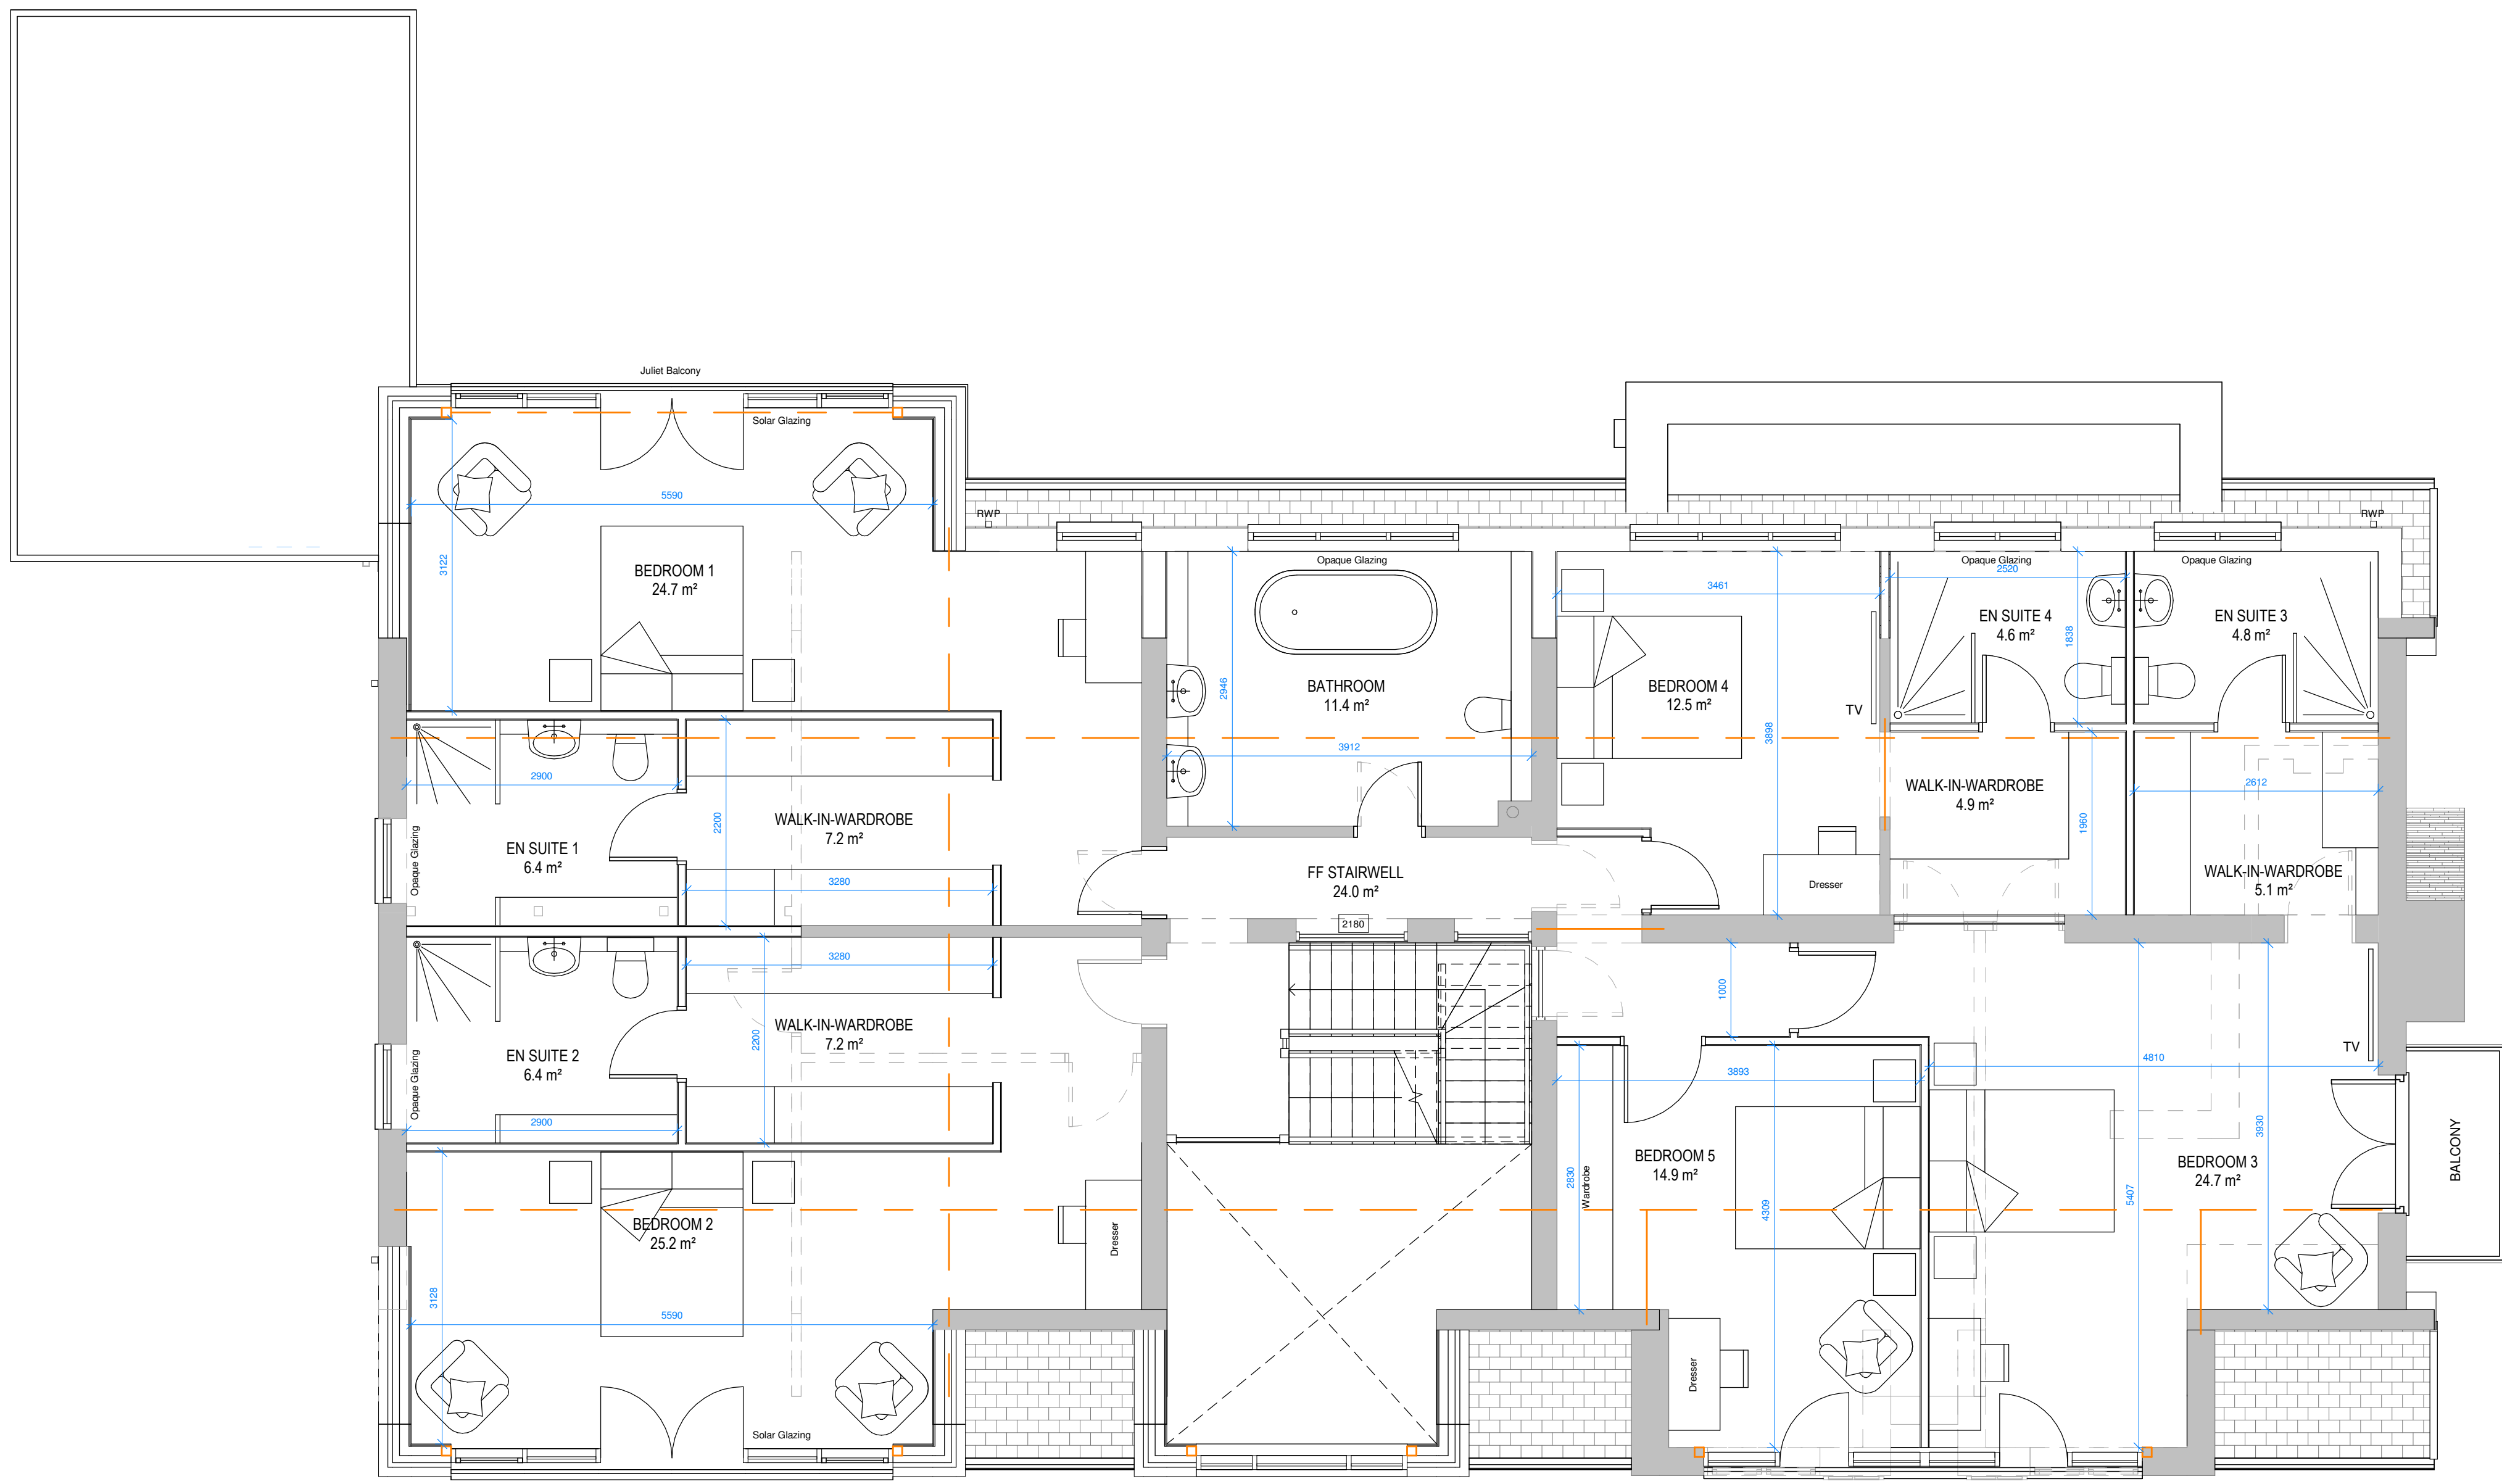

2 Proposed First Floor Level
1 : 50

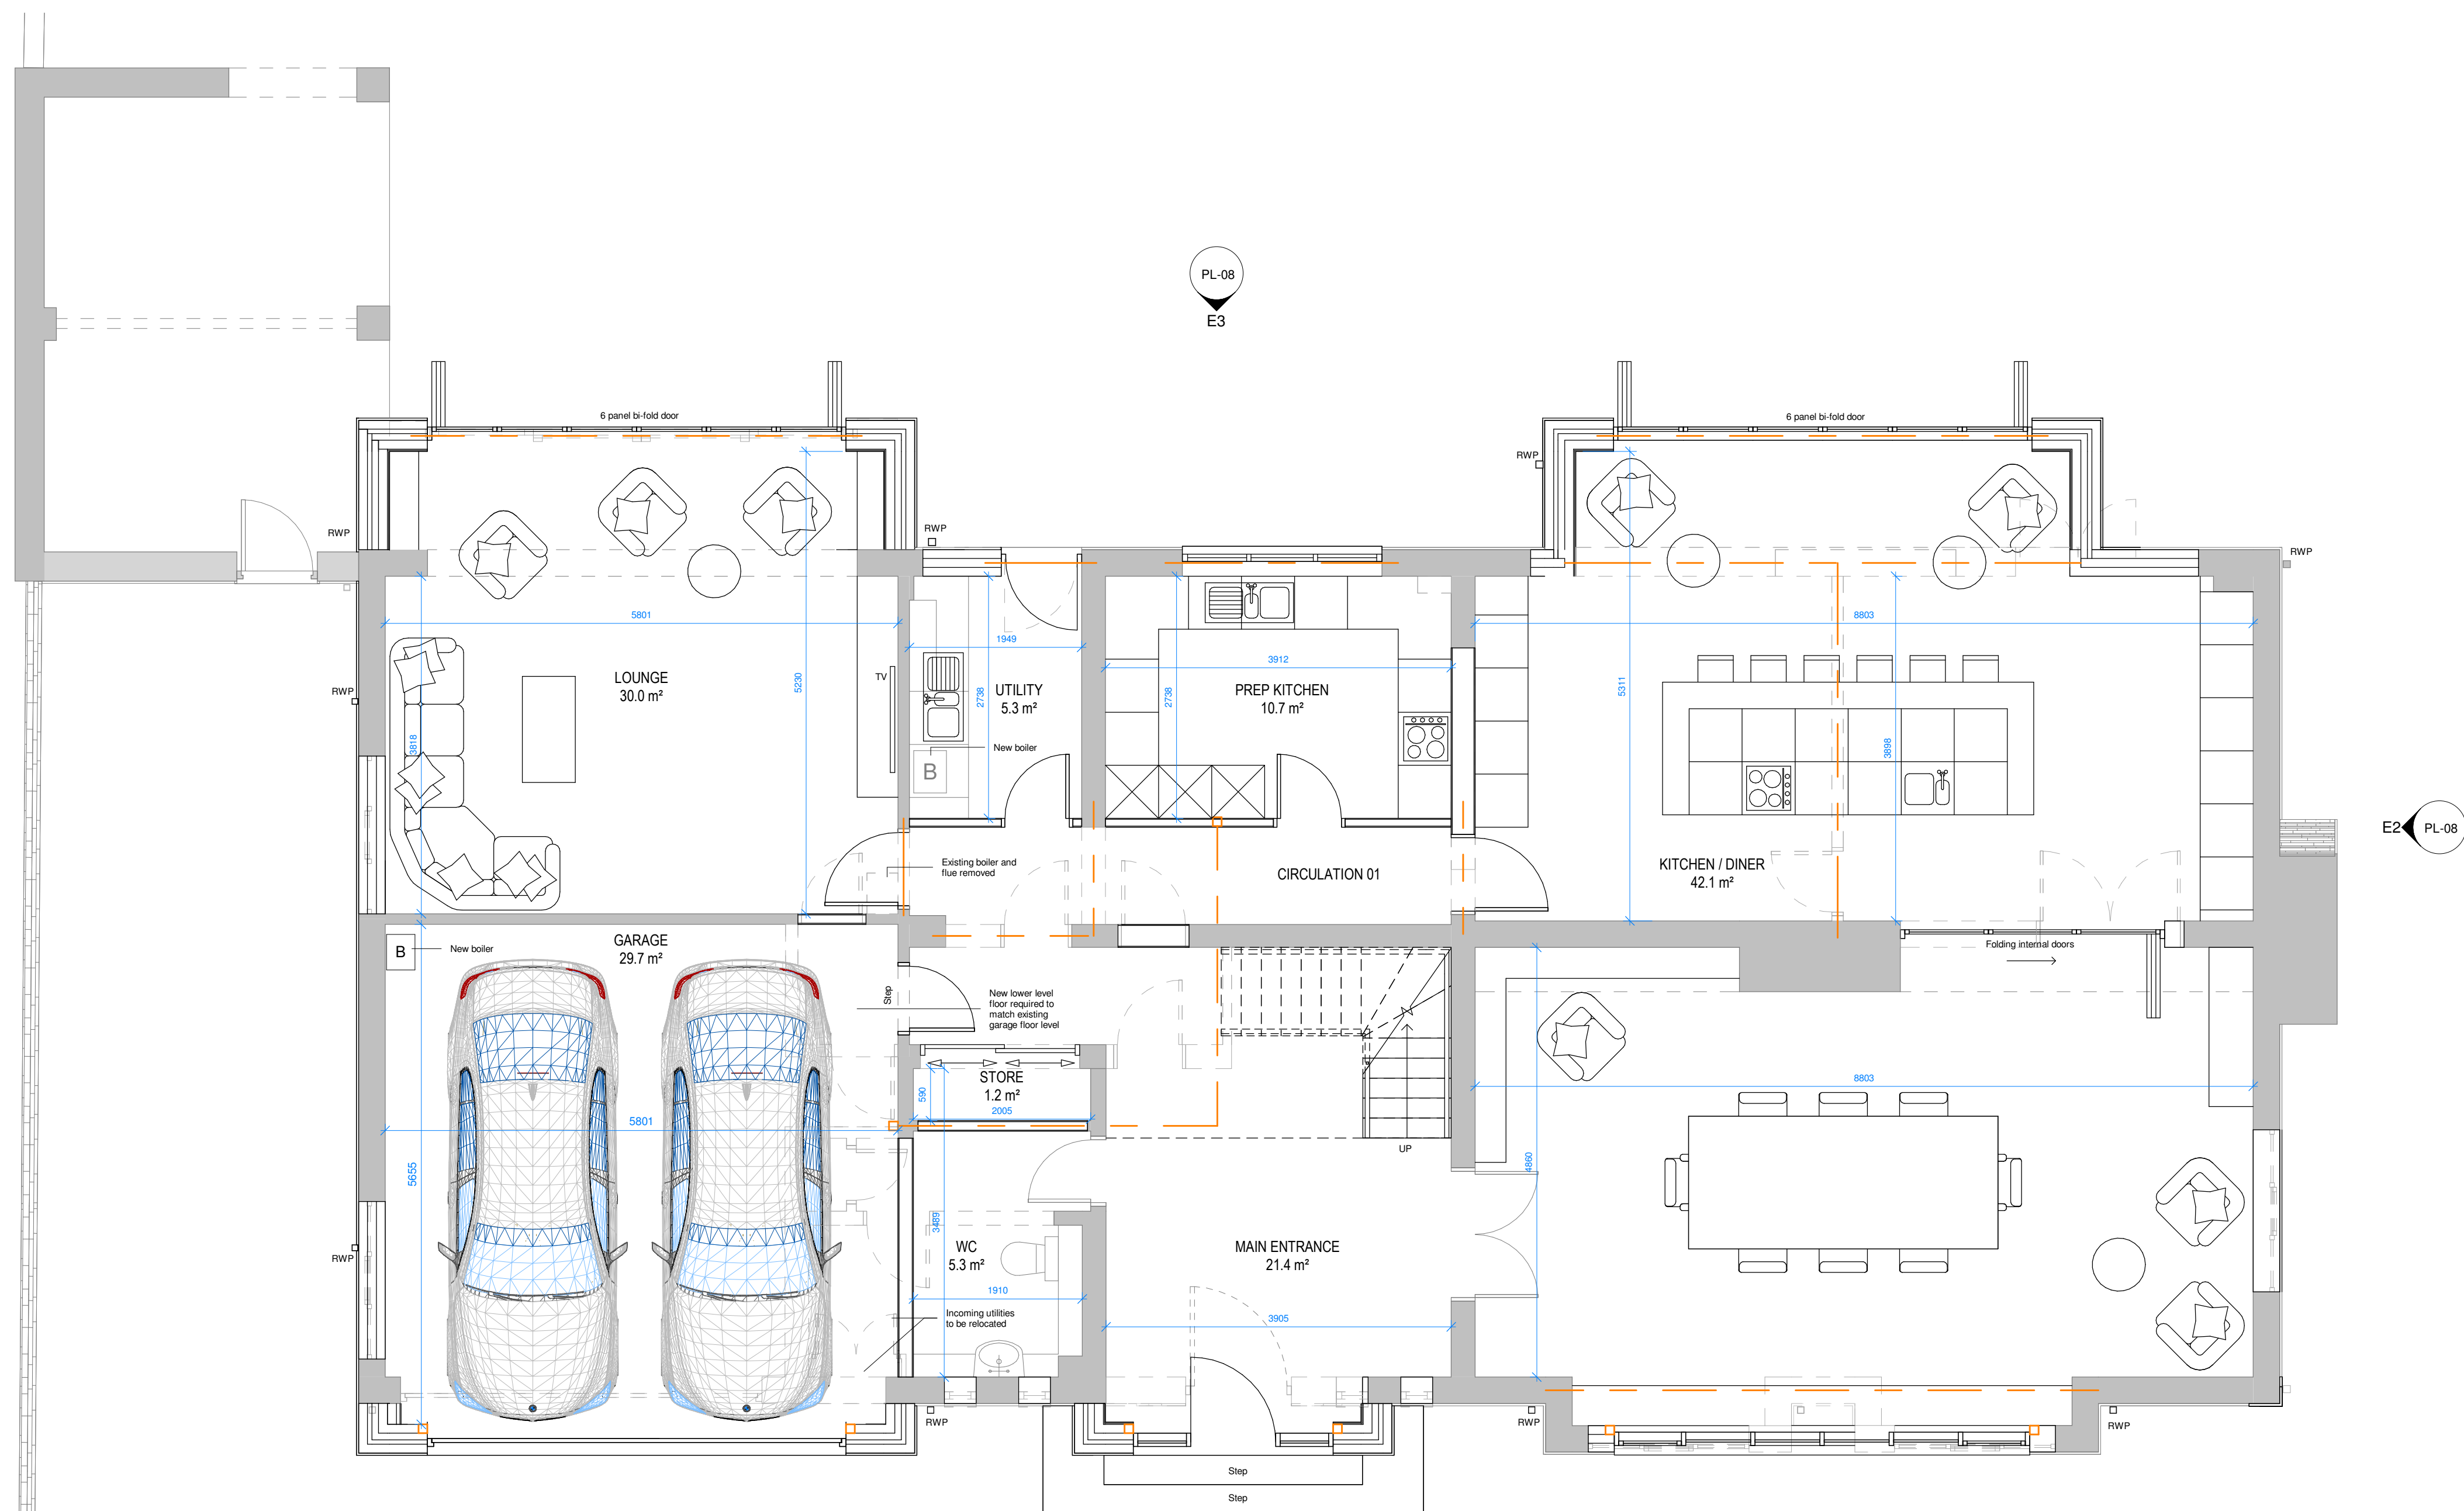

1 Proposed Ground Floor Level
1 : 50

C	Updated following Planning comments	15/10/24
B	Updated following Client feedback	10/09/24
A	Updated following Client comments	29/07/24
Rev	Revised	Rev

Revision Schedule

Rev No: C

Drawn by: DW

Project No:

DWA-2421

Project:
4 Norford Way, Rochdale,
OL11 5QS

Drawing Title:
Proposed Ground and First
Floor Plans

Drawing No:
DWA-2421-PL-06

Date:
08/07/24

Scale:
1 : 50 @A0

Client:

Dr Sarwar

Architect:

Dan Worden **Architecture**

Tel: 07581 584180
Email: enquiries@danwordenarchitecture.co.uk
Web: danwordenarchitecture.co.uk