



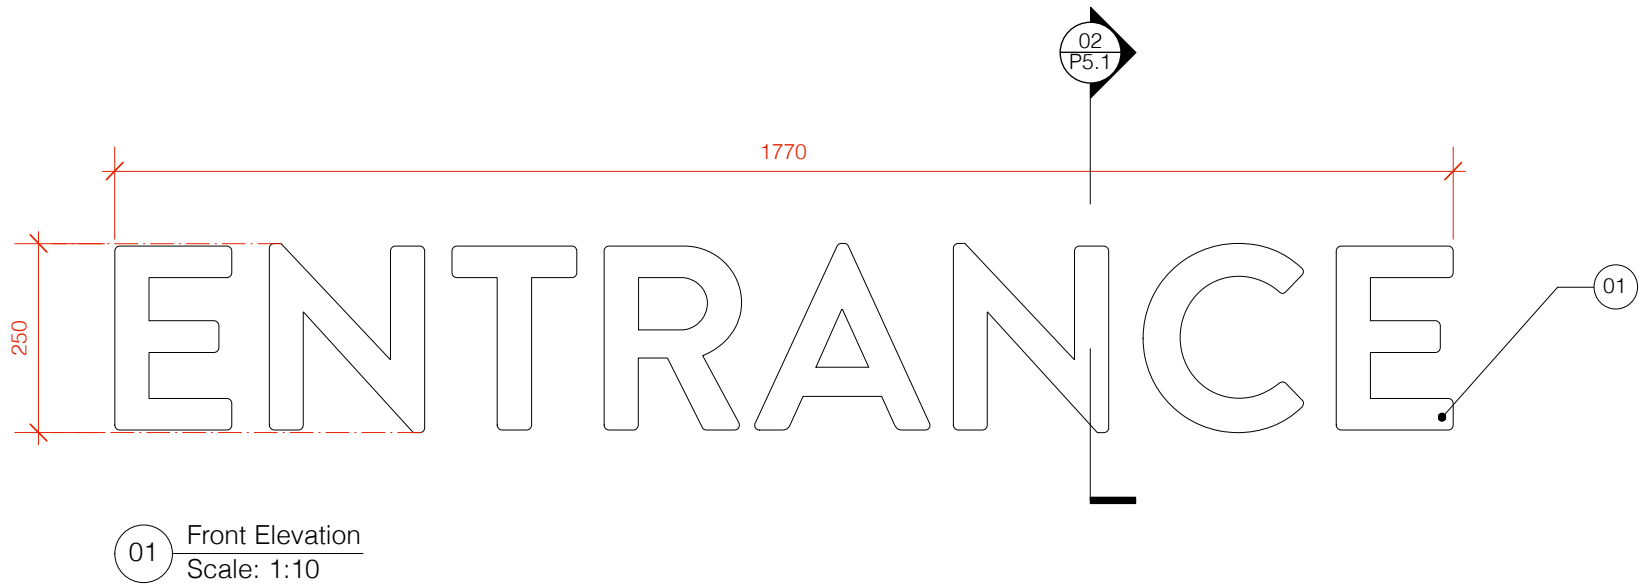

01 Front Elevation
Scale: 1:10

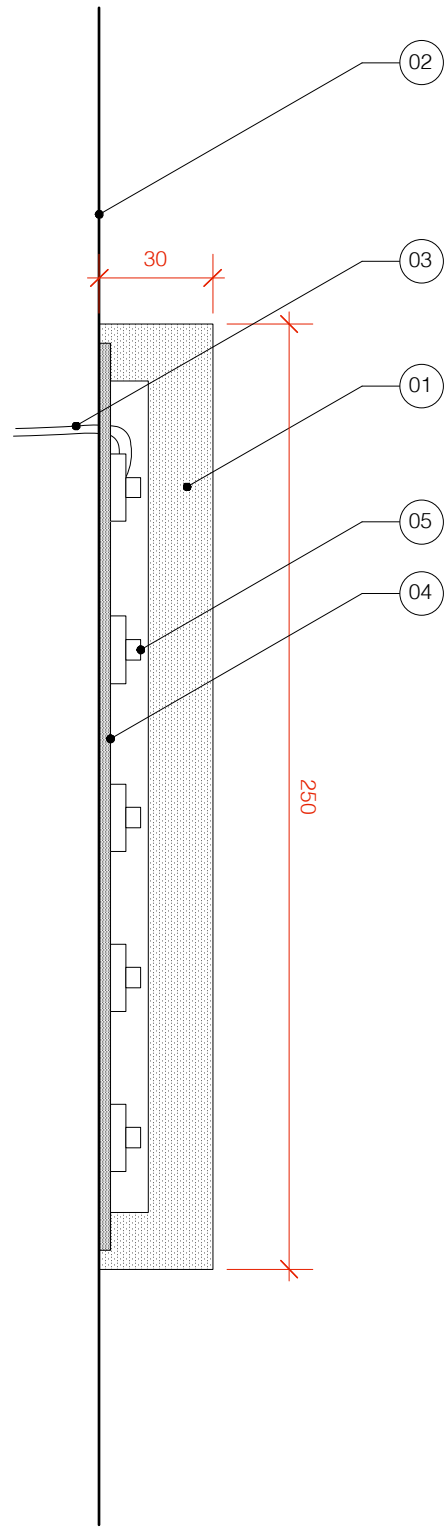

02 Section
Scale: Half Actual Size

- Notes
01. 30mm white opal acrylic letters with channel routed into rear face for LED's providing constant illumination to front and side faces.
 02. Individual letters to be fixed to existing facade, signage contractor to advise on suitable fixing.
 03. White power cables to loop through existing structure. Contractor to ensure all cables are pulled tight and are not visible externally.
 04. 3mm aluminium backing plate.
 05. White cool LED's embedded into acrylic to provide internal illumination. LED driver located remotely.

FOR FINISHES REFER TO FINISHES SCHEDULE FOR ALL SITES.

SIGNAGE CONTRACTOR TO UNDERTAKE SITE SURVEY AND PROVIDE PRODUCTION DRAWINGS FOR APPROVAL PRIOR TO MANUFACTURE.

SIGNAGE CONTRACTOR TO ENSURE EQUAL AND ADEQUATE LED ILLUMINATION TO ALL ELEMENTS.

SIGNAGE CONTRACTOR TO ENSURE NO VISIBLE FIXINGS.

'ENTRANCE' letters:

Font: Brandon Grotesque Bold

Height: 250mm

NOTE: STATED HEIGHT IS MAXIMUM CAP 'O' HEIGHT. LETTER HEIGHT WILL VARY SLIGHTLY DUE TO FONT.

Revision

DESCRIPTION

Entrance Sign

CLIENT

Krispy Kreme

PROJECT

Rochdale

ADDRESS

6A, Transpeninne Trading Estate, Rochdale, OL11 2PX

JOB No.

DWG No.

REV.

801.P5.1

-

DATE

MAR 23

STATUS

APPROVAL

DRAWN BY

SW

SCALE

1:10/2 @ A3

Unit 5, 7 Wenlock Road, London N1 7SL

T +44 (0)20 7253 9005 F +44 (0)20 72539004

www.pathdesign.co.uk info@pathdesign.co.uk

PATH

THIS DRAWING IS FOR DESIGN INTENT PURPOSES ONLY. DO NOT SCALE THIS DRAWING

* This drawing is based on conditions that it is not copied or disclosed to any other third-party without the prior consent of PATH DESIGN

* Contractors should provide their own setting out drawings for comment to PATH DESIGN

* This drawing is the property of PATH DESIGN and copyright is reserved by them.

* All structural works are to be detailed, confirmed and approved by structural engineer.

* All dimensions to be verified on site prior to work commencing