


New Upvc gutters to connect into new 75mm Upvc rainwater pipe then into new back inlet gully. Gully to connect into existing drains. Drainage run to be confirmed and exposed during excavations for extension.

Structural engineer to design new goalpost frame for new bi-fold doors and glazing in apex of gable.

Conway Architectural Design shall have no responsibility for any use made of this document other than for that which it was prepared and issued. This drawing should not be scaled. Work to figured dimensions only. All dimensions and levels to be checked on site. No building work is to be started until all relevant approvals are in place. Any discrepancies should be reported to Conway Architectural Design. This drawing should not be reproduced without written permission from Conway Architectural Design. **Standard Building Regs Notes are to be provided by Conway Architectural Design prior to a building regs application being submitted.**

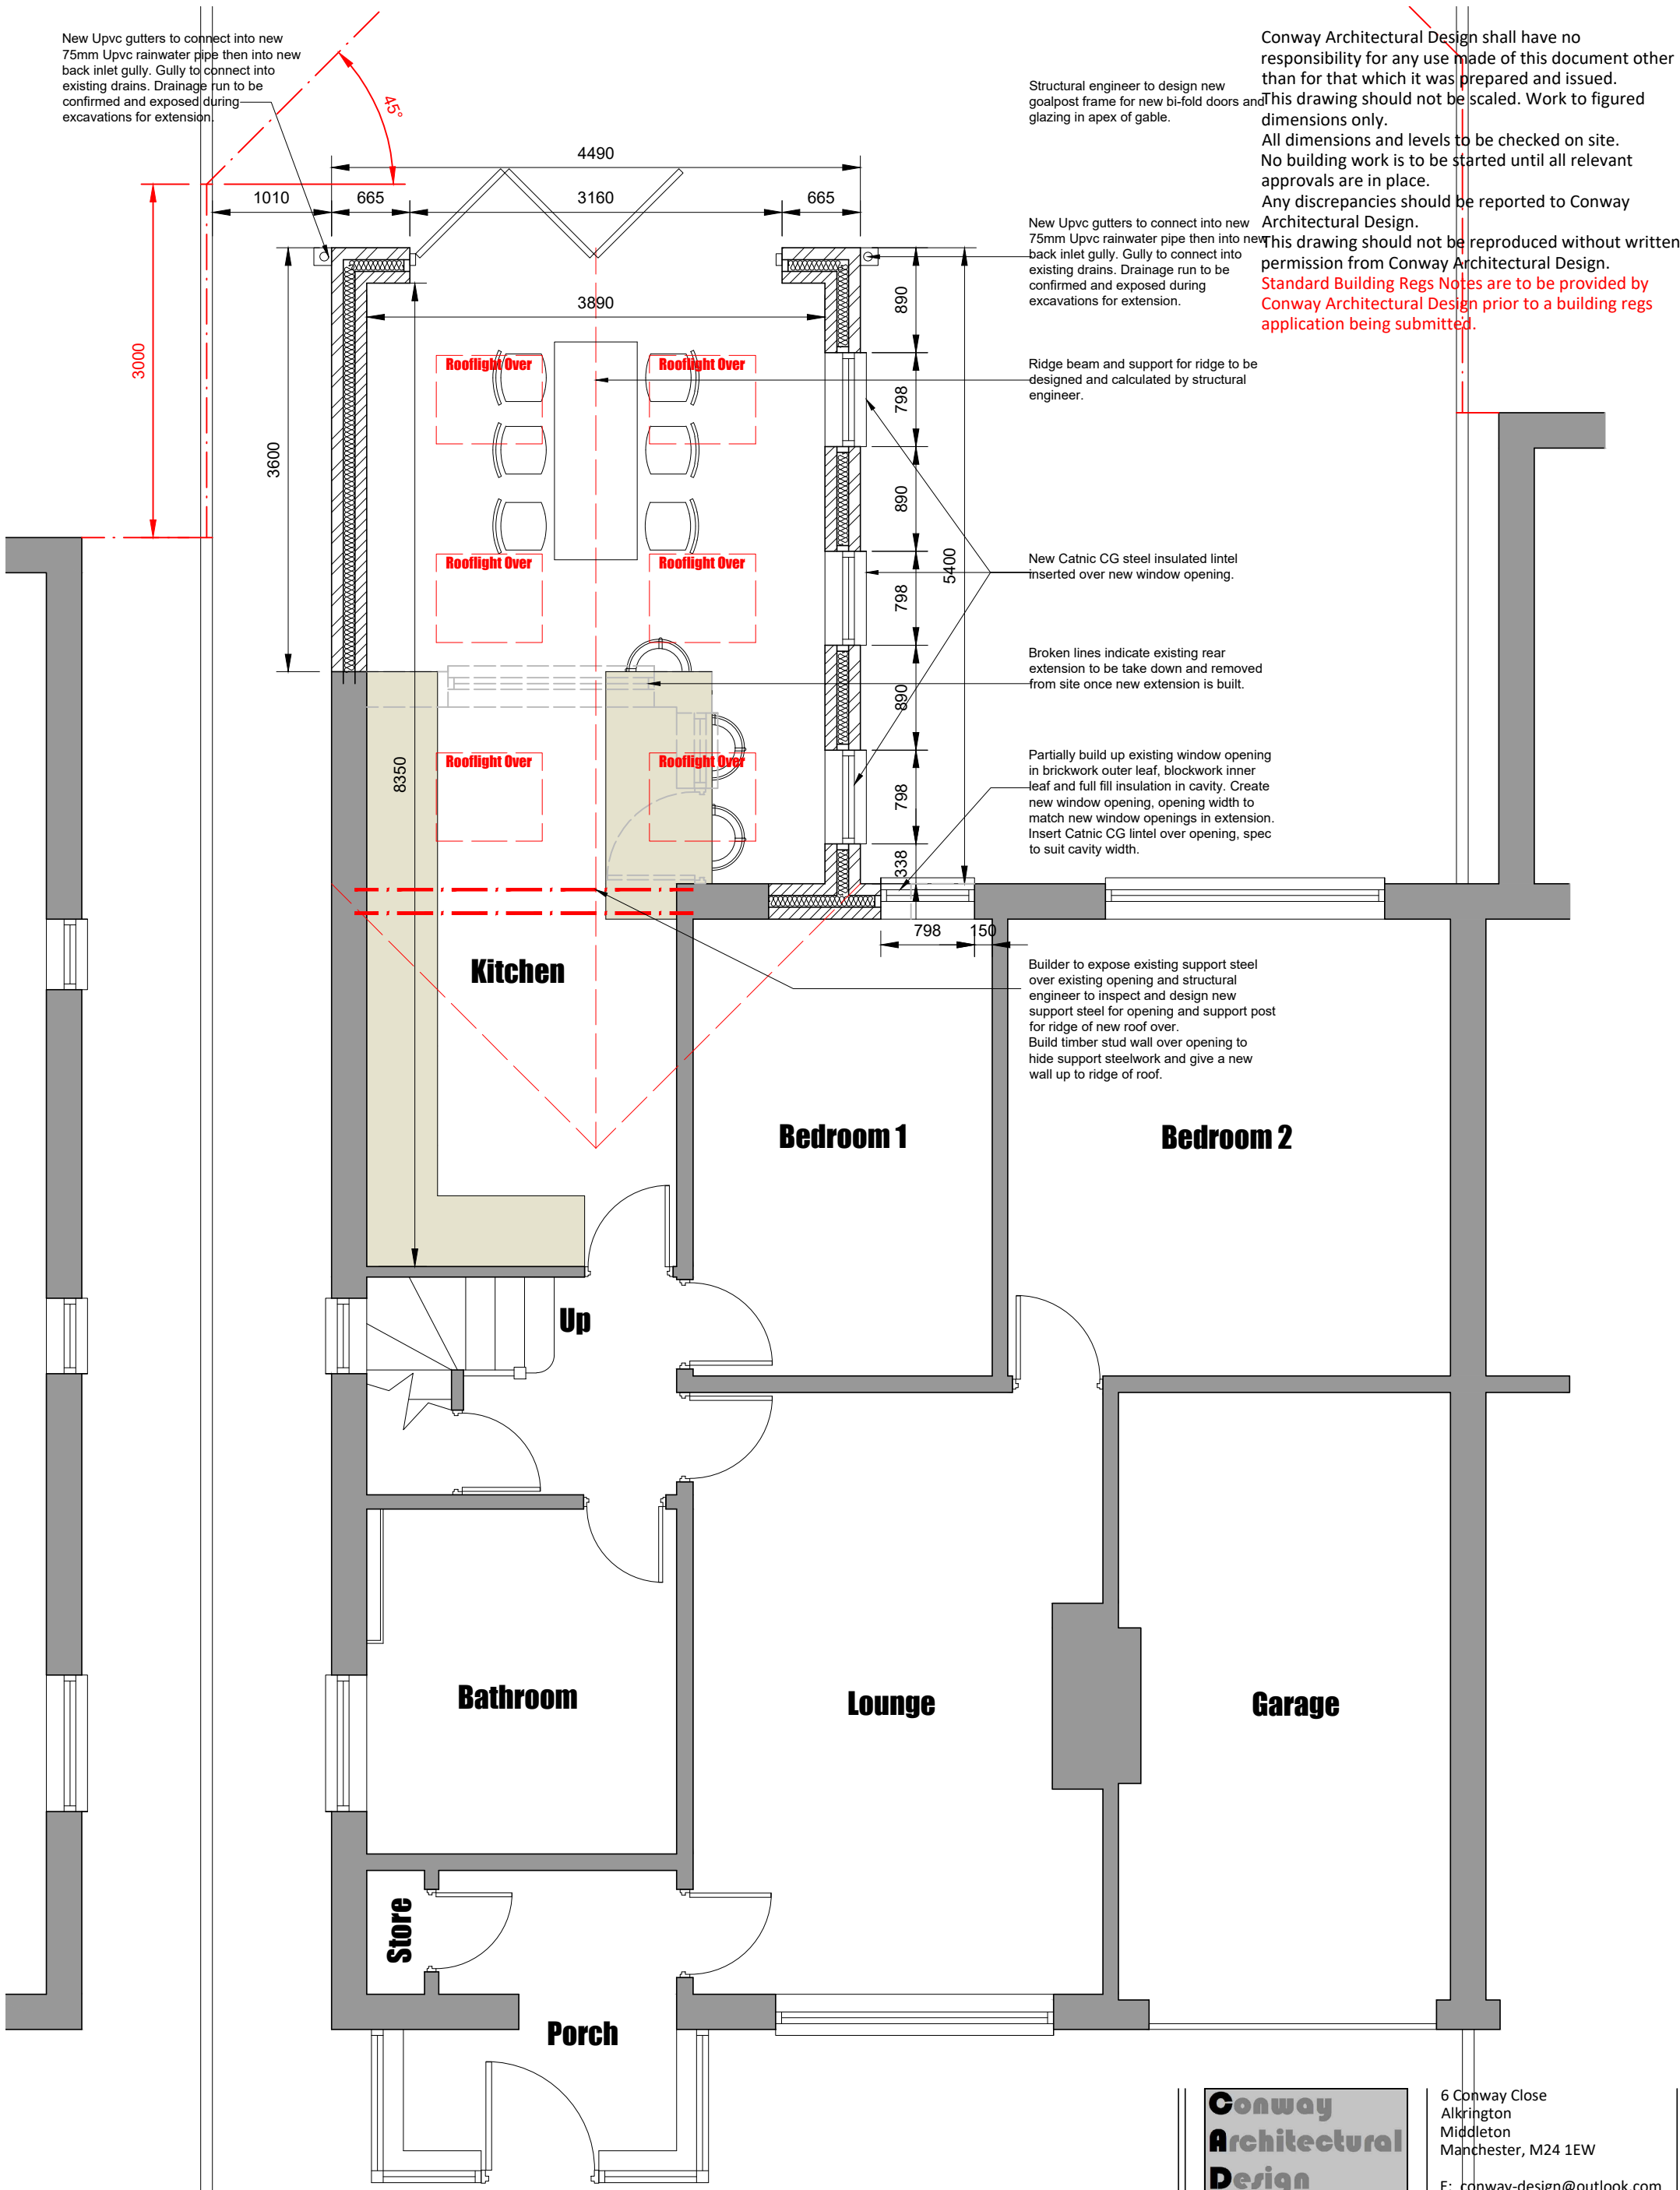

**Conway
Architectural
Design**

6 Conway Close
Alkington
Middleton
Manchester, M24 1EW

E: conway-design@outlook.com

JOB TITLE :

ADDRESS :

DRAWING TITLE :

SCALE :

DRAWN : xxx

Single Storey Rear Extension

4 Gloucester Road, Alkington

Proposed Ground Floor Plan

1:50 @ A3

DATE : 19.02.24

JOB NO./

DWG NO.

819-06