

 



This drawing is protected by copyright and the information contained therein is the property of William McCall.
The drawing must not be copied and the information contained therein may not be used or disclosed without written permission of and in the manner permitted by William McCall.

 


Scale 1:50@A1
Scale 1:100@A1

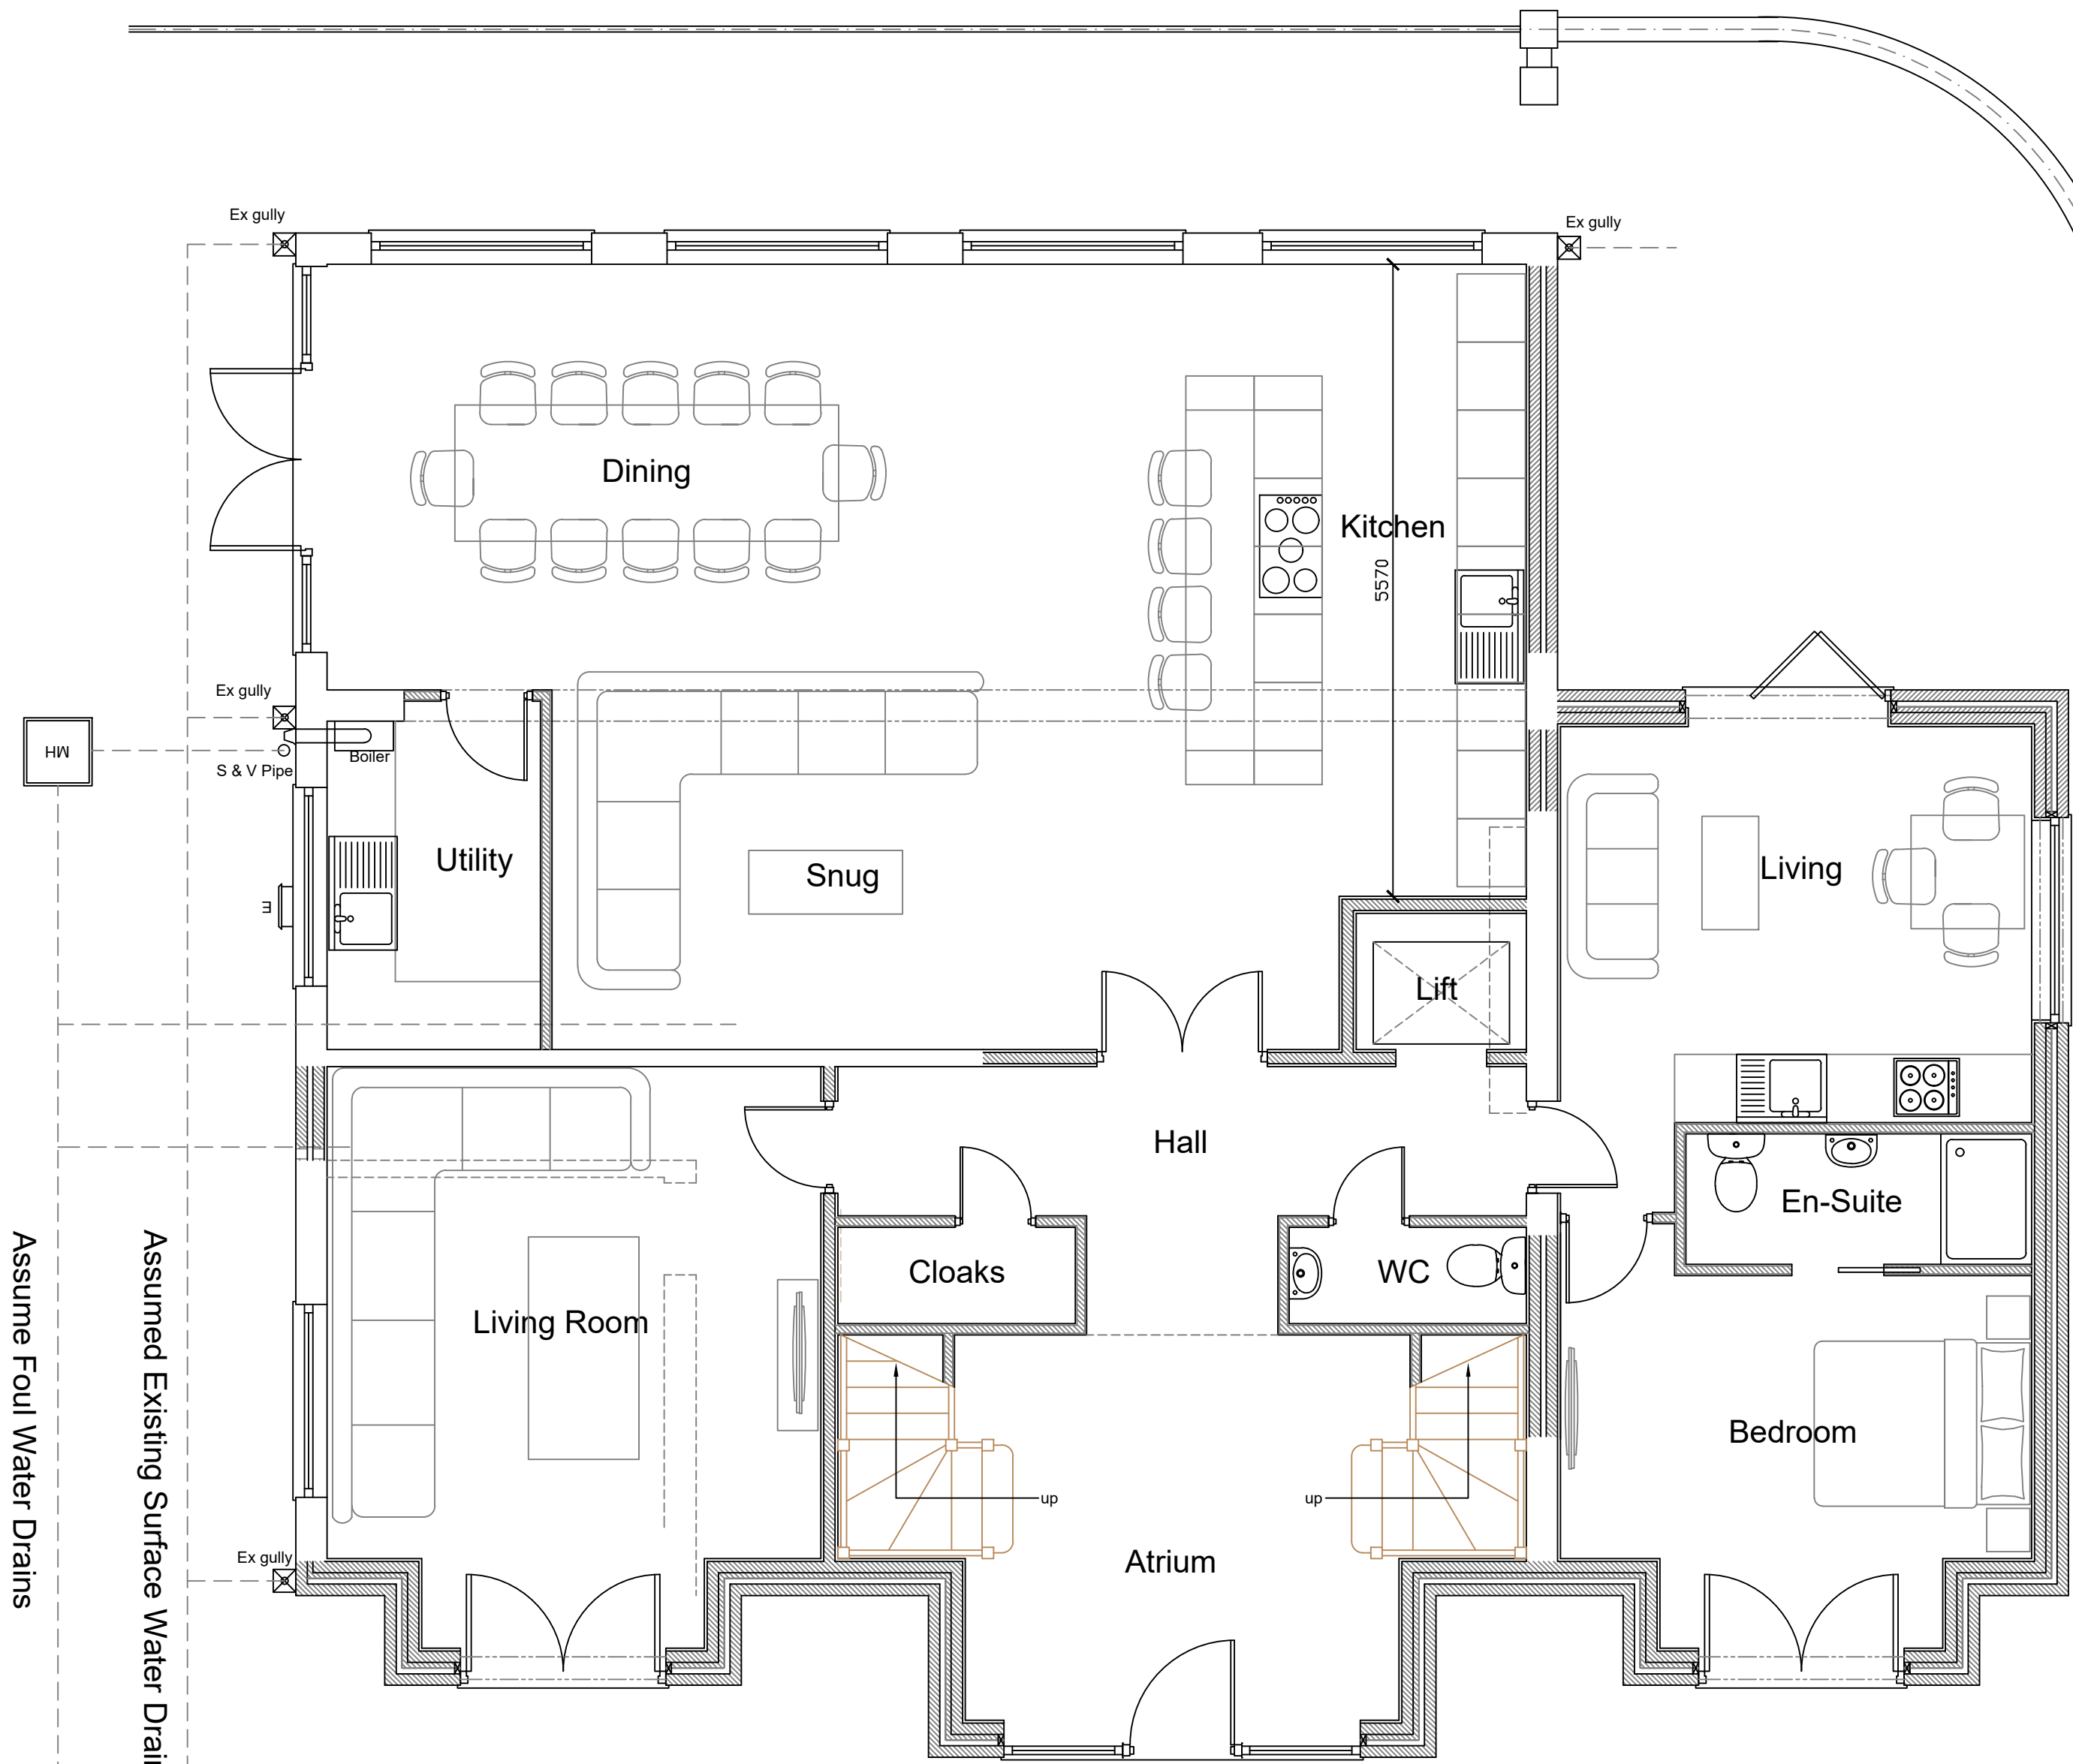

Proposed Ground Floor Plan

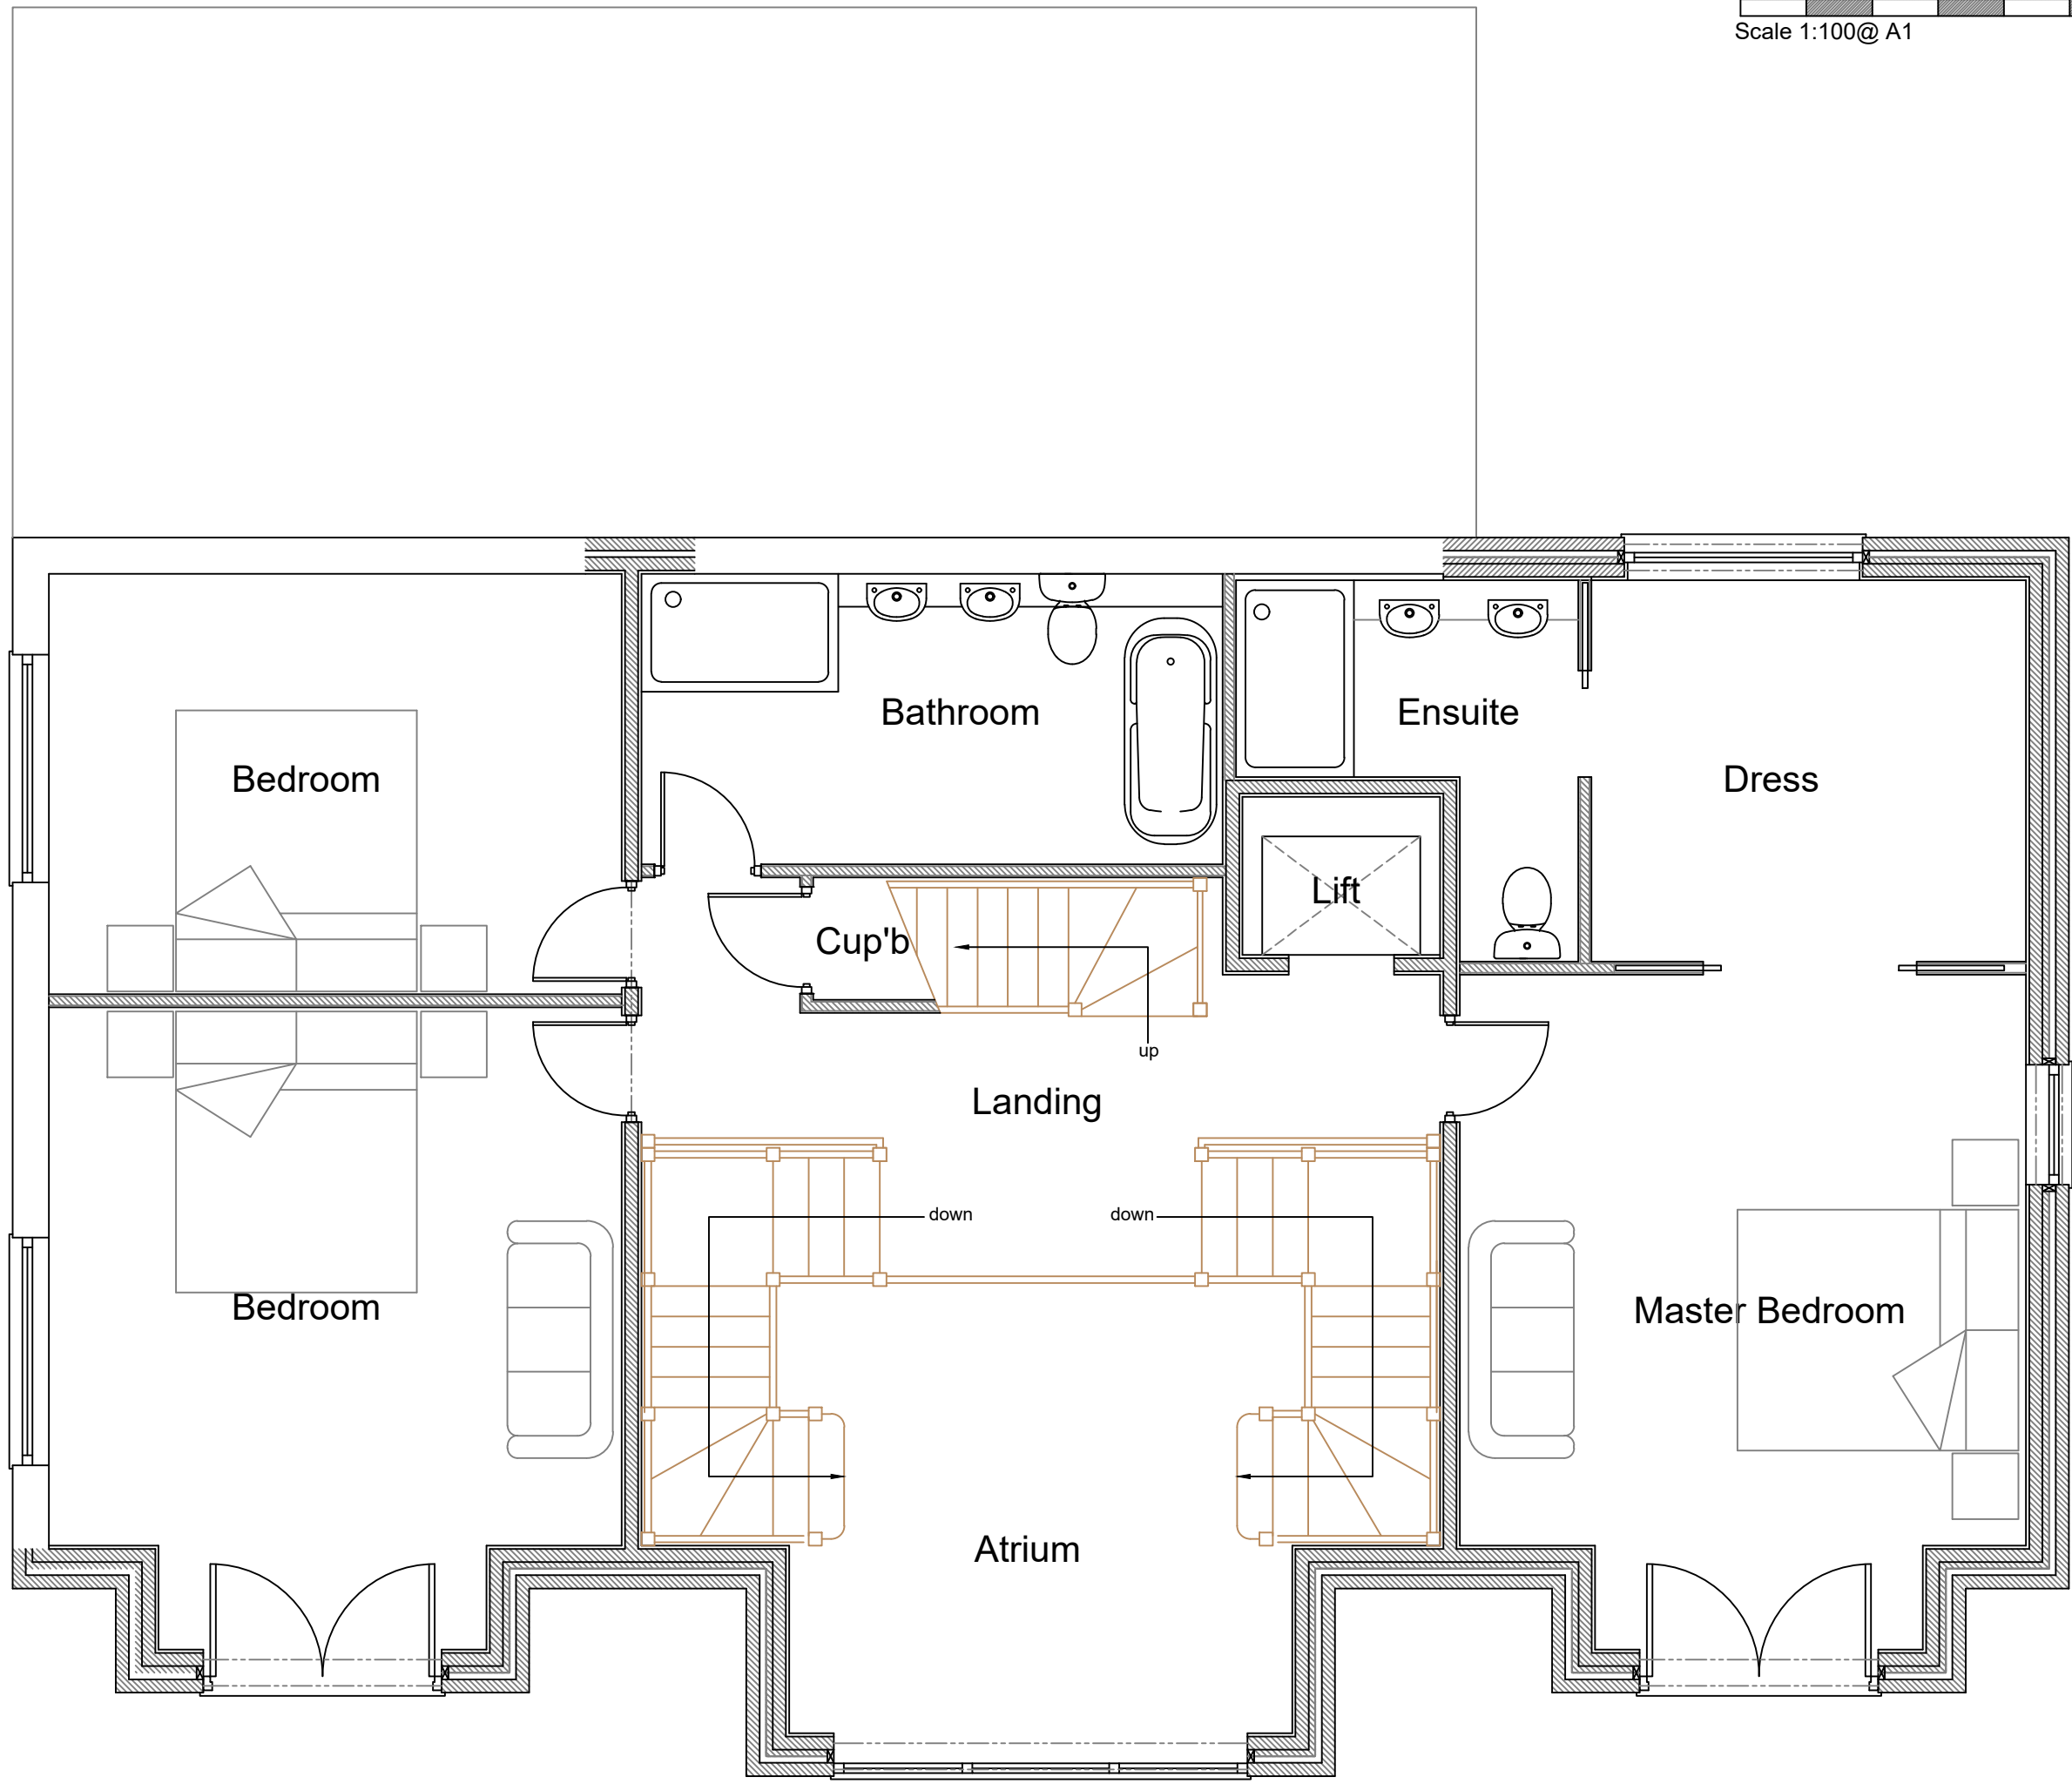

Proposed First Floor Plan

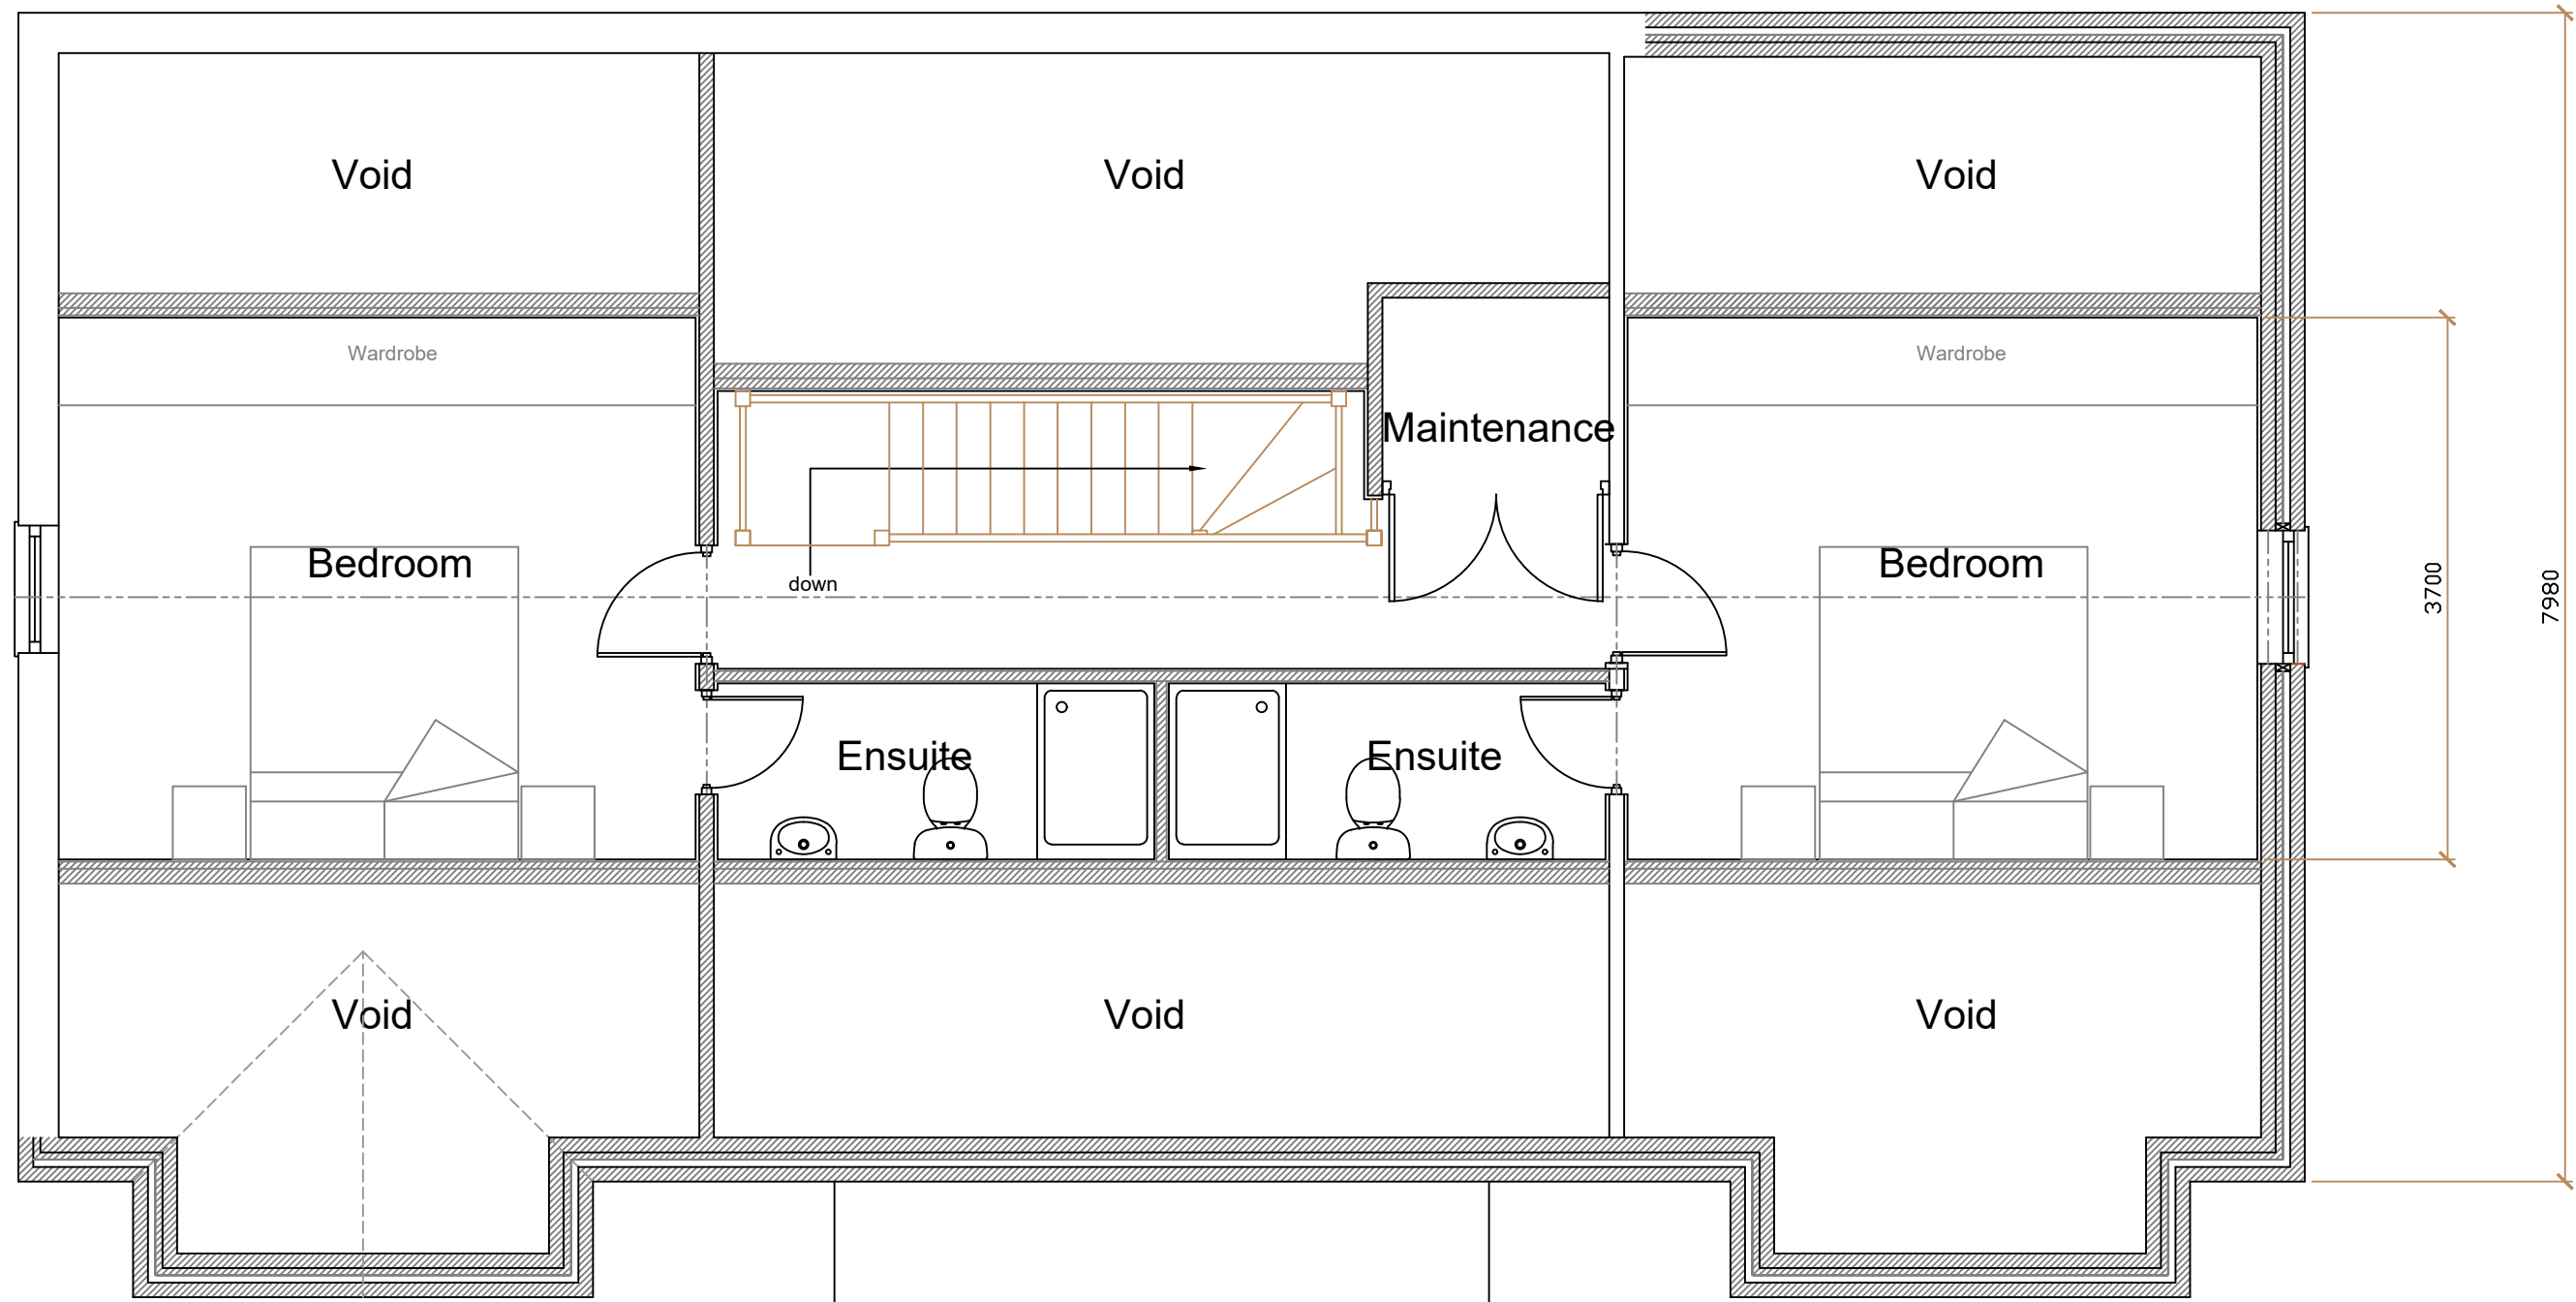

Proposed Second Floor Plan

1:50

Volumes

Existing dwelling	709 ³
Pool House / Garage	988 ³
Orangery	134 ³
New Extentions	346 ³

Floor Space

Existing dwelling (Total)	210 ²
Pool House / Garage	255 ²
Orangery	42 ²
New Extentions (Total)	124 ²