


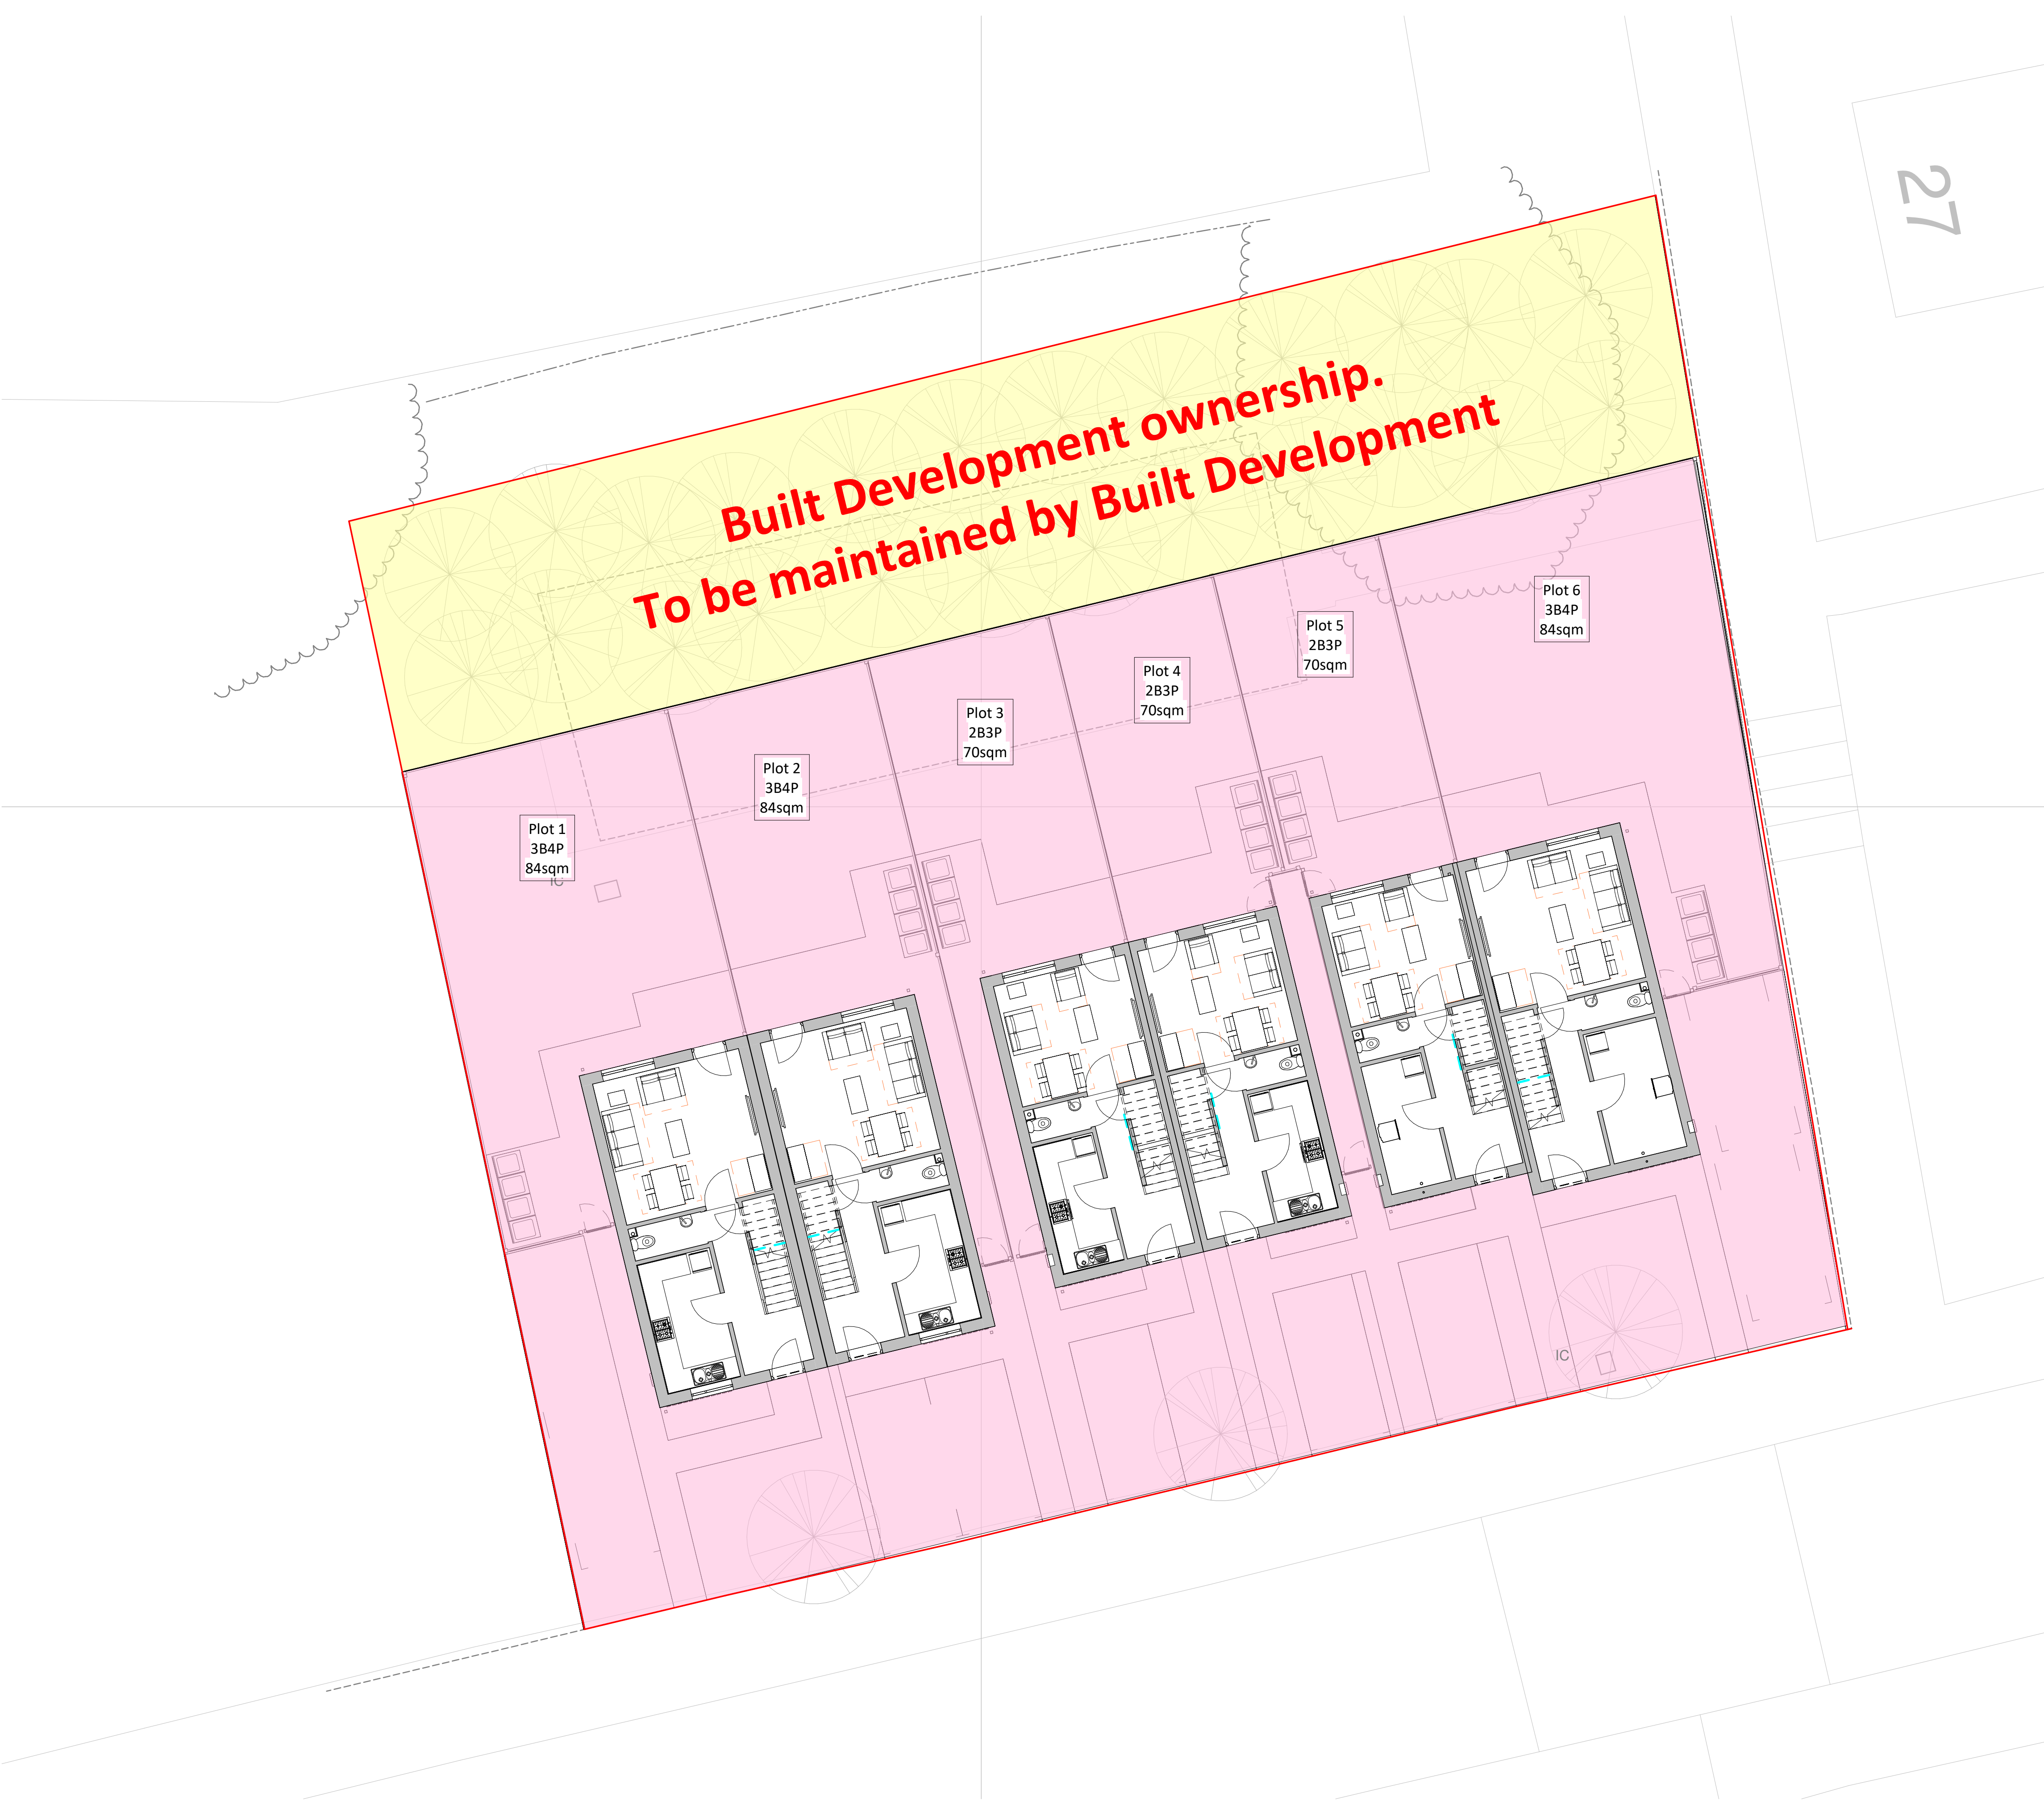

Proposed Site Pan 02 - Indicating Adoptable Areas
1 : 100

This drawing is copyright Bernard Taylor Partnership Ltd and must not be copied or disclosed by or to any unauthorised persons without the prior written consent of Bernard Taylor Partnership Ltd

Do not scale from this drawing. Do not take measurements from the CAD base. Any discrepancies are to be reported to the architect for clarification.

All dimensions are to be checked on site prior to construction, manufacture of any components and ordering of materials and equipment.

All materials and workmanship to be in accordance with the current British Standards and codes of practice.

Key

- Site Edged Red
- Council Maintained (Adopted)
- Unadopted
- Privately Owned Areas
- Public Areas

1	19.08.25	AW	Area indication amended to suit planning feedback
Rev	Date	Int	Description

btp
ARCHITECTS

RIBA
Chartered Practice

CLIENT:
Built Developments Ltd

PROJECT:
Bury Old Road, Heywood

DESCRIPTION:
Site Plan 02 - Indicating adopted areas

PURPOSE OF ISSUE:
Planning

DRAWN BY:	CHECKED	DATE:	SCALE @ A1:
AW	ED	18.08.25	As indicated

JOB NO:	STATUS CODE:	DRAWING NO:	REV
4299	S2	141	1

FILE IDENTIFIER:
BR-BTP-00-SP-DR-A-4299_141.1

Elizabeth House 486 Didsbury Road Heaton Mersey Stockport SK4 3BS
0161 443 1221 info@bernardtaylor.co.uk www.btparchitects.co.uk

N

2 0 2 4 6 8 10

SCALE 1:200

m