



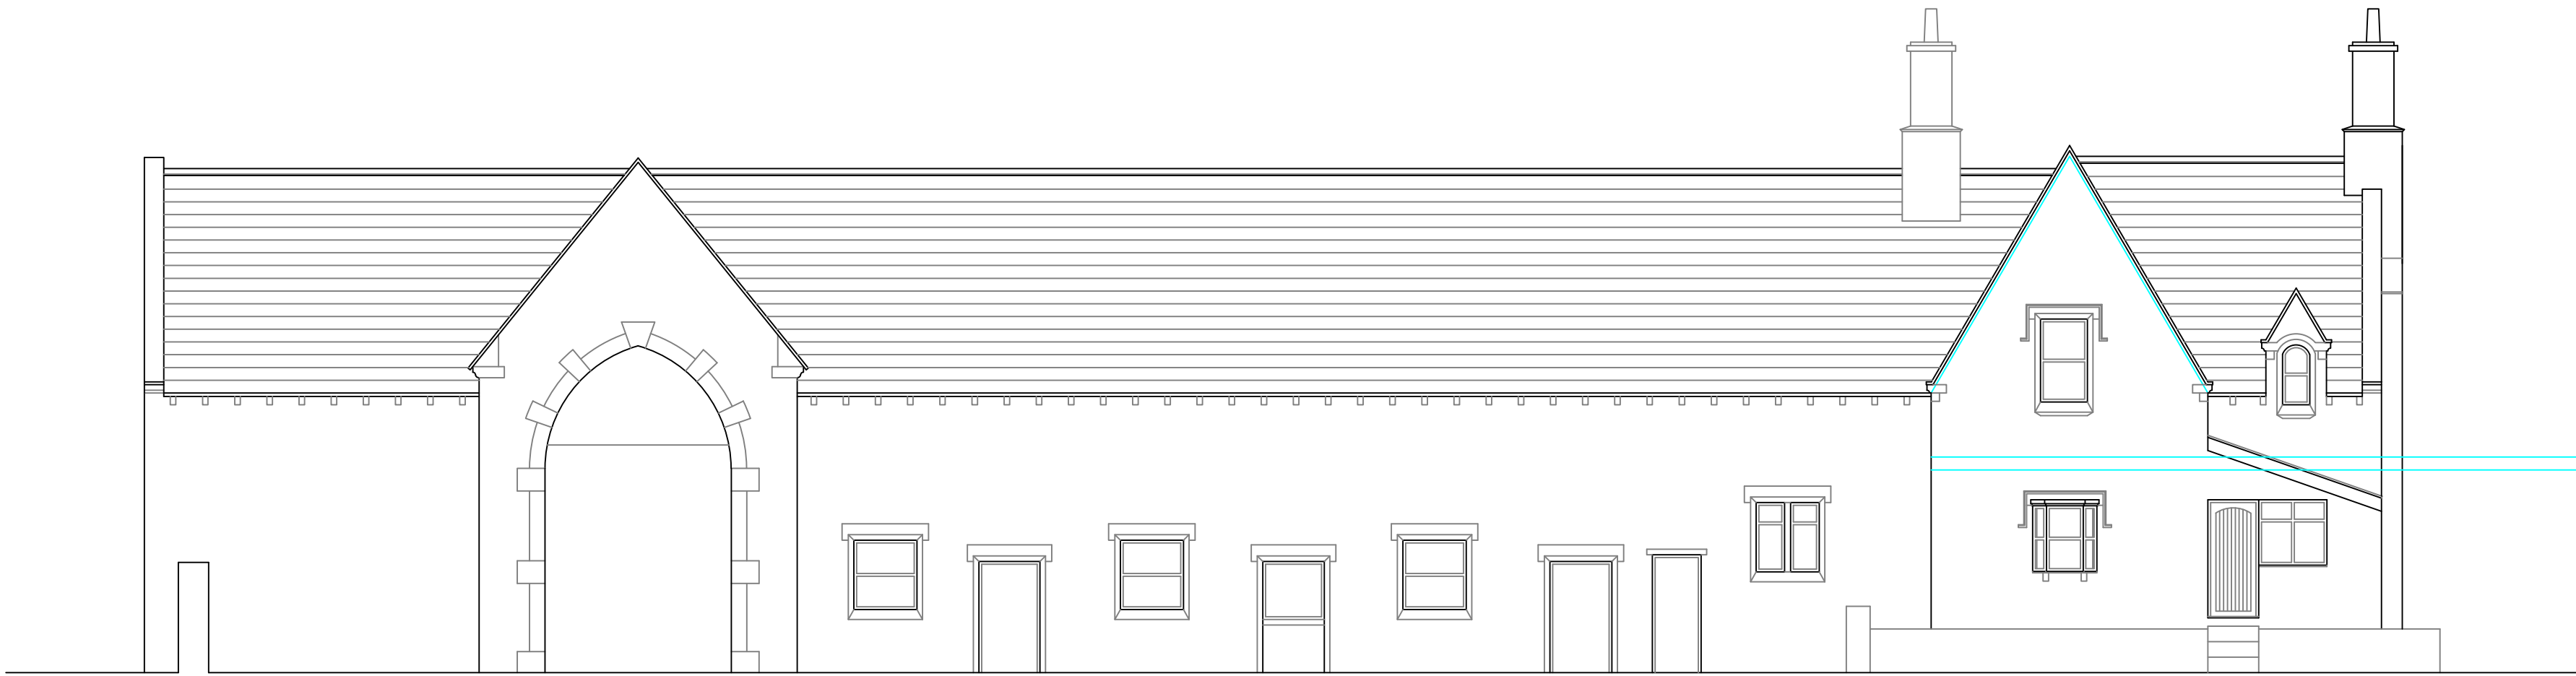

West Elevation

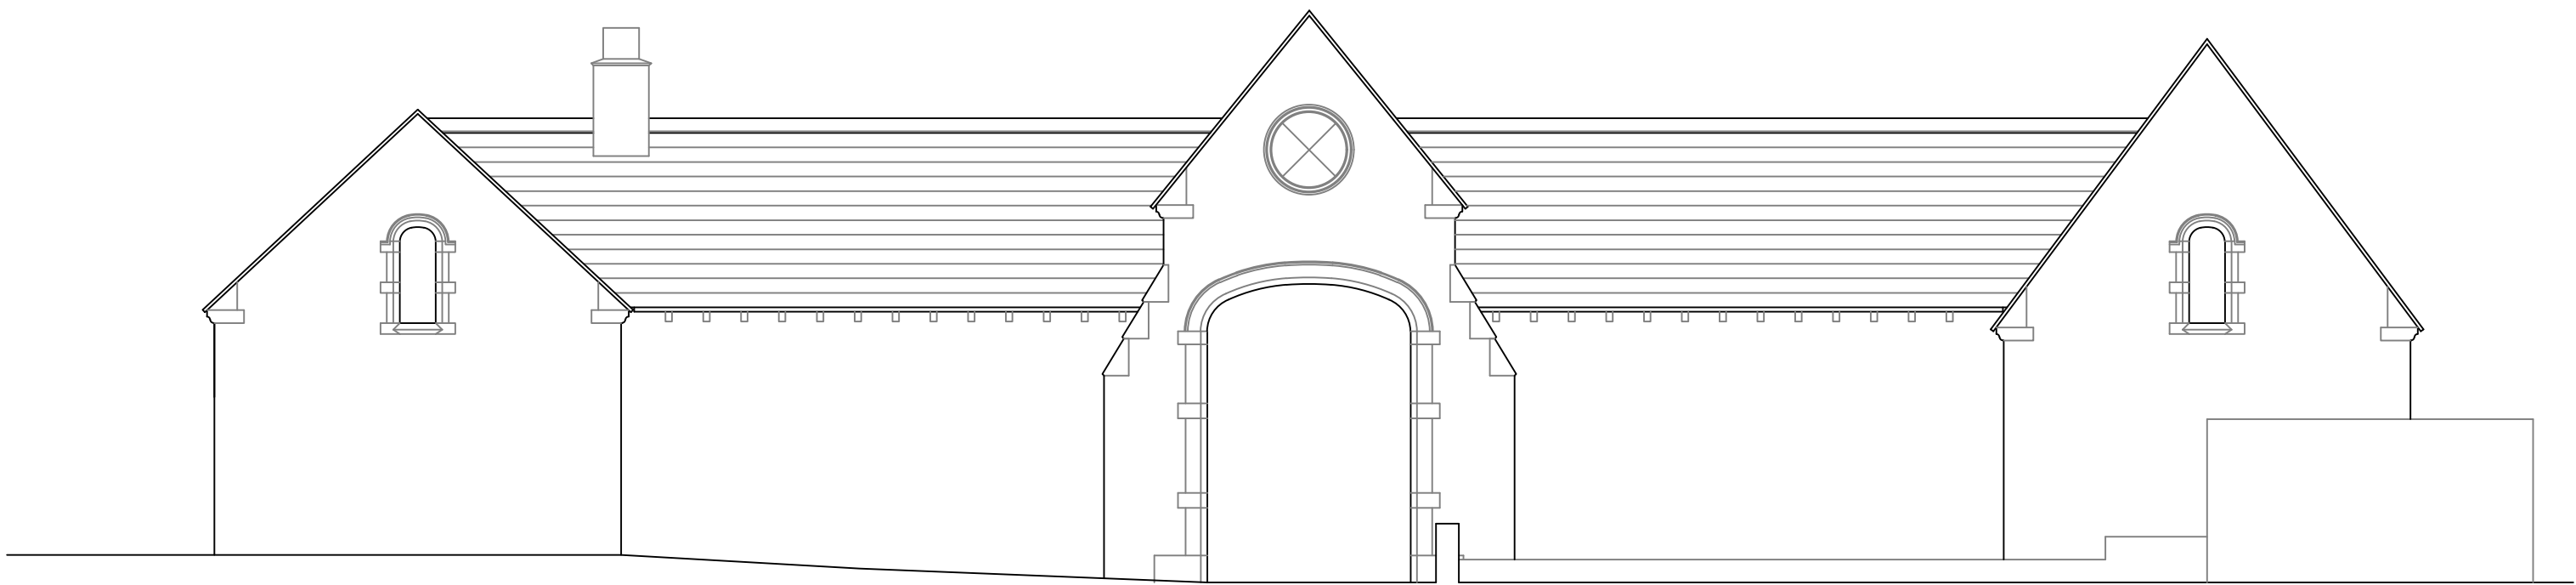

North Elevation

1:100 at A2

cva

8 heath villas

halifax

hx3 0bb

tel. 01422 352797

mob. 07958 773372

info@caldervalleyarchitects.co.uk

© Calder Valley Architects Ltd

CLIENT NAME		
Collop Gate Properties		
PROJECT NAME		
Harefield Hall Farm		
PROJECT NUMBER		
22.37		
DRAWING TITLE		
Existing External Elevations		
SCALE	NUMBER	REVISION
1:100	005	-