




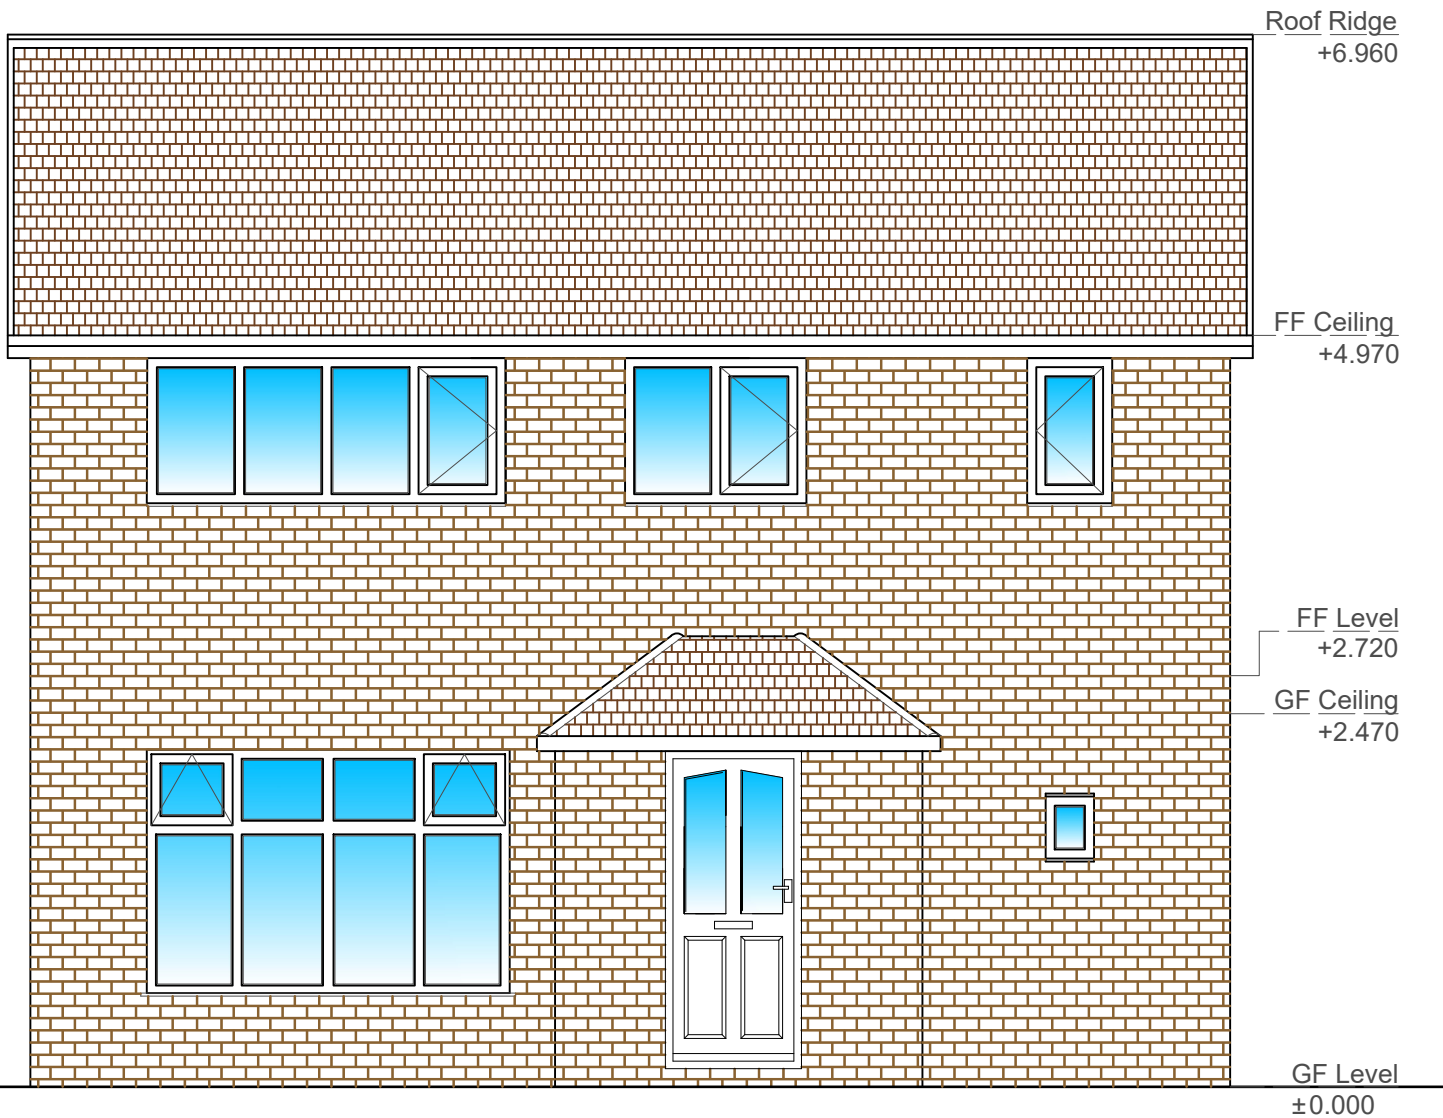

EXISTING FRONT ELEVATION (NORTH FACE)
(SCALE 1:50)

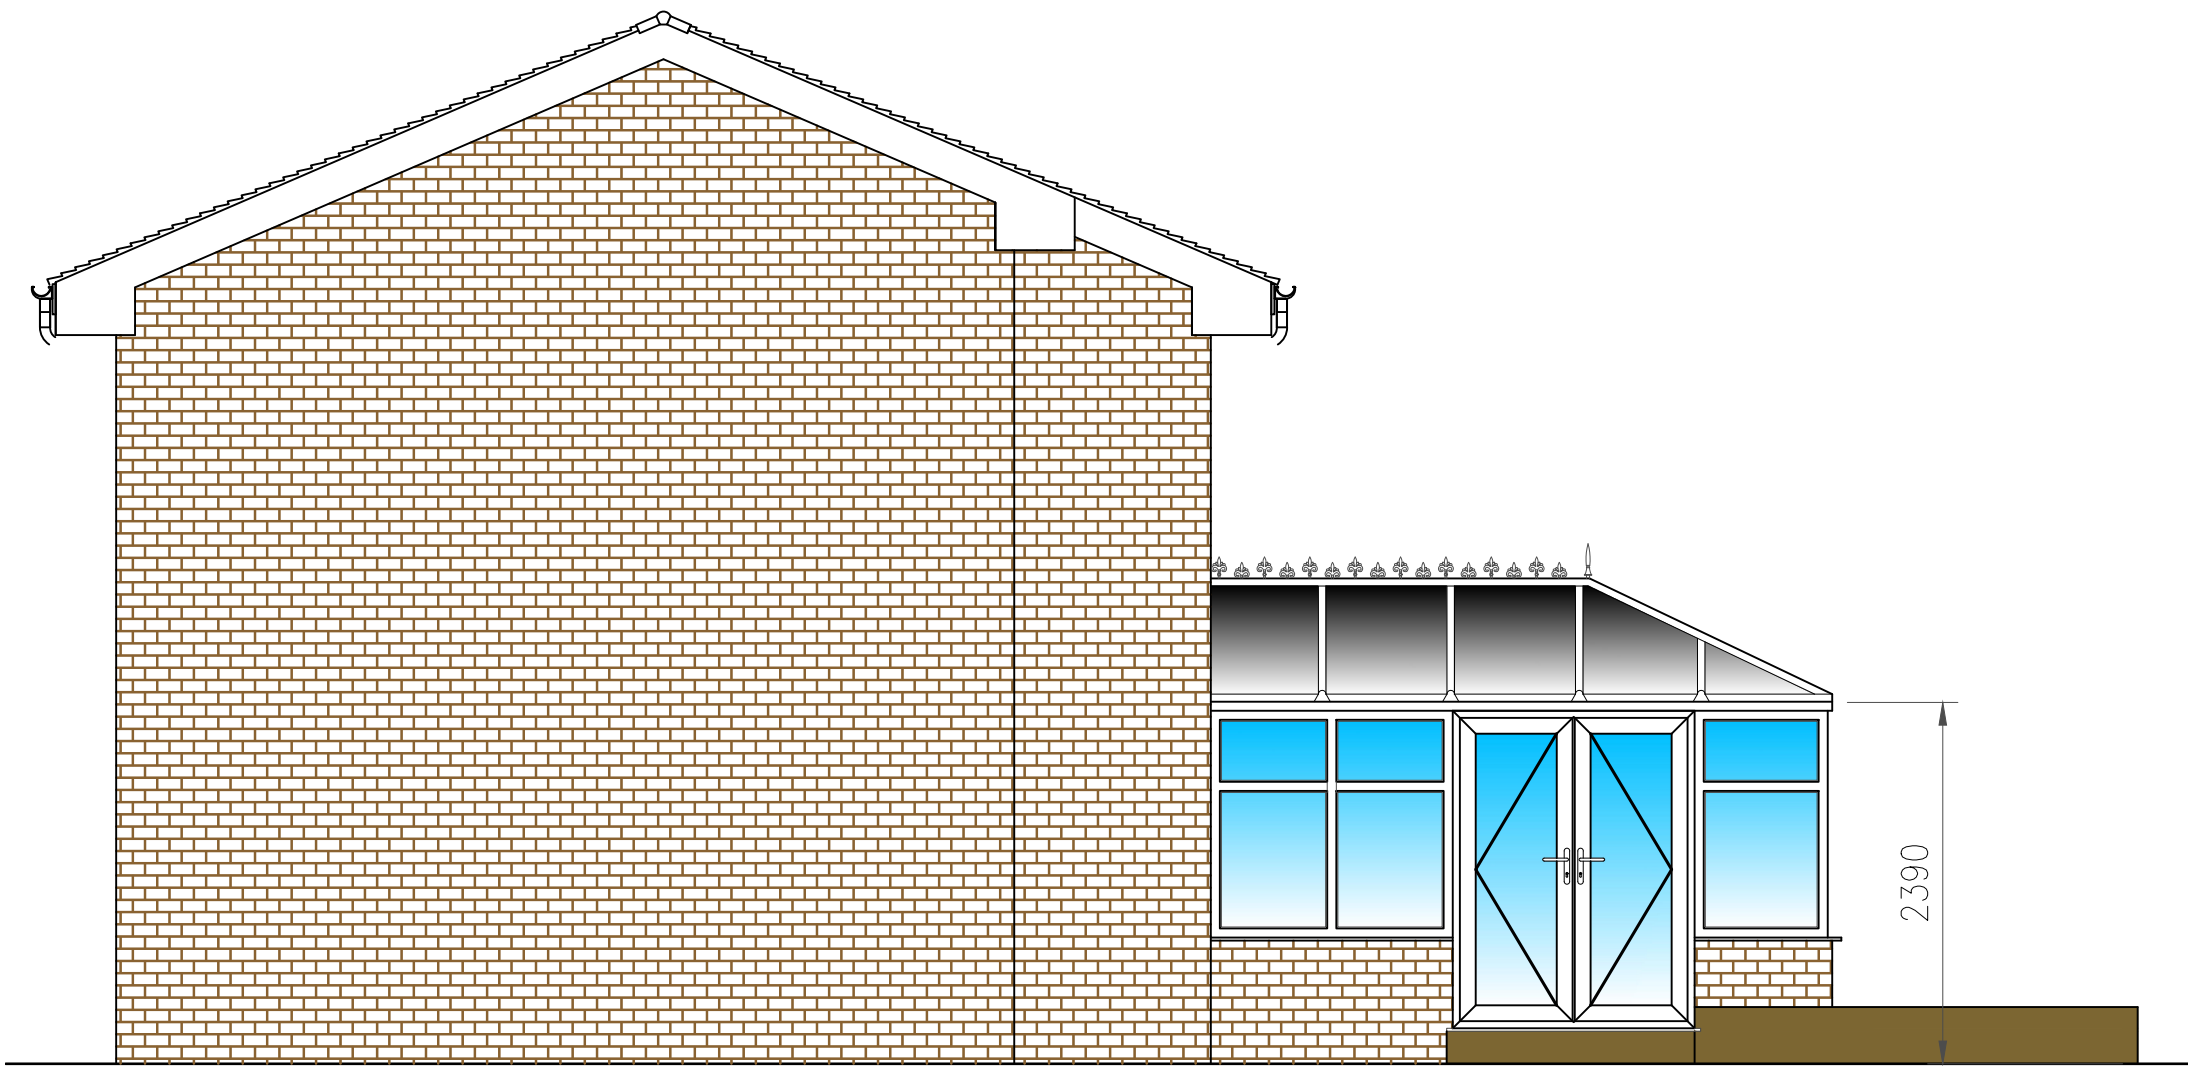


EXISTING SIDE ELEVATION (WESTH FACE)
(SCALE 1:50)

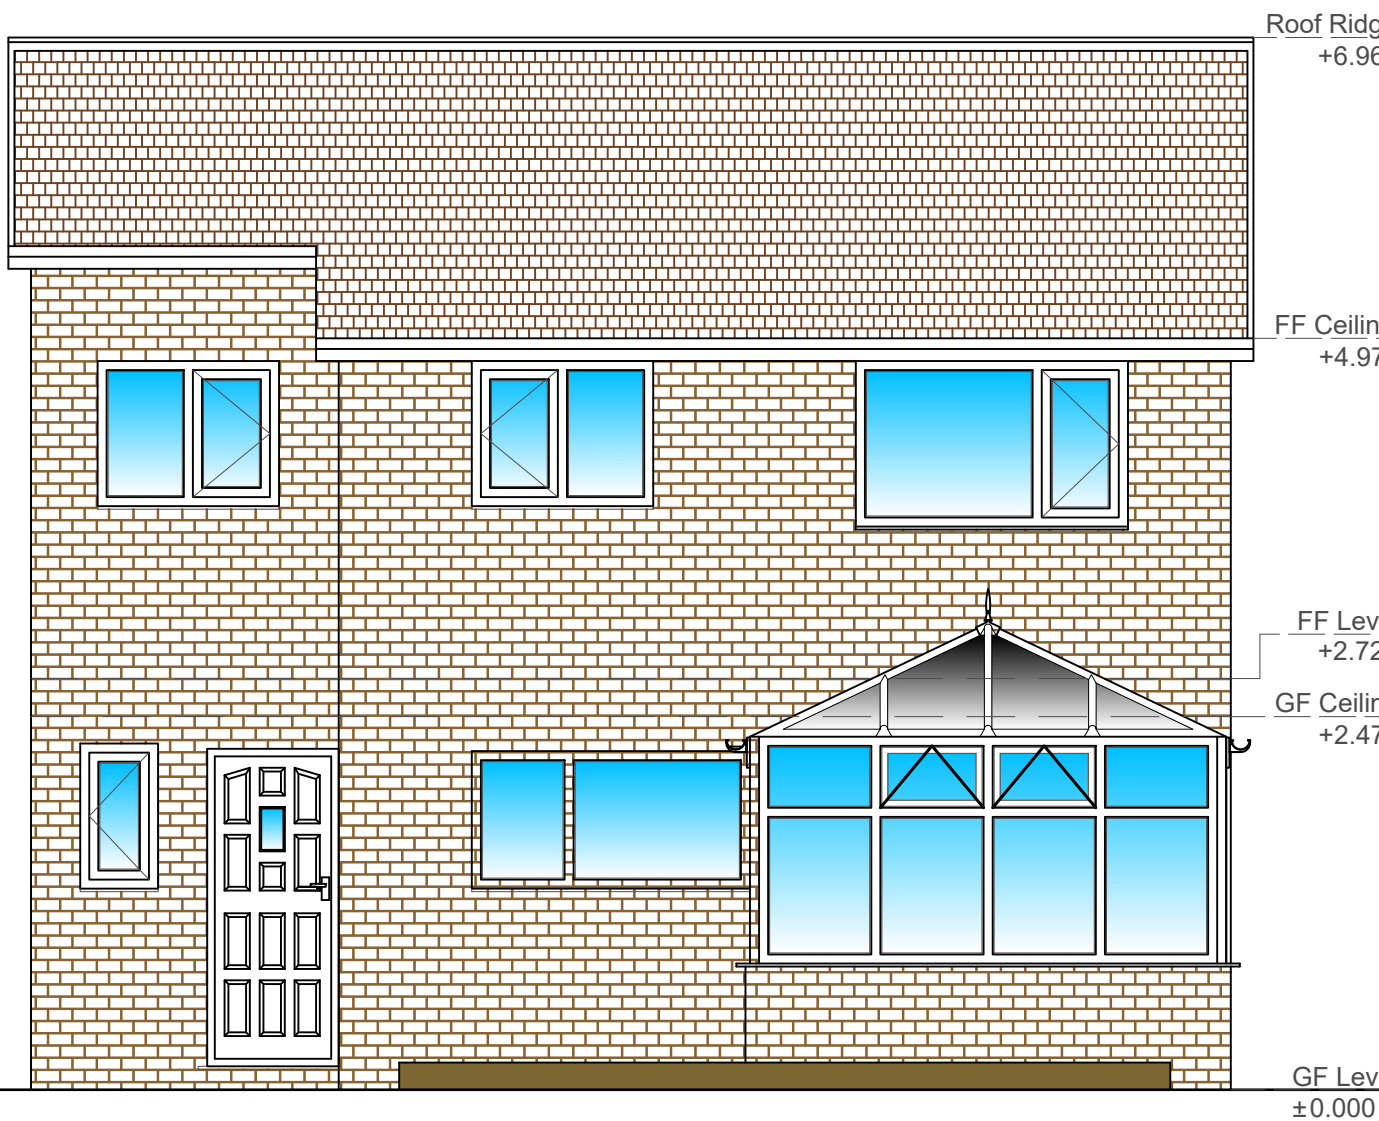

EXISTING REAR ELEVATION (SOUTH FACE)
(SCALE 1:50)



EXISTING SIDE ELEVATION (EAST FACE)
(SCALE 1:50)

 

GENERAL NOTES:

- ALL DIMENSIONS ARE IN MILLIMETRES (mm) UNLESS NOTED OTHERWISE.
- ALL LEVELS ARE IN METRES (m) ABOVE ORDNANCE DATUM UNLESS NOTED OTHERWISE.
- ALL CO-ORDINATES ARE IN METRES (m) UNLESS NOTED OTHERWISE.
- THE CONTRACTOR IS TO GAIN ALL RELEVANT PERMISSIONS PRIOR TO COMMENCEMENT OF WORKS.
- THE CONTRACTOR SHALL CARRY OUT A FULL SITE SURVEY PRIOR TO COMMENCEMENT OF WORK. SURVEY DATA SHALL BE SUPPLIED TO THE ENGINEER FOR REVIEW.
- THE CONTRACTOR SHALL BE RESPONSIBLE FOR THE ACCURACY OF ALL DIMENSIONS AND FOR THE CORRECT SETTING OUT OF WORK ON SITE. ANY DISCREPANCIES TO BE BROUGHT TO THE ATTENTION OF THE CLIENT.
- ALL STANDARDS USED SHALL BE TO THE LATEST EDITION.

PROJECT NAME
SINGLE STOREY REAR
EXTENSION AT
26 ARDENE AVENUE, M24 1PN

TITLE
-
EXISTING ELEVATIONS

DRAWN BY
R. A. C.

CHECKED BY
D.N.D

APPROVED BY:
N.D

DATE
18/05/2024

CLIENT
Mr. A. AHMED
26 ARDENE AVENUE
ROCHDALE
M24 1PN
EMAIL: NA

AGENT/ CONSULTANT
NEEL
CIVIL ENGINEERING SERVICES LIMITED
77 HOPE ROAD
MANCHESTER
M33 3DU
EMAIL: ncesltd@hotmail.com

PROJECT
00258


SCALE
1: 50

SHEET SIZE
A2

DRAWING NO:
00258/24/PP/A-0002
SHEET NO: 1 OF 1

REVISION
P0

UNIT
m

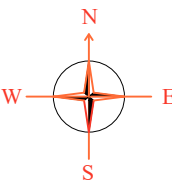

REV. No.	DESCRIPTION	DRN BY	CKD BY	AP'D	DATE
P0	ISSUED FOR PLANNING PERMISSION	RAC	NSD	DND	26.05.24