



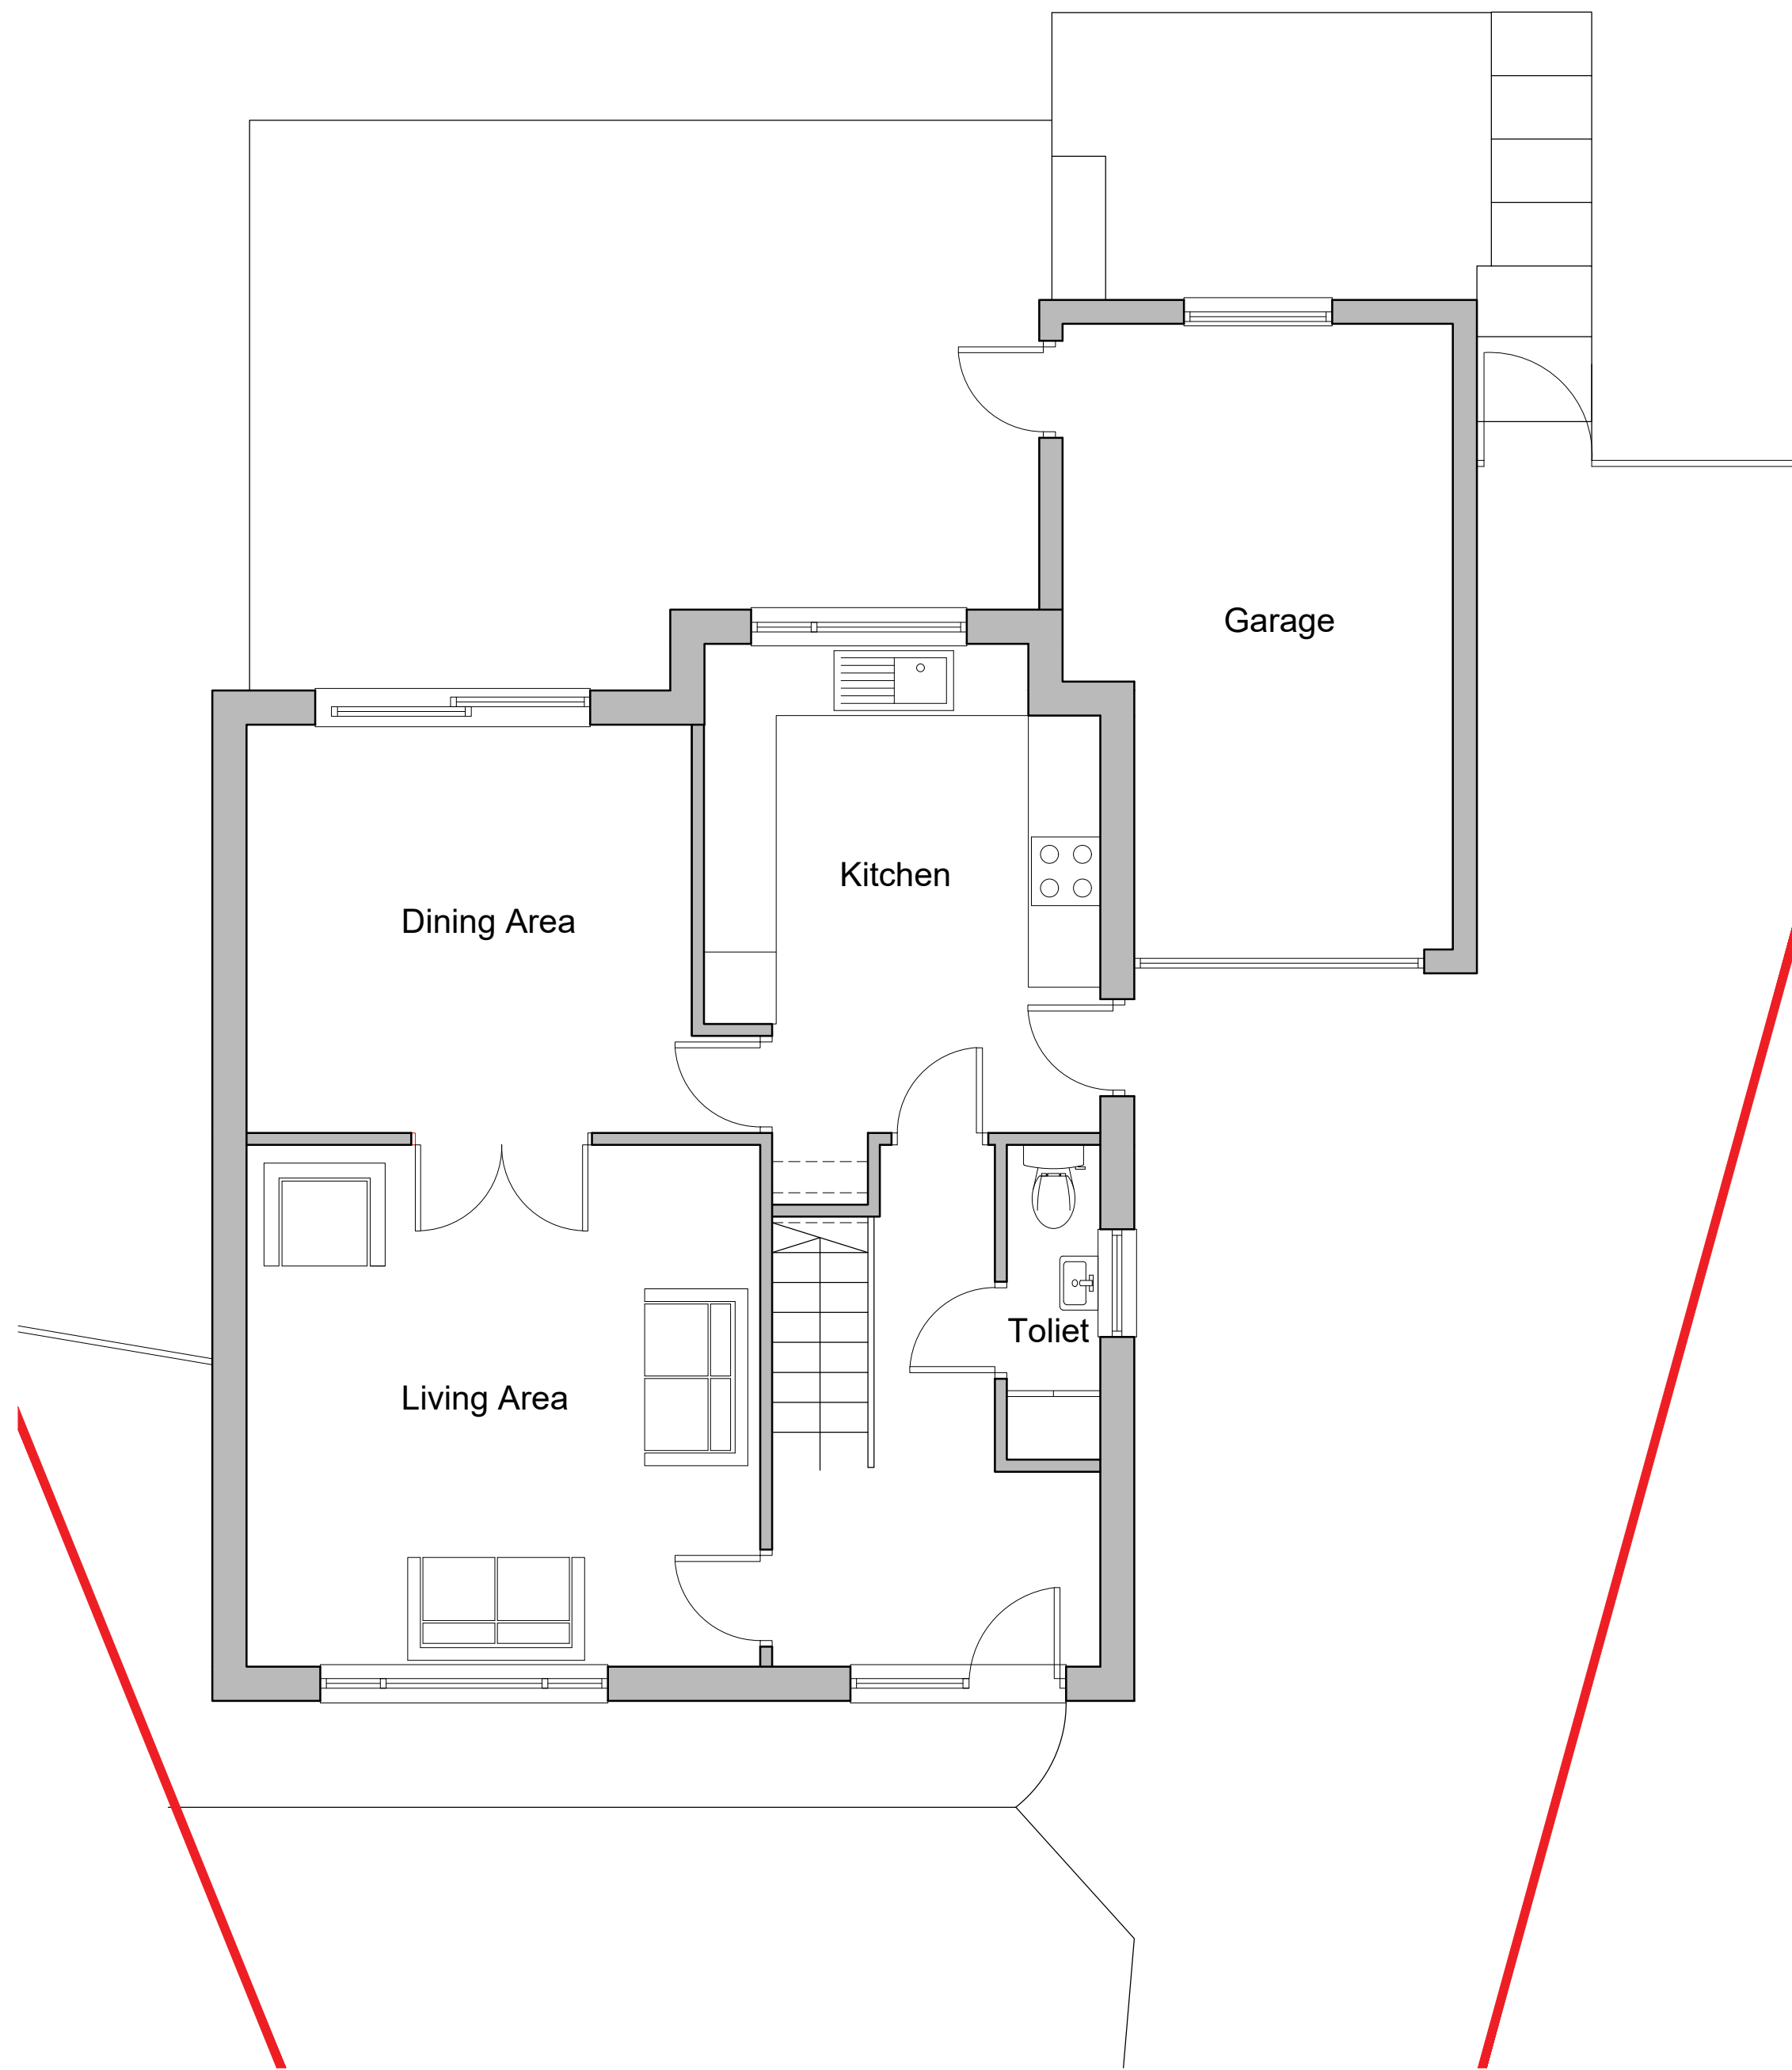

existing ground floor plan
scale 1:50

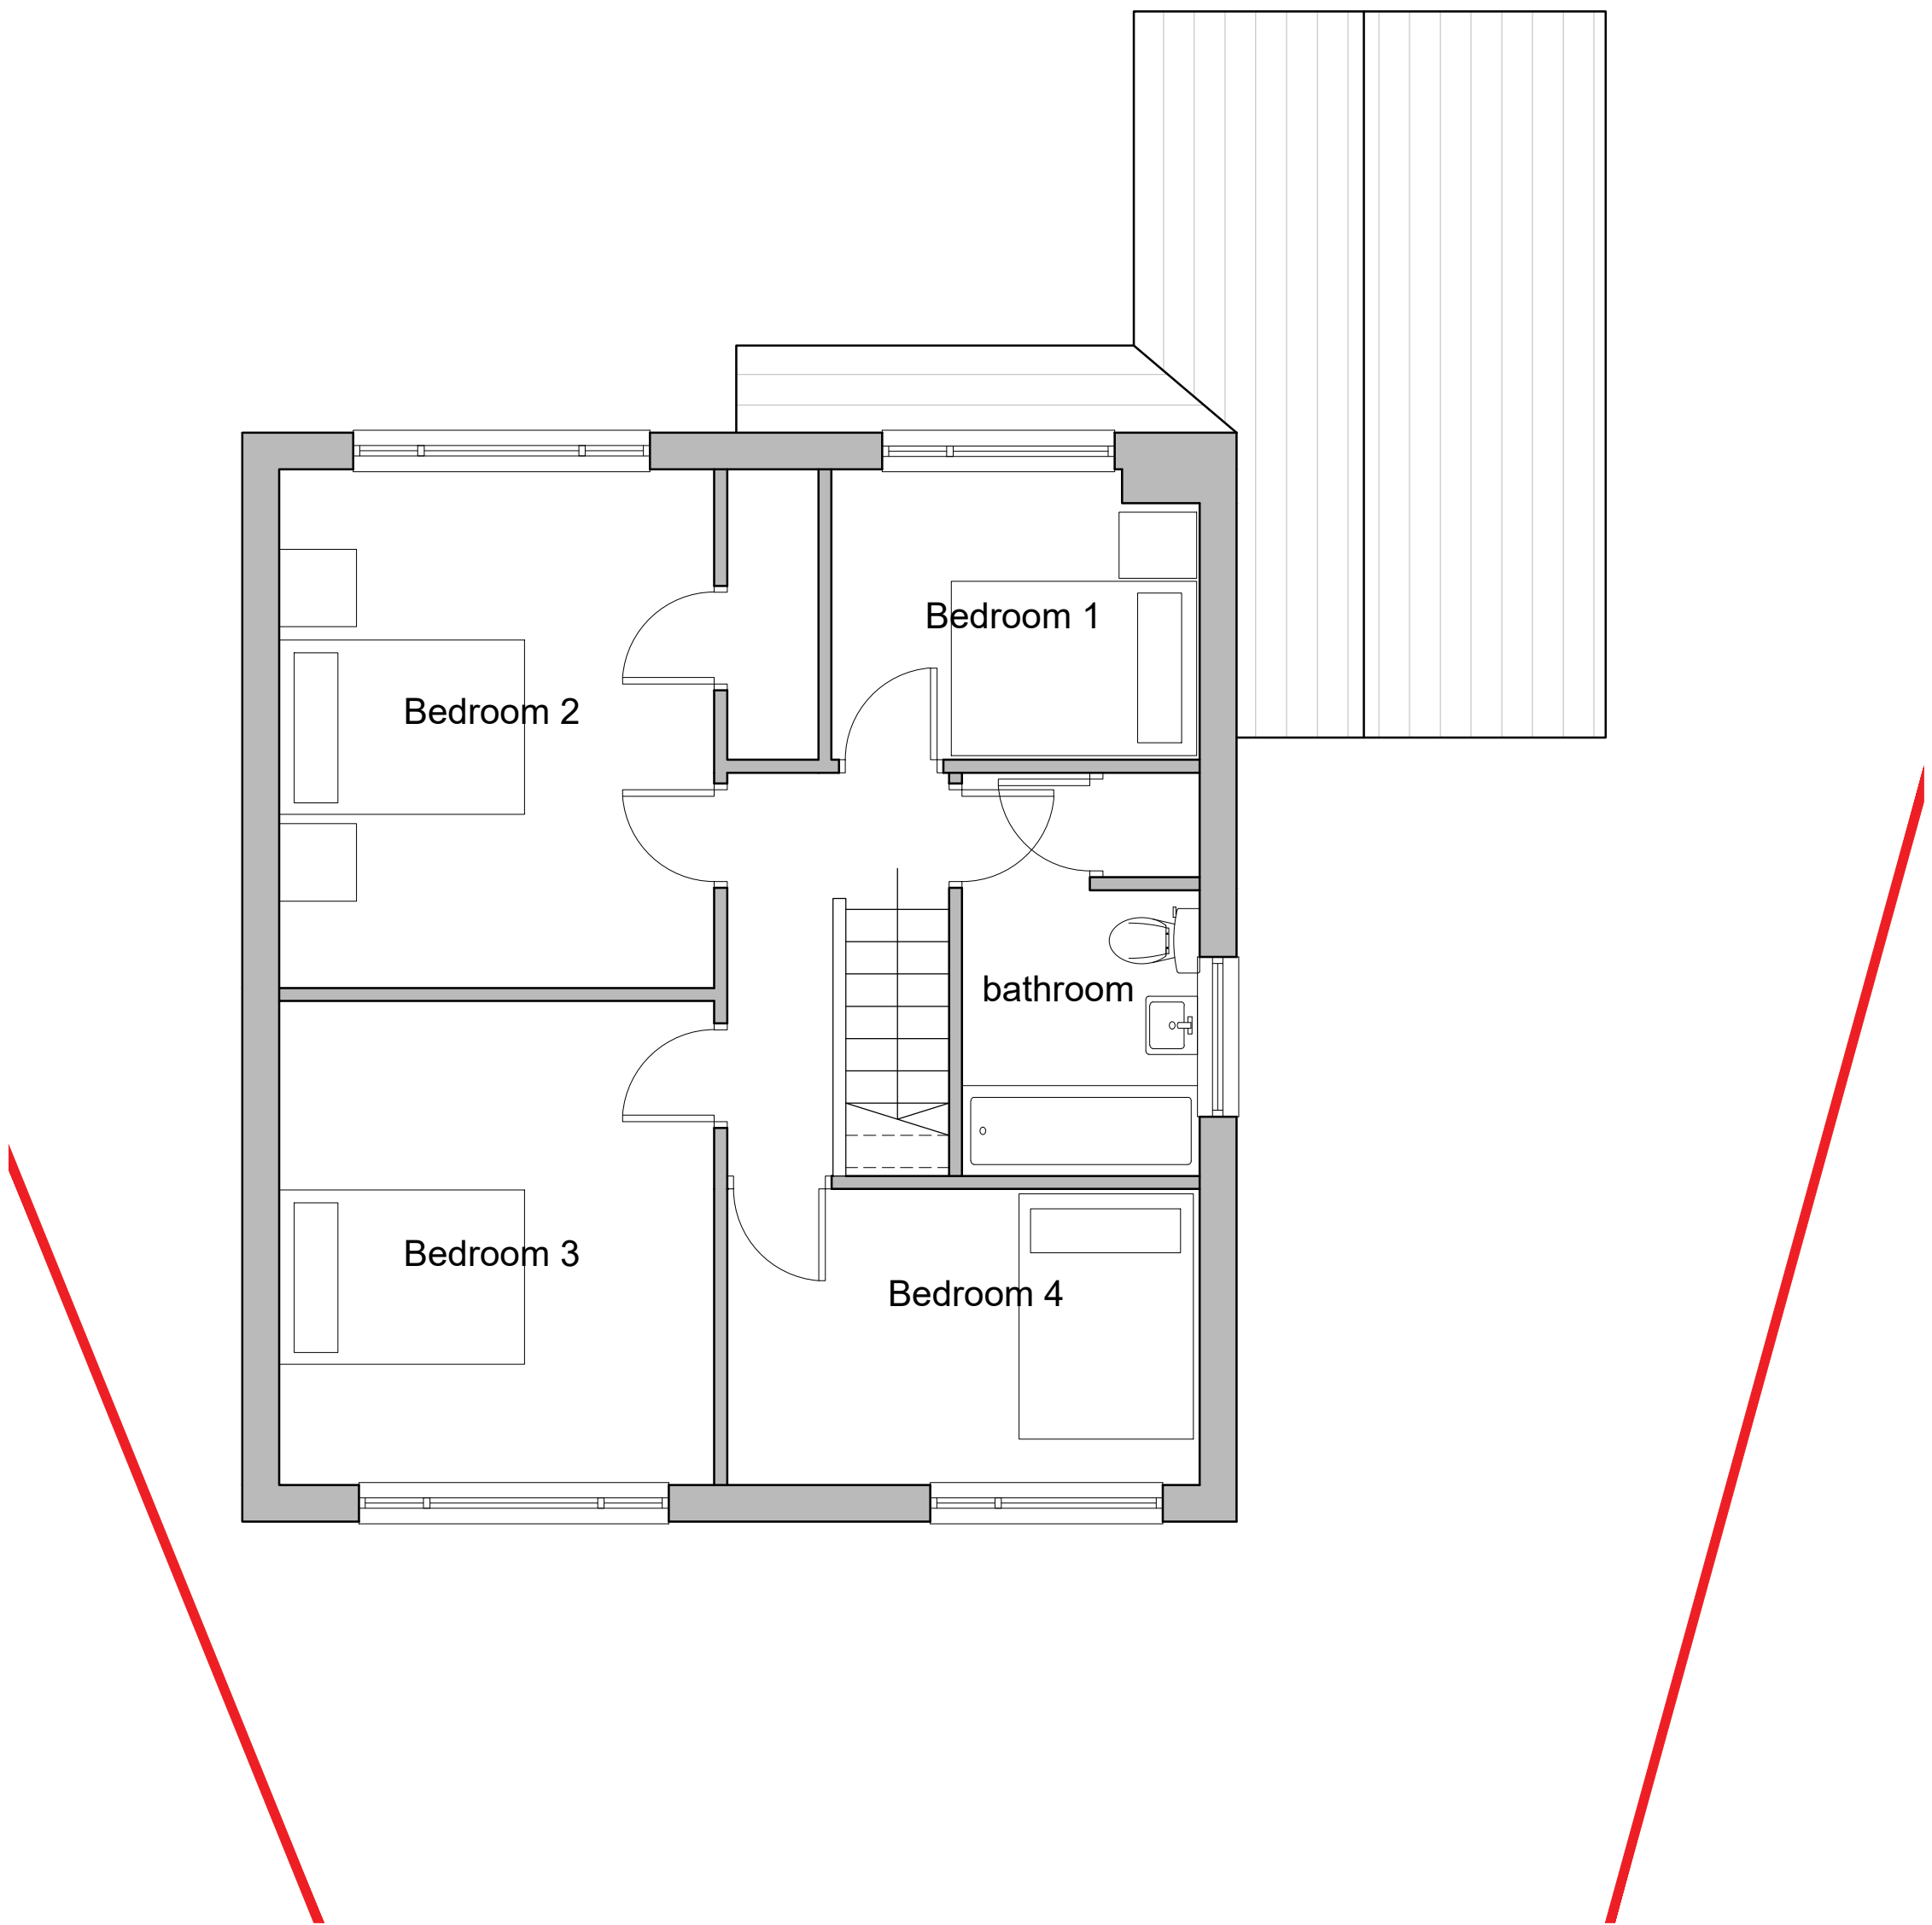

existing first floor plan
scale 1:50

Site Boundary Line



© Copyright Footprint Design Ltd	IMPORTANT NOTES: Do Not Scale from this Drawing. Use Figured Dimensions Only.			DRAWING STATUS:			FOOTPRINT DESIGN			E: info@footprintdesign.net W: www.footprintdesign.net		
				INFORMATION								
				REVISION	DATE	DESCRIPTION	CLIENT: KHURRAM HABIB		SCALE: 1:50@A1	DATE: 24.06.24		
							PROJECT: 7 HEALD CLOSE, SHAWCLOUGH					
							DRAWING TITLE: EXISTING PLANS: GROUND & FIRST FLOOR					
							DRAWING NO: A130_L(00)004					