




Initials
PJO

Date:
18.05.

Revision:
Rev.B. Plans amended

PURPOSE:

PLANNING


CLIENT:

Mr. S. Malik


Date. Dec 2021	Scale@A1. 1:100	Drawn by.
-------------------	--------------------	-----------

Lancashire OL11 4DC


Drawing title:
Existing & Proposed Plans
(Planning Only)

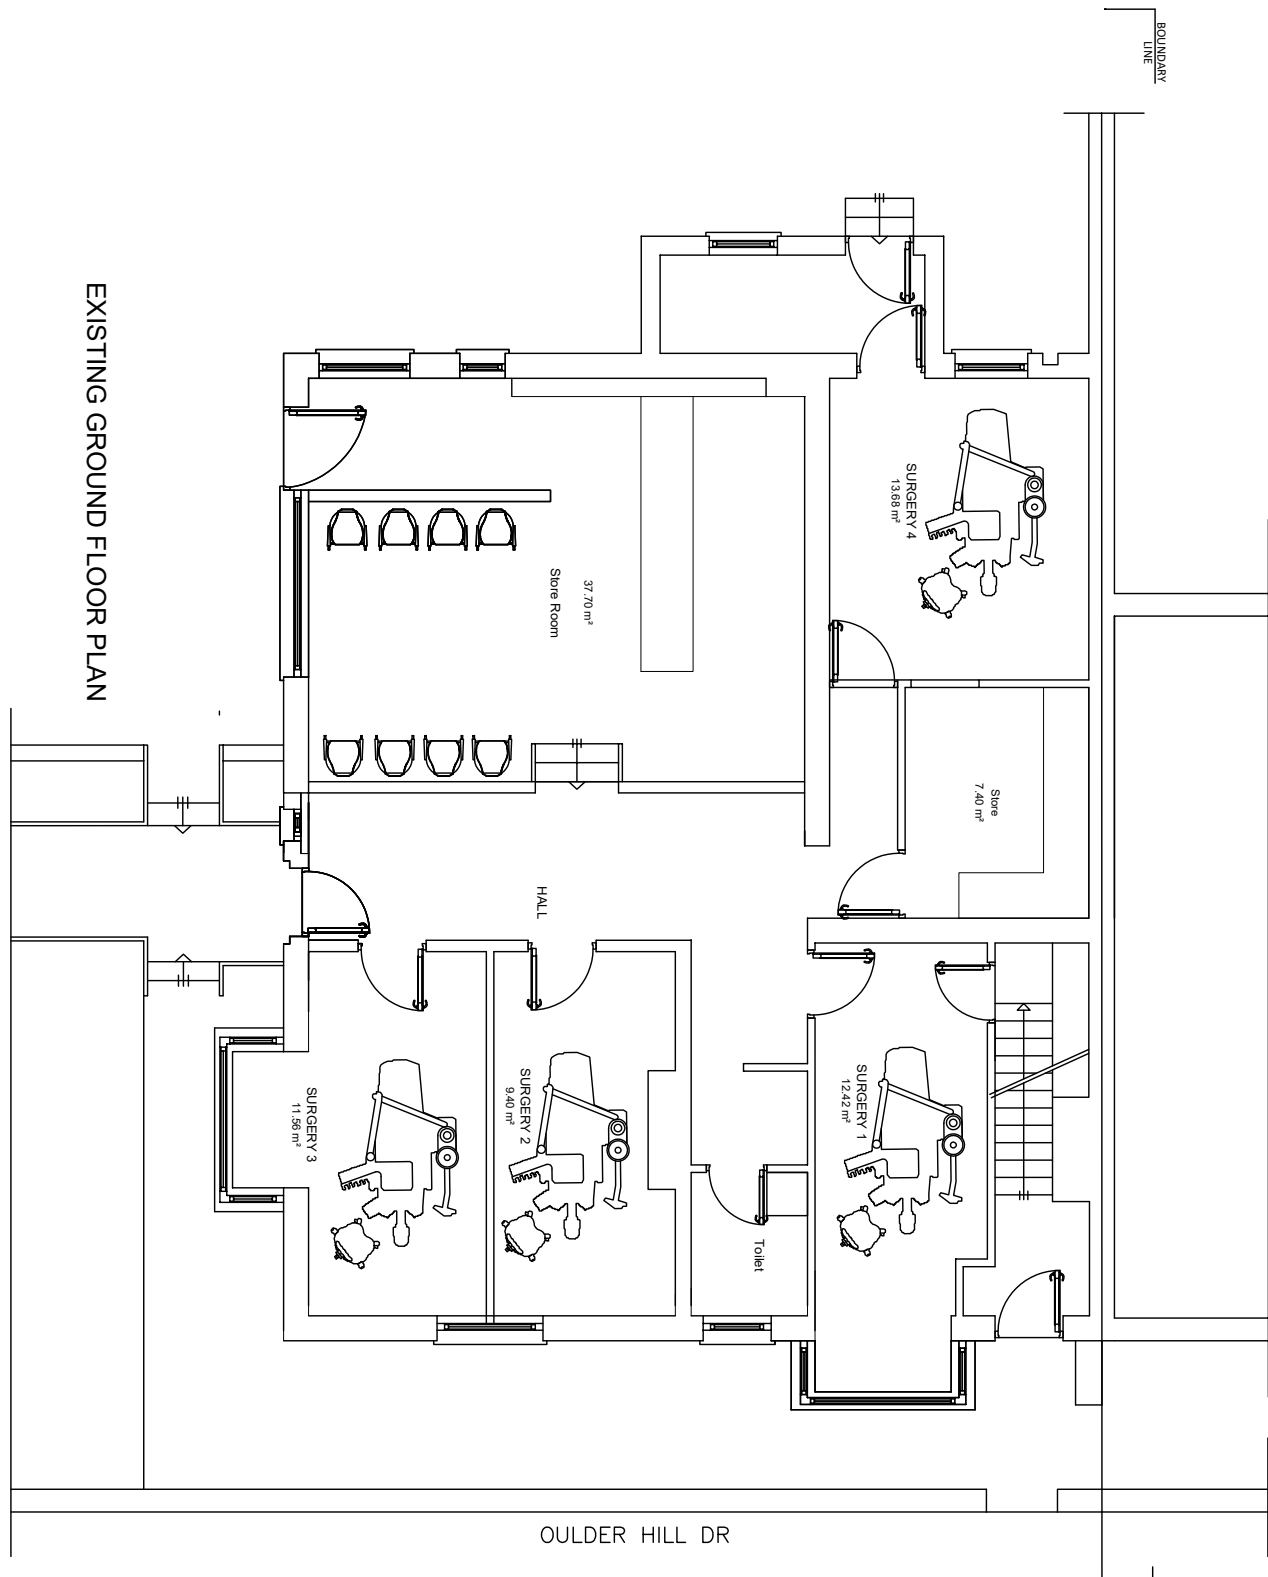


EXISTING GROUND FLOOR PLAN

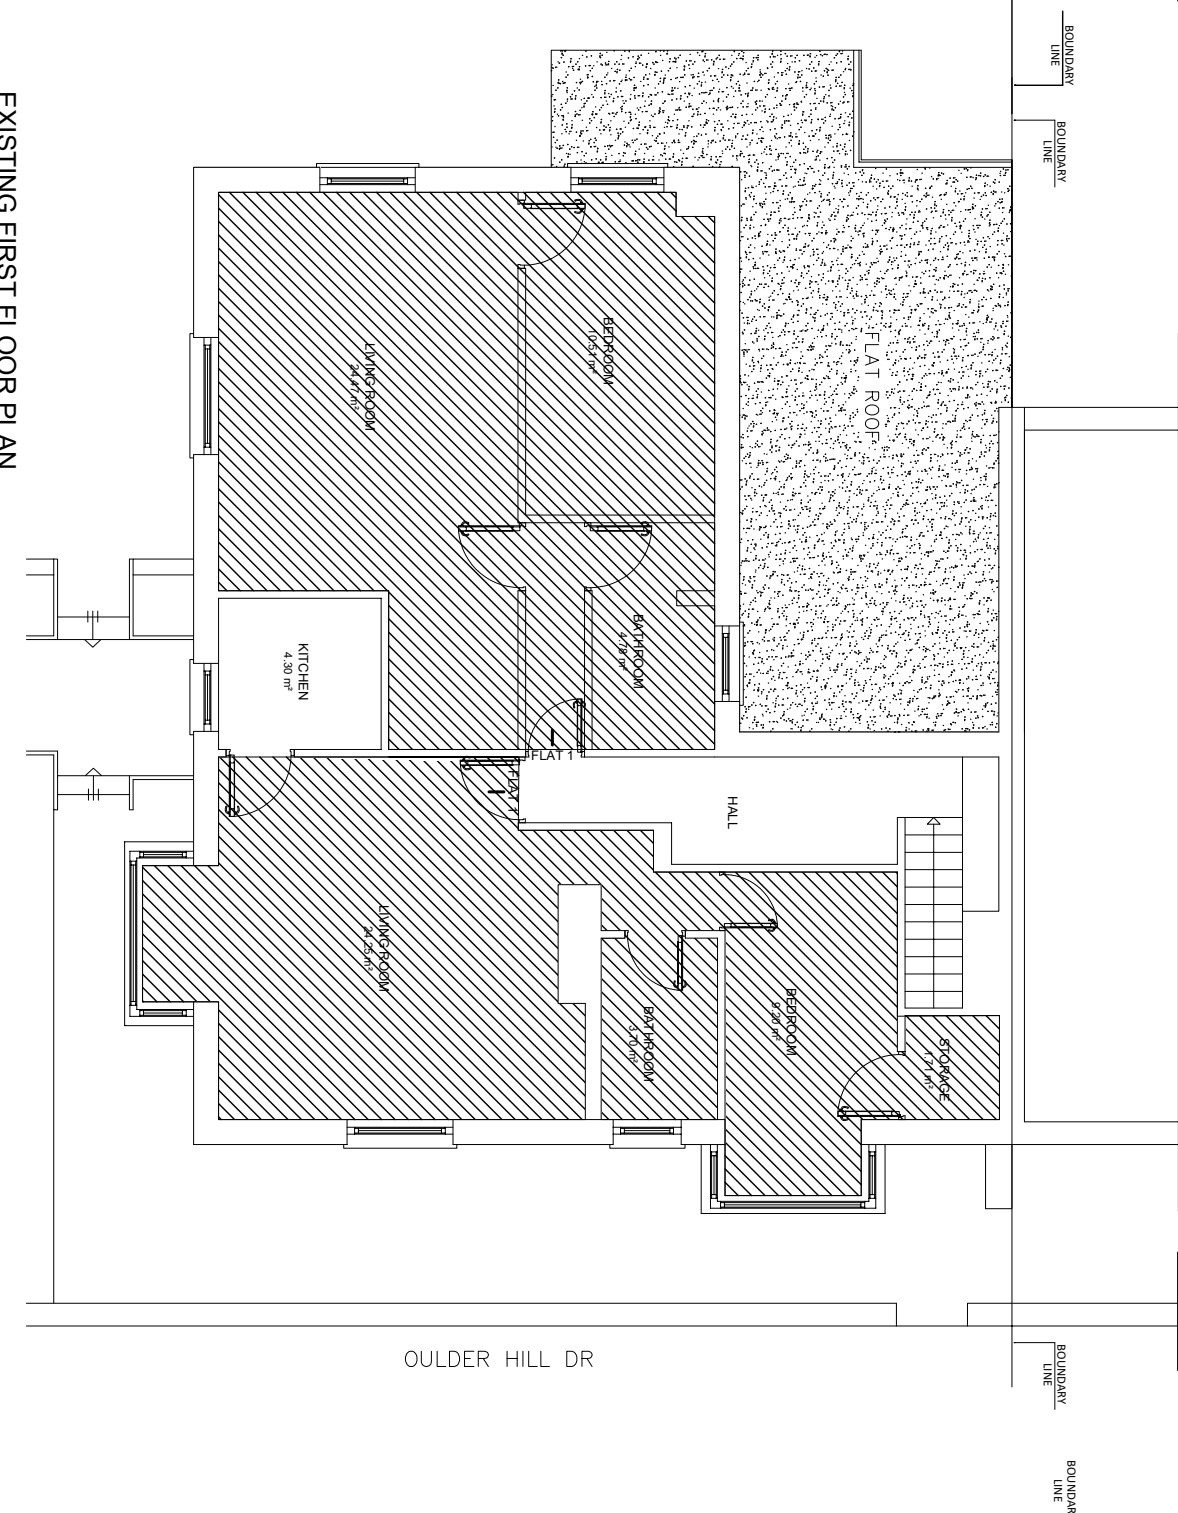

EXISTING FIRST FLOOR PLAN

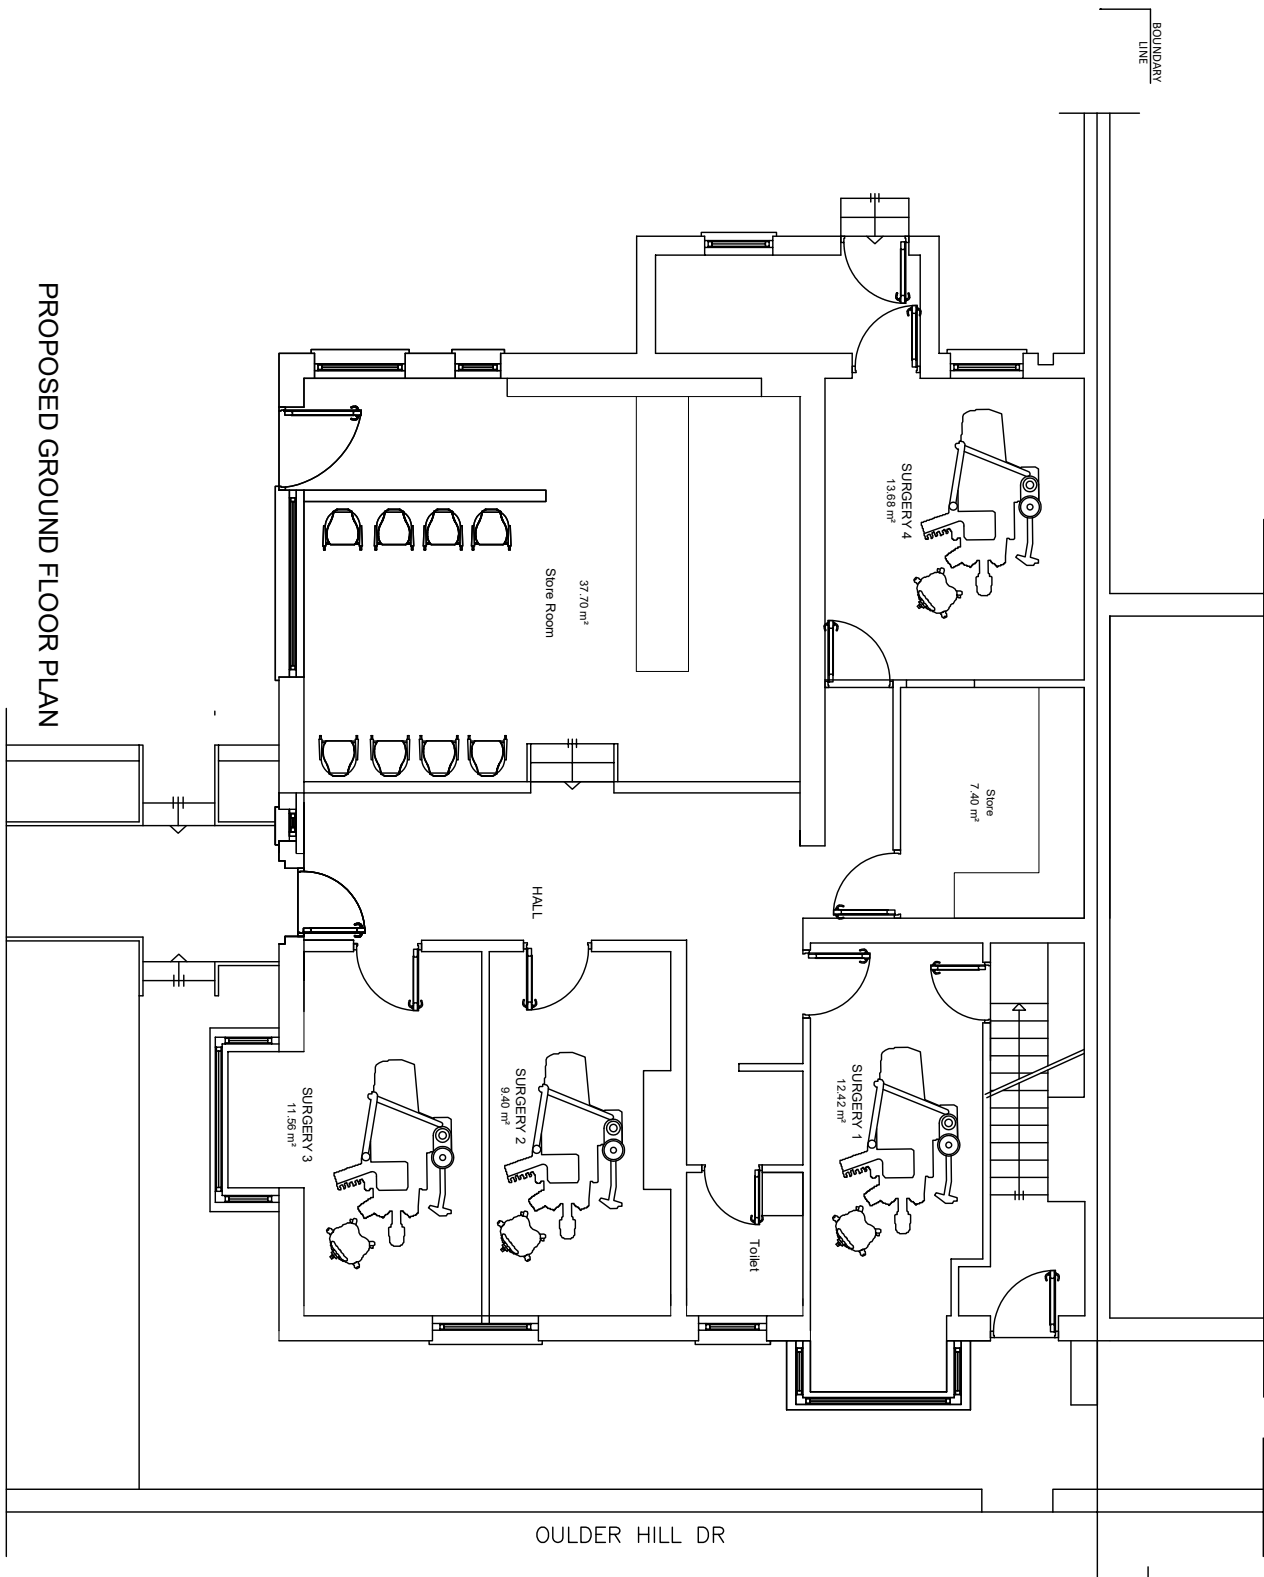

PROPOSED GROUND FLOOR PLAN

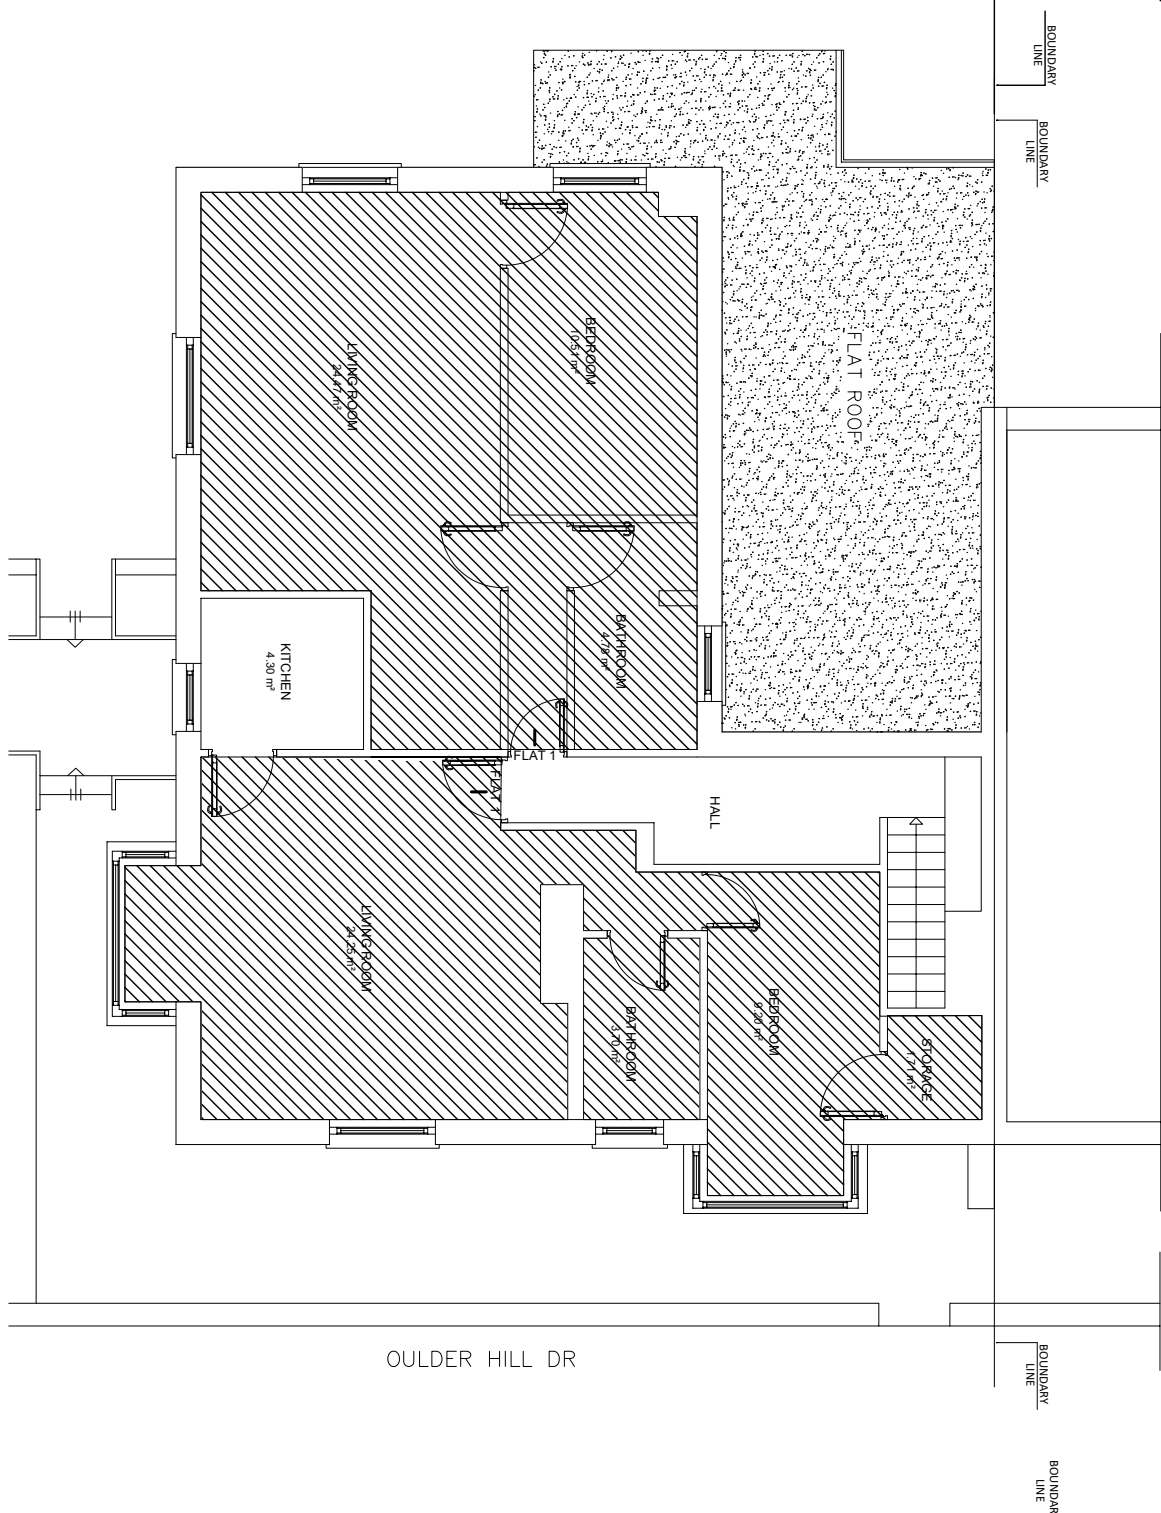

PROPOSED FIRST FLOOR PLAN

