

PURPOSE OF ISSUE

PLANNING

Do not scale from this drawing. All information should be checked by the contractor site before commencing work. Any discrepancies should be reported to the architect immediately. All rights are reserved and are not transferable. Unauthorized reproduction of this drawing are not permitted




AFR STUDIO LIMITED
173-A Dickenson Road, Longsight
Manchester, M13 0YN


PROJECT:
71 Kenyon Lane, Middleton,
Manchester, M24 2QS

DRAWING TITLE:
Proposed Ground Floor Plan
and Proposed Elevations


CHECKED BY:	DRG NO :
Amjad Tahir	A-04
DATE :	SCALE:
October, 2023	1:100@A2

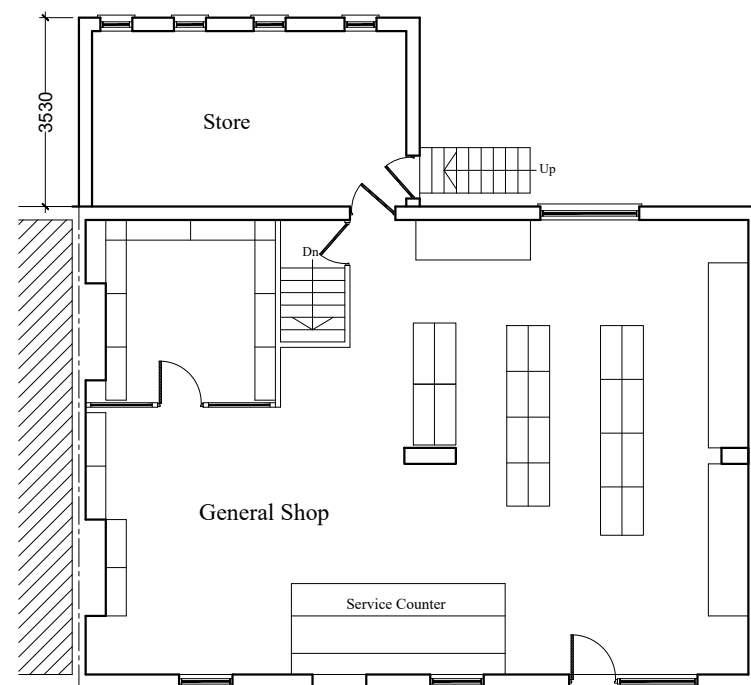

Proposed Ground Floor Plan

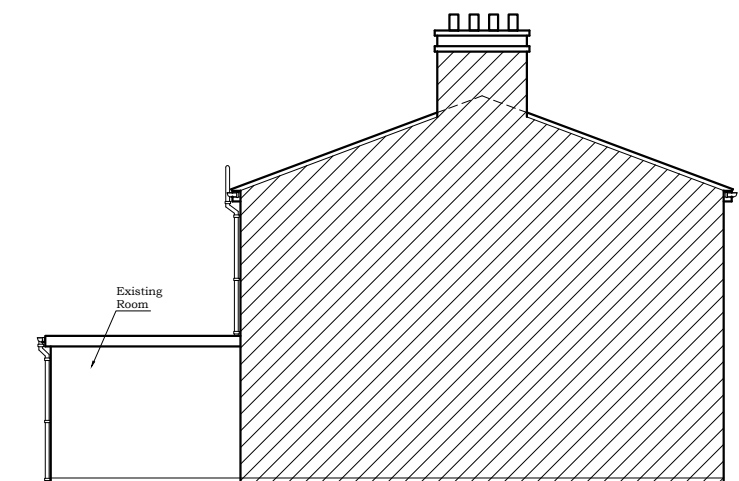


Proposed Left Side Elevation

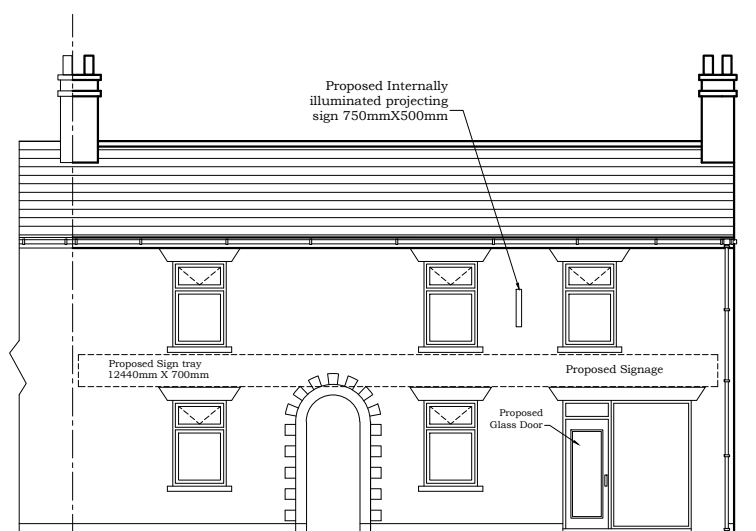

Proposed Front Elevation



Proposed Rear Elevation

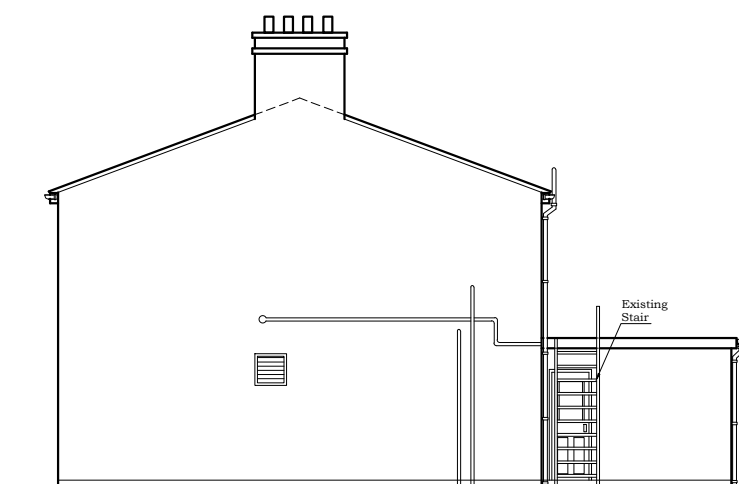

Proposed Right Side Elevation

SCALE 1:100

