


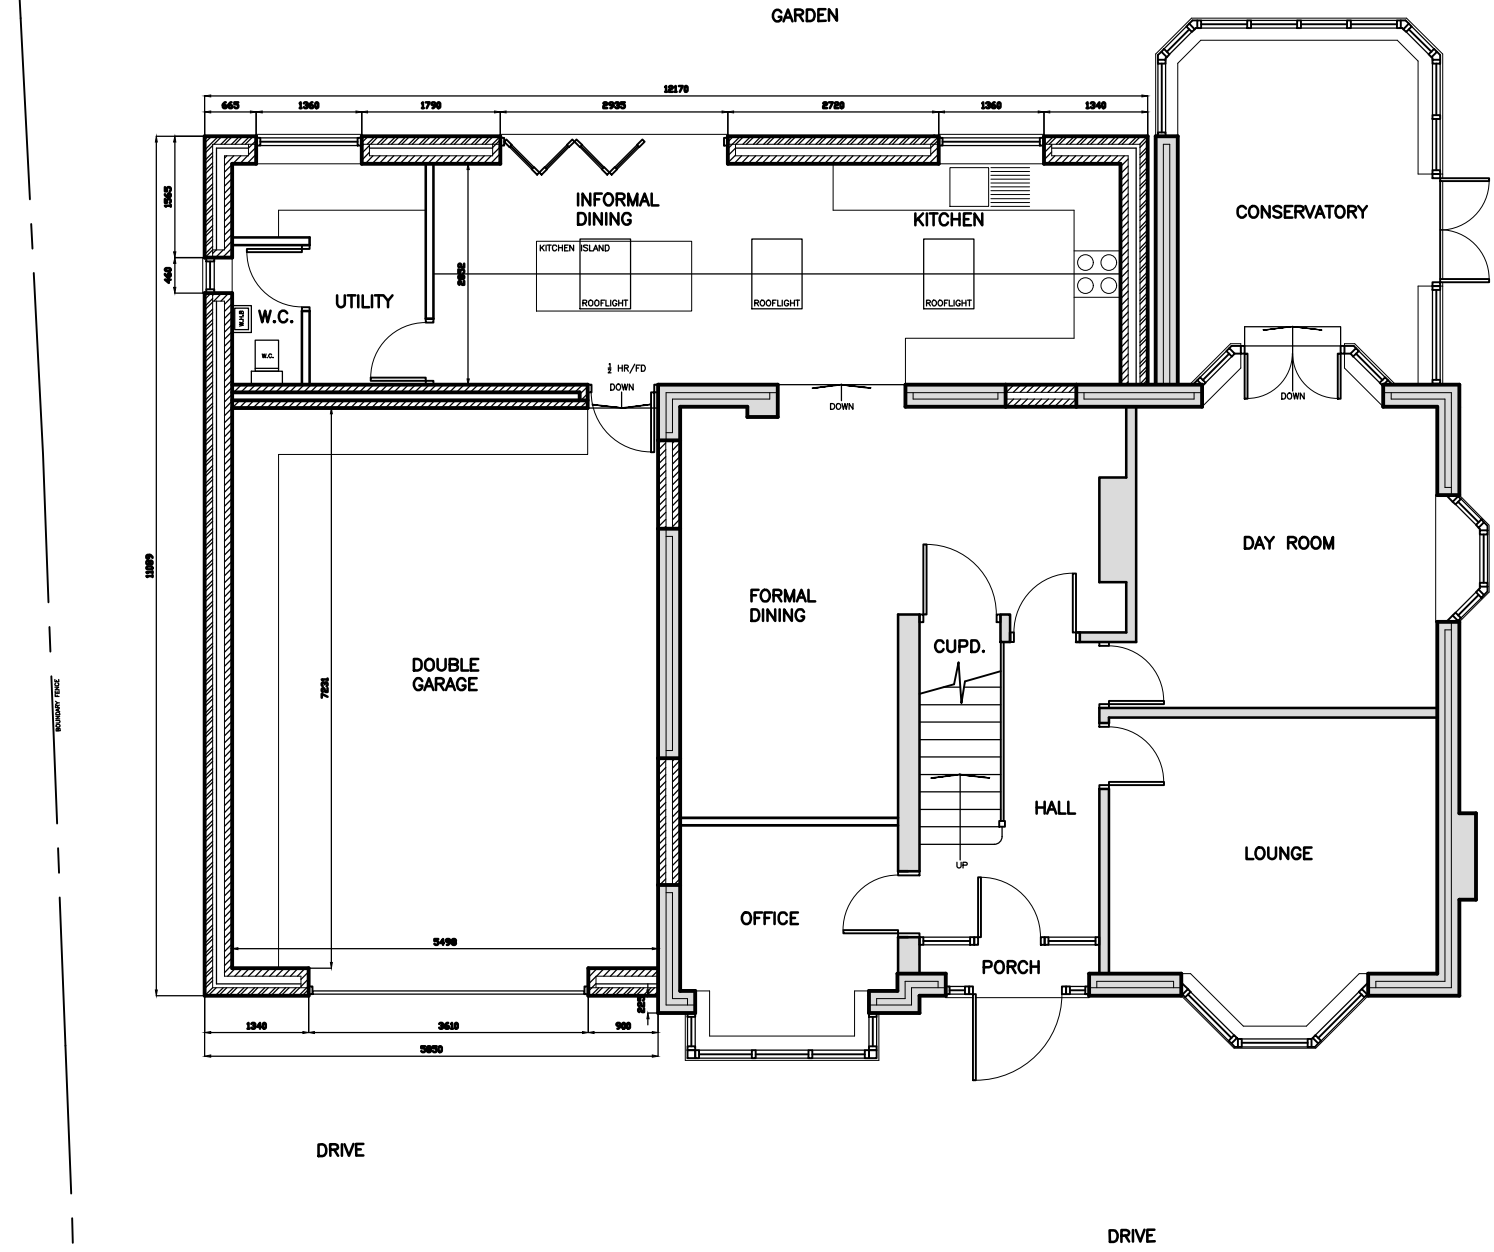

PROPOSED GROUND FLOOR LEVEL

PROPOSED PLANS:

COPYRIGHT RESERVED  
This drawing is the property of Phil Corns Architectural Services Ltd. and must not be copied or used in whole or in part without their consent.  
C.D.M.  
Client and contractors working on projects lasting more than 30 days or involving more than 500 persons must fulfil their duties under the CDM Regulations 2015.  
THIS DRAWING (OR ANY PART THEREOF) MAY NOT BE COPIED, TRANSMITTED OR DISCLOSED TO ANY THIRD PARTY OR UNAUTHORIZED PERSON WITHOUT THE PRIOR WRITTEN PERMISSION OF PHIL CORNS ARCHITECTURAL SERVICES LTD. THIS DRAWING IS TO BE READ IN CONJUNCTION WITH ALL OTHER RELEVANT DRAWINGS PREPARED BY CONSULTANTS AND SUB-CONTRACTORS. DO NOT SCALE FROM THIS DRAWING. WORK ONLY TO PRINTED DIMENSIONS. REPORT ANY DISCREPANCIES TO PHIL CORNS ARCHITECTURAL SERVICES LTD OR REPRESENTATIVES THEREOF.  
ONCE PRINTED AND DISTRIBUTED THIS DOCUMENT IS ASSUMED UNCONTROLLED.  
ALL DIMENSIONS AND LEVELS ARE TO BE CHECKED ON SITE.



A APR.23 AMENDED FOR REVISED SCHEME

PAC

| rev   |             | description                         |                          |                          |                                           |                                     |                          |                          |          |                          |        |                          |              |                          |          |                          |
|---|-------------|-------------------------------------|--------------------------|--------------------------|-------------------------------------------|-------------------------------------|--------------------------|--------------------------|----------|--------------------------|--------|--------------------------|--------------|--------------------------|----------|--------------------------|
| <table><tr><td rowspan="2">STATUS</td><td>Information</td><td><input checked="" type="checkbox"/></td><td>Comment</td><td><input type="checkbox"/></td><td>Approval</td><td><input type="checkbox"/></td></tr><tr><td>Tender</td><td><input type="checkbox"/></td><td>Construction</td><td><input type="checkbox"/></td><td>As-Built</td><td><input type="checkbox"/></td></tr></table> |             |                                     |                          | STATUS                   | Information                               | <input checked="" type="checkbox"/> | Comment                  | <input type="checkbox"/> | Approval | <input type="checkbox"/> | Tender | <input type="checkbox"/> | Construction | <input type="checkbox"/> | As-Built | <input type="checkbox"/> |
| STATUS   | Information | <input checked="" type="checkbox"/> | Comment                  |                          | <input type="checkbox"/>                  | Approval                            | <input type="checkbox"/> |                          |          |                          |        |                          |              |                          |          |                          |
|   | Tender      | <input type="checkbox"/>            | Construction             | <input type="checkbox"/> | As-Built                                  | <input type="checkbox"/>            |                          |                          |          |                          |        |                          |              |                          |          |                          |
| PROJECT NUMBER   |             | SCALE                               | ORIGINAL DRG. SHEET SIZE |                          |                                           |                                     |                          |                          |          |                          |        |                          |              |                          |          |                          |
| 2023_01_01   |             | 1:100                               | A3                       |                          |                                           |                                     |                          |                          |          |                          |        |                          |              |                          |          |                          |
| DRAWN BY   |             | CHECKED BY                          | DATE                     |                          |                                           |                                     |                          |                          |          |                          |        |                          |              |                          |          |                          |
| PAC   |             | -                                   | JAN.23                   |                          |                                           |                                     |                          |                          |          |                          |        |                          |              |                          |          |                          |
| DRAWING NUMBER   |             |                                     | REV.                     |                          | DRAWING<br>PROPOSED:<br>GROUND FLOOR PLAN |                                     |                          |                          |          |                          |        |                          |              |                          |          |                          |
| 2023_01_01 - 07   |             |                                     | A                        |                          |                                           |                                     |                          |                          |          |                          |        |                          |              |                          |          |                          |



PHIL CORNS  
ARCHITECTURAL SERVICES Ltd.  
142 ELMSFIELD AVENUE  
NORWICH, NORWICH  
OL11 5XA  
TEL:01706 564197  
MOB:077594 214758  
email:phil@philcornsarchitecturalservices.co.uk

PROJECT  
MR & MRS LAWSON  
1156 MANCHESTER ROAD  
CASTLETON  
ROCHDALE  
OL11 2XZ