





Existing Front Elevation



Proposed Front Elevation

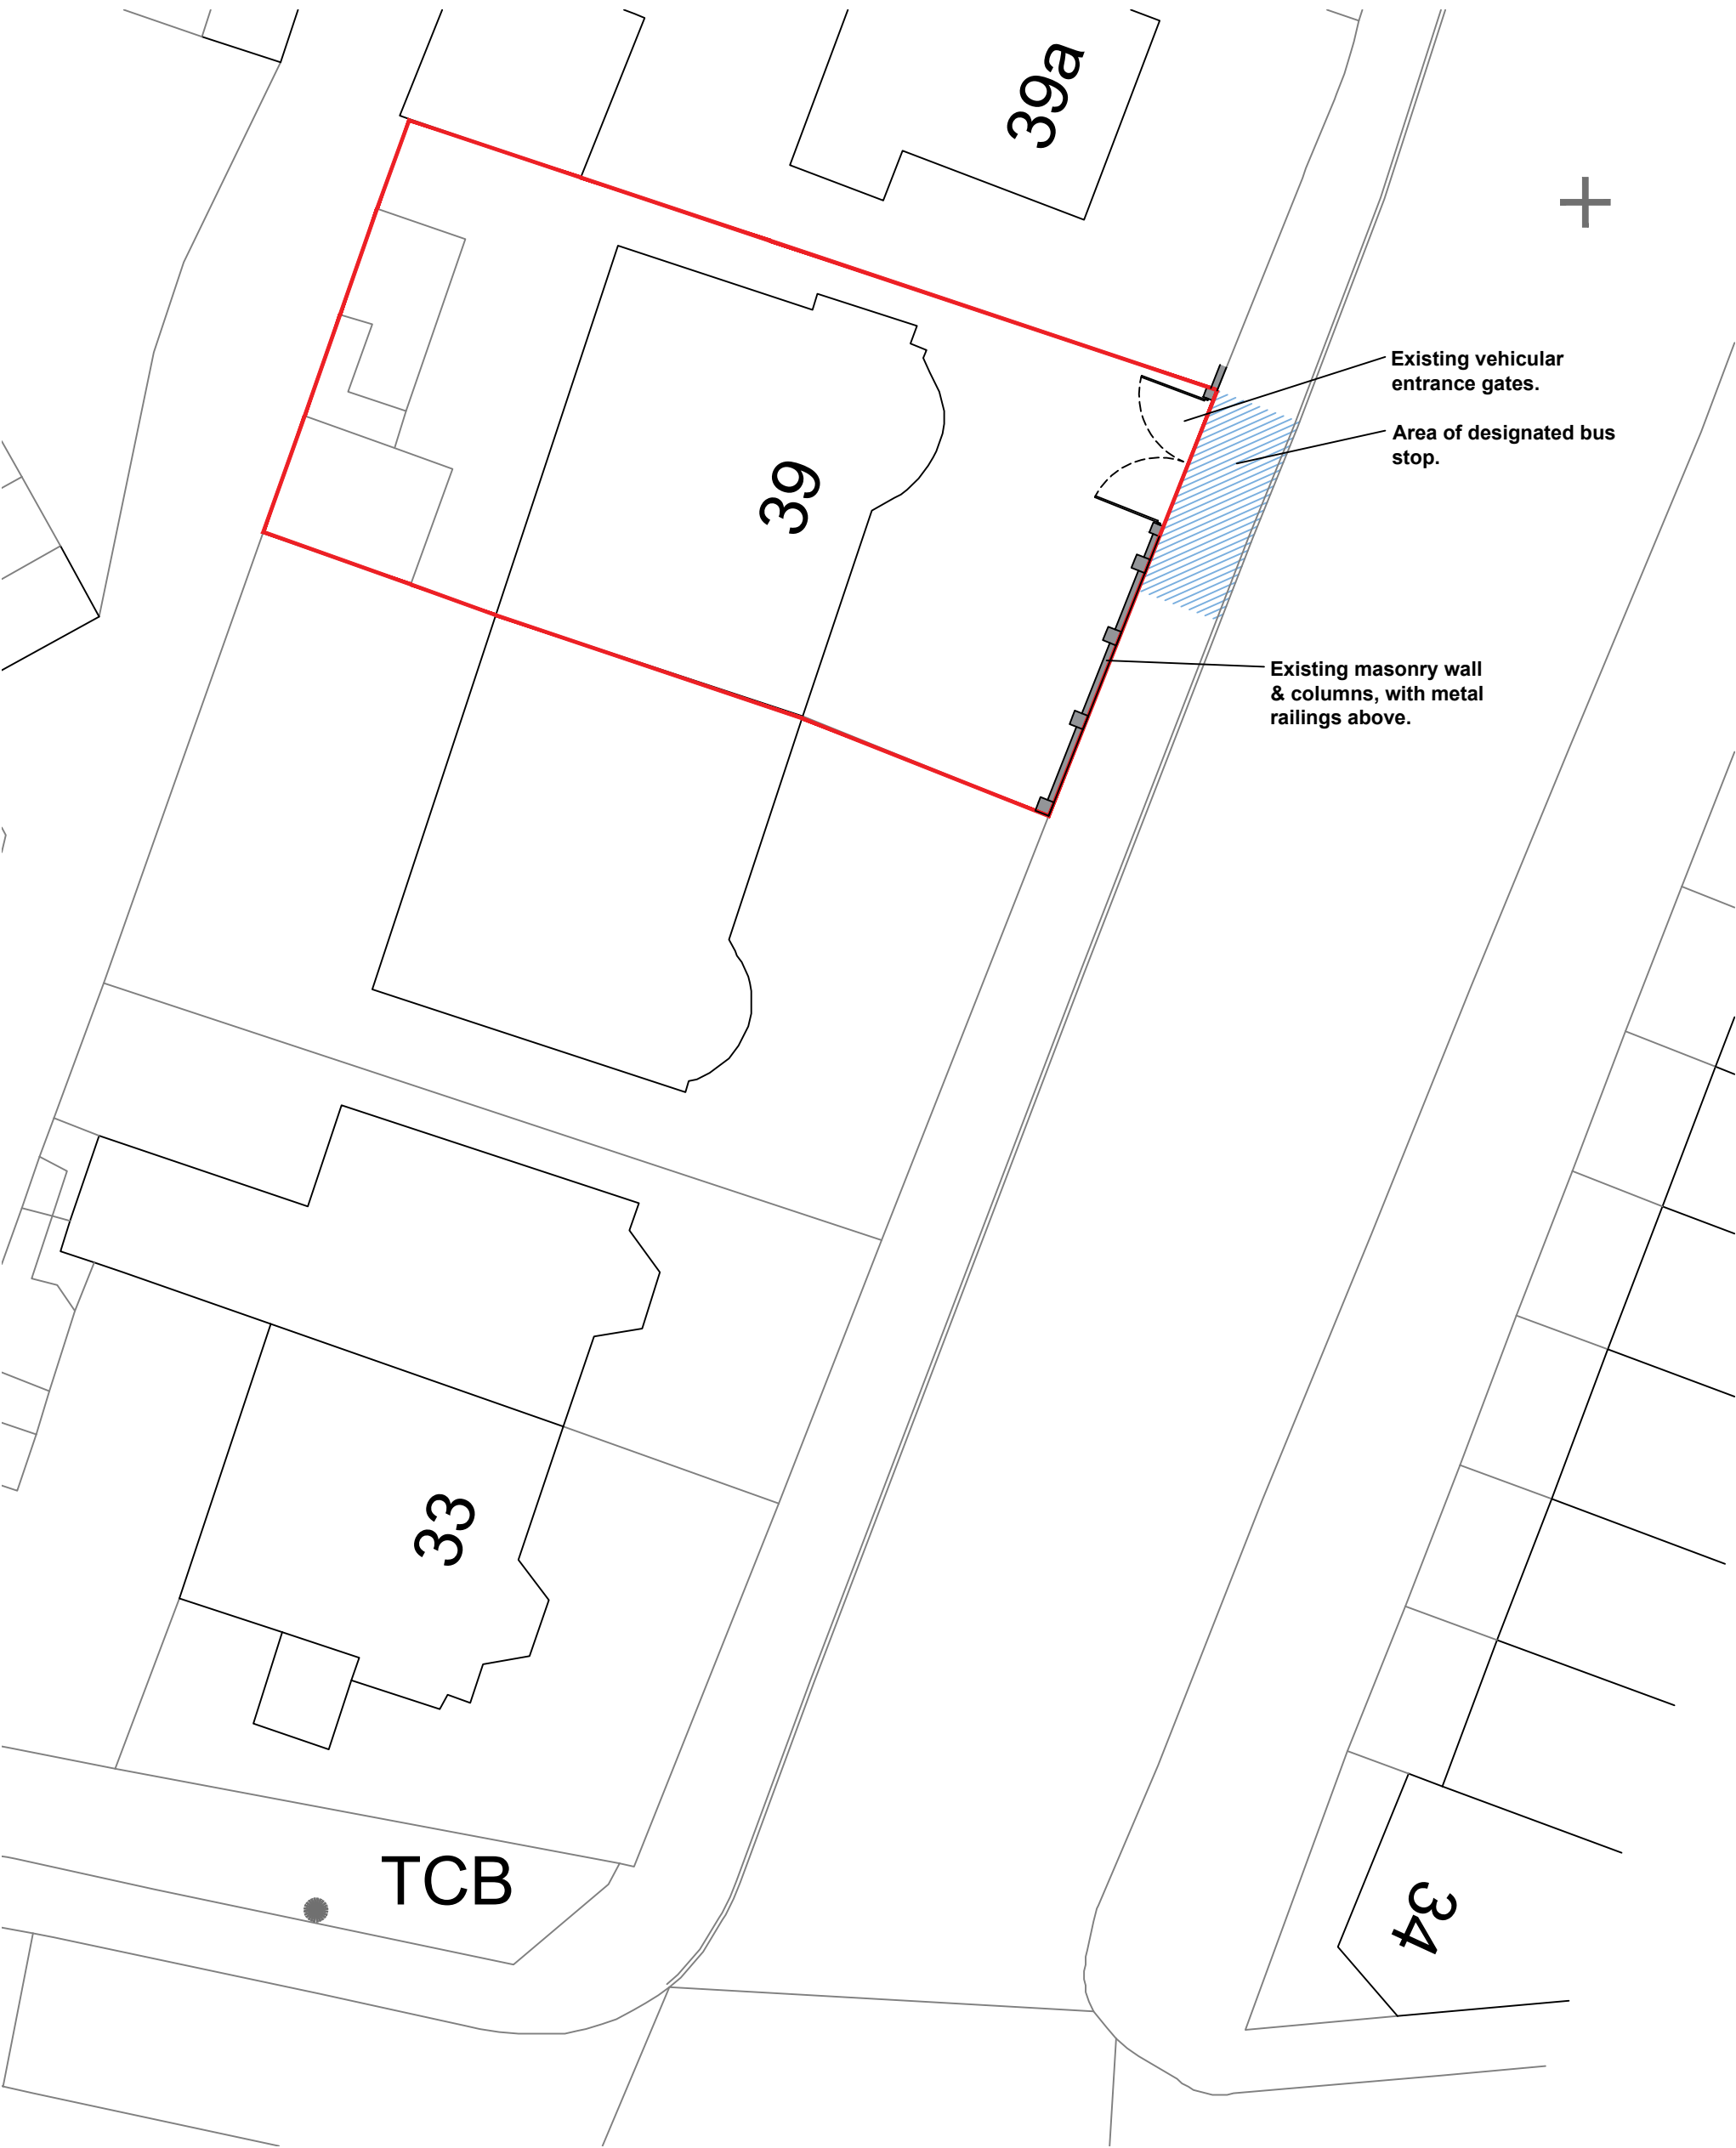

Existing Site Plan
Scale 1 : 200

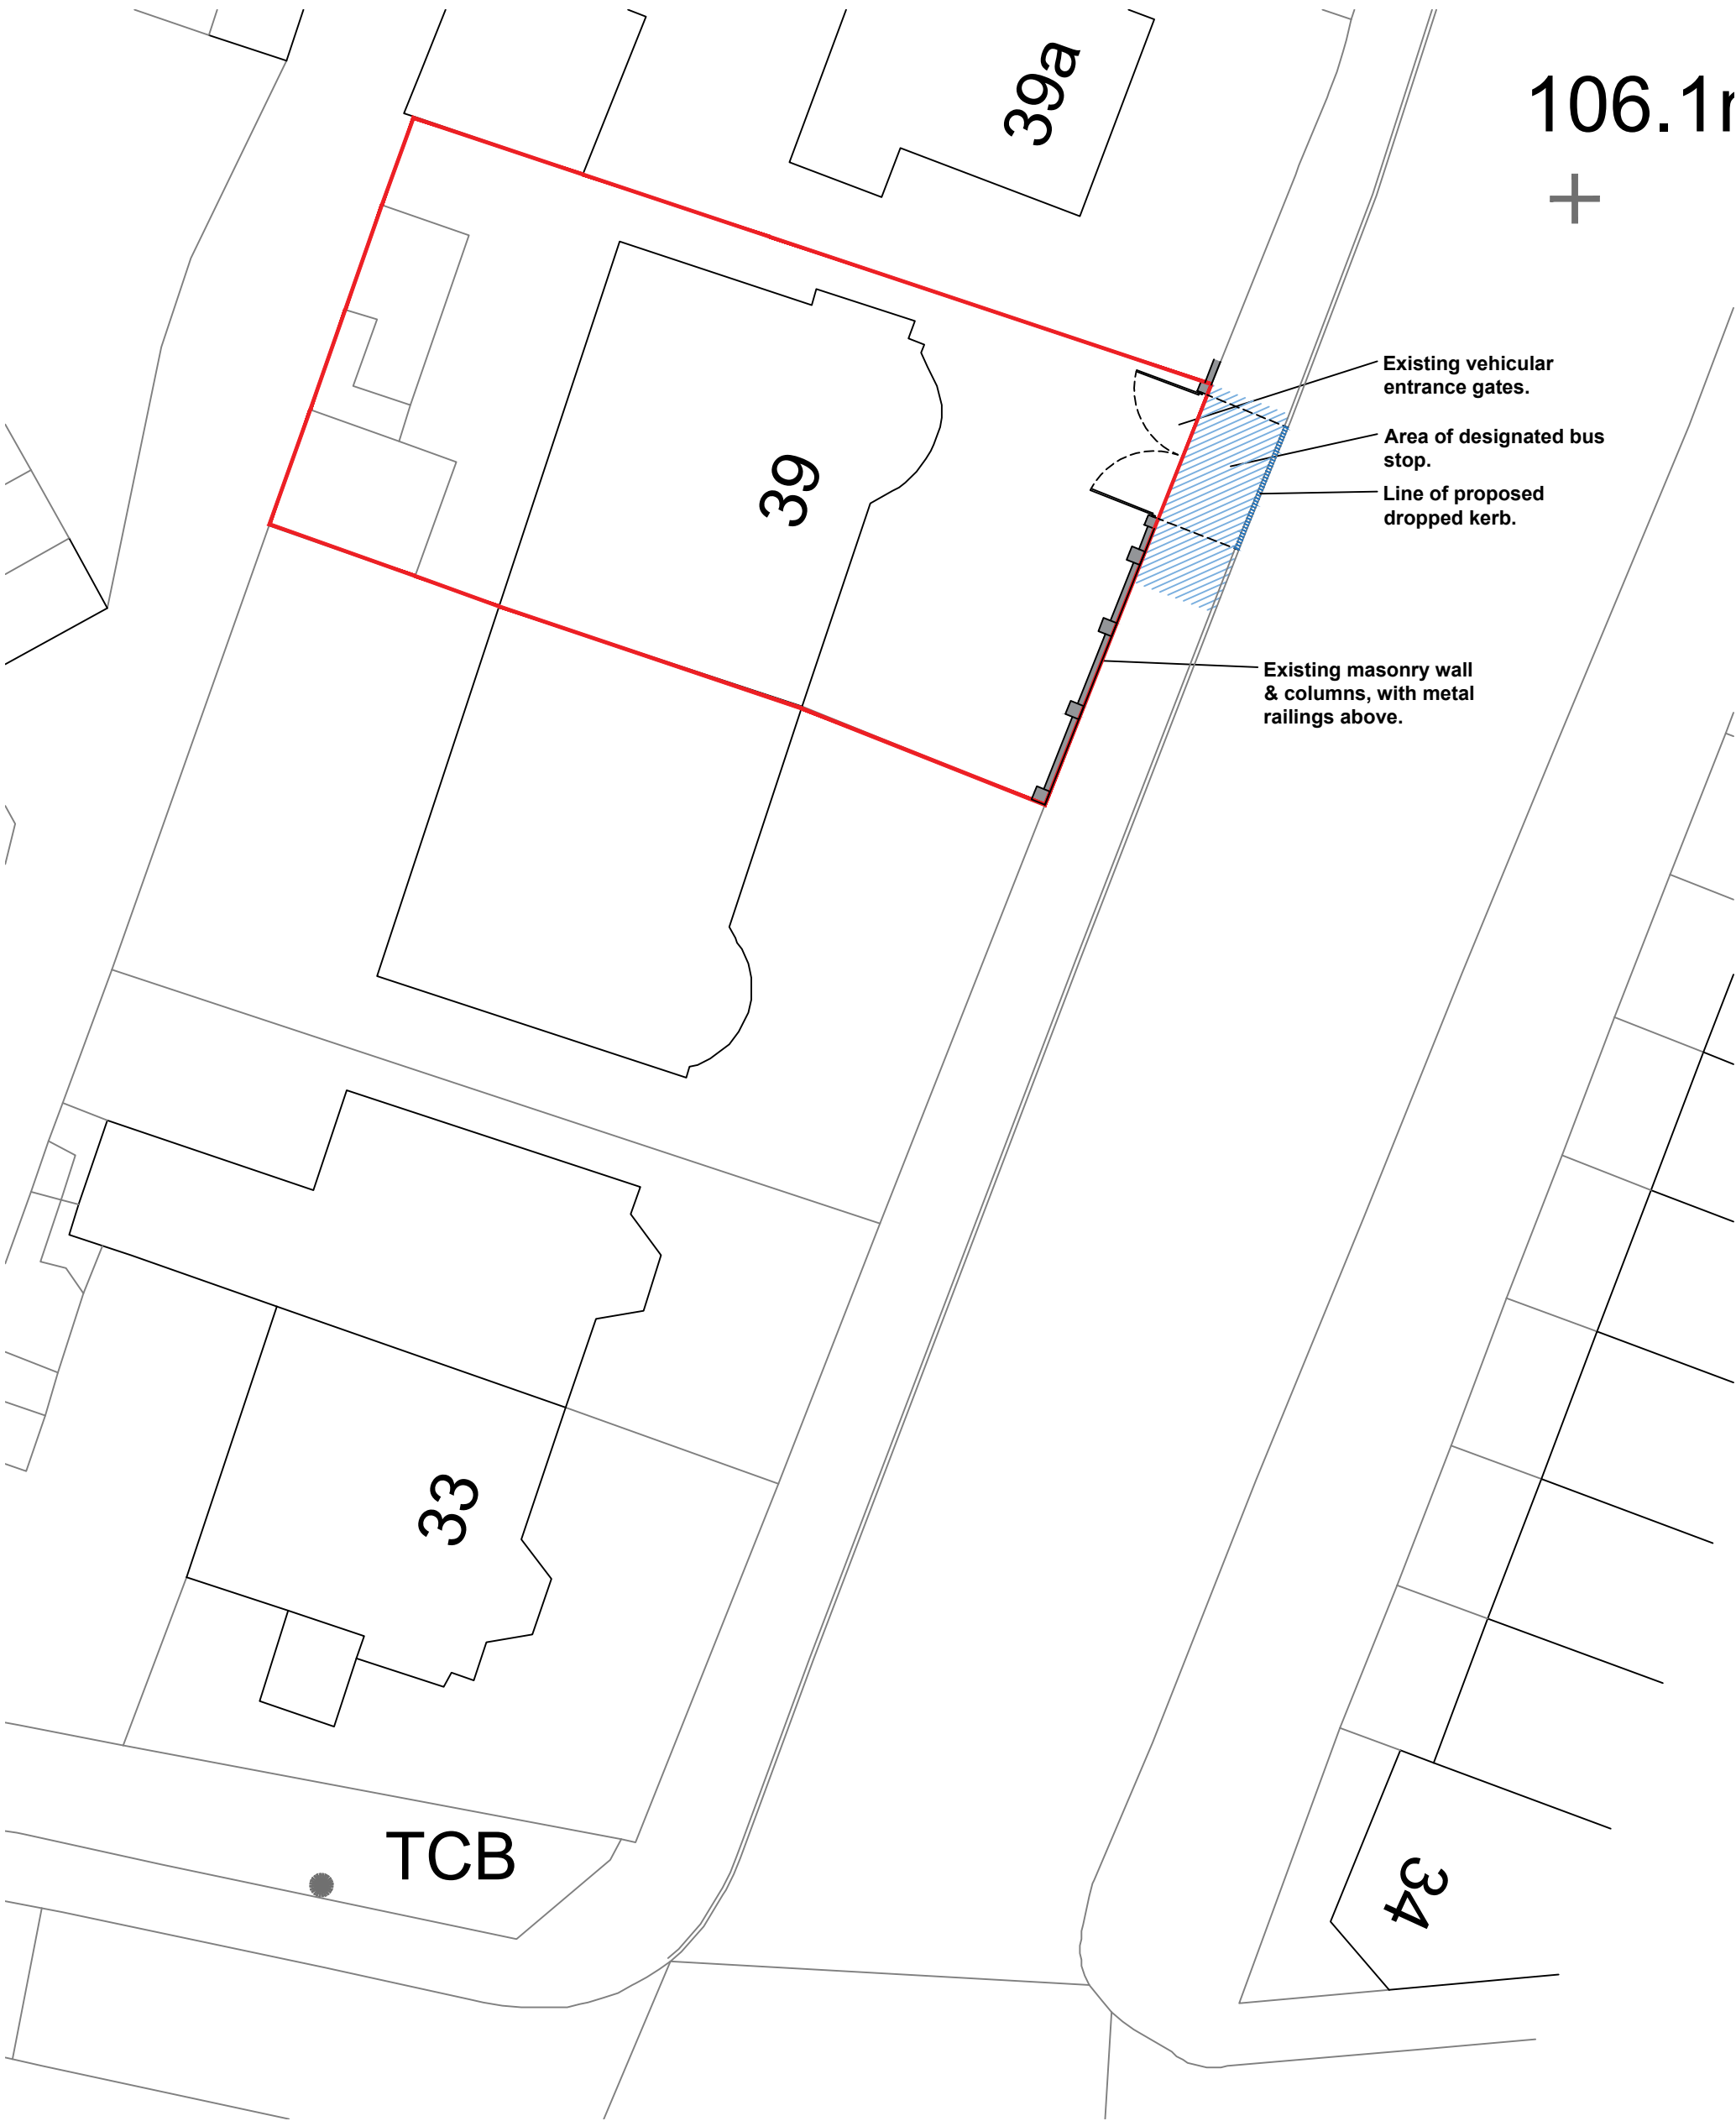



Proposed Site Plan
Scale 1 : 200

© This Drawing & Design is the copyright of TM Architecture Ltd and should not be reproduced without written consent.

Contractors are to check all levels & dimensions on site prior to site works commencing & report discrepancies to the Designers.

DO NOT SCALE FROM THIS DRAWING

PLANNING

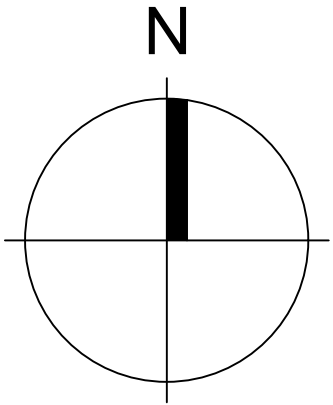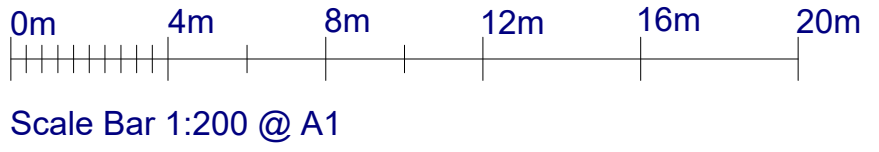

B	Proposed Plan added.	TM	03.04.2024
A	Issued for Planning.	TM	06.03.2024
Rev Description		by	Chk by Date
Project:		Prince House, 39 Rochdale Road	
Title:		Middleton, M24 2PT.	
Client:		Private	
Drawn By:		TM	Checked By: - on Mar 2024
Original Size:		A1	Project Number: TMA-1141
Drawing Number:		SI-00-DR-A-0800 REV B	