



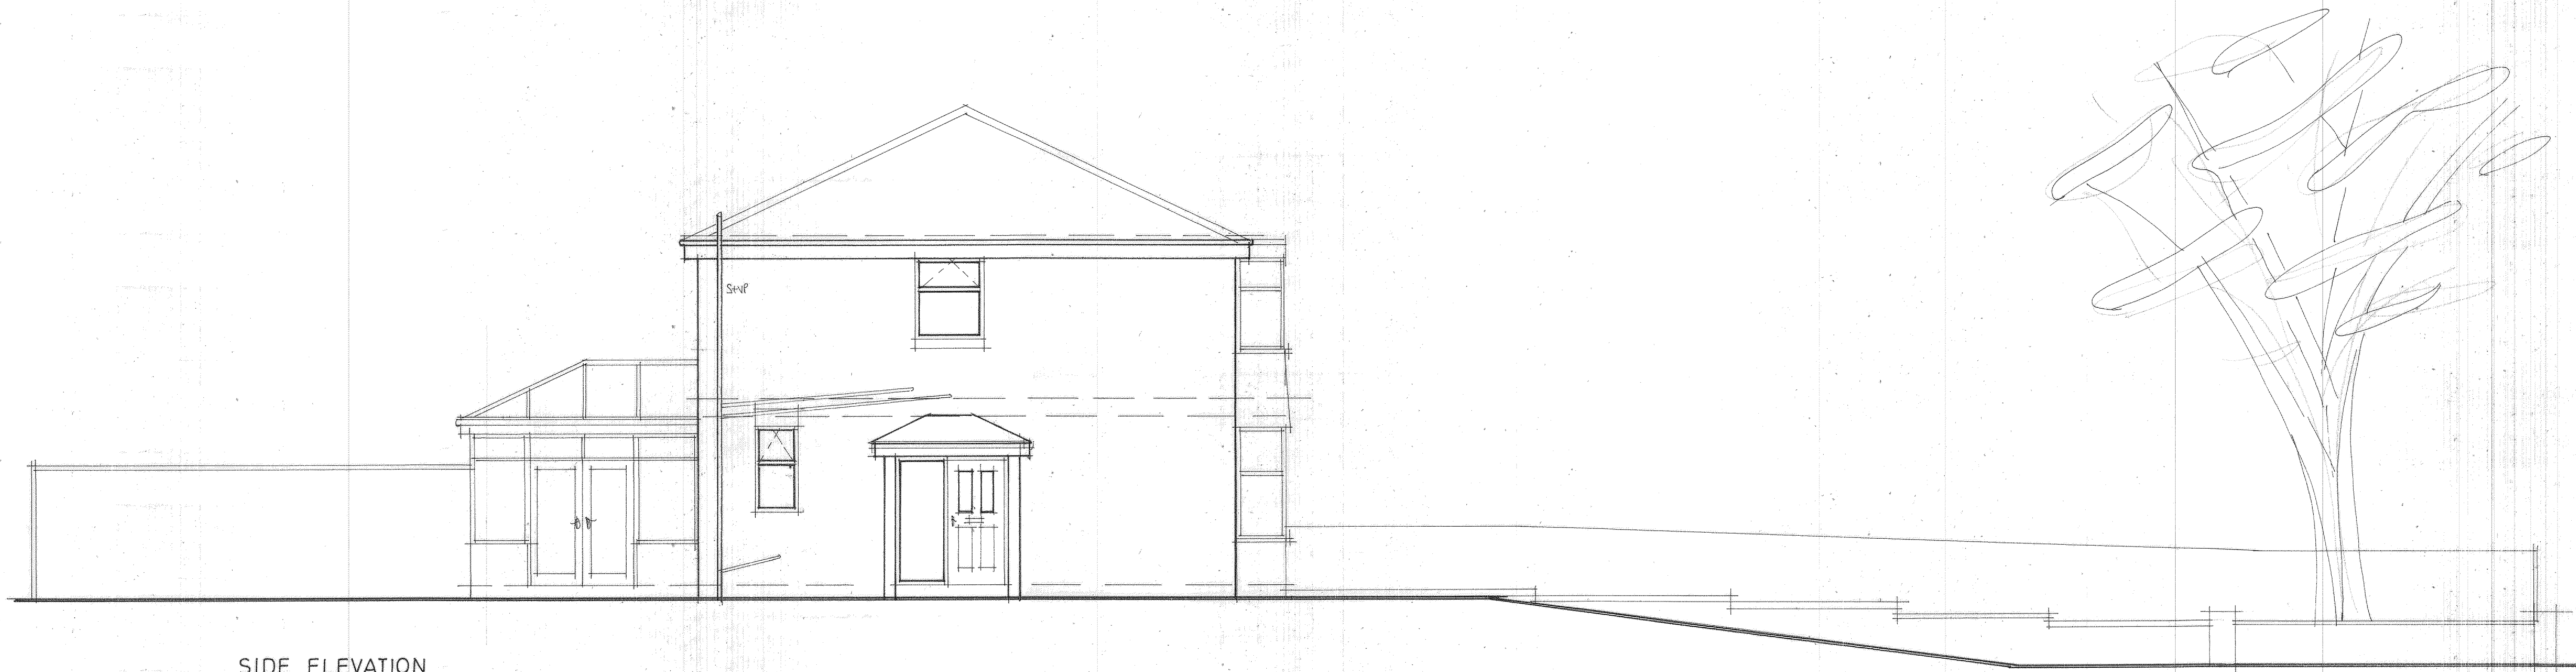


SIDE ELEVATION



FRONT ELEVATION

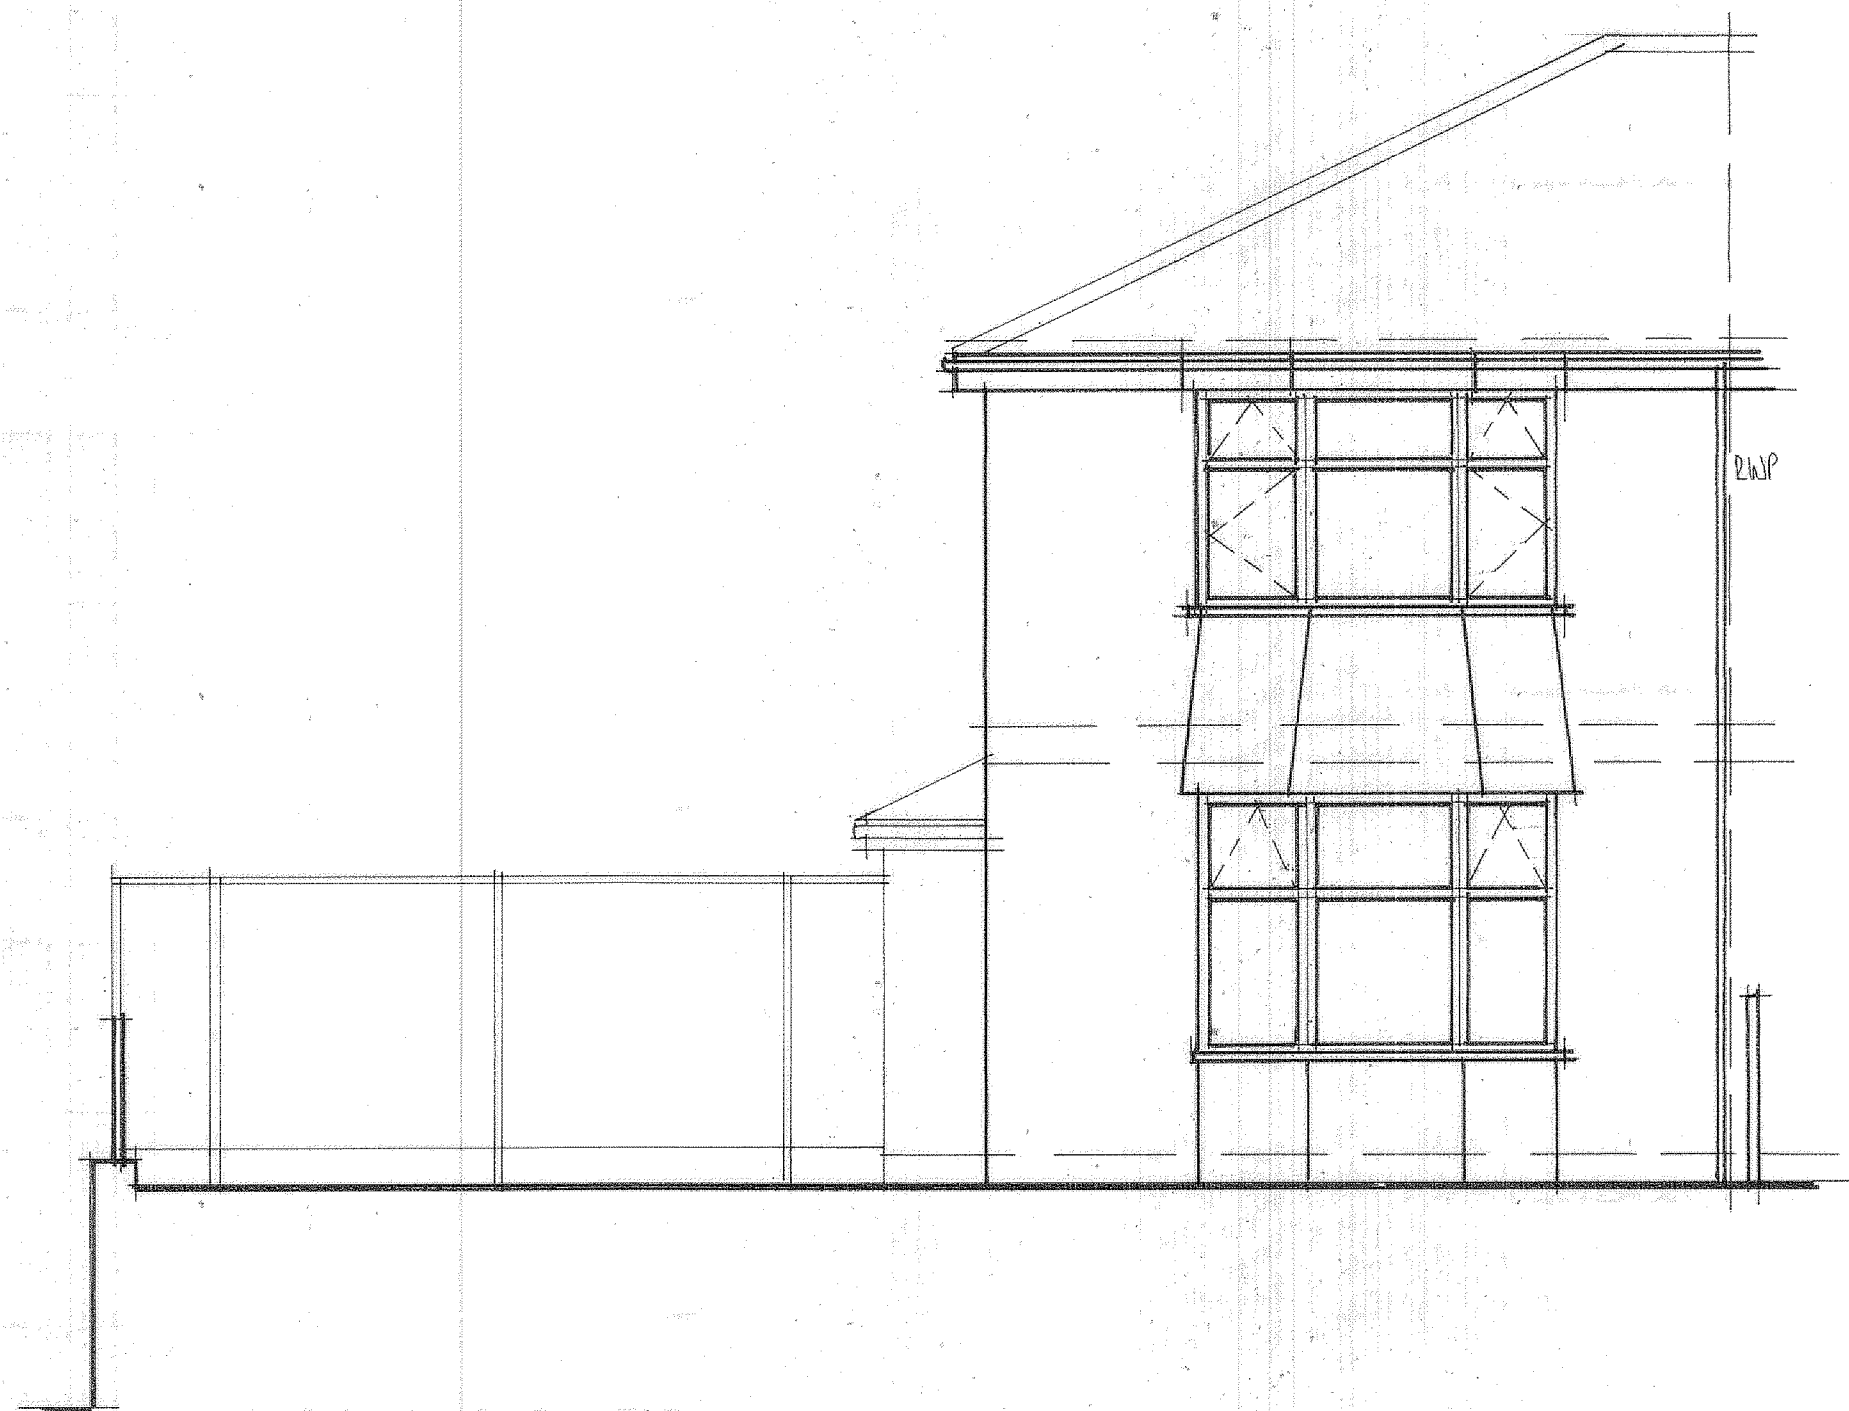

REAR ELEVATION

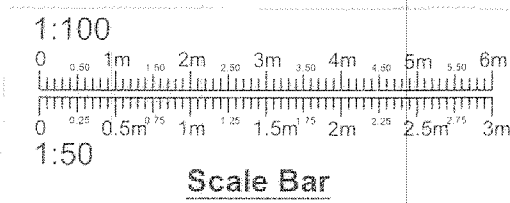

PROJECT
PROPOSED TWO STOREY SIDE
EXTENSION AND SINGLE STOREY
REAR EXTENSION TO REPLACE
EXISTING CONSERVATORY.
DRAWING TITLE
EXISTING ELEVATIONS.
CLIENT
MR. S. HUSSAIN.
ADDRESS
25, SANDFIELD RD,
ROCHDALE, OL16 5LE.
SCALE
SCALE 1:50@A1
DRAWING No
FO 03245887/2.
DATE
MAR 2024.