



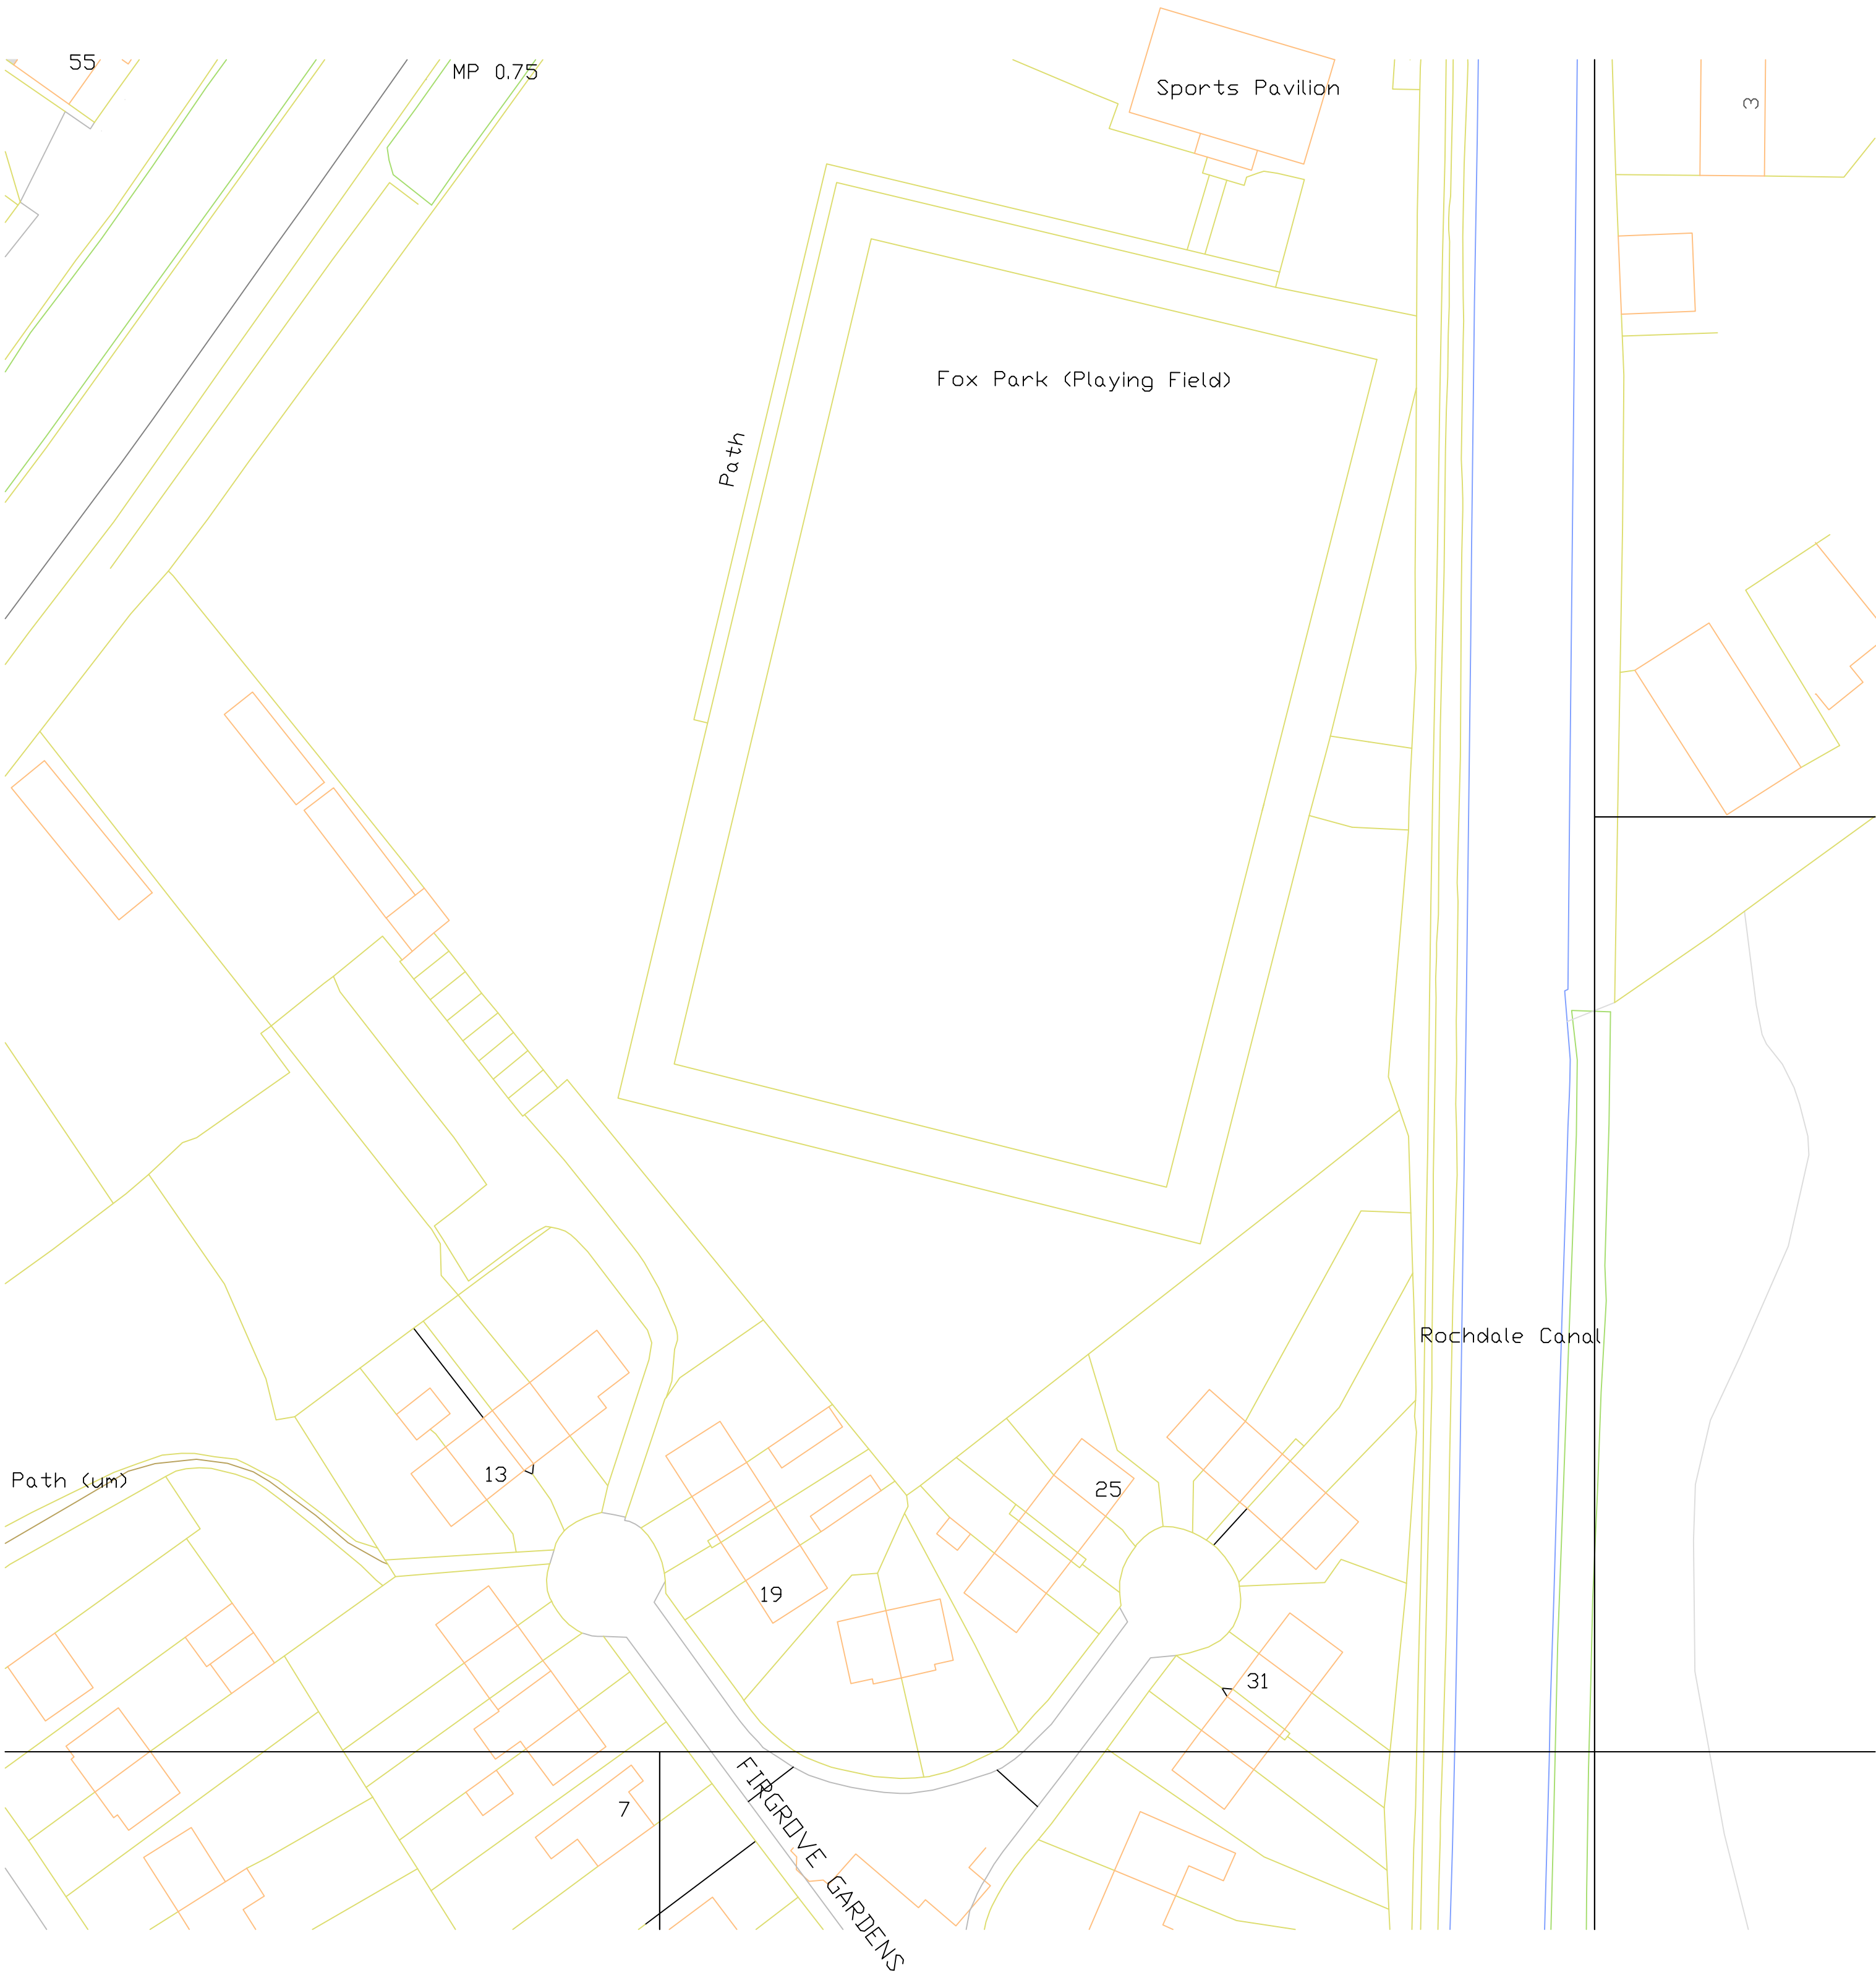

EXISTING SITE PLAN

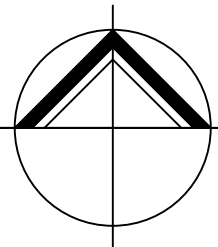

**NORTHERN
DESIGN**
(OLDHAM)
CHARTED ARCHITECTS

NORTHERN DESIGN
17 STATION LANE
GROTTON
OLDHAM
OL14 5GY
TELEPHONE : 07753 859616

CLIENT

SACRED HEART FOOTBALL CLUB

PROJECT

PROPOSED BUNGALOW
SACRED HEART
ROCHDALE

DRAWING TITLE

EXISTING SITE PLAN

Rev.	Notes	Date	Drawn
1	1	1	1

SCALE

1:500 AT A1

06.23

AD

PROJECT No.	DRAWING No.	Rev.
2307	03	-