




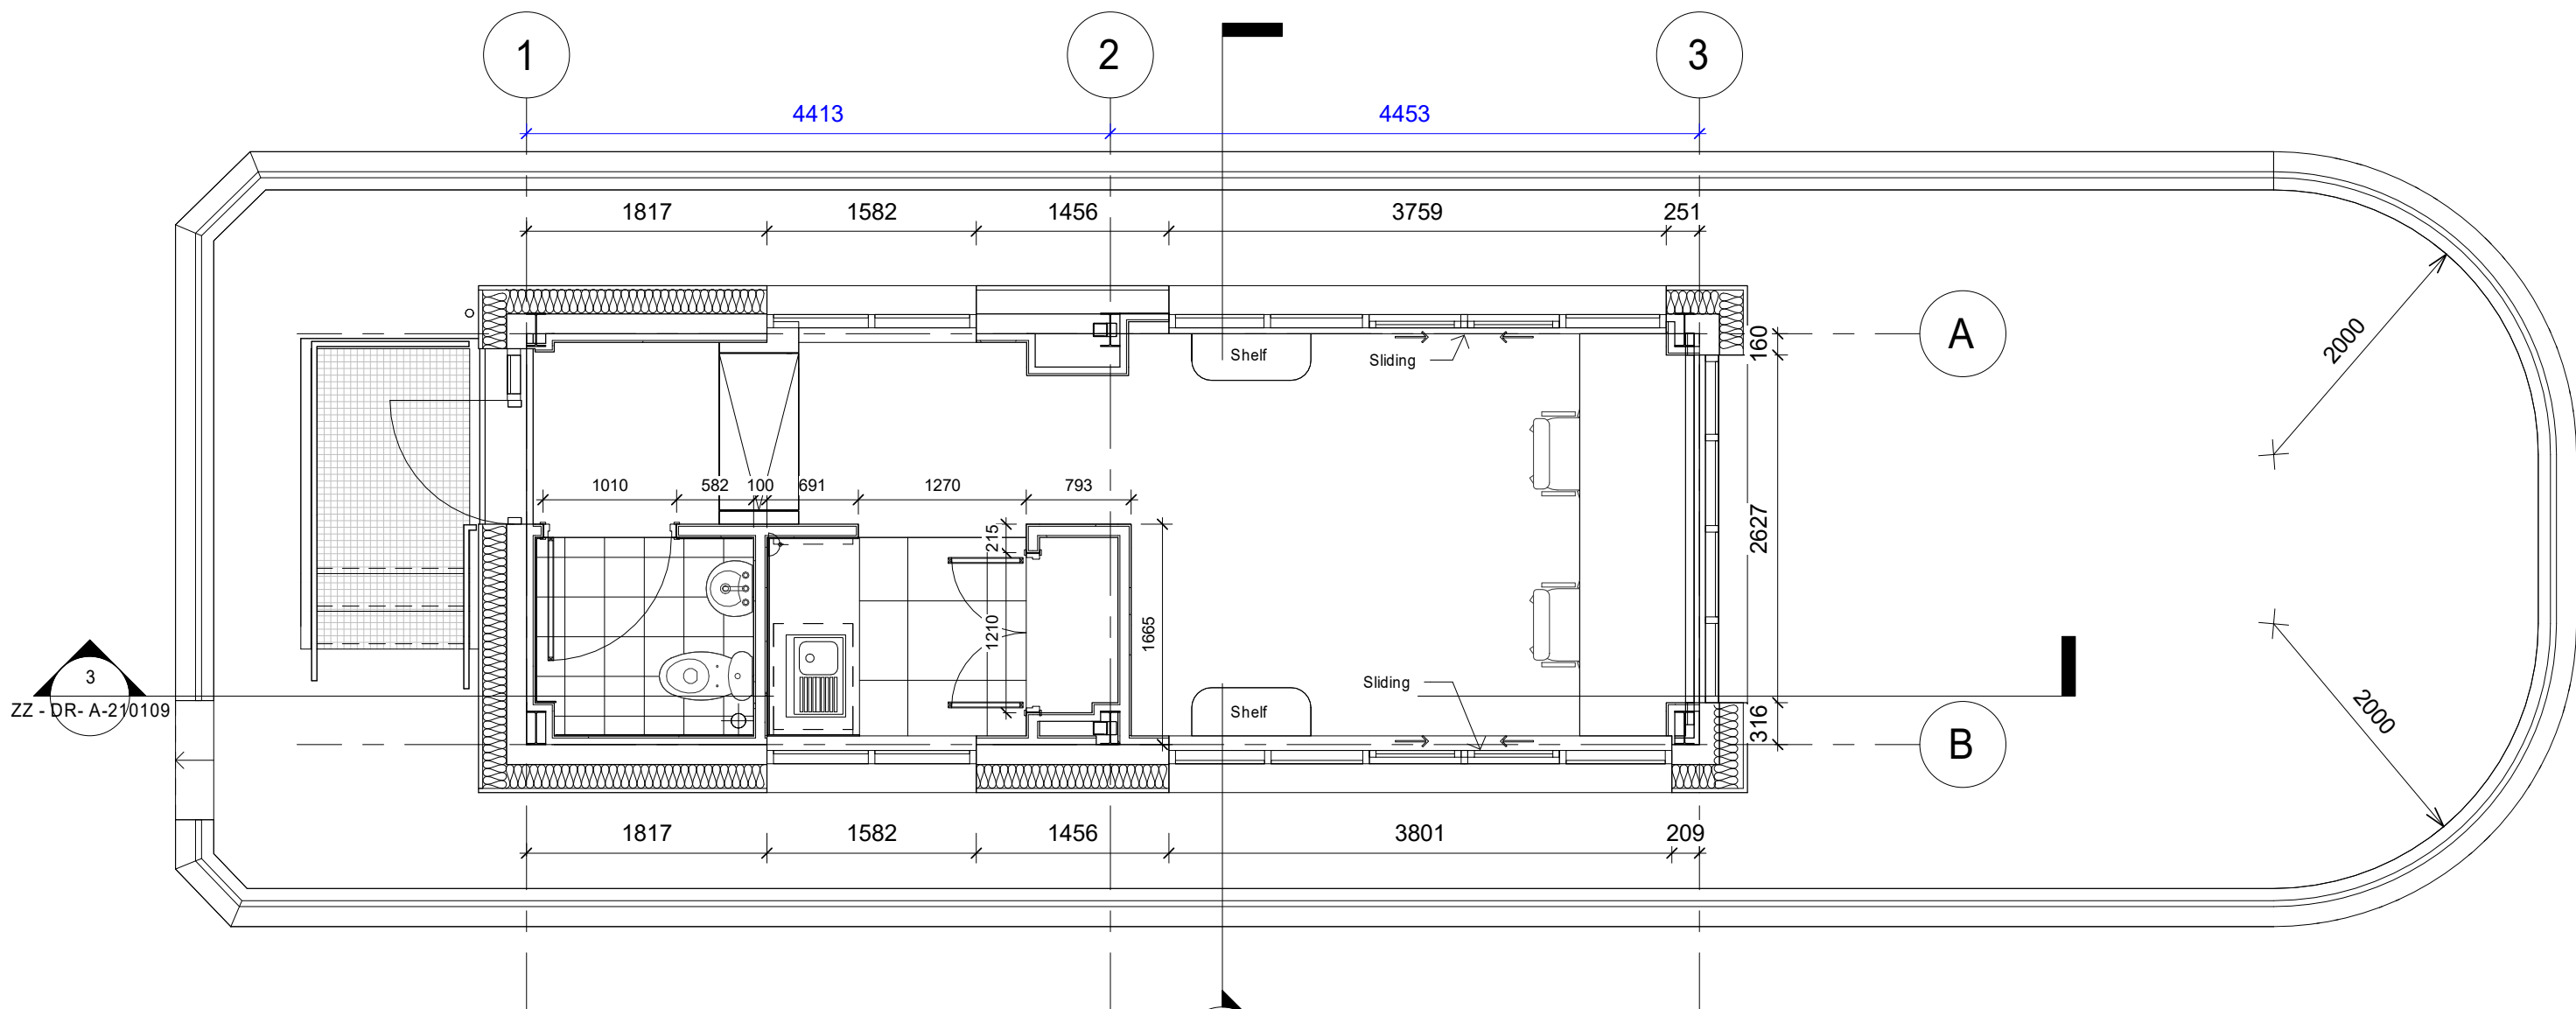

Gatehouse - Ground Floor
1 : 50

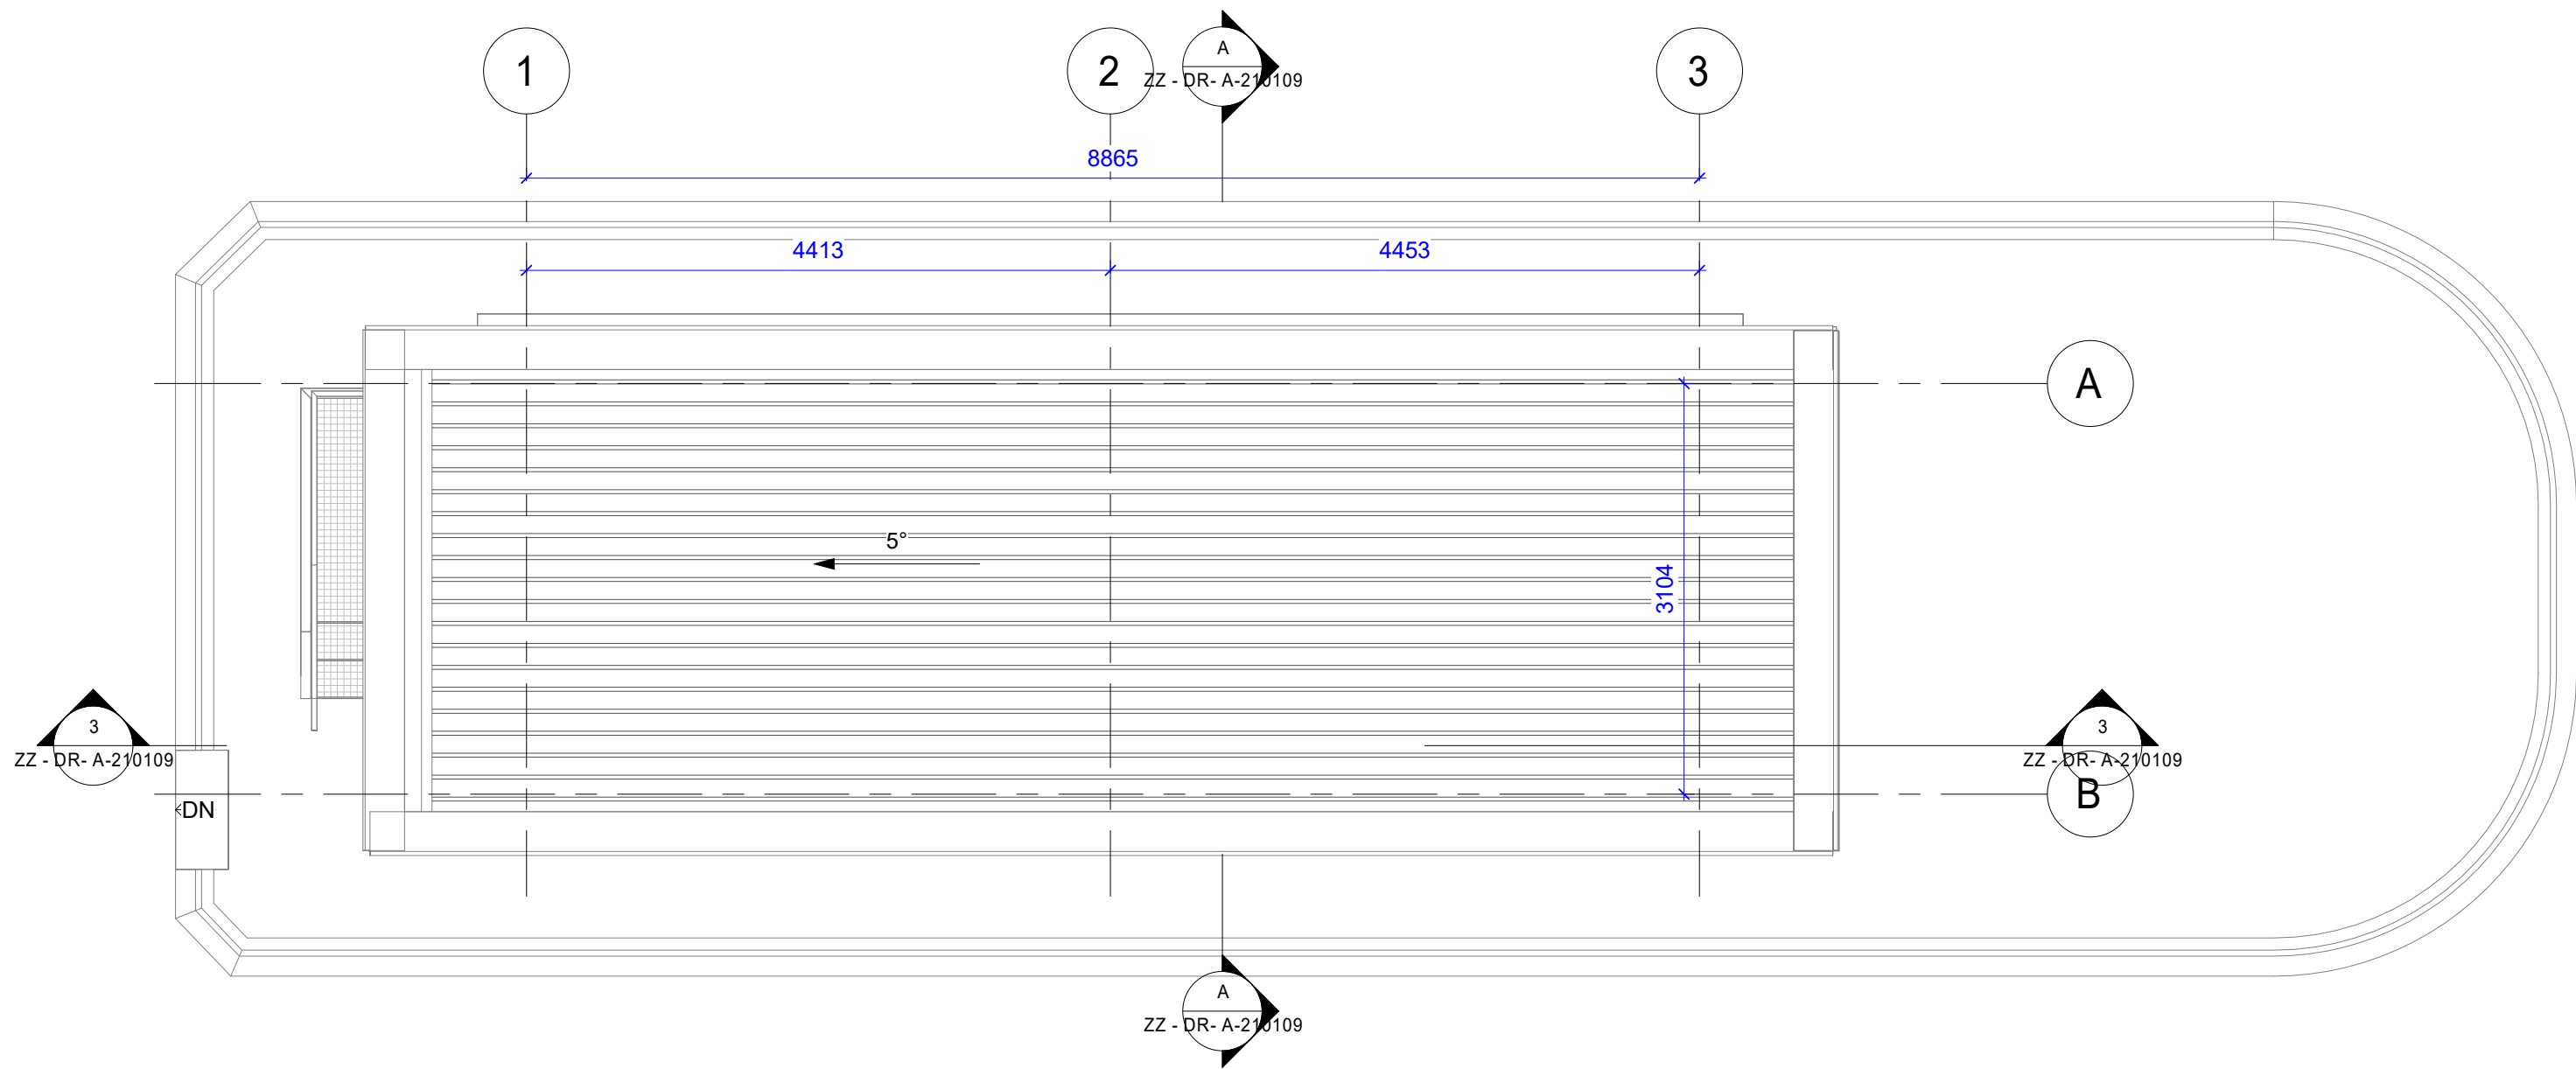


Gatehouse - Roof Plan
1 : 50

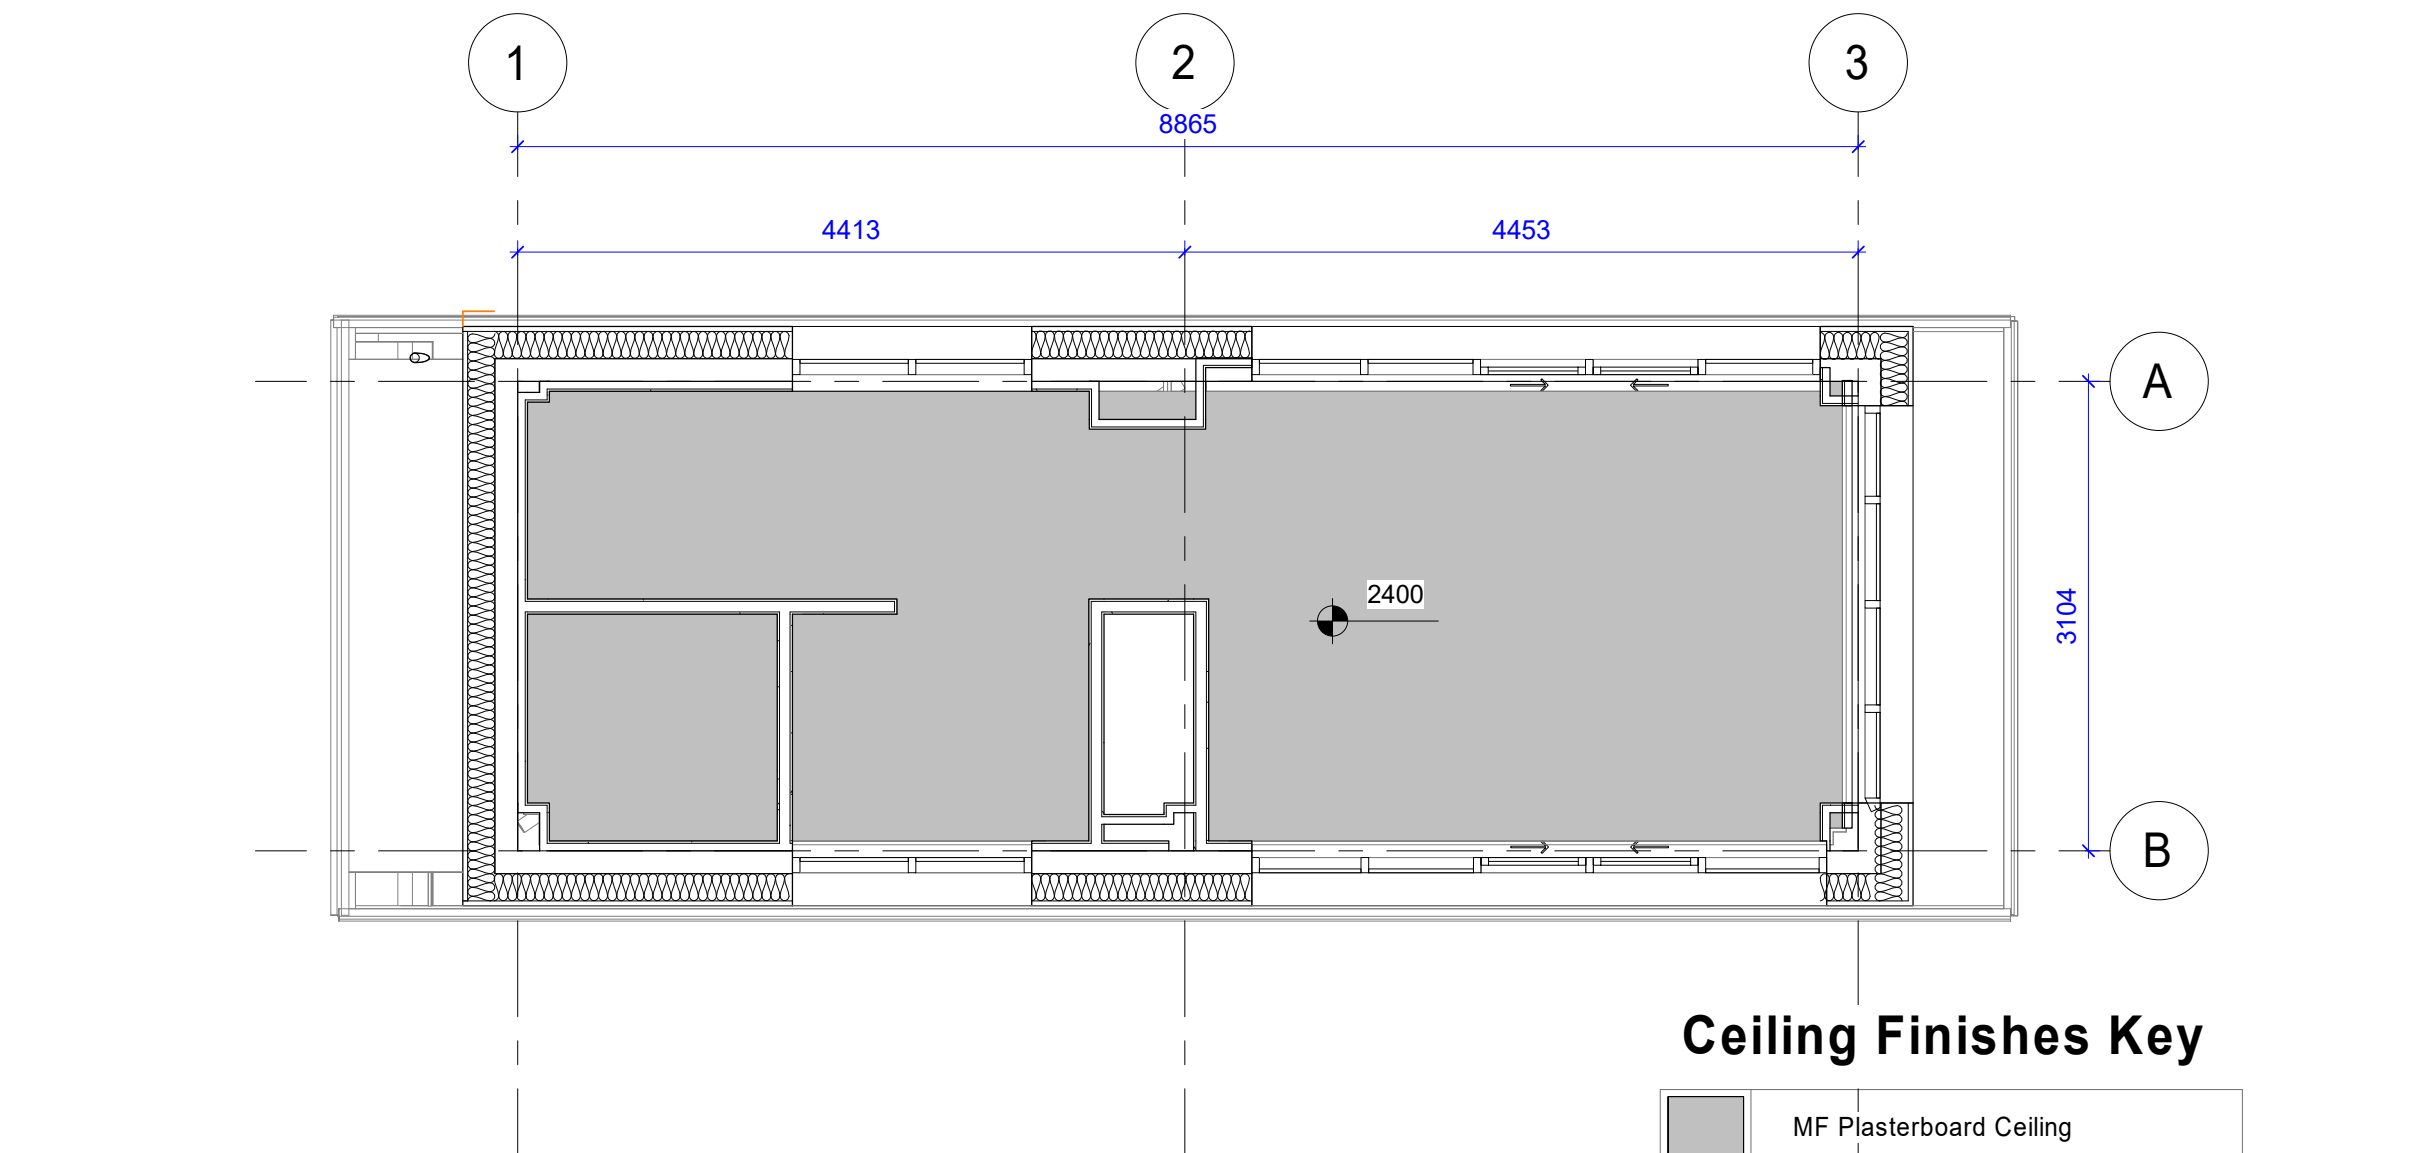


Gatehouse - Ceiling Plan
1 : 50

Ceiling Finishes Key


MF Plasterboard Ceiling
Denotes ceiling height.

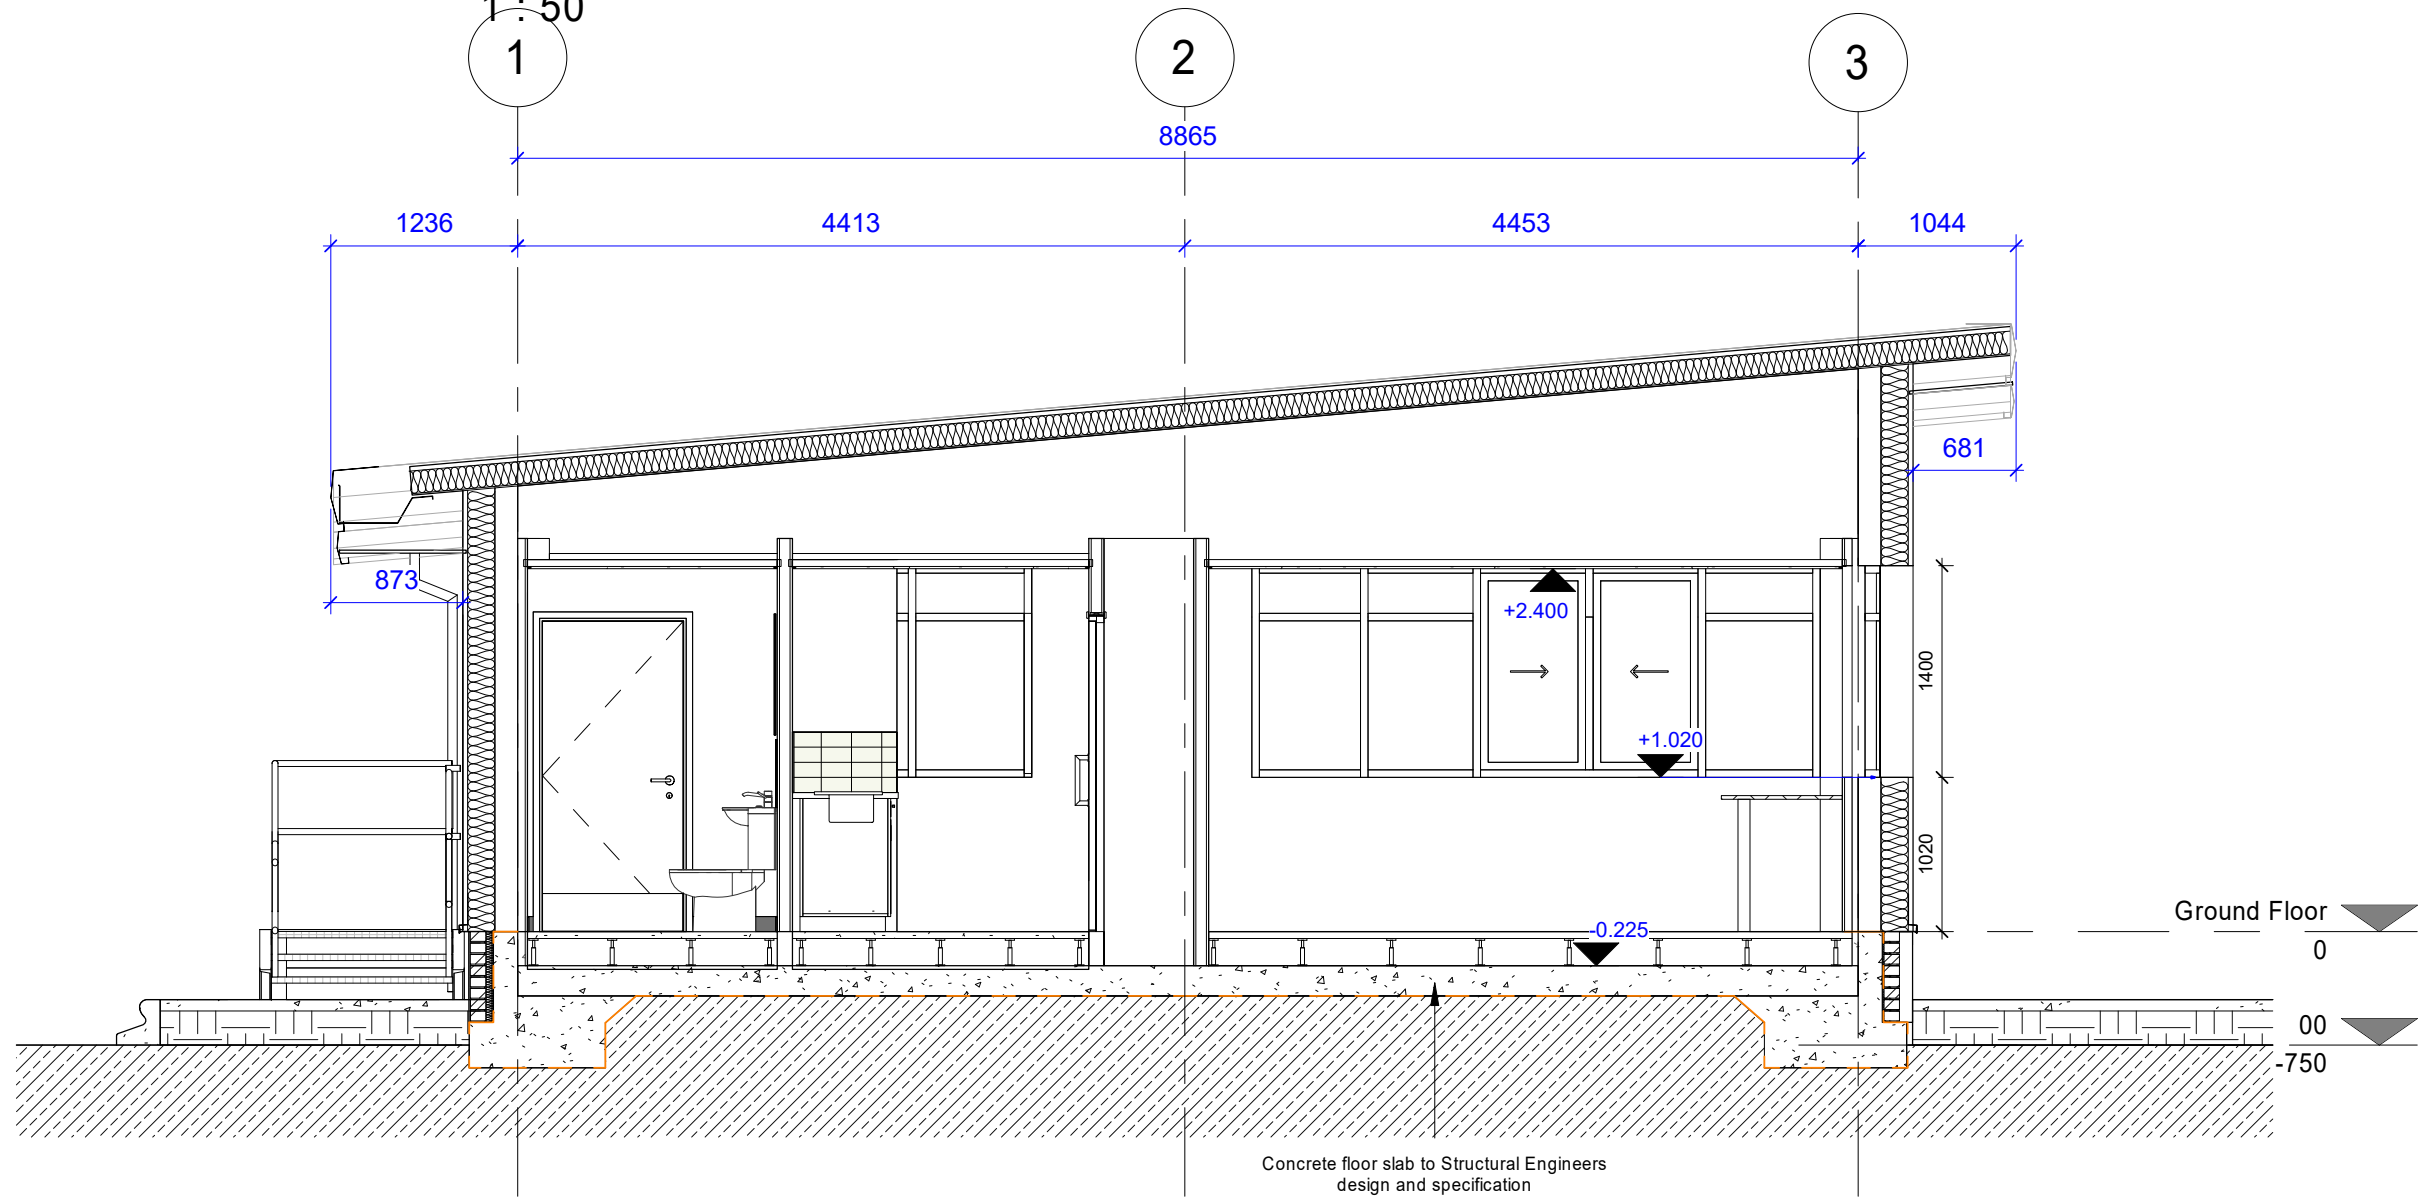

Section A-A
1 : 50

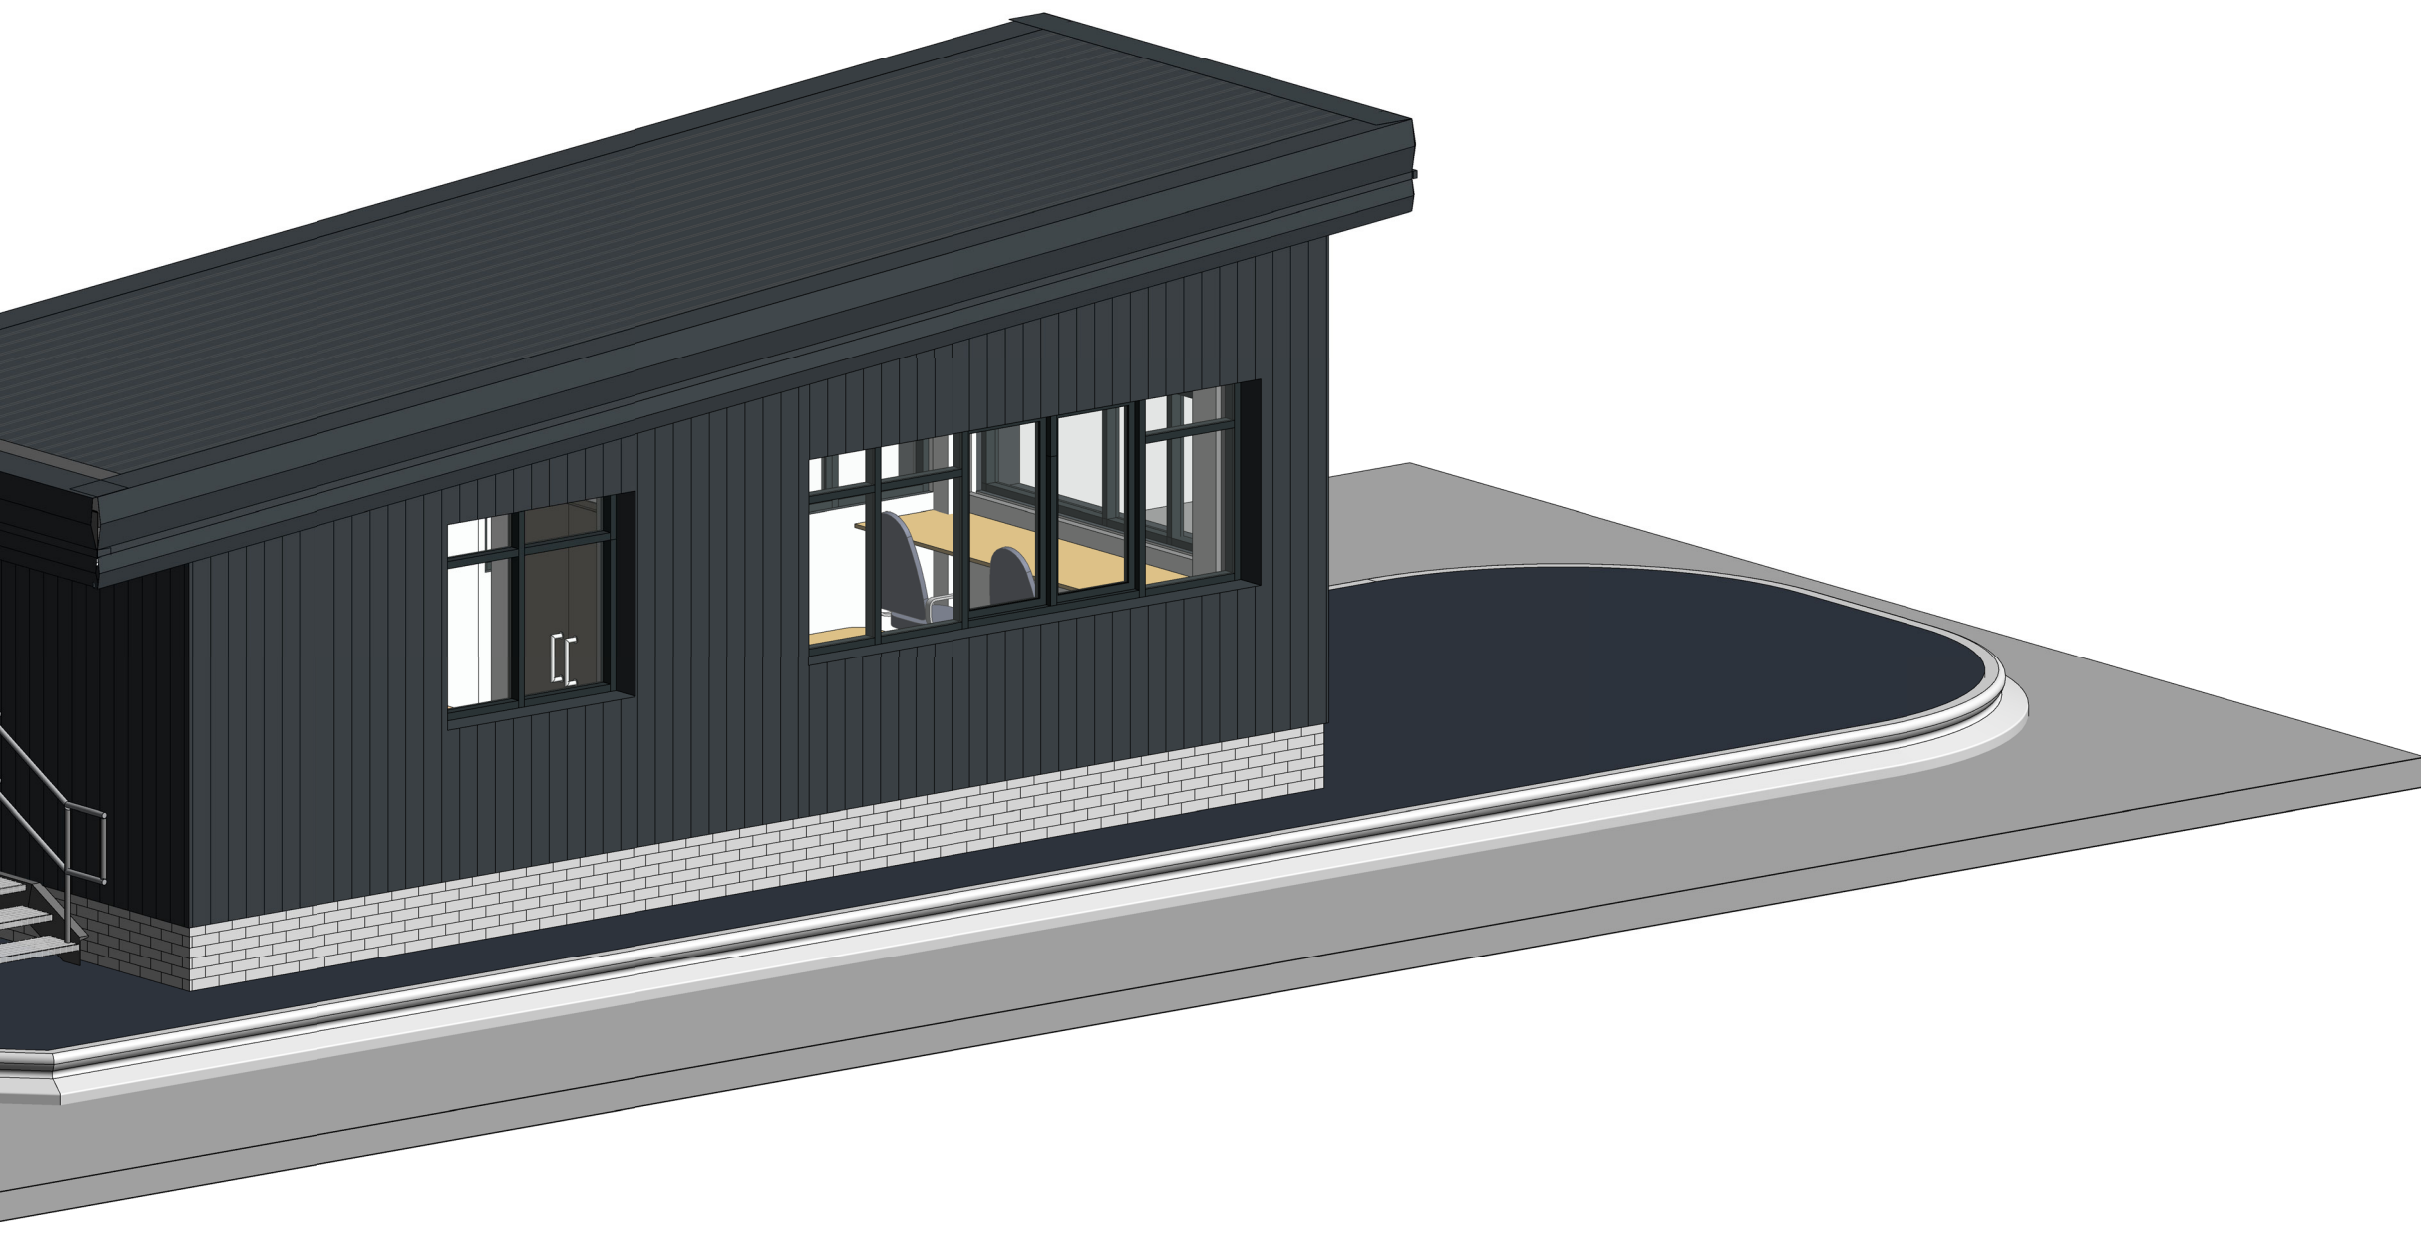

3D View

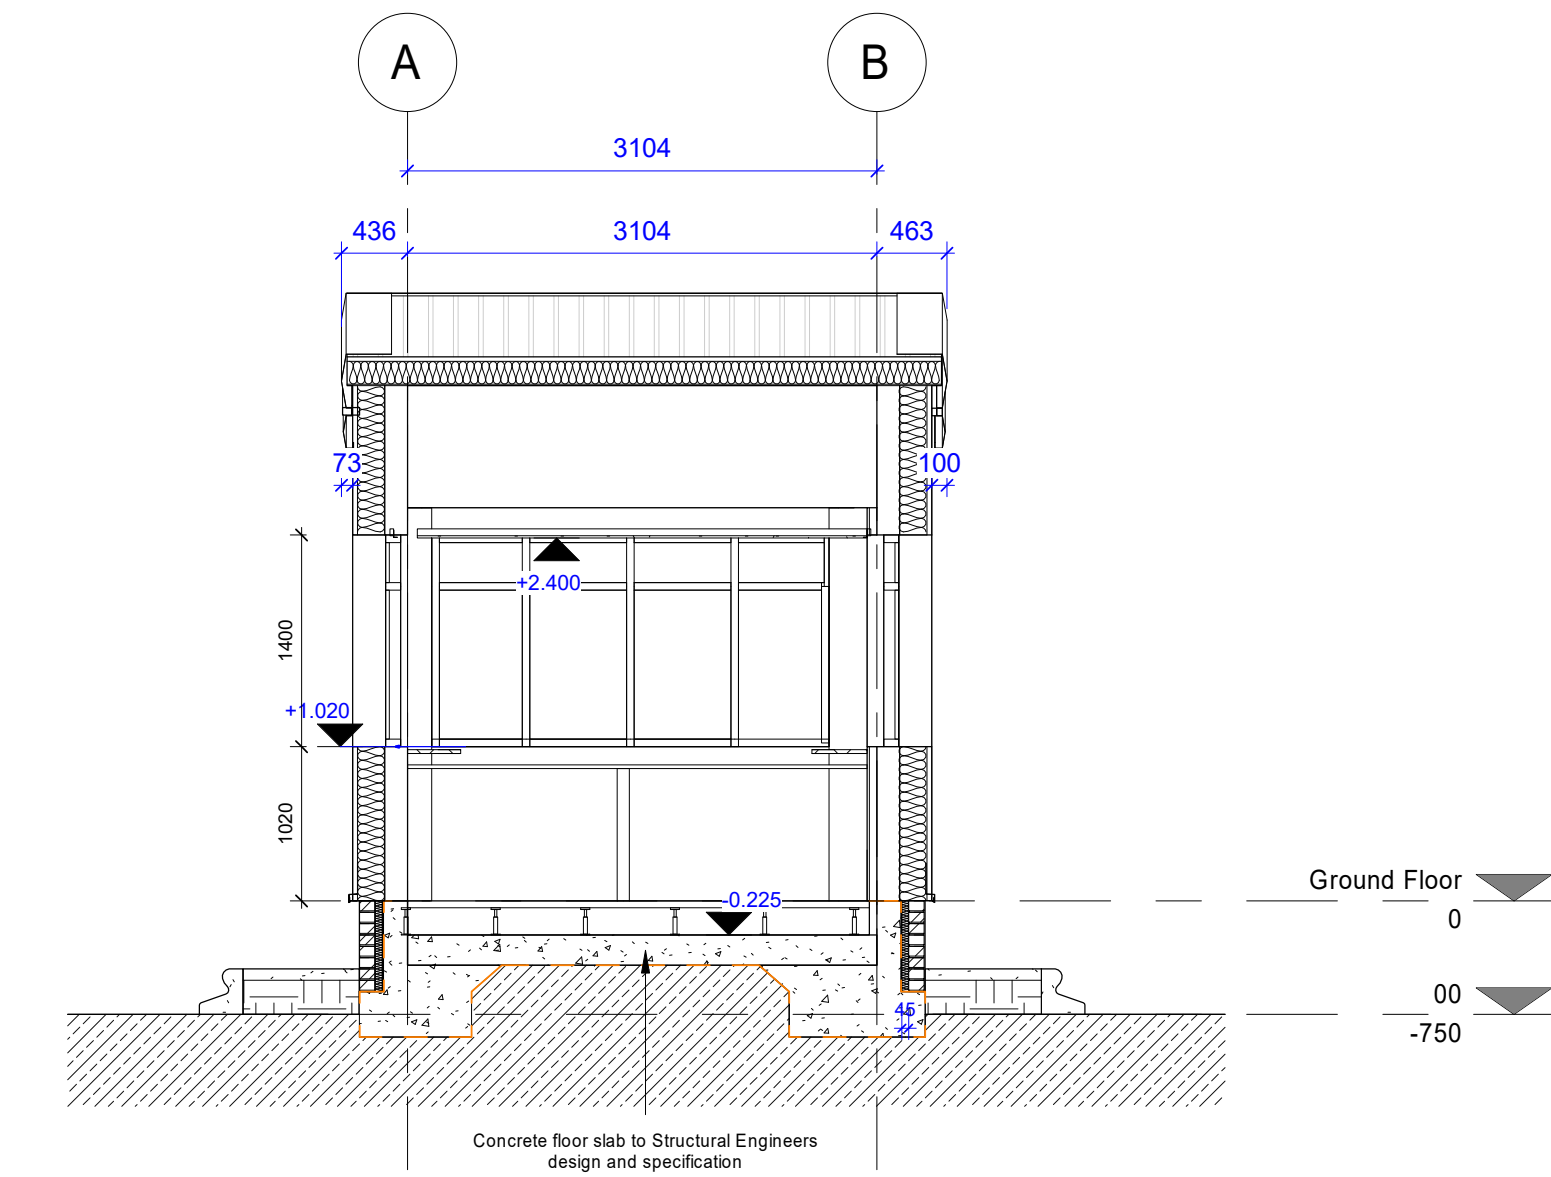

Section B-B
1 : 50



SGP

Architects + Masterplanners

Waterfront House
2a Smith Way
Grove Park
Enderby
Leicester LE19 1SX

t: +44 (0)116 247 0557

www.stephengeorge.co.uk

Waterfold Business Park,
Bury

Drawing Name:
Gatehouse - GA Plans & Sections

Drawing Stage: Planning

Status: S0

SGP File Ref: 22-244-SGP-G1-ZZ-M3-A-Gatehouse.rvt

22-244 15/09/23 ELF MMS As @ A1 P02

SGP Project No: Date: Drawn: Team: Indication: Scale: Rev:

Drawing Number:

22-244-SGP-ZZ-ZZ - DR- A-210109

Project Code Originator Volume Level Type Role Number