




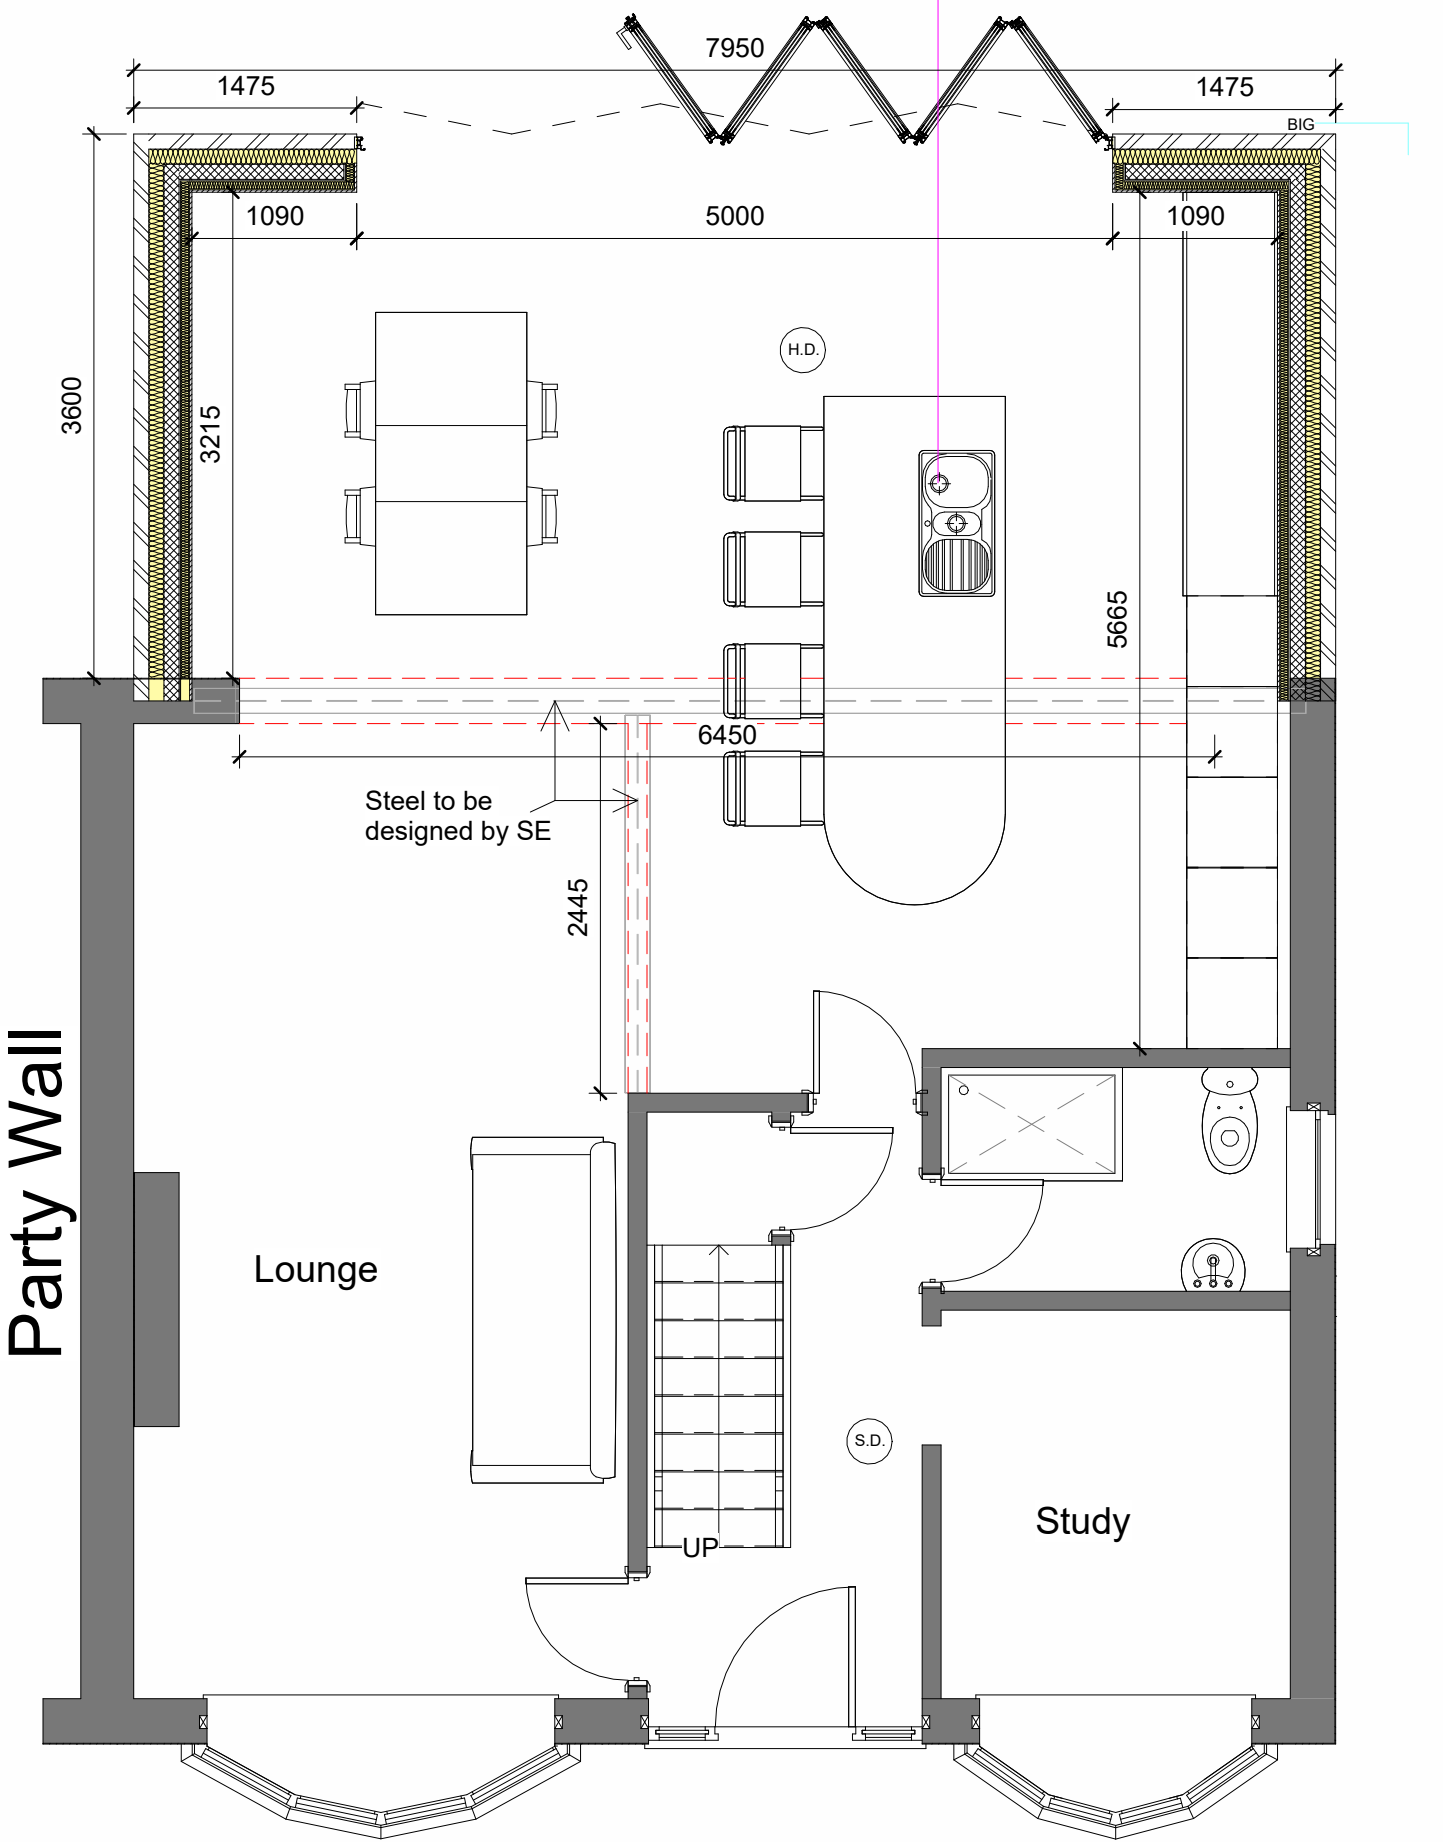

2 Proposed Ground Floor Plan
1 : 50

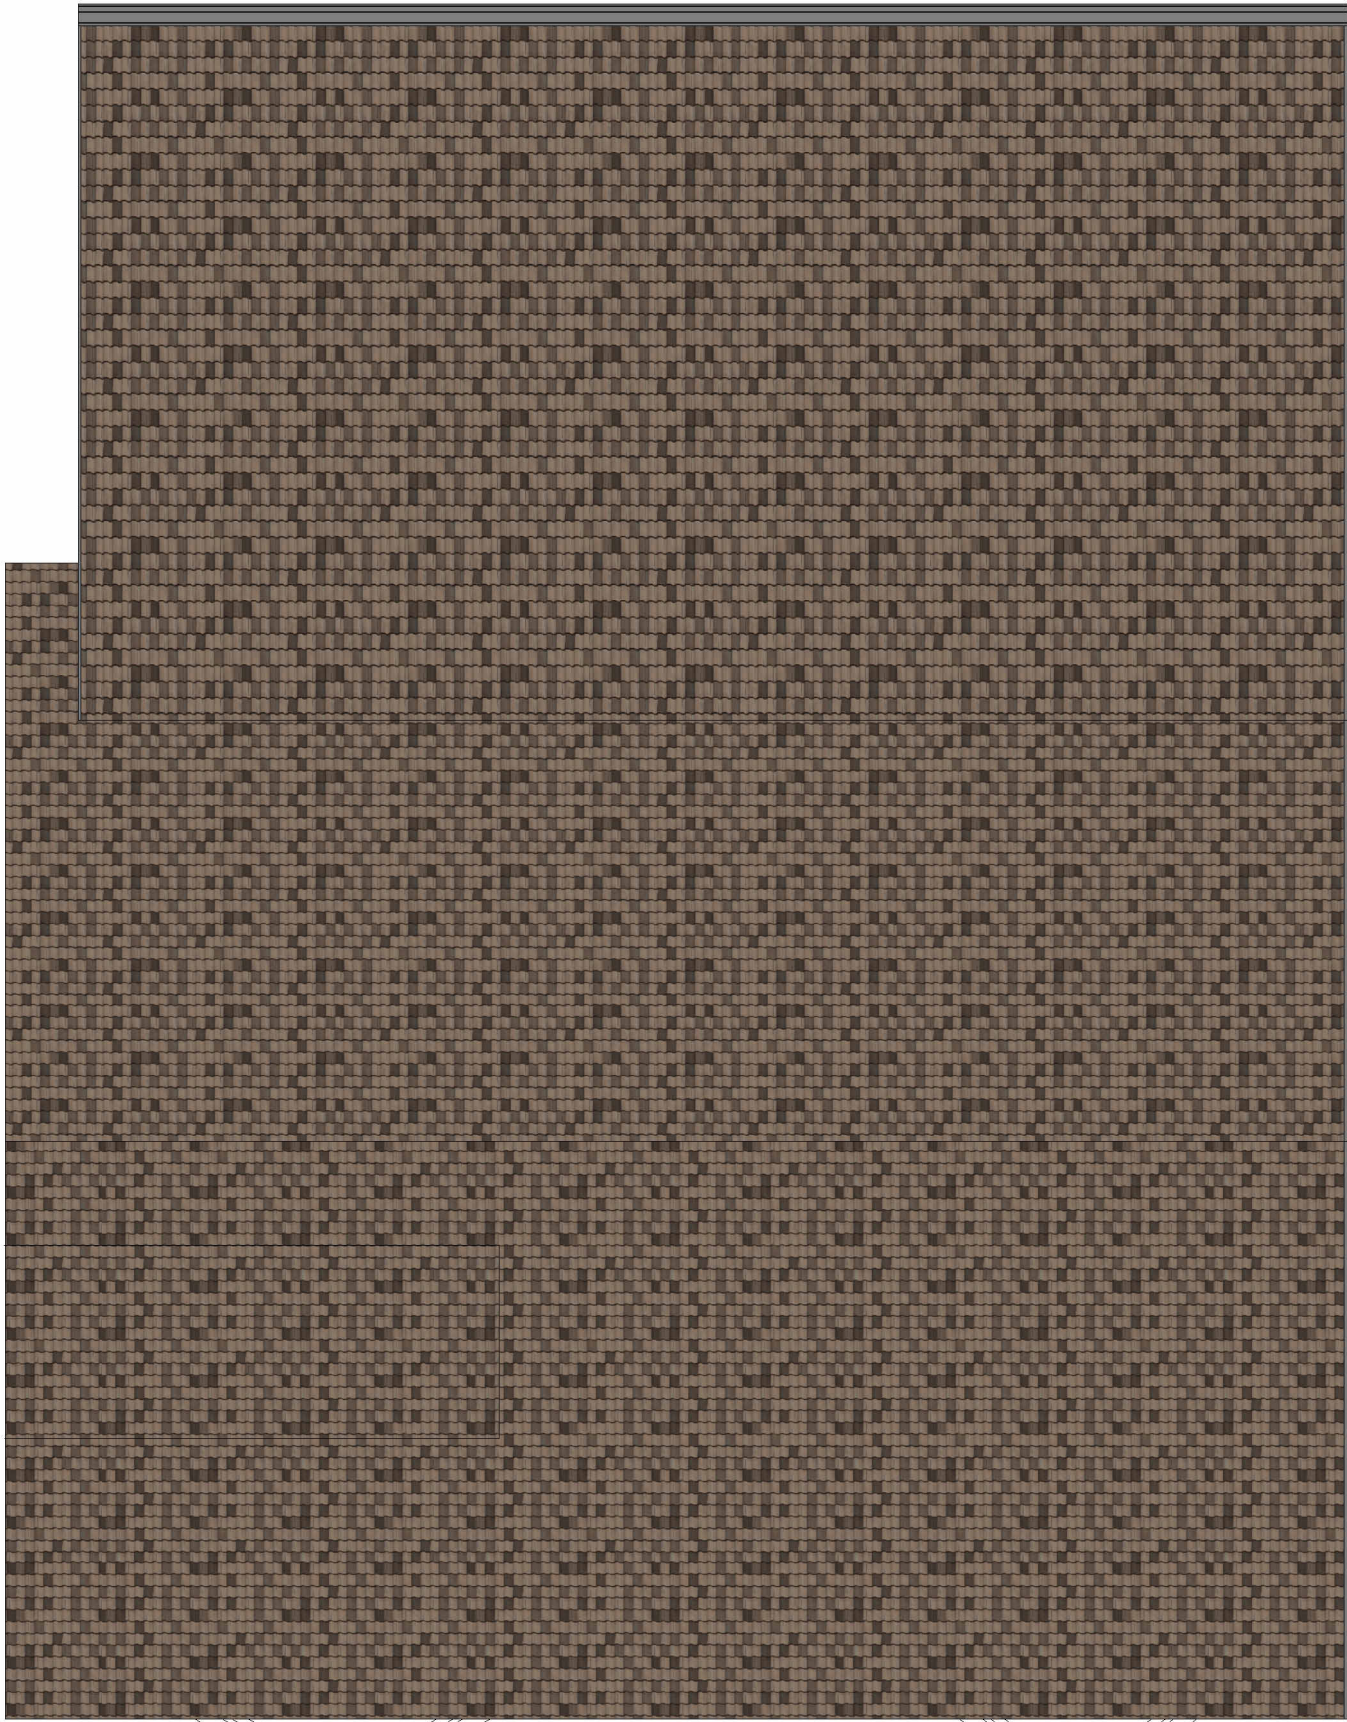

5 X-RL-1-Proposed Roof Layout
1 : 50

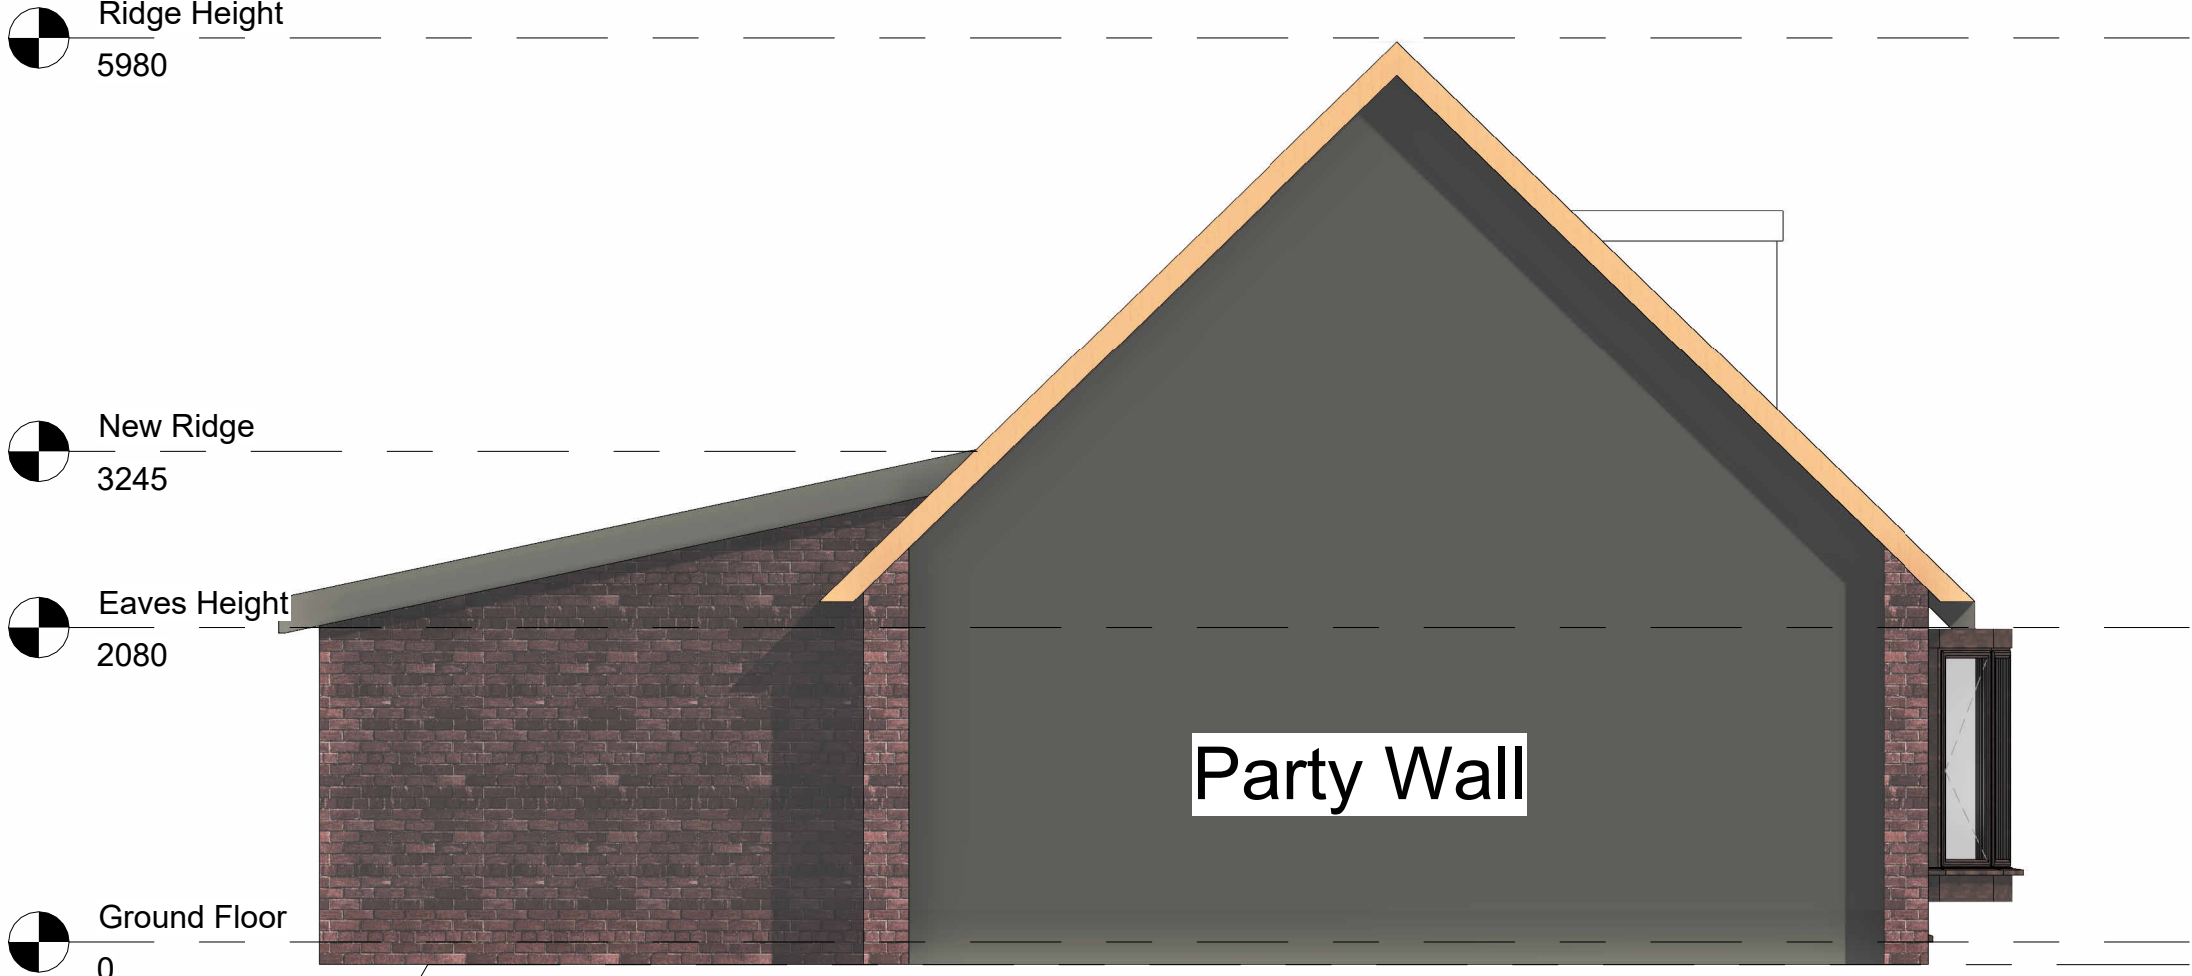

1 Proposed LHS Gable Elevation
1 : 50



4 Proposed RHS Gable Elevation
1 : 50



3 P-EL-2-Proposed Rear Elevation
1 : 50

- Legend
- Brick Work - Plans
 - Blockwork - Plans
 - Internal Stud Wall - Plans
 - PIR Insulation - Plans
 - Demolished Walls
 - Brick Work - Elevations
 - Tiled Roof Finish - Elevations
 - Window and Door Finish - Elevations
 - Foul Drainage - Plans
 - Surface Water Drainage - Plans
 - Smoke Detector - Plans
 - Heat Detector - Plans

00	Planning Issue	16/06/24
Rev. No.	Revision Description	Rev. Date
Title: Proposed Floor Plan, Elevations and Roof Layout		
Project: 27 Alpine Drive Wardle Rochdale OL12 9NY		
Client: Laura & Daniel Porter 27 Alpine Drive Wardle Rochdale OL12 9NY		
Scale (@ A1)	Drawn By:	Checked By:
1 : 50	JW	AW
Date:	05.06.24	Project Number:
389		
Drawing Number		Revision Number
JCBD-24-389-2		00