




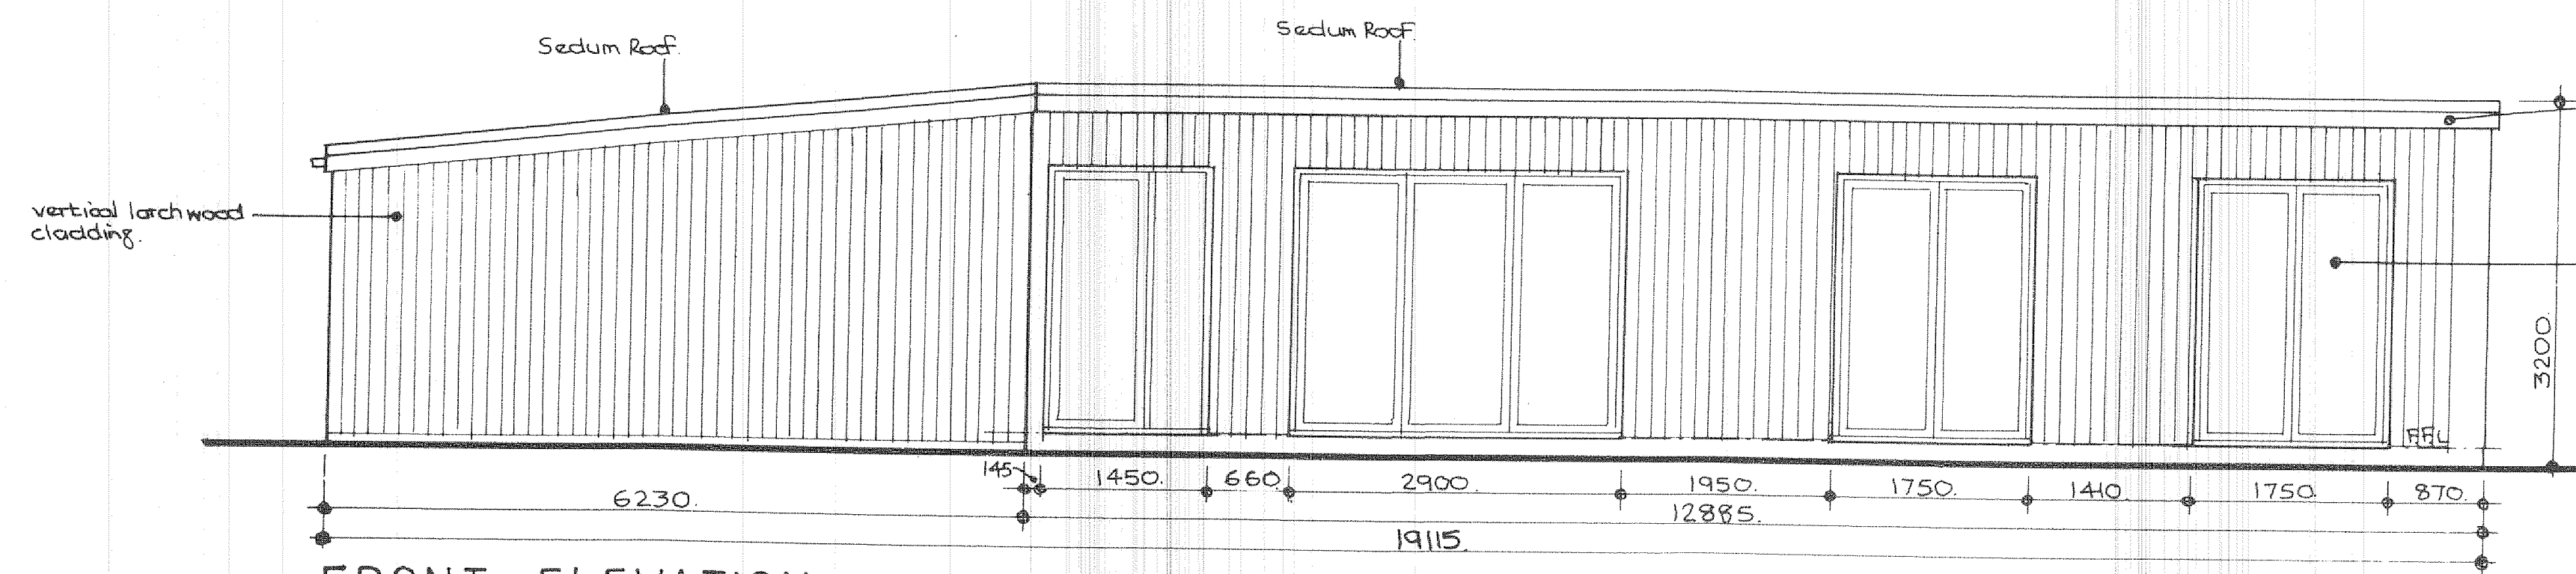


FRONT ELEVATION.

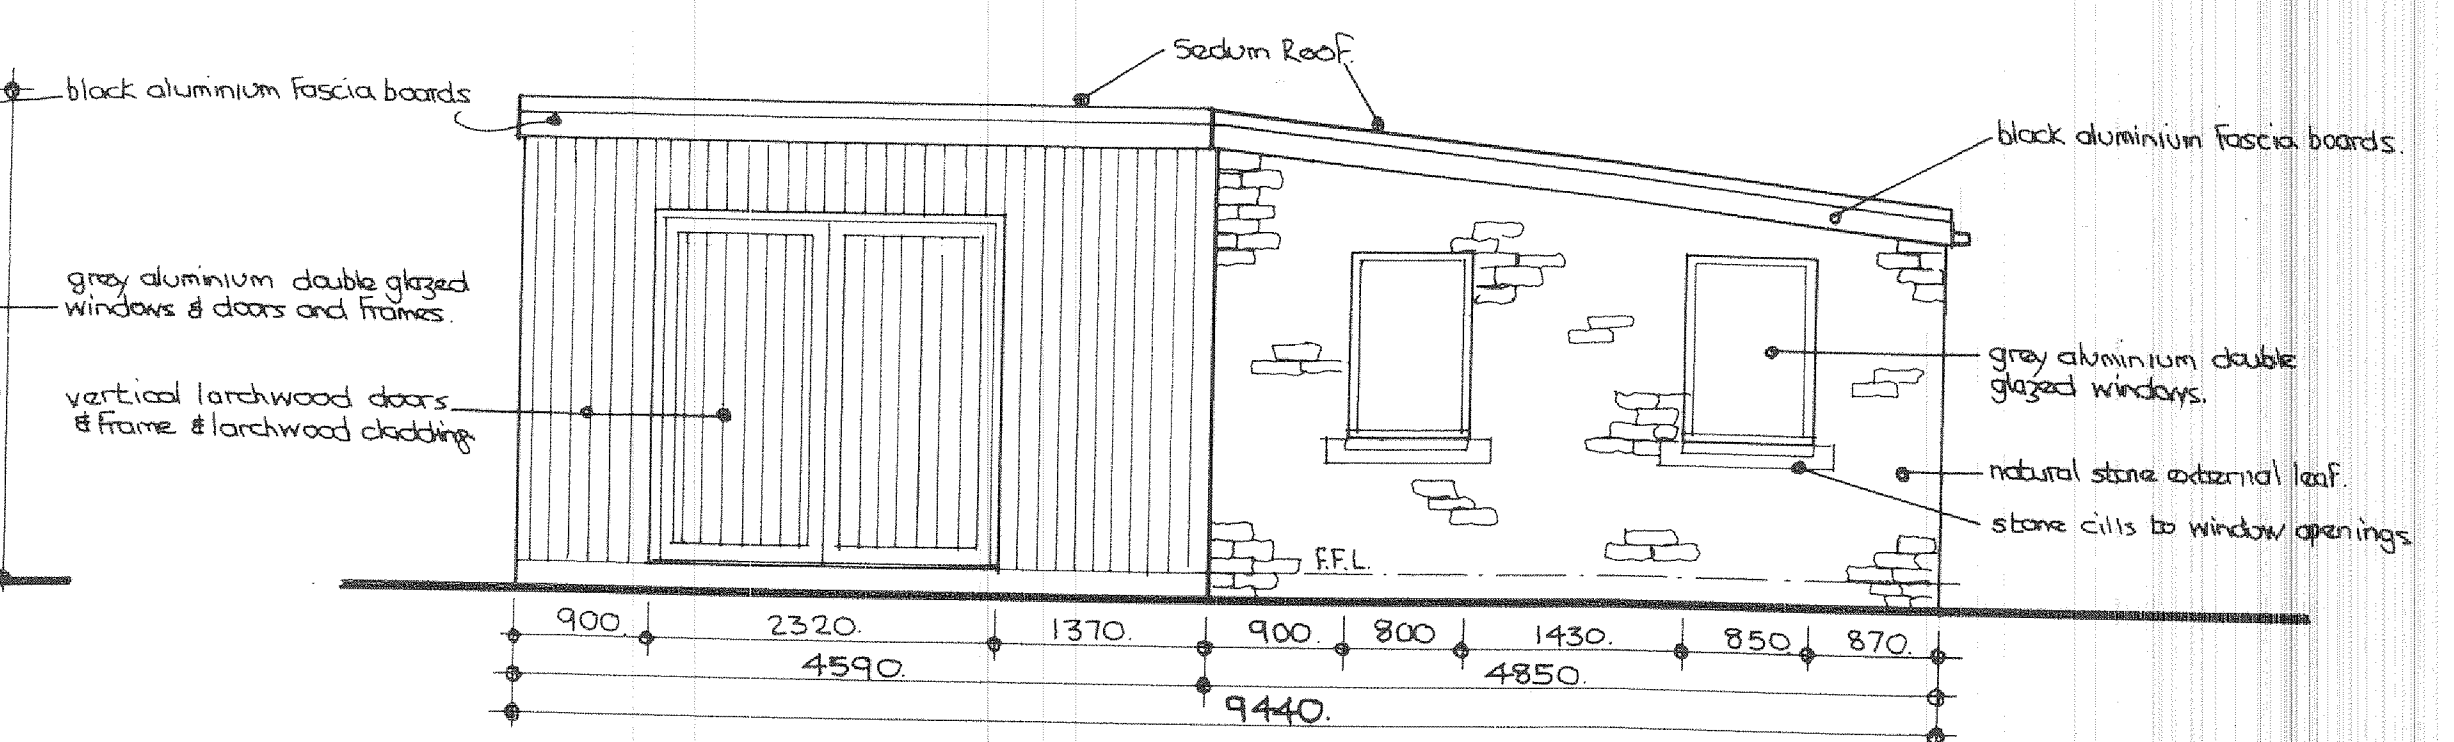


RETURN ELEVATION.

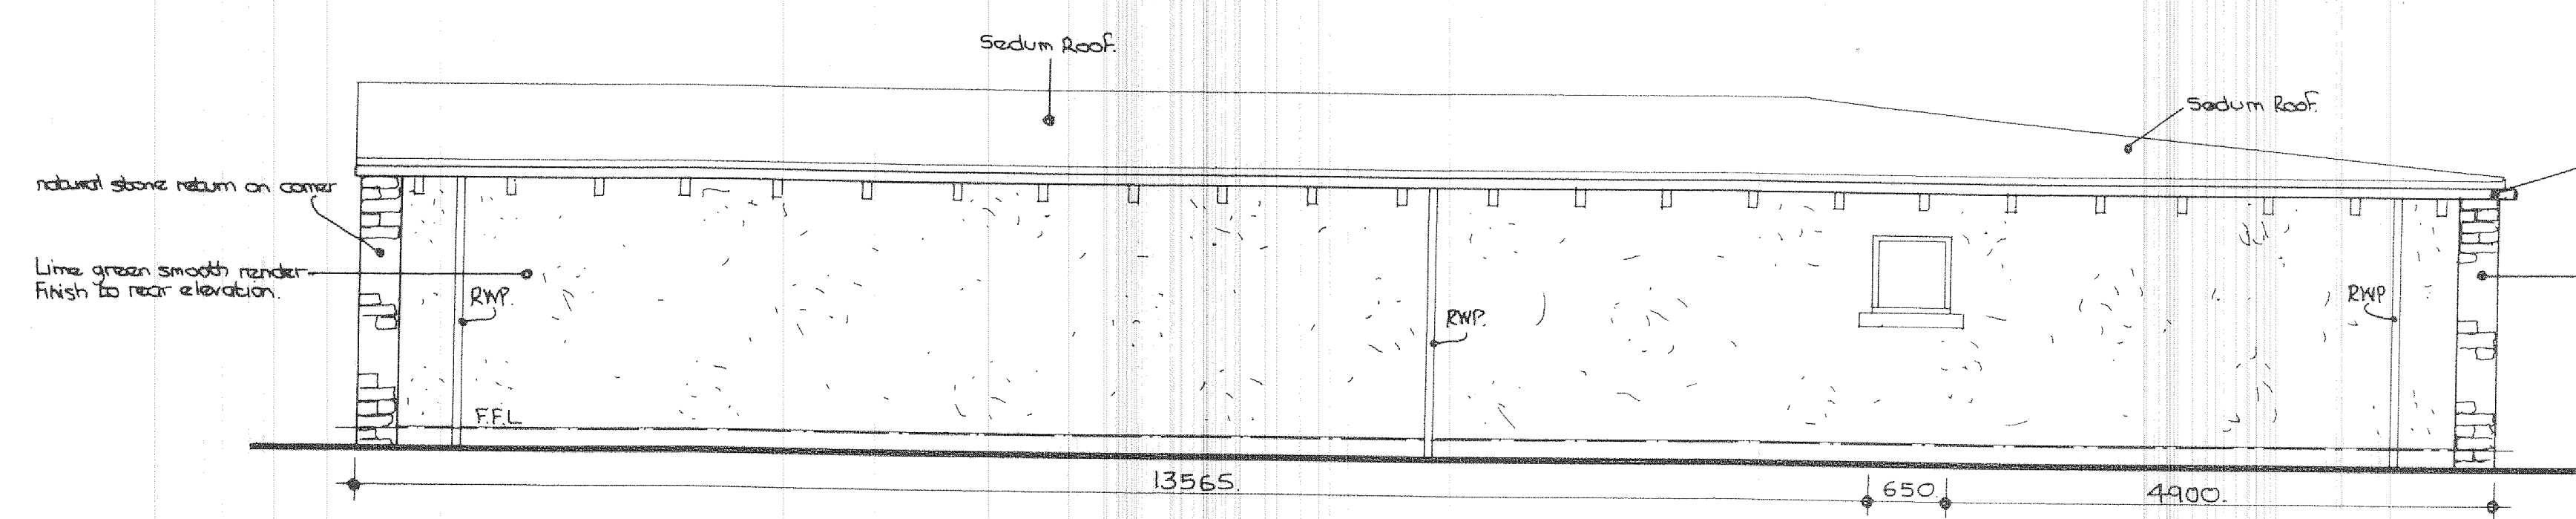


REAR ELEVATION.

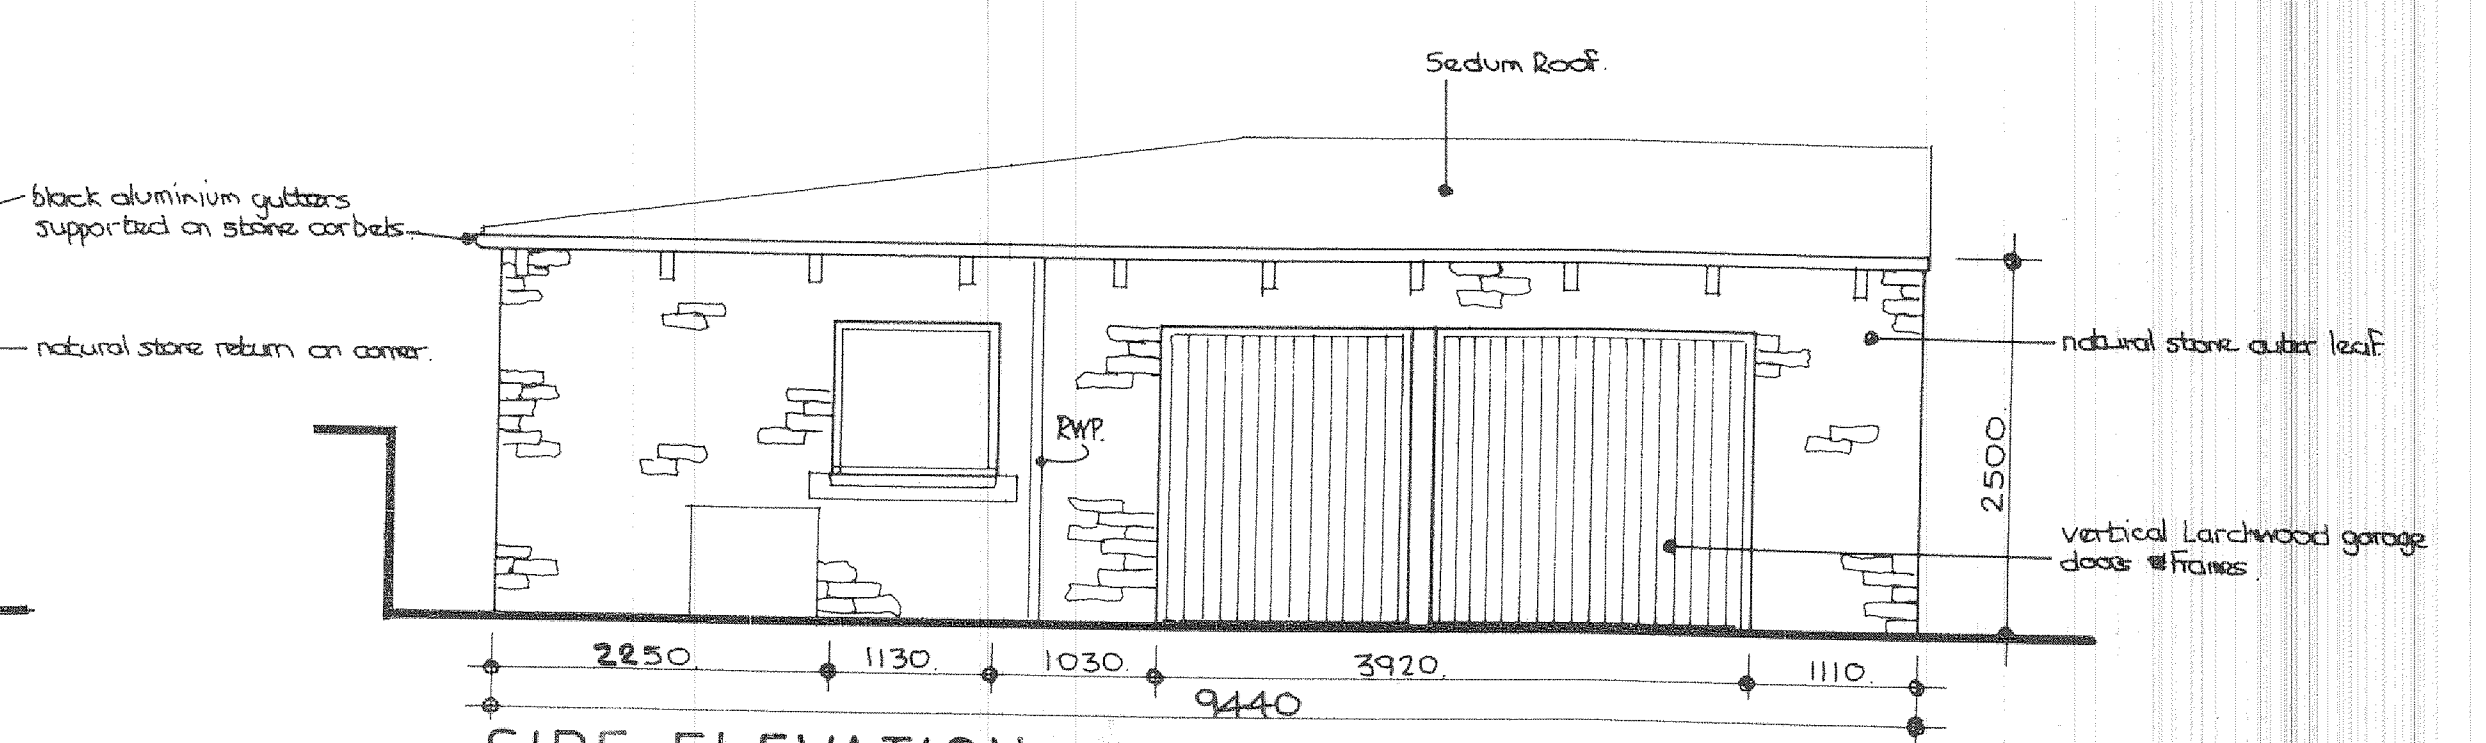

SIDE ELEVATION.

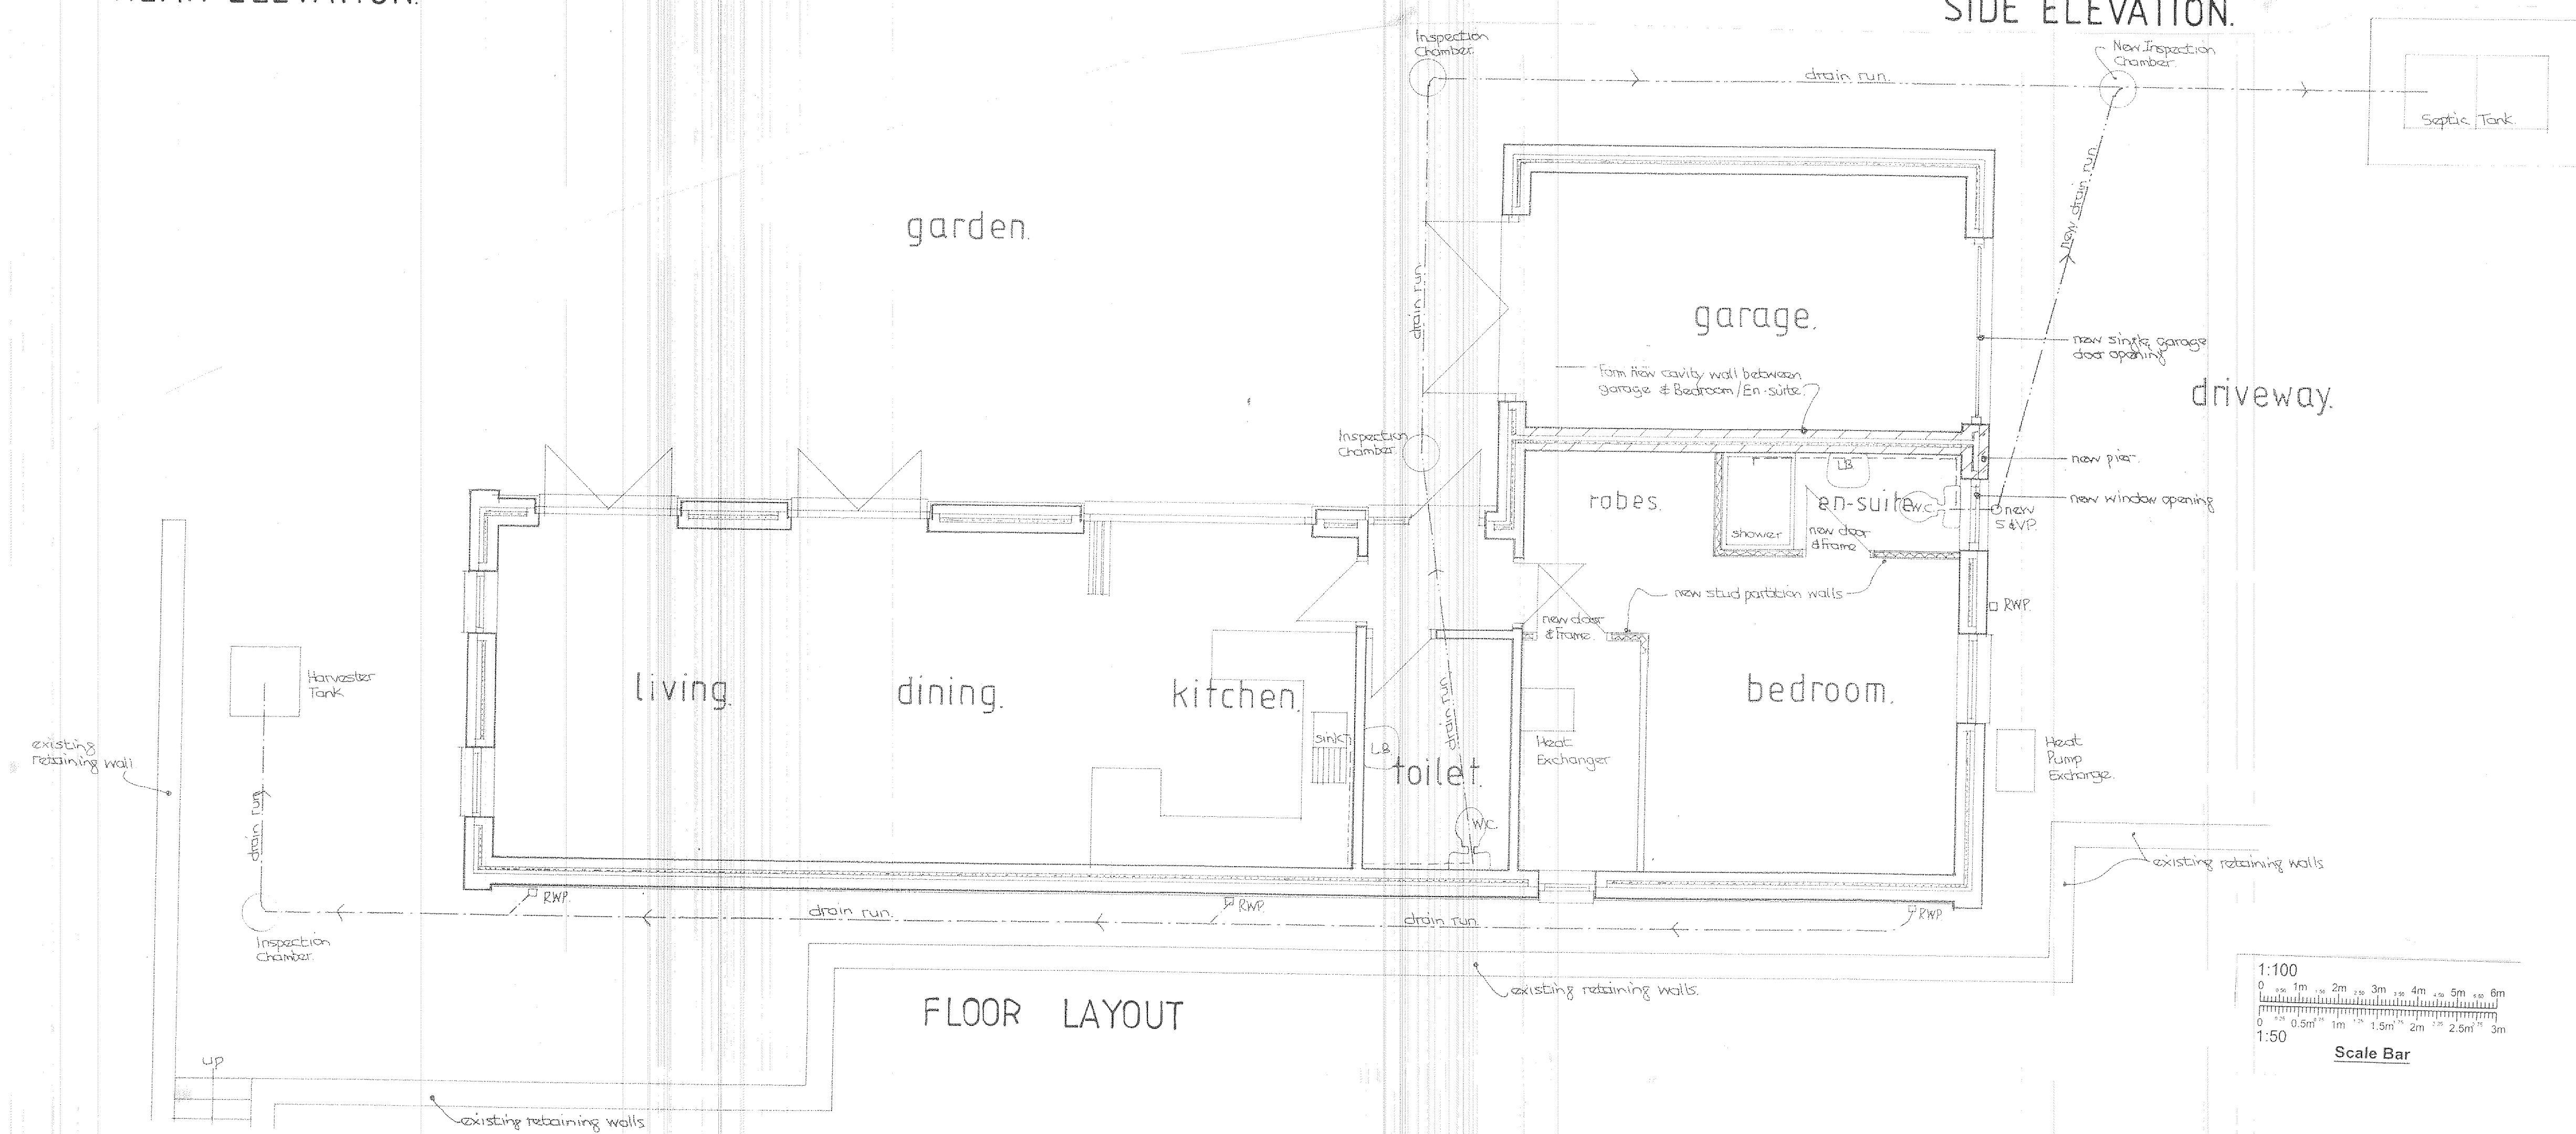

FLOOR LAYOUT

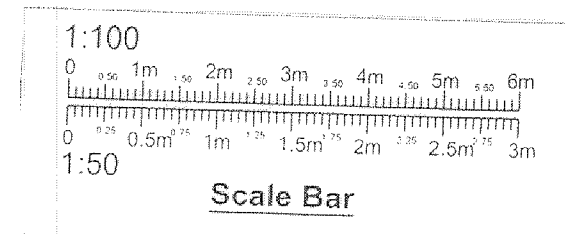

PROJECT
CHANGE OF USE OF:-
EXISTING DETACHED BUILDING,
AND LAND SEGREGATION.
DRAWING TITLE
PROPOSED LAYOUT
AND ELEVATIONS.
CLIENT
MR. & MRS. COMYN / PLATT.
ADDRESS
5, HIGHER OGDEN,
NEWHEY, ROCHDALE.
SCALE DATE
SCALE 1:50@A1 NOV 2024.
DRAWING No
CL 11245476/34.