




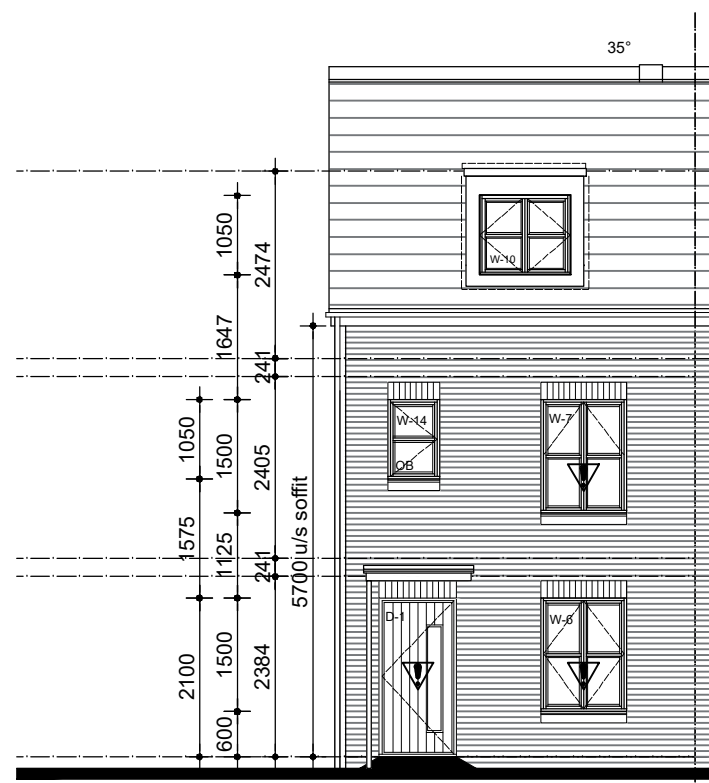

FRONT ELEVATION

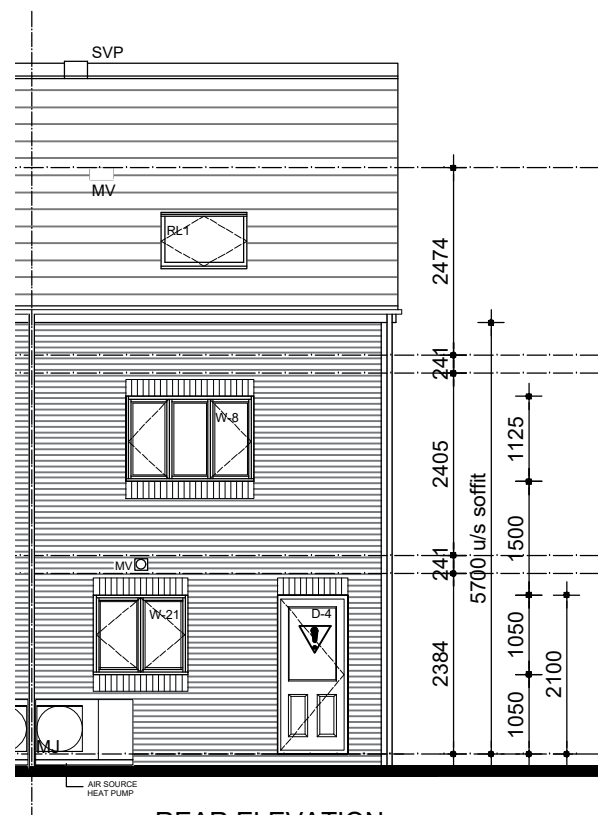

REAR ELEVATION

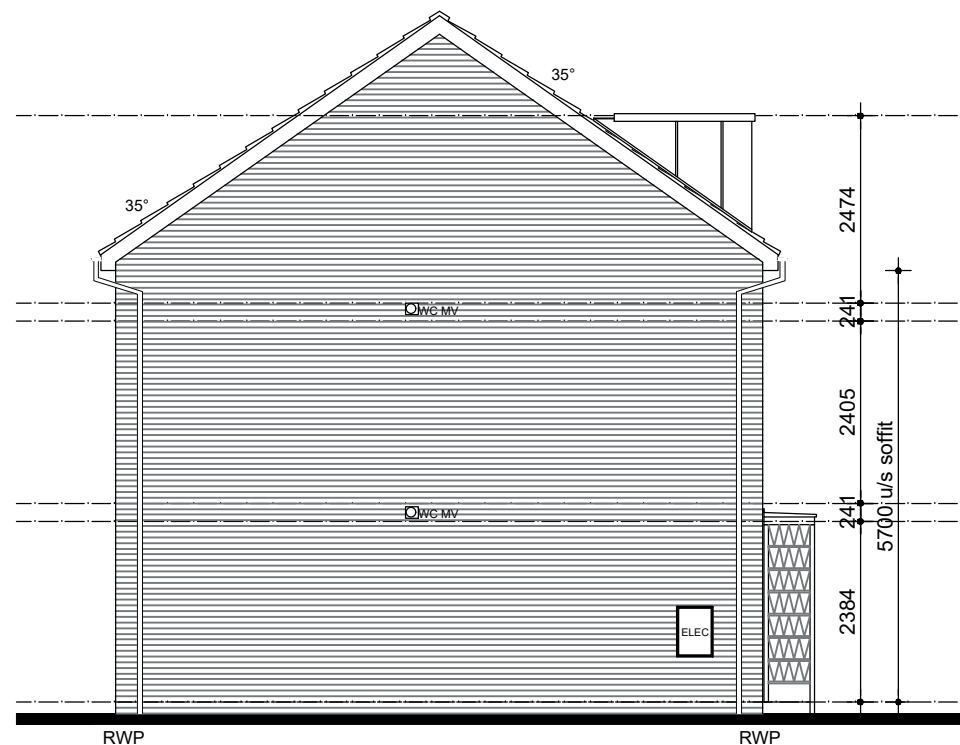

SIDE ELEVATION

EXTERNAL ELEVATION MATERIAL
BRICK
Weinerberger Woodland Mixture
REF. Materials Plan.

REFER TO SITE MATERIAL SCHEDULE FOR
BRICK & ROOF TILE TYPES.

PVCU FASCIAS SOFFITS AND BARGE
BOARDS

RECONSTITUTED STONE CILLS BELOW
WINDOWS WHERE SHOWN WINDOWS
TO HAVE STUB CILLS.

OB OB DENOTES WINDOWS TO HAVE
OBSCURED GLAZING

* DENOTES WINDOWS TO BE SUPPLIED AS
FIRE ESCAPE.

▼ DENOTES WINDOW / DOOR TO HAVE
TOUGHENED SAFETY GLASS.

general notes:
do not scale the drawing.
all dimensions to be checked on site prior to commencement of work and any discrepancy shall be
immediately reported and resolved prior to work commencing. this drawing is to be read in
conjunction with all relevant drawings and specifications relating to the job whether or not indicated
on the drawing. Copyright reserved to mck associates ltd. and this drawing may not be used or
reproduced without prior written consent.


REFER TO DETAIL 9.4-04 / 9.4-05 FOR **METER
CUPBOARD** DETAILS

FOR WINDOW AND DOOR HEAD/ CILL DETAILS,
REF. STAND DETAILS 7.3-26 TO 7.4-09, FROM
STANDARD DETAILS INDEX LISTS 01 & 02 FOR
THE APPROPRIATE DRAWING.

EV NOTE
REFER TO EVCP SITE PLAN LAYOUT
FOR REQUIREMENT/POSITION OF
ELECTRIC VEHICLE CHARGING POINT
UNITS ON SPECIFIC PLOTS.

EVCP UNIT OR COVER PLATE
INSTALLED TO HEIGHT AS SPECIFIED IN
BUILDING REGULATIONS.

Trickle vents to windows within Bathrooms,
Ensuites or WC's are not to be fitted in accordance
with A.D Part F

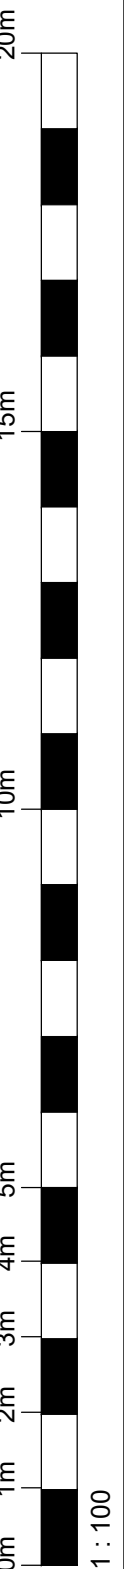

CONSTRUCTION

Client:



Project:

BRUNSWICK STREET
1002 WOBURN+

Drawing Title:

WORKING DRAWING
END / BRICK / GABLE -AS
ELEVATIONS

'AS' PLOT NO'S: 5 - SO
'AS' PLOT NO'S: 9 - AR

REV DATE BY DESCRIPTION

Job No:

1016

Drawing No:

071

Rev:

-

Drawn:
BL

Checked:
SK

Scale @ A3:
1:100

Date:
April 24



associates limited

architecture | building surveying | urban design

burnaby villa ■ 48 watling street road ■ fulwood ■ preston ■ pr2 8bp
tel: 01772 774510 fax: 01772 774511 email mck@mckassociates.co.uk