



09/03/2023 12:35:22 P:\DDGN\1100011200-11299\1125411-203 PR ROOF PLAN-Scheme 2.dgn Unit H, Sandbrook Park carmen.flood

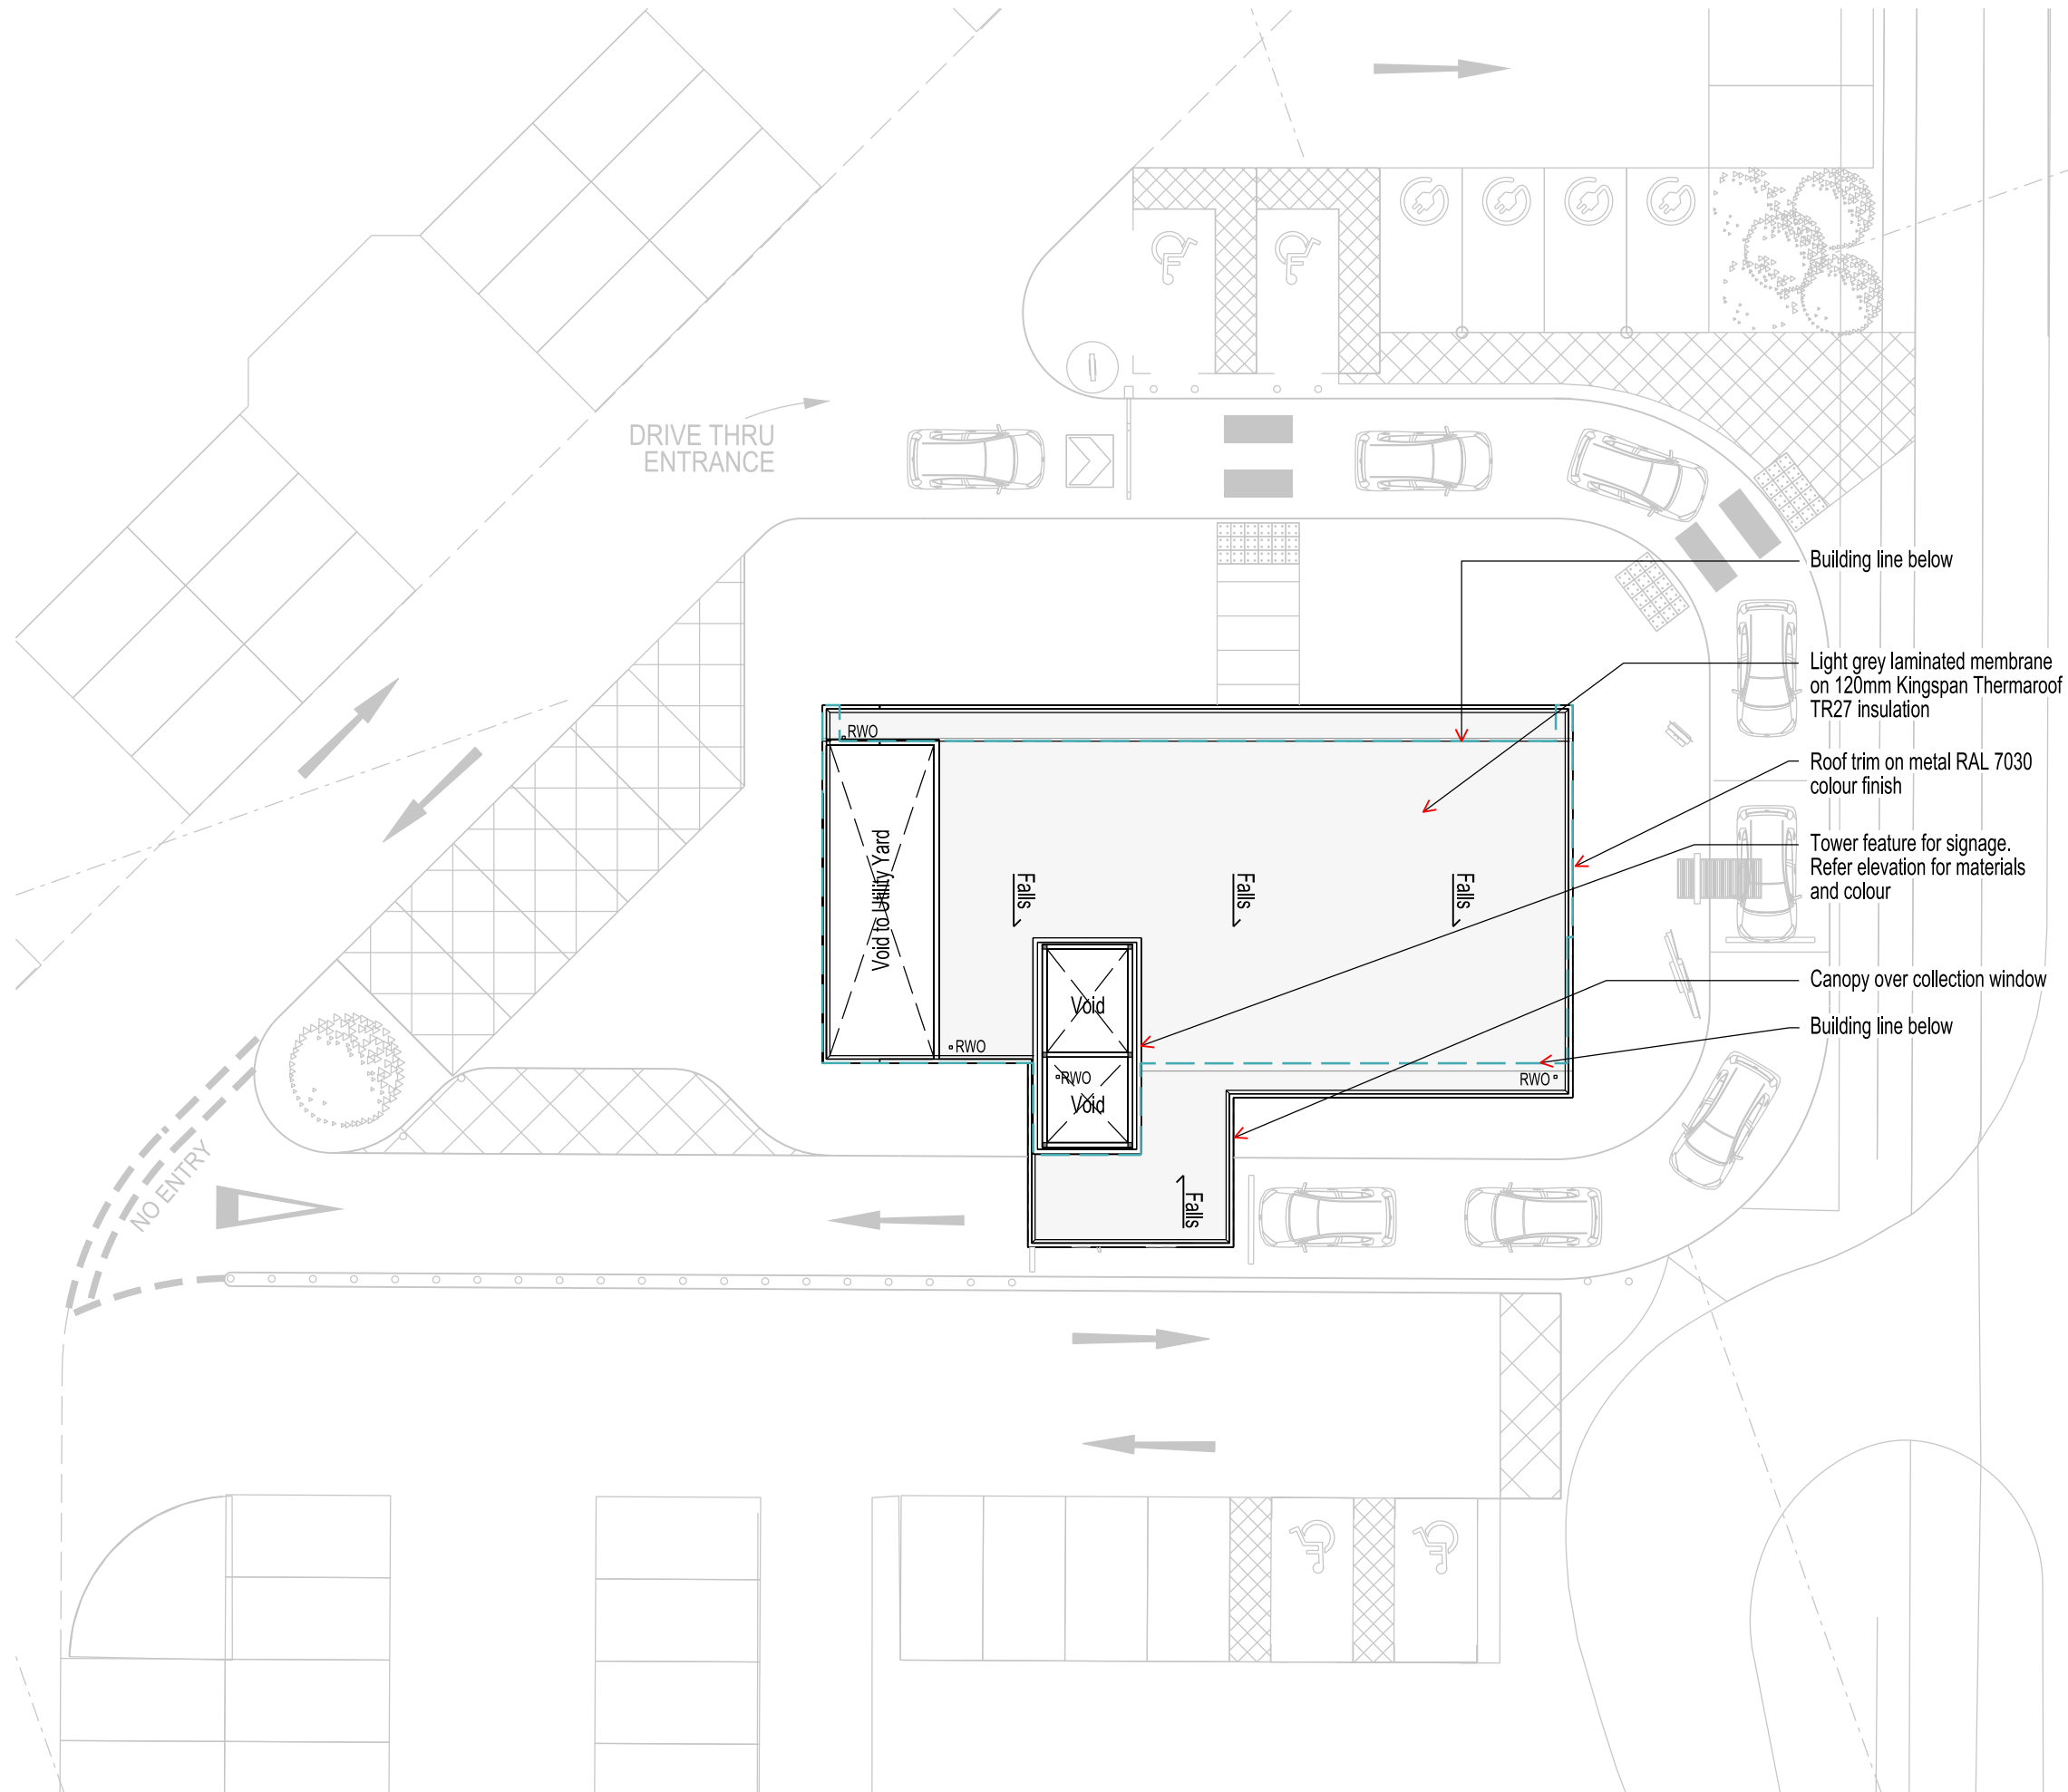

THIS DRAWING IS PROTECTED BY COPYRIGHT AND MUST NOT BE COPIED OR REPRODUCED WITHOUT THE WRITTEN CONSENT OF R G PARTNERSHIP LIMITED.

 

- Building line below
- Light grey laminated membrane on 120mm Kingspan Thermaroom TR27 insulation
- Roof trim on metal RAL 7030 colour finish
- Tower feature for signage. Refer elevation for materials and colour
- Canopy over collection window
- Building line below

C	09.03.23	DRAWING SCALE AMENDED	CF
B	17.08.22	KERB LINE TO DELIVERY BAY REVISED	CF
A	13.07.22	PLANNING ISSUE	CF
REV.	DATE	NOTES	INIT.

CLIENT / PROJECT
AIG HOLDINGS LTD
SANDBROOK PARK, ROCHDALE
OL11 1RY
DRAWING TITLE
UNIT H
PROPOSED ROOF PLAN
SCHEME 2
STATUS
PLANNING

DATE	DRAWN	SCALE @ A3
07.07.2022	CF	1:200

PROJECT NUMBER	UNIT / BLOCK	CI / SFB CODE	TYPE & NUMBER	REVISION LETTER
----------------	--------------	---------------	---------------	-----------------

DRAWING NO.	11254	P	203	C
-------------	-------	---	-----	---

Site Location Plans	L	GA Plans	P	Elevations	E
Sections	S	Details	D	Prefix: Colour	C

THE RATCLIFFE GROVES PARTNERSHIP
LONDON
19 BEDFORD ROW
LONDON WC1R 4EB
T. 020 7600 6666 E. london@rgp.uk.com
www.rgp.uk.com

MANCHESTER
105 MANCHESTER ROAD
BURY LANCASHIRE BL9 0TD
T. 0161 797 6000 E. manchester@rgp.uk.com

