


Bin/Bike Store B

1 : 50

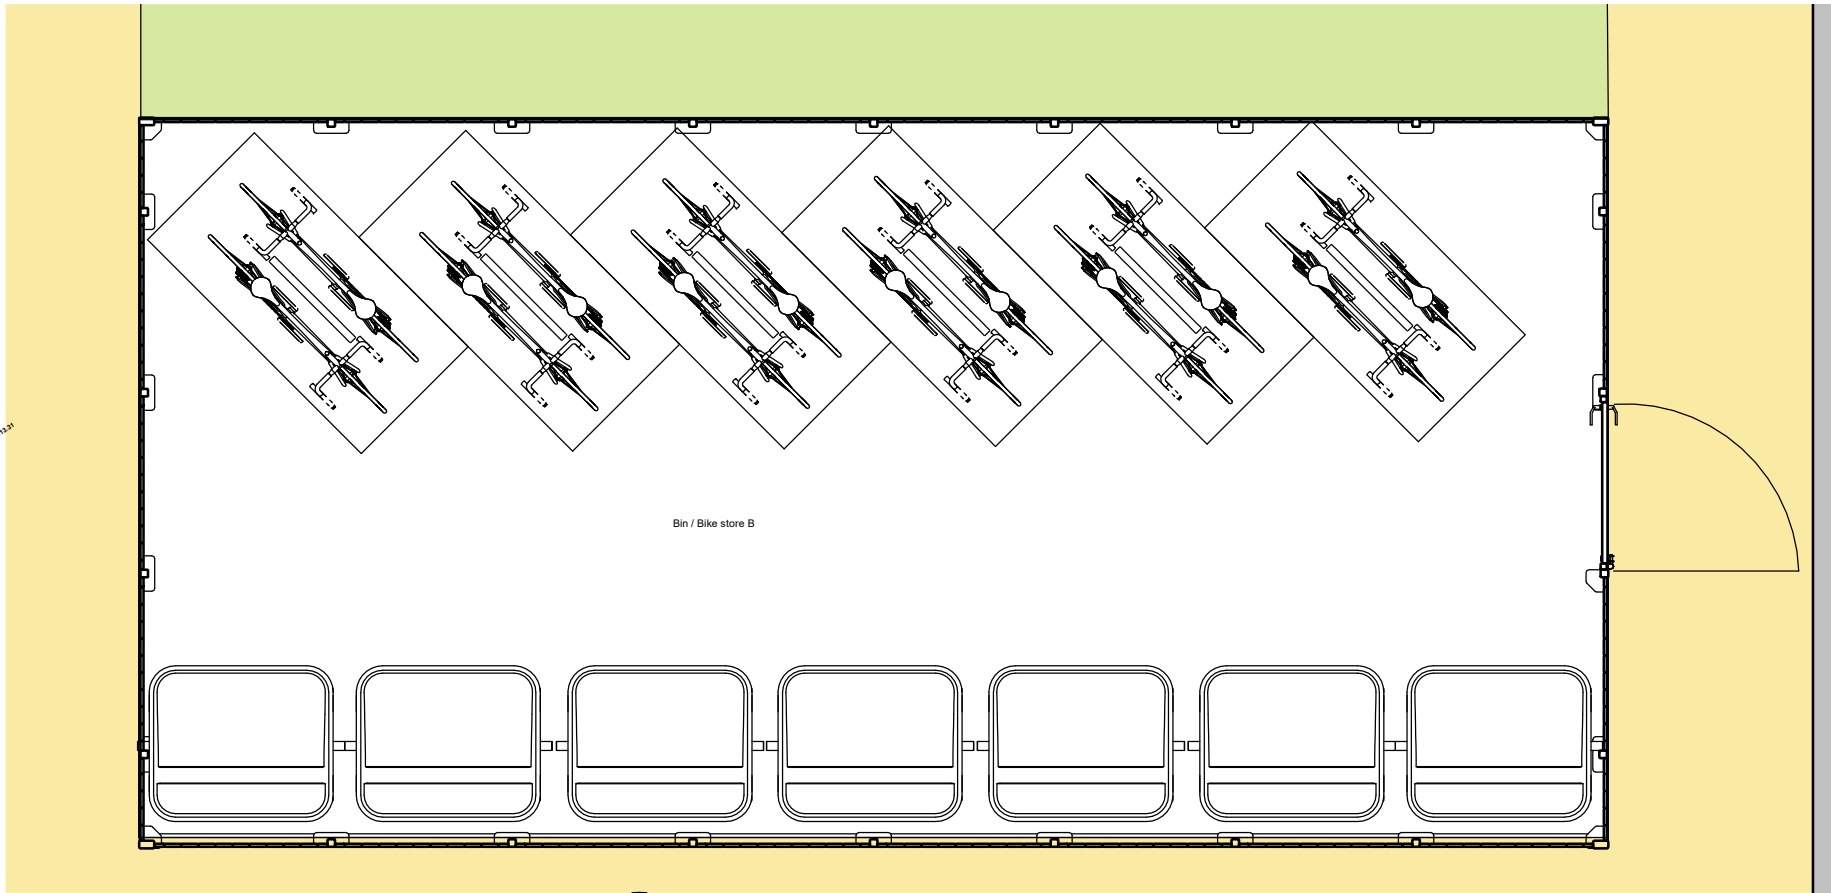

This drawing & Design is the Copyright of 1618 Architects and may not be reproduced in any way without prior written consent.

Any discrepancies on this drawing or between drawings are to be reported to this office.

Unless specifically specified these drawings are not to be used for construction purposes or placing of any orders.


Do not scale from this drawing.

- ☐ FEASIBILITY
- ☒ PLANNING APPROVAL
- ☐ BUILDING REGULATIONS
- ☐ TENDER
- ☐ CONSTRUCTION


PROJECT		
Norman Road, Rochdale		
SHEET		
Bin/ Bike Store B		
CLIENT		
S Suleman		
Project number	Scale (@ A3)	
580	1 : 50	
DRAWING No	Date	REV
P-18	07/06/2023	




80a Stamford New Rd, Altrincham, Cheshire,
WA14 1BS
Web: www.1618architects.com
Tel: 0161 928 6622

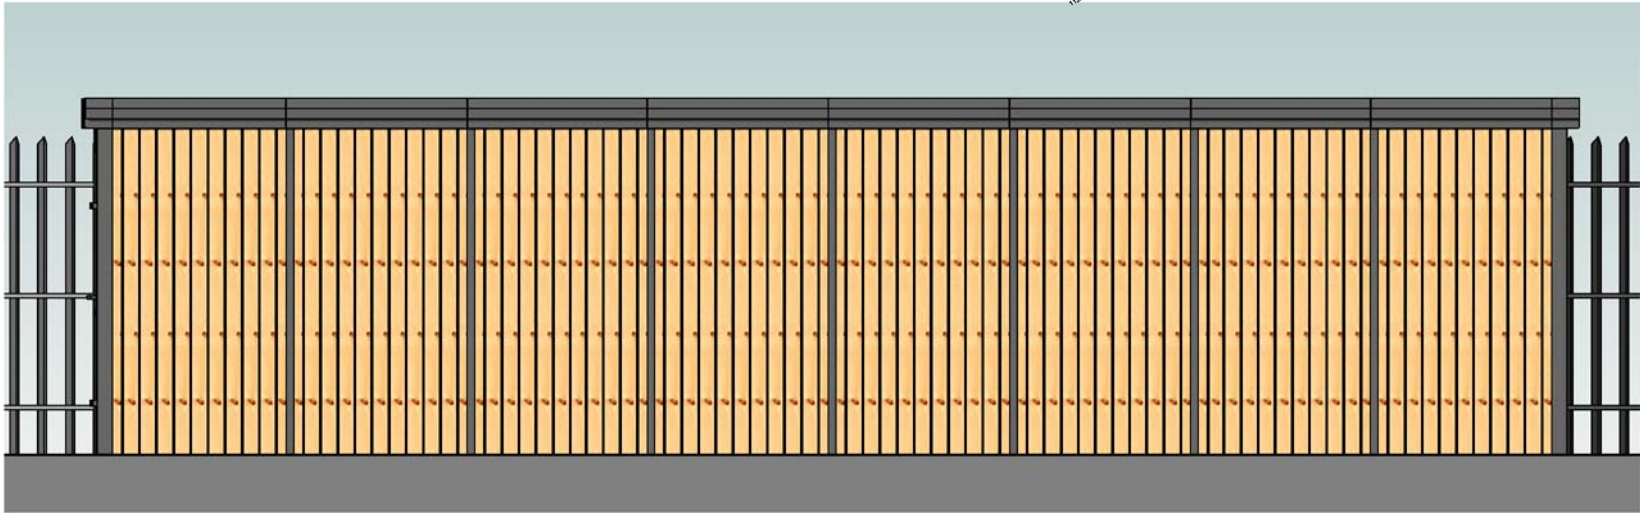


Side Elevation

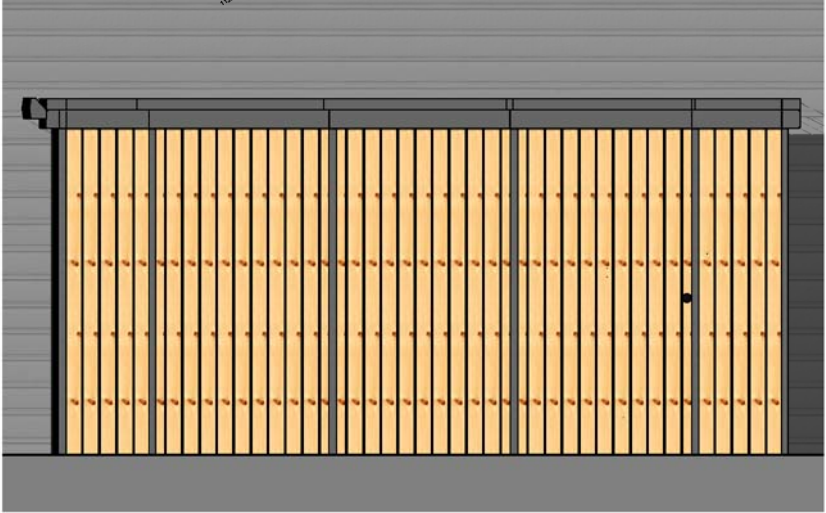

Rear Elevation

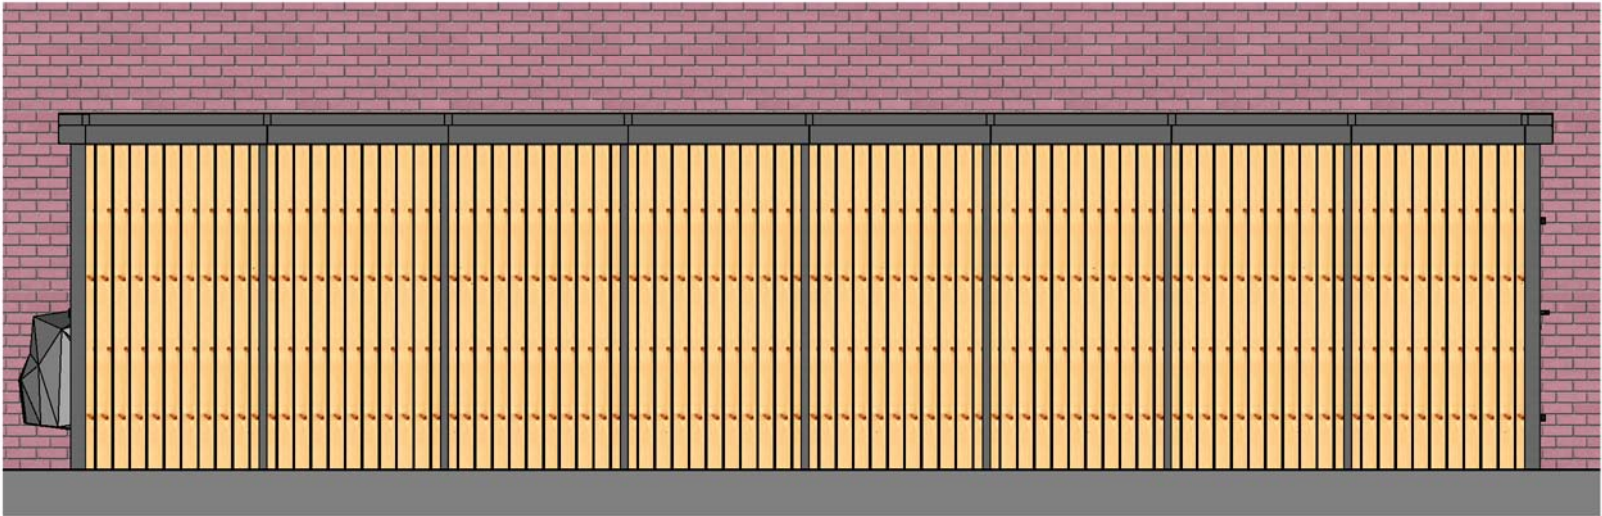

Side Elevation

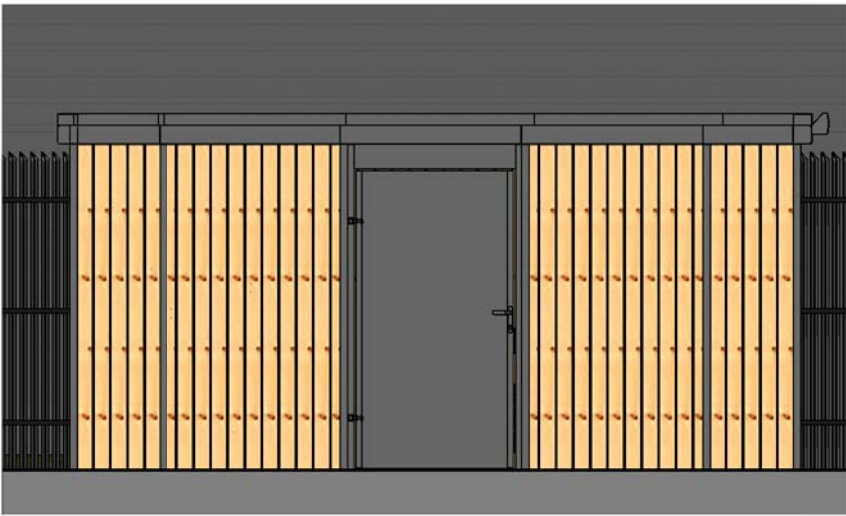

Front Elevation - Entrance