



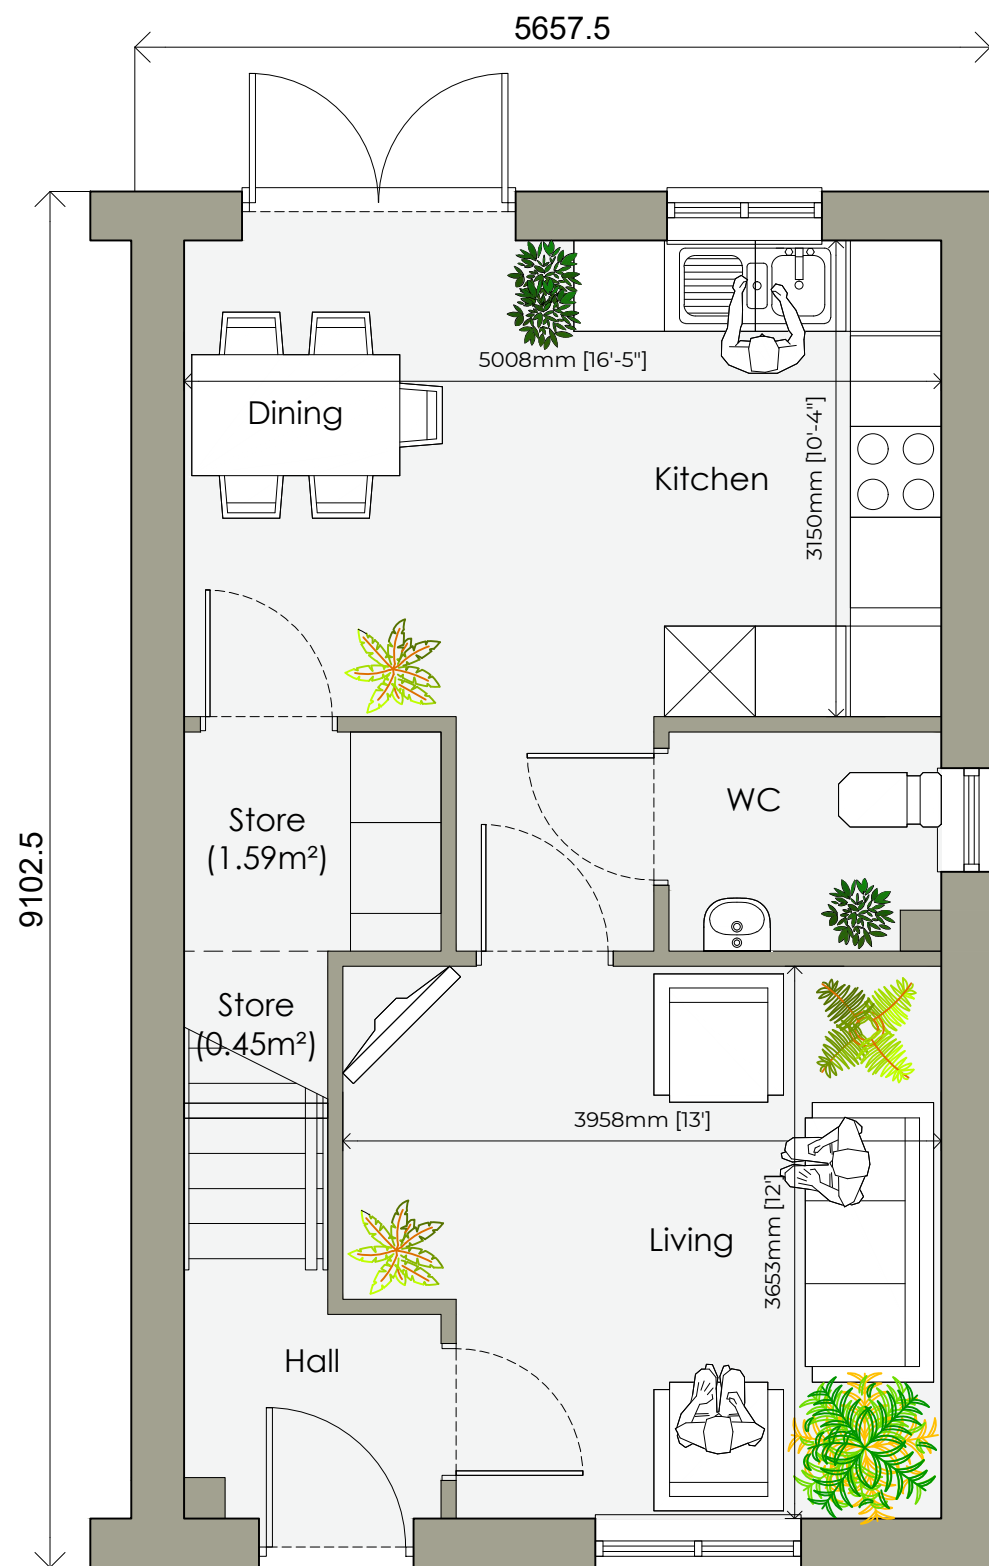


Ground Floor (1:50)

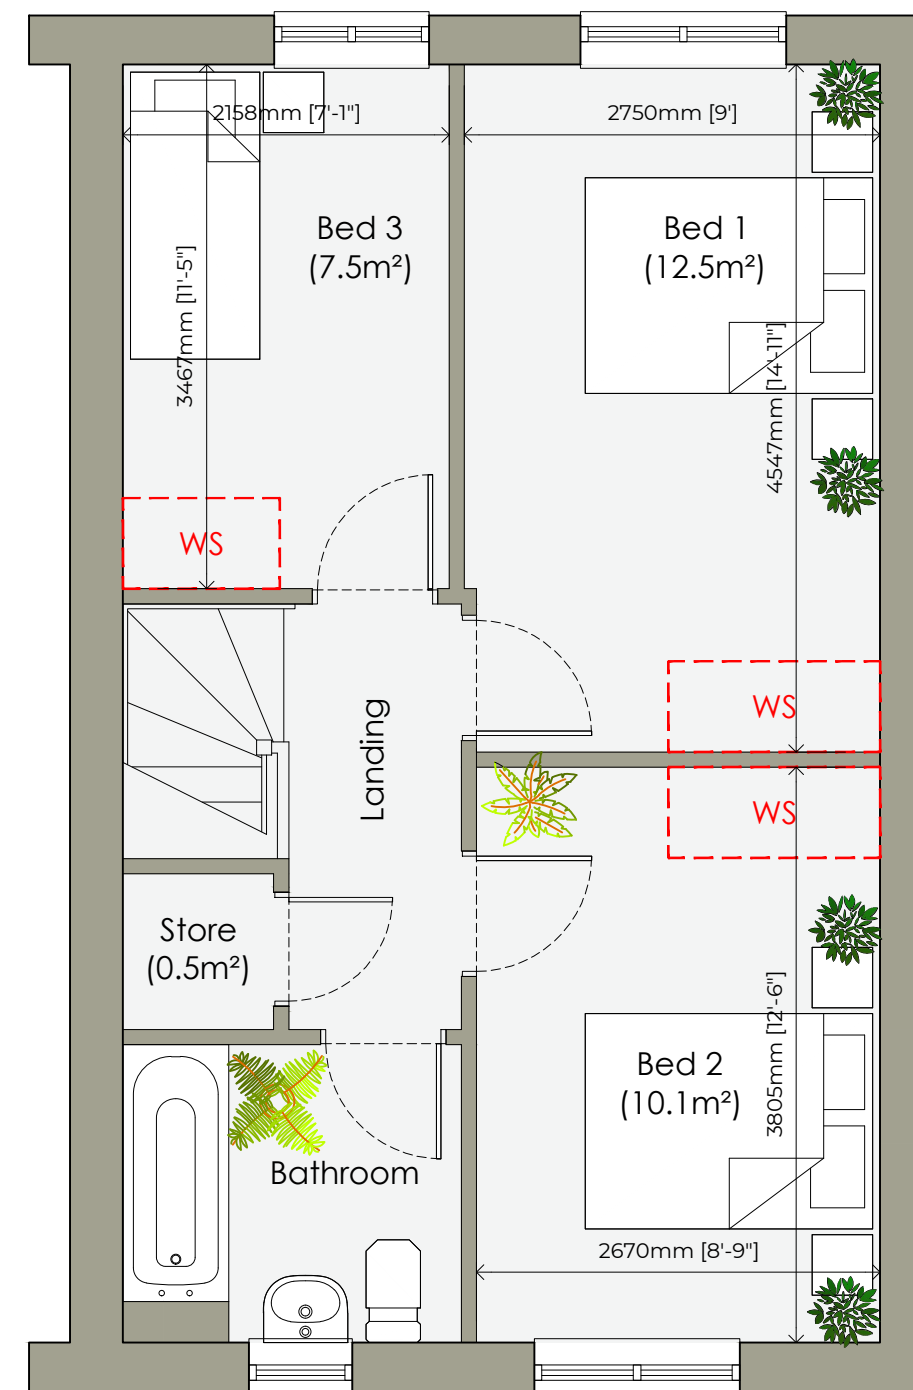


First Floor




Front Elevation (1:100)
(Semi Detached)

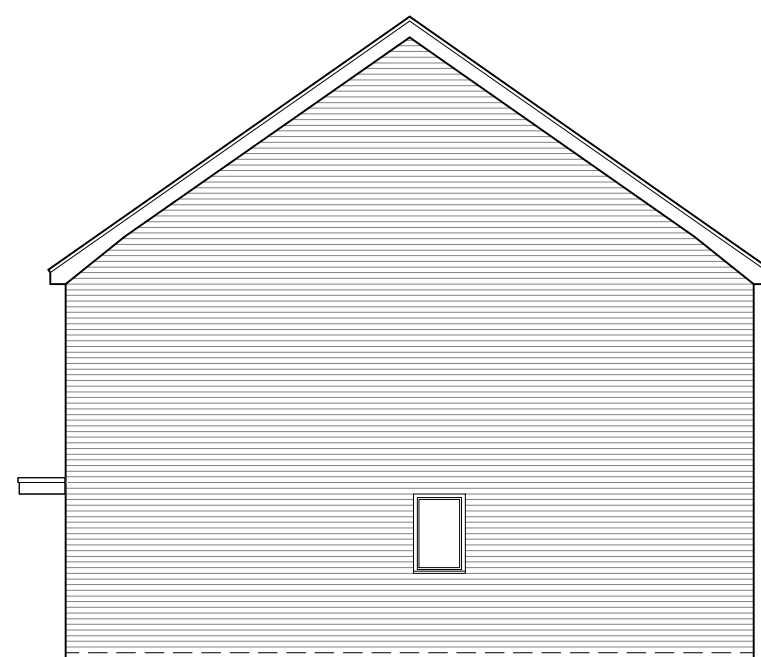

Side Elevation
(1:100)


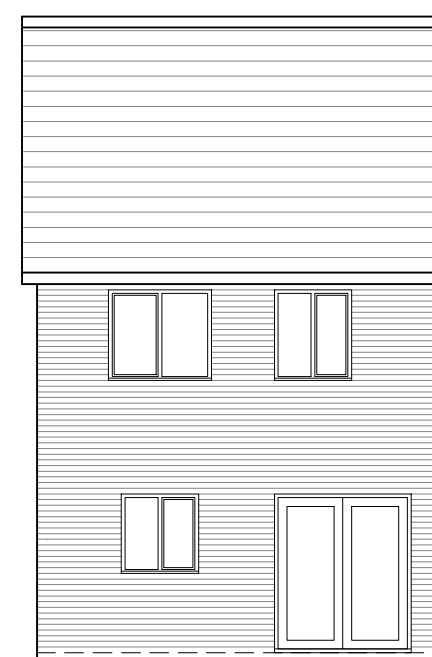


Rear Elevation
(1:100)

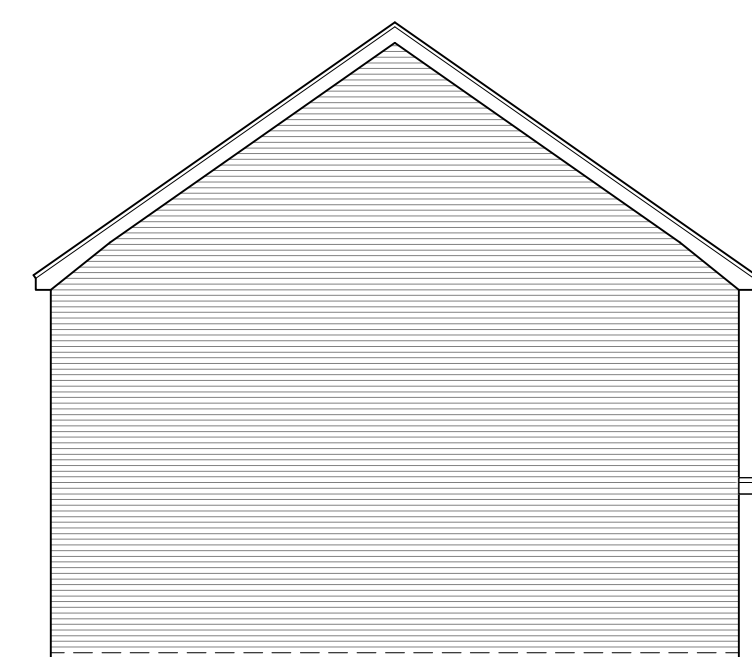

Side Elevation
(1:100)

Holly

  

Stonebond.

Stonebond Properties (Manchester)Ltd
Registered Office:
Suite 5, Egerton House
Towers Business Park
Wilmslow Rd
Didsbury, M20 2DX

site: Stonebond (Manchester)
Partnership Range
Edenfield Rd, Norden

title: HOLLY
3 Bed (911sqft)
NDSS - 3B 4P

scale: 1:50/1:100
date: Jun 2023
drawn by: SMc
checked:

drawing no: SMB-HtPR-HOL

sheet no: Sheet 1 of 1

revision: