




Dimensioning
Figured dimensions only to be taken from these designs and drawings. Work to annotated dimensions only. All dimensions to be checked on site. Architectural designers to be informed immediately of any discrepancies before work proceeds. Drawings are to be read in conjunction with relevant specifications, structural engineers and service engineers' drawings.

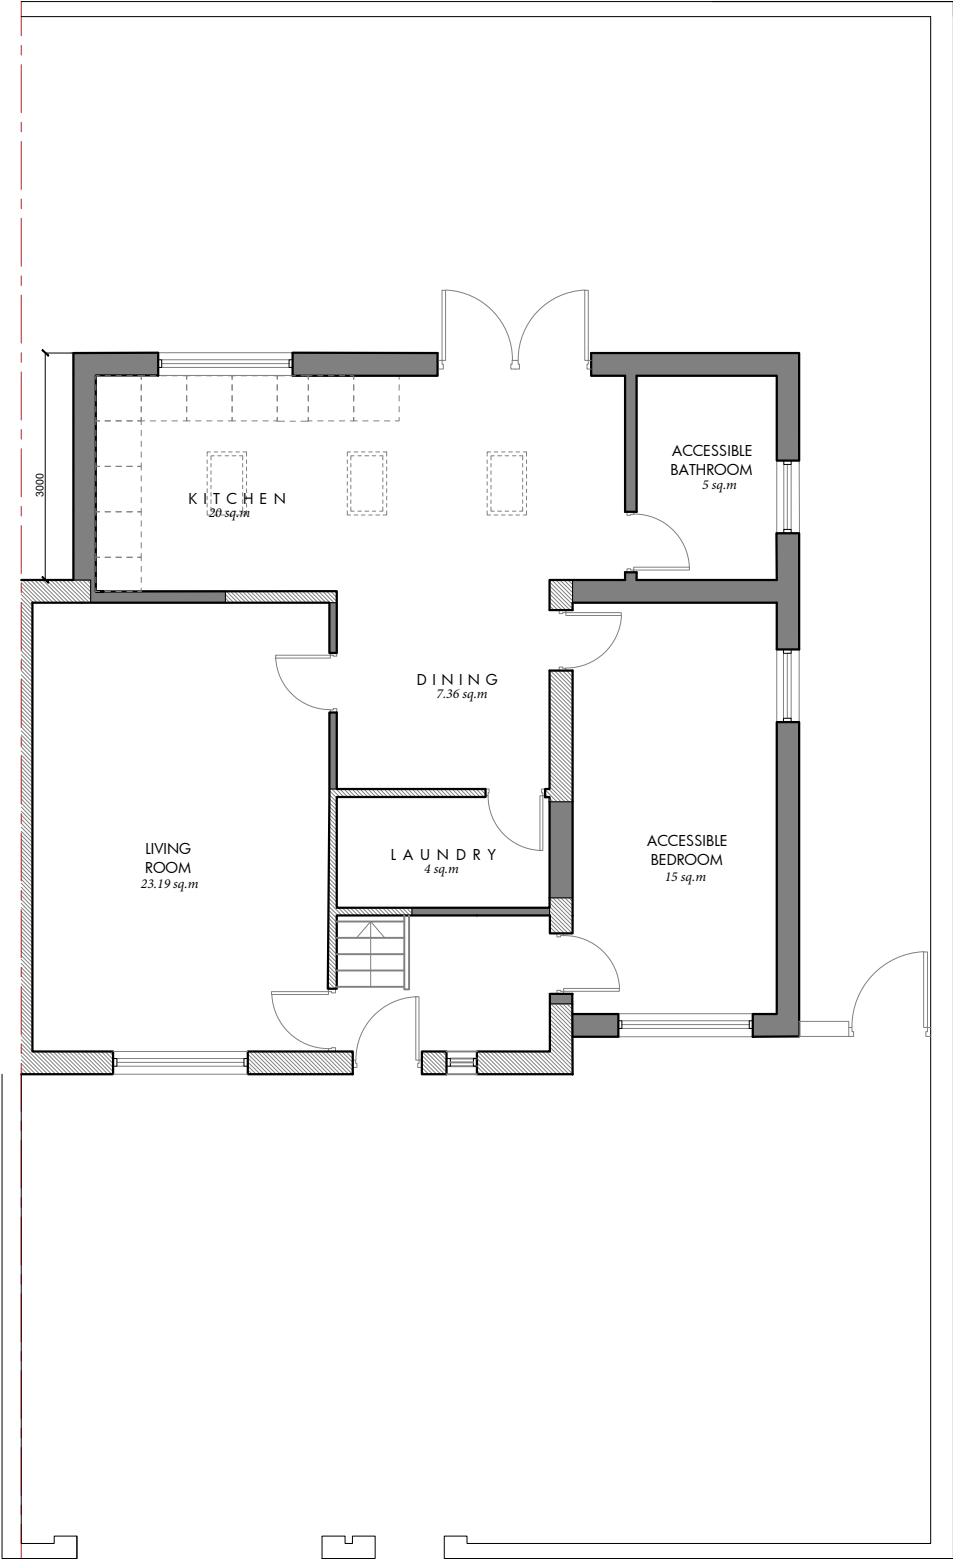

PROPOSED GROUND FLOOR PLAN
1:100 @ A3
0m 1m 3m 5m

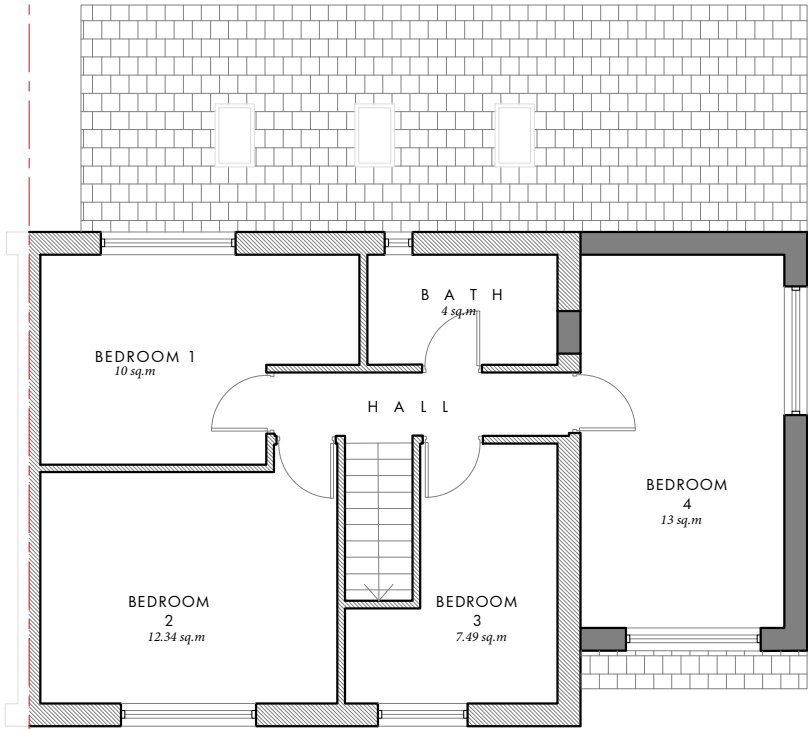

PROPOSED FIRST FLOOR PLAN
1:100 @ A3

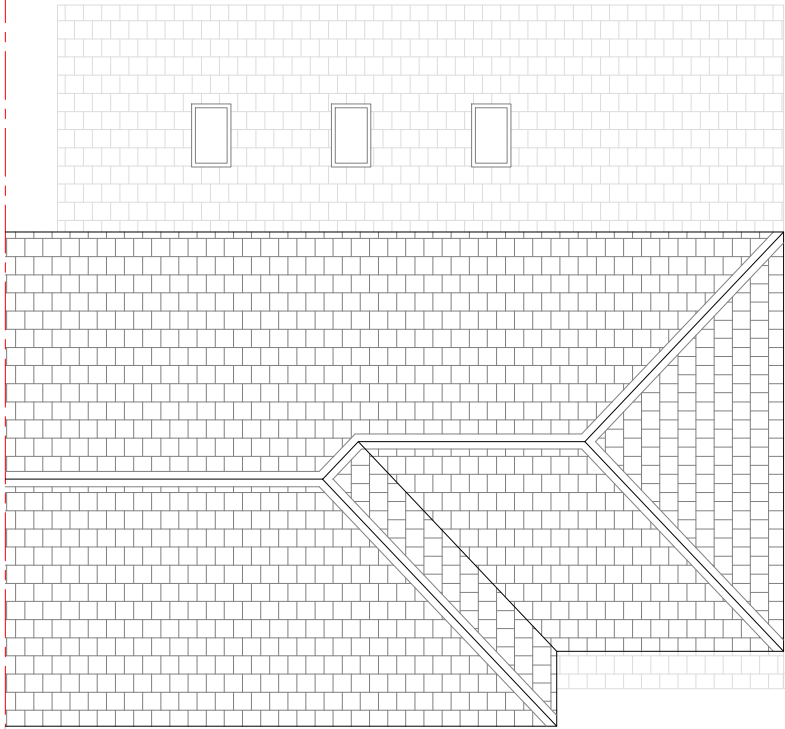

PROPOSED ROOF PLAN
1:100 @ A3

Rev	Date	Description
-	??/11/23	Issued to client for comments


SALEEM
ARCHITECTS
Architecture | Masterplanning | Graphics

CLIENT:
M. Rizwan

PROJECT:
102 Curzon Road,
Rochdale,
OL11 2RX

TITLE:
Proposed Plans

SCALE:
1:100 @ A3

DRAWING NO.
Sheet 4

REV:

DATE:
October 2023