



1. Any discrepancy to be reported to the Architect immediately.
2. The Contractor must check all dimensions on site.
3. This drawing, or any part of it, may not be reproduced without the consent of the Architect.

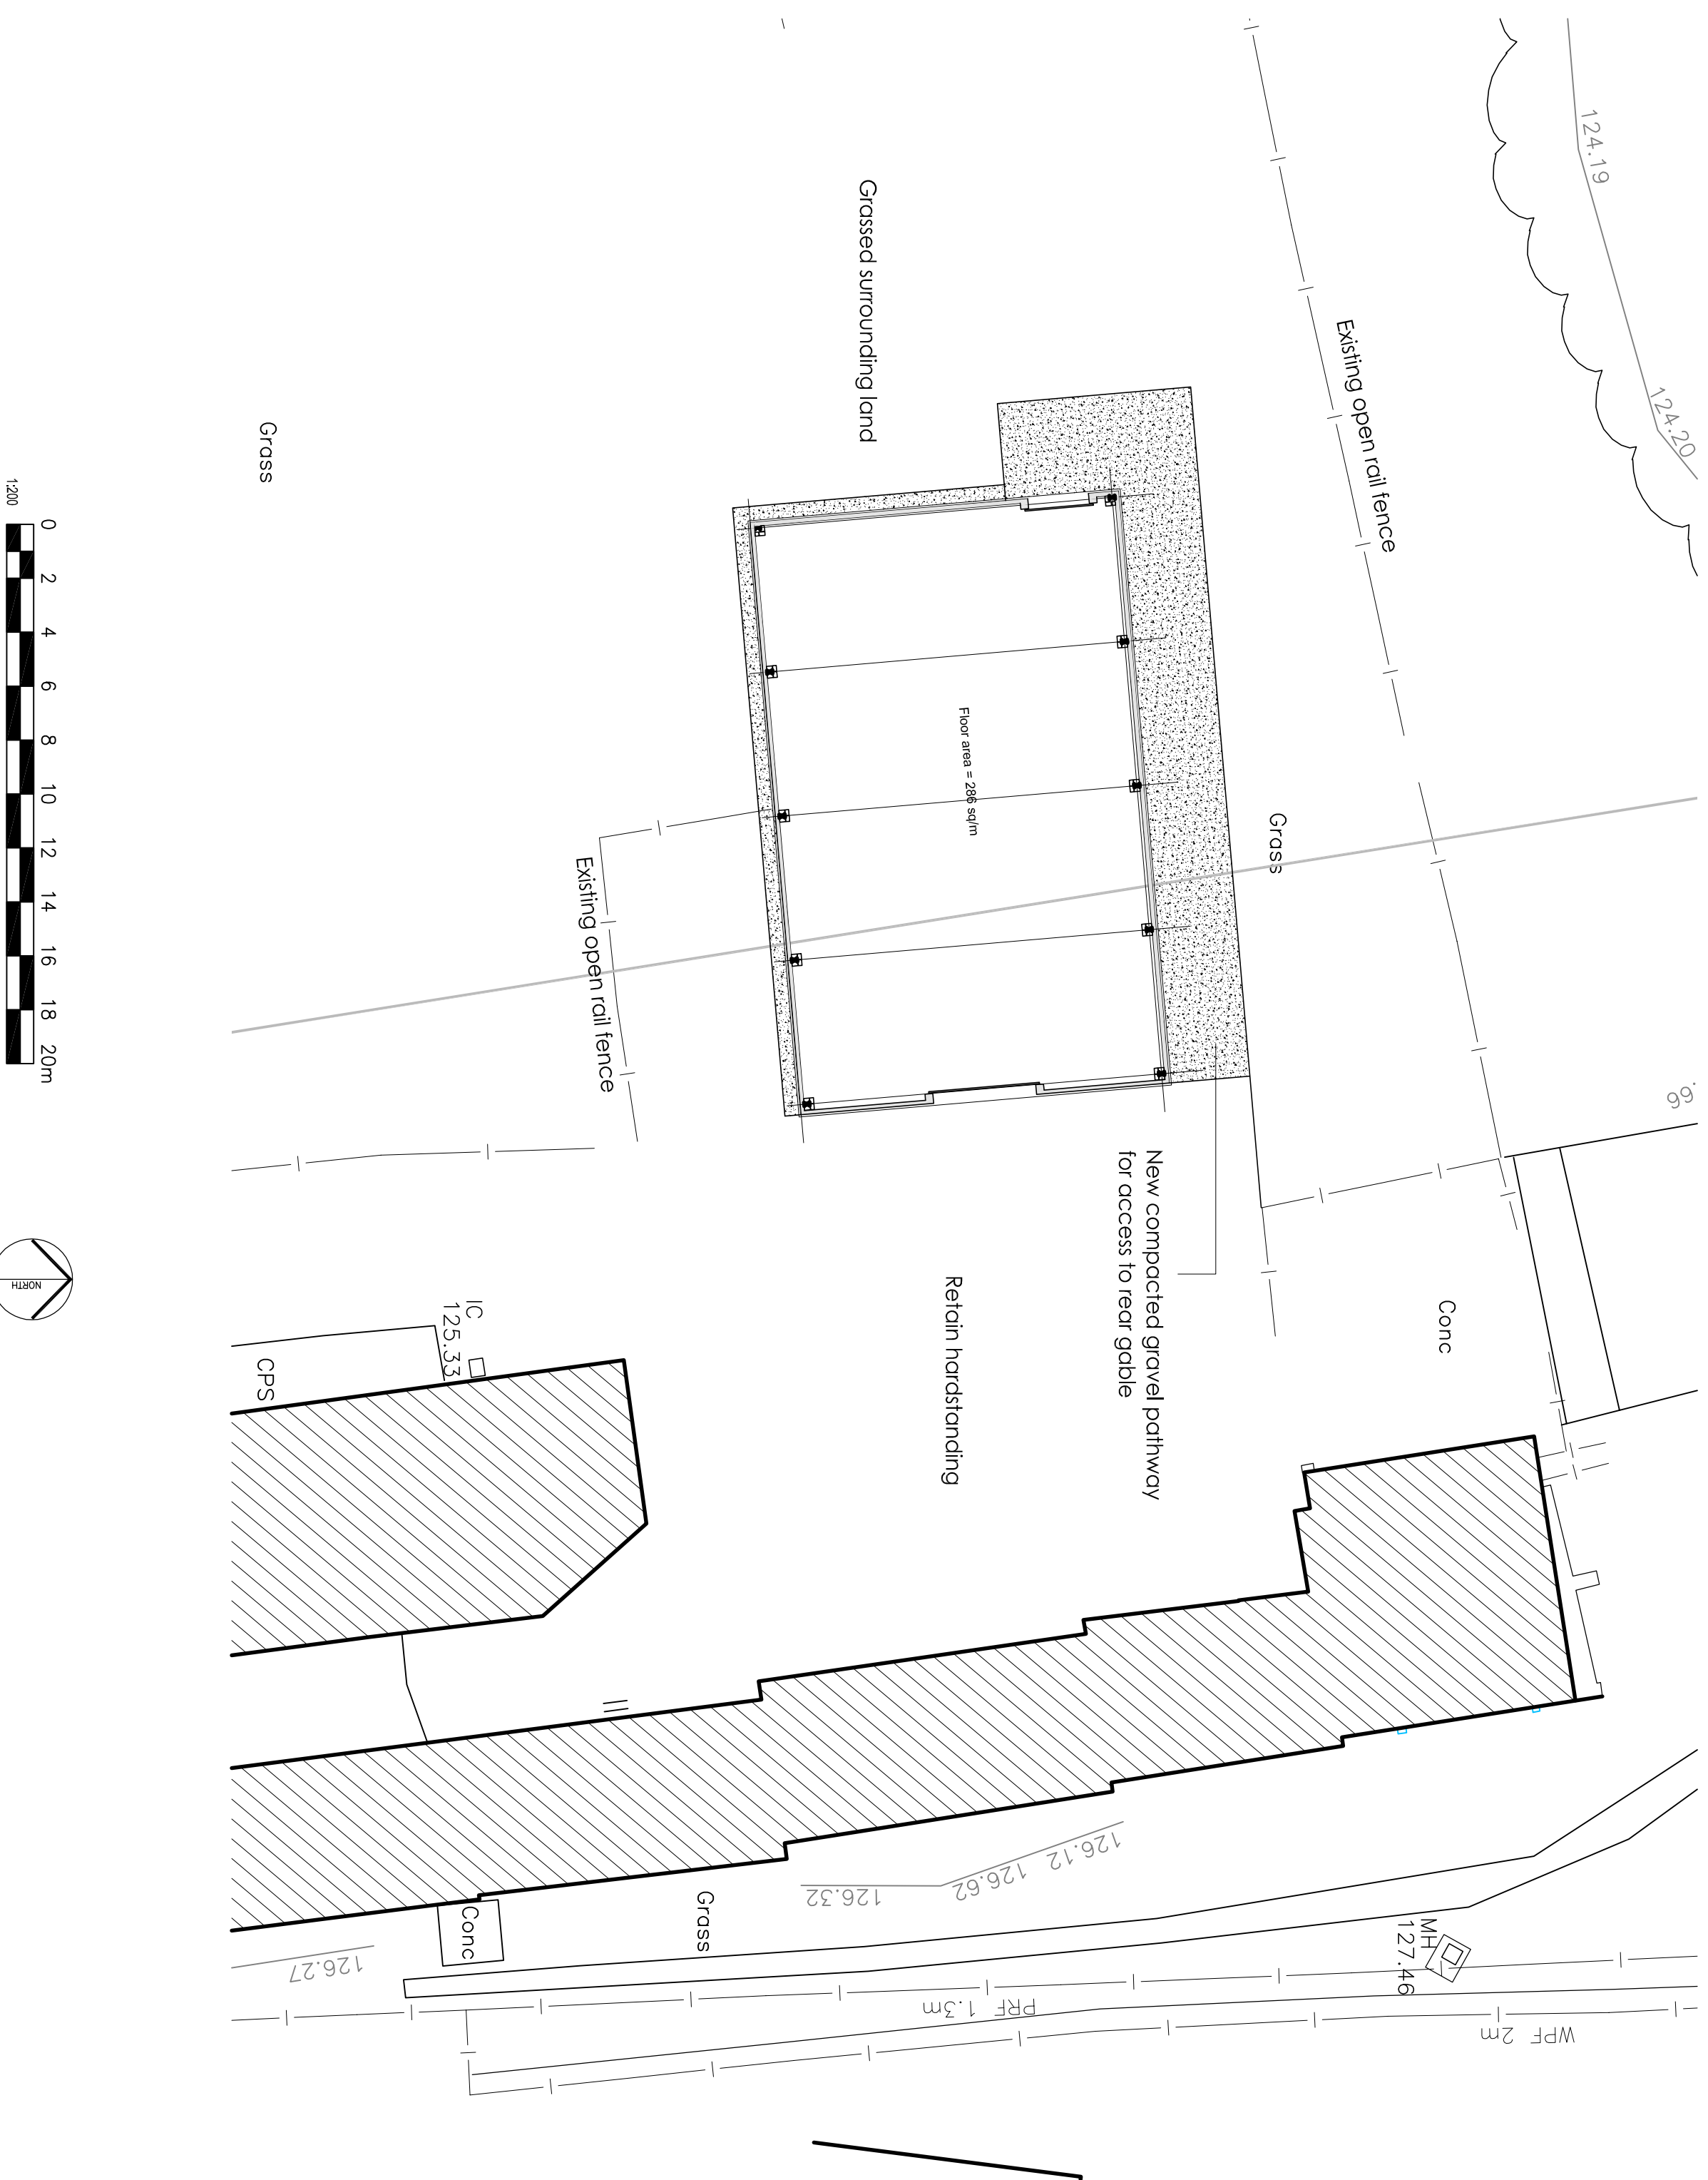

Project	Langley Lane Farm, Langley Lane Middleton M24 5LJ		
Drawing Title	Site Plan replacement building		
Scale	1:200 @ A2	Date	10.04.24
Drawing No.	Revision		
2284/L/101	-		
Revision Details			

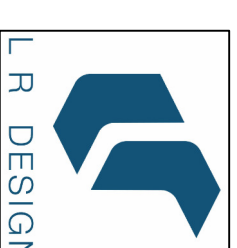

Architectural services

Office 3
131a Bury New Road,

t. +44(0)161 820 9196
e. project@lr-design.net
www.lr-design.net