


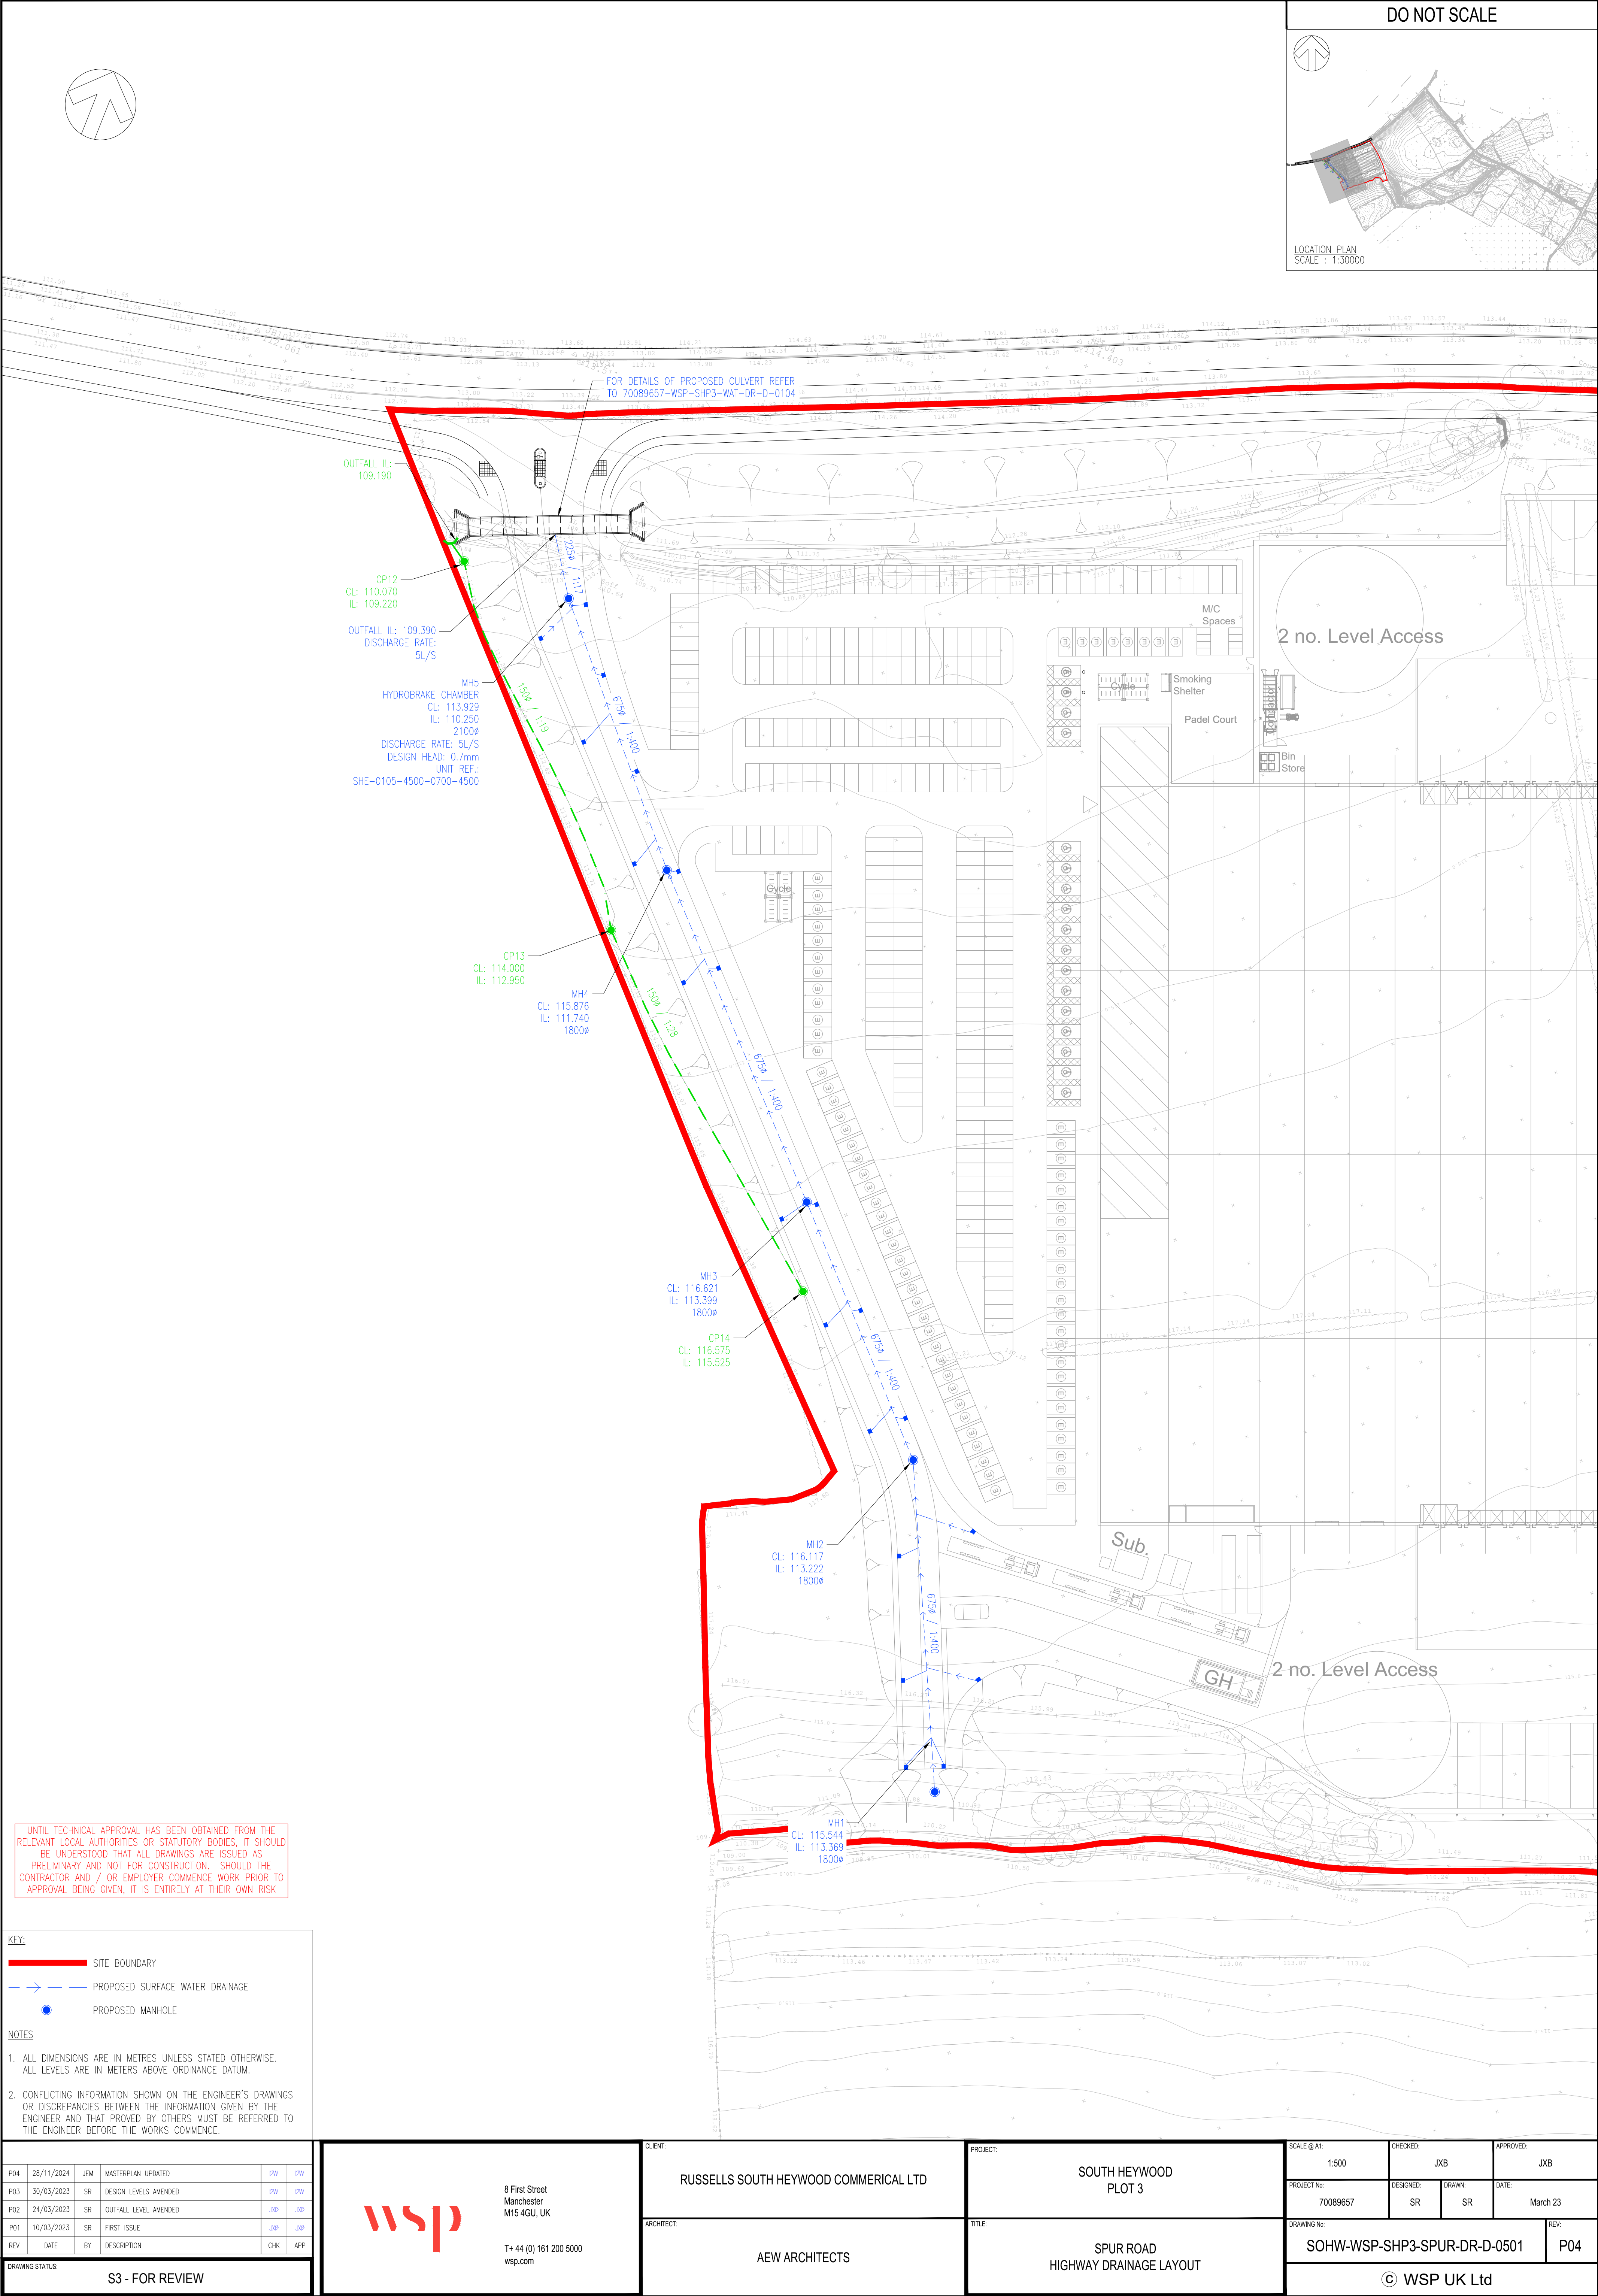

DO NOT SCALE

LOCATION PLAN
SCALE : 1:30000

UNTIL TECHNICAL APPROVAL HAS BEEN OBTAINED FROM THE RELEVANT LOCAL AUTHORITIES OR STATUTORY BODIES, IT SHOULD BE UNDERSTOOD THAT ALL DRAWINGS ARE ISSUED AS PRELIMINARY AND NOT FOR CONSTRUCTION. SHOULD THE CONTRACTOR AND / OR EMPLOYER COMMENCE WORK PRIOR TO APPROVAL BEING GIVEN, IT IS ENTIRELY AT THEIR OWN RISK

KEY:					
SITE BOUNDARY					
PROPOSED SURFACE WATER DRAINAGE					
PROPOSED MANHOLE					
NOTES					
1. ALL DIMENSIONS ARE IN METRES UNLESS STATED OTHERWISE. ALL LEVELS ARE IN METERS ABOVE ORDINANCE DATUM.					
2. CONFLICTING INFORMATION SHOWN ON THE ENGINEER'S DRAWINGS OR DISCREPANCIES BETWEEN THE INFORMATION GIVEN BY THE ENGINEER AND THAT PROVIDED BY OTHERS MUST BE REFERRED TO THE ENGINEER BEFORE THE WORKS COMMENCE.					
P04	28/11/2024	JEM	MASTERPLAN UPDATED	DW	DW
P03	30/03/2023	SR	DESIGN LEVELS AMENDED	DW	DW
P02	24/03/2023	SR	OUTFALL LEVEL AMENDED	JND	JND
P01	10/03/2023	SR	FIRST ISSUE	JND	JND
REV	DATE	BY	DESCRIPTION	CHK	APP
DRAWING STATUS: S3 - FOR REVIEW					

8 First Street
Manchester
M15 4GU, UK

T+ 44 (0) 161 200 5000
wsp.com

CLIENT:
RUSSELLS SOUTH HEYWOOD COMMERCIAL LTD

ARCHITECT:
AEW ARCHITECTS

PROJECT:
SOUTH HEYWOOD
PLOT 3

TITLE:
SPUR ROAD
HIGHWAY DRAINAGE LAYOUT

SCALE @ A1: 1:500		CHECKED: JXB		APPROVED: JXB	
PROJECT No: 70089657		DESIGNED: SR	DRAWN: SR	DATE: March 23	
DRAWING No: SOHW-WSP-SHP3-SPUR-DR-D-0501				REV: P04	
© WSP UK Ltd					