




### Proposed elevation to Chapel Lane

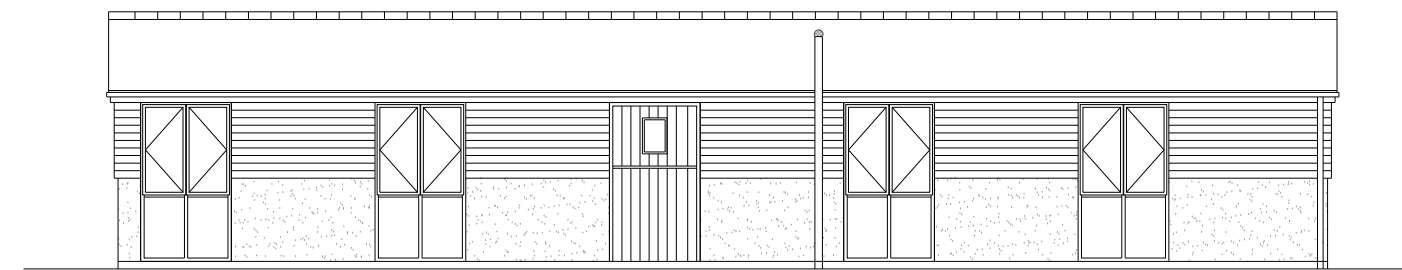



### Proposed elevation to patio

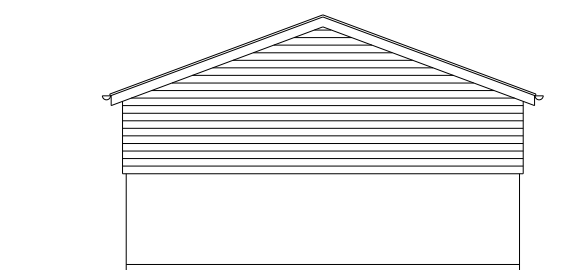

### Proposed side elevation

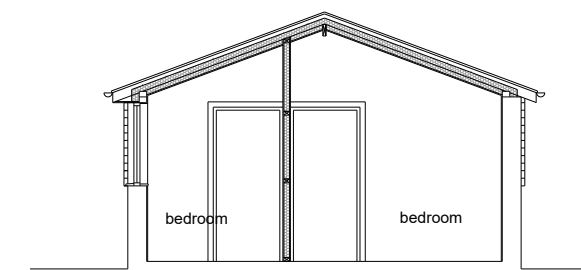

## Proposed section

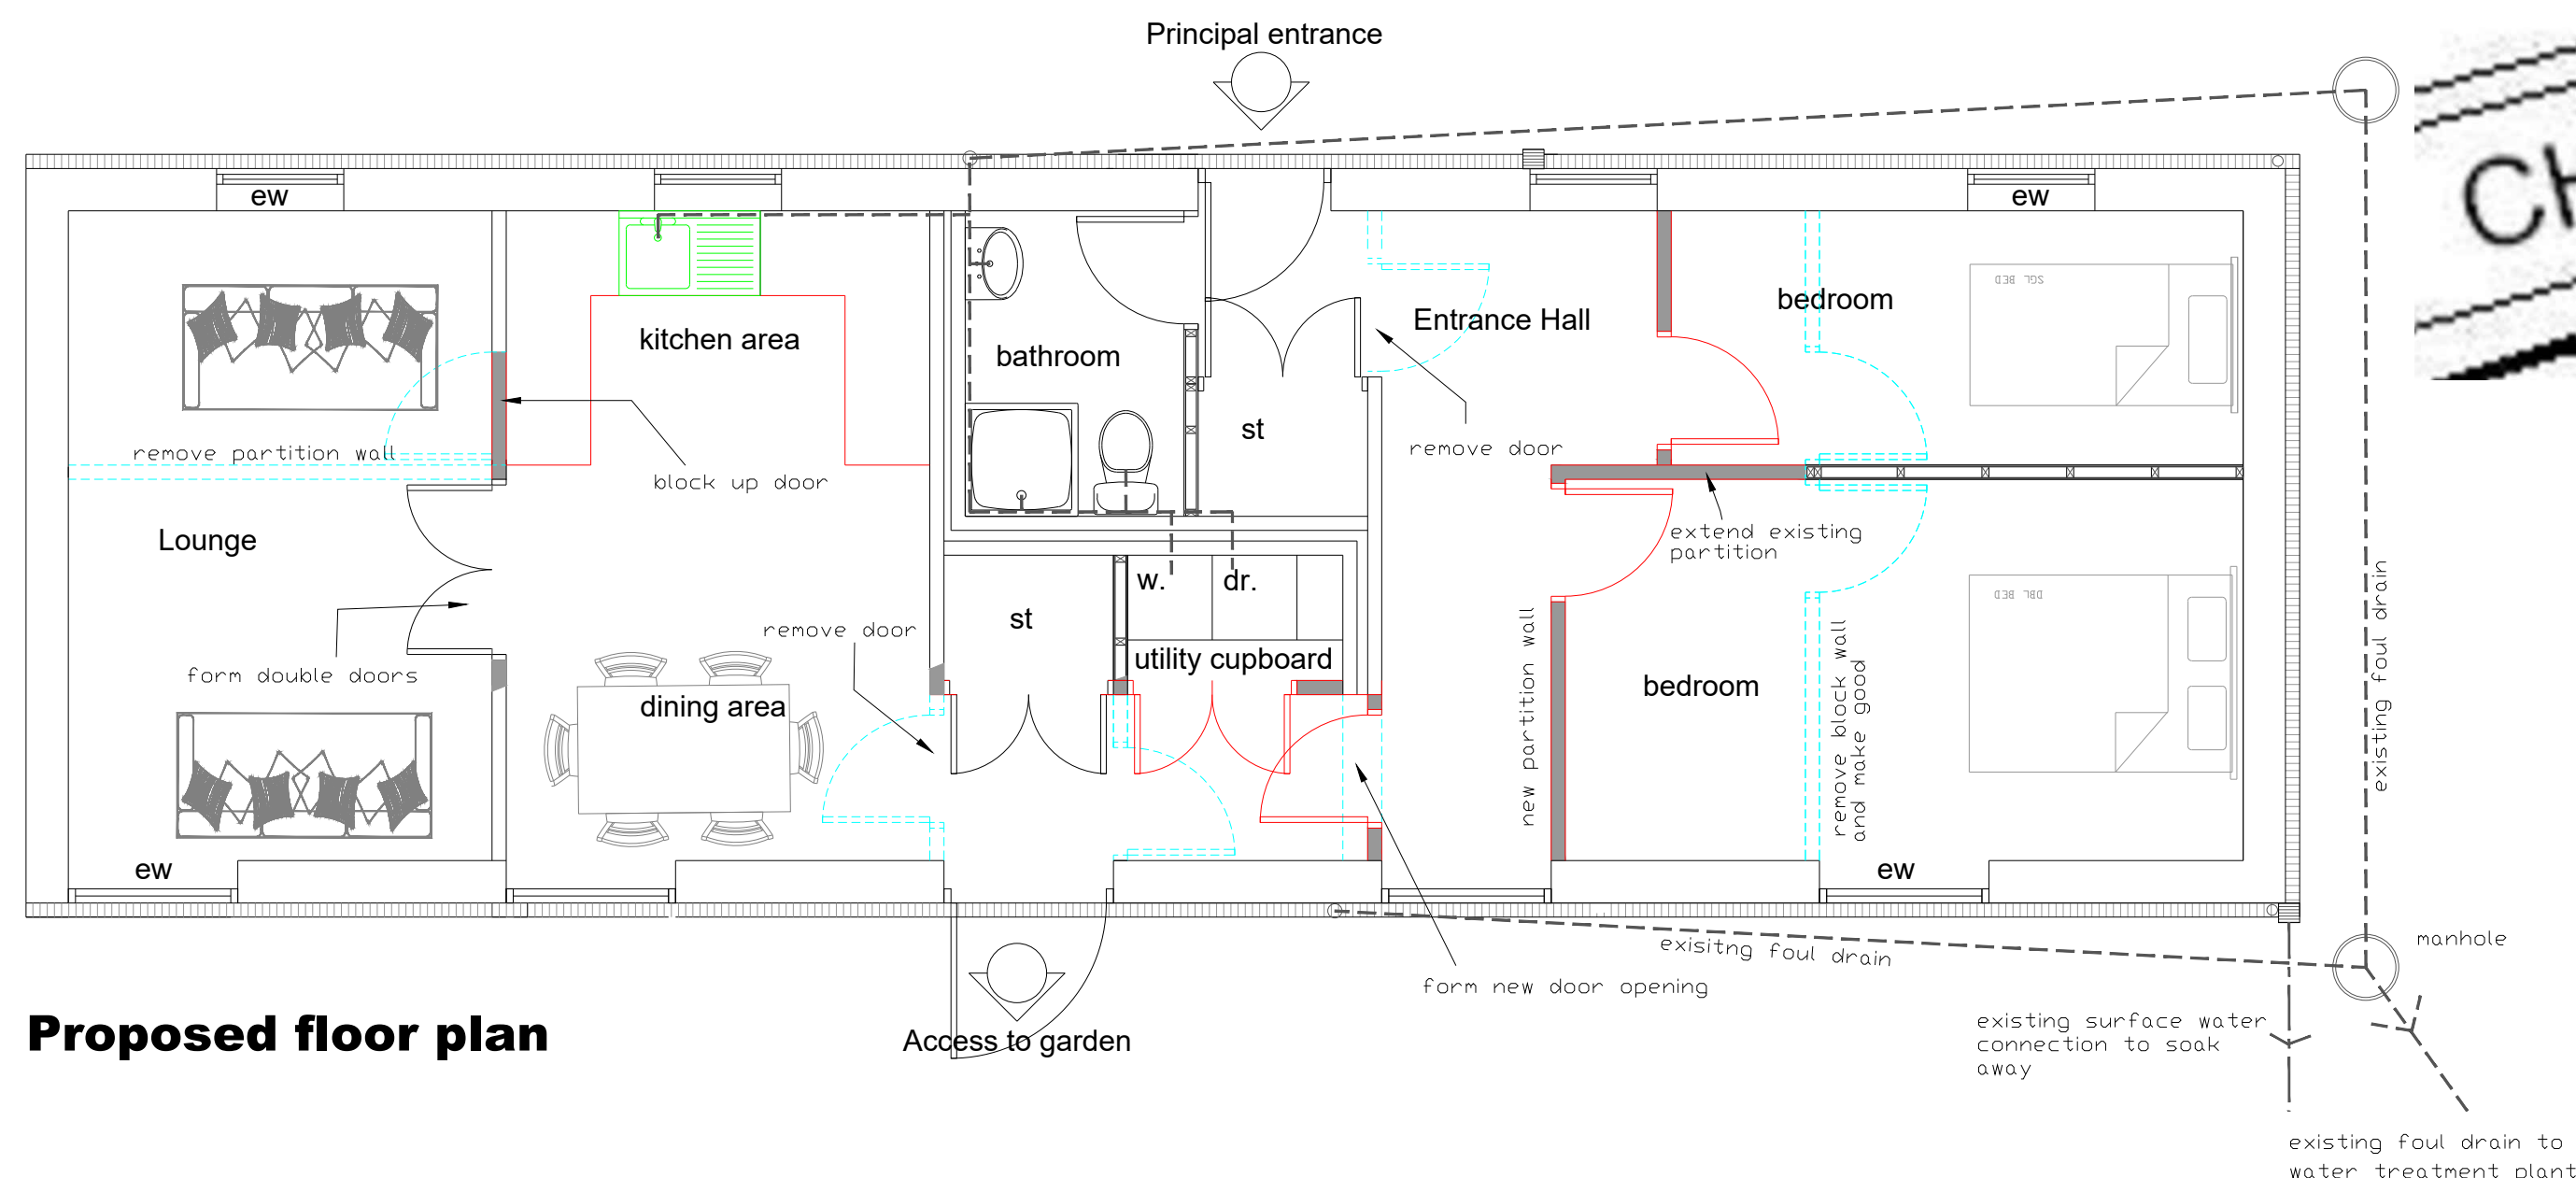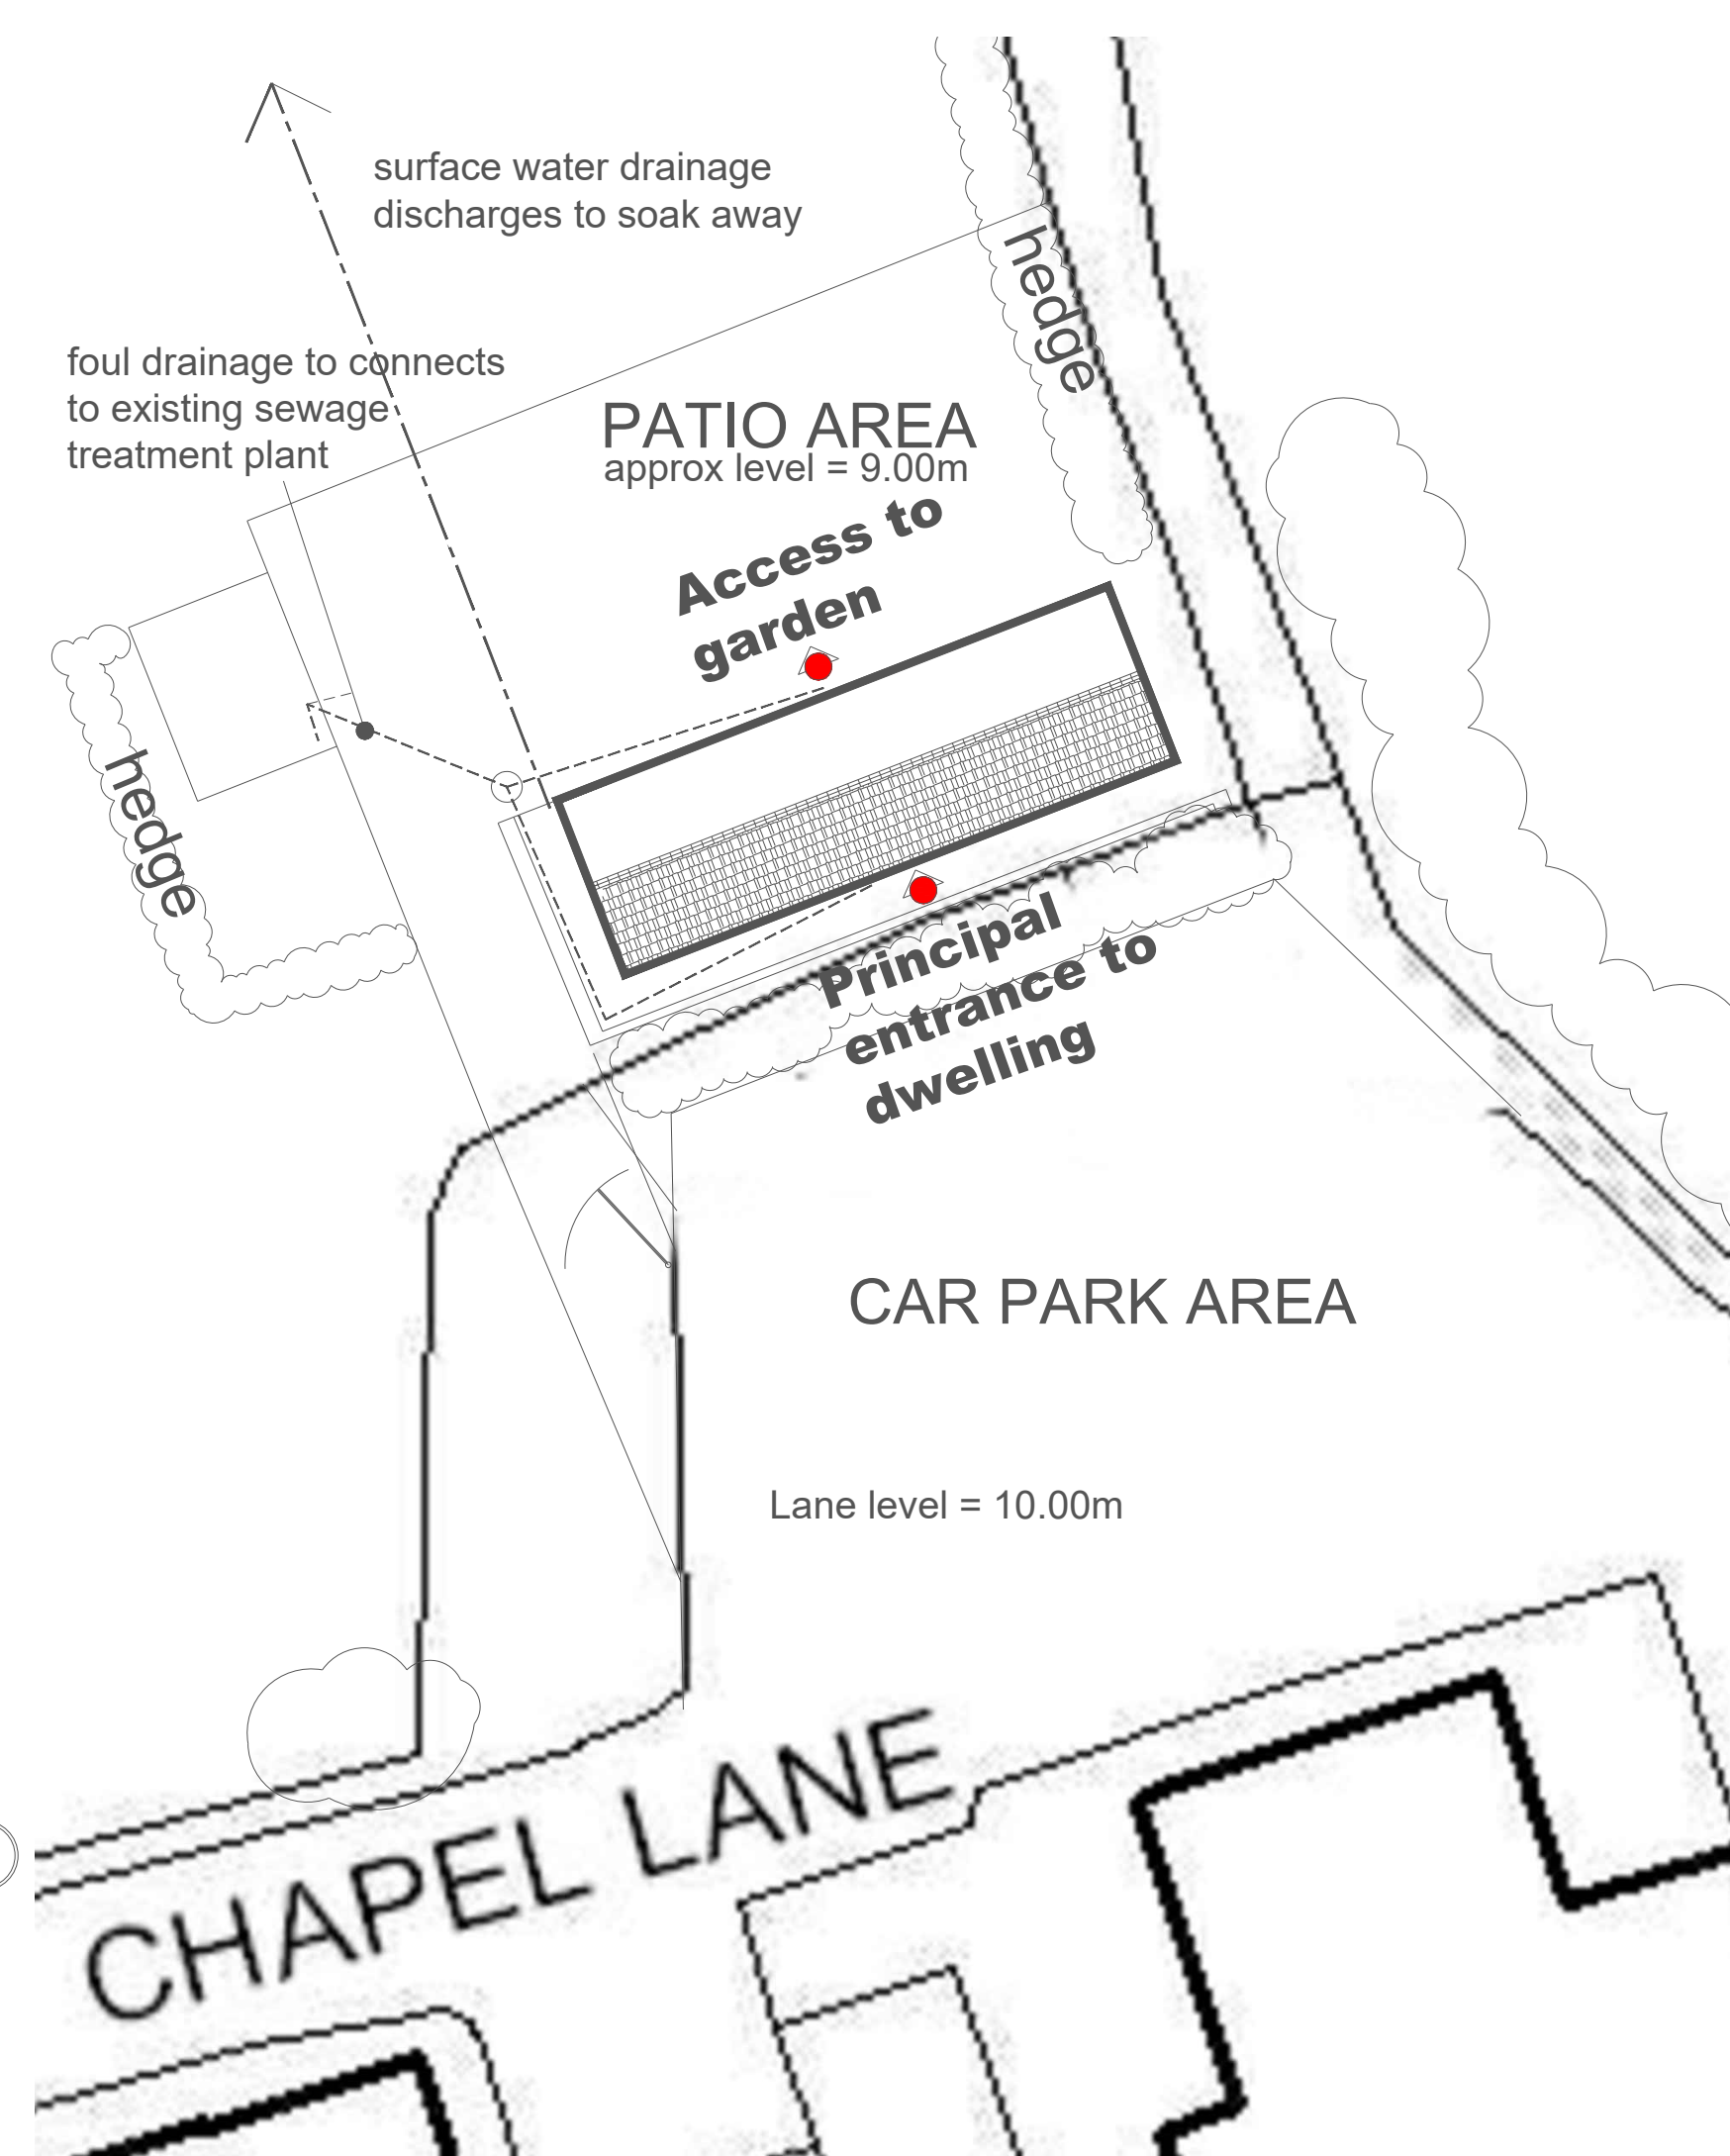

### Proposed floor plan

|   |  |   |  |
|---|--|---|--|
| <div><div></div><div></div><div></div></div>   |  |   |  |
| revdatedescription   |  |   |  |
| <div><div><div></div><div></div><div></div></div><div><div></div><div></div><div></div></div></div> <div>AJ COCKER ASSOCIATES<br/>CHARTERED SURVEYORS</div> |  | <div>New Century House<br/>176 Drake Street<br/>Rochdale<br/>OL16 1UP<br/><br/>Tel: 01706 764880<br/>Fax: 01706 764881<br/><br/>www.ajcockerassociates.co.uk<br/>mailto:ajc@ajcockerassociates.co.uk</div> |  |
| <div>Project:<br/>Proposed conversion of existing holiday<br/>lettings to one dwelling</div>                                                                |  | <div><div><div></div><div></div><div></div></div><div><div></div><div></div><div></div></div></div> <div>scale: 1:50/1:100<br/><br/>date: Nov. 24<br/><br/>drawn: NL</div>                                 |  |
| <div>Proposals</div>   |  |   |  |
| <div>Client: Mr. &amp; Mrs. Powell</div>   |  | <div>Dwg. Nr. P244-02</div>   |  |